



EXISTING SOUTH ELEVATION
SOLENT ROAD (A-B)


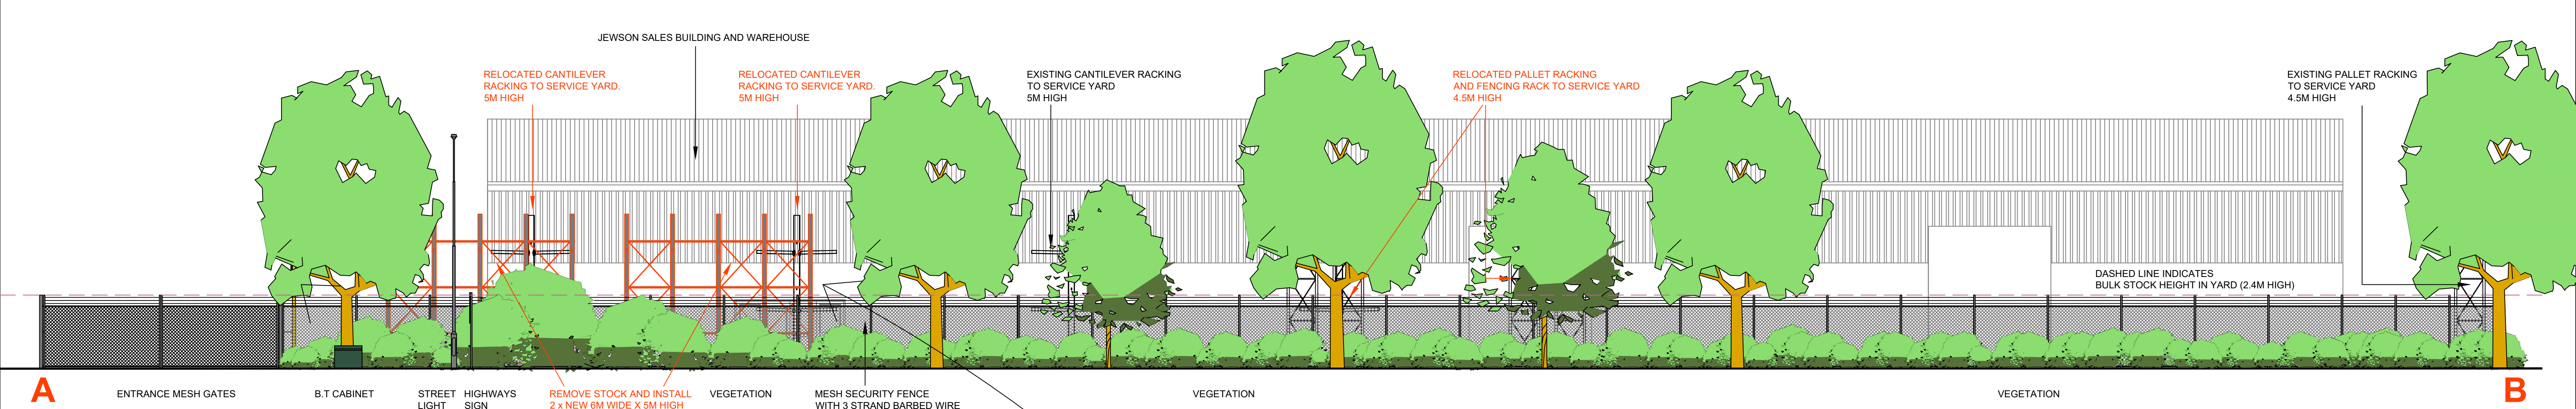


PROPOSED SOUTH ELEVATION
SOLENT ROAD (A-B)

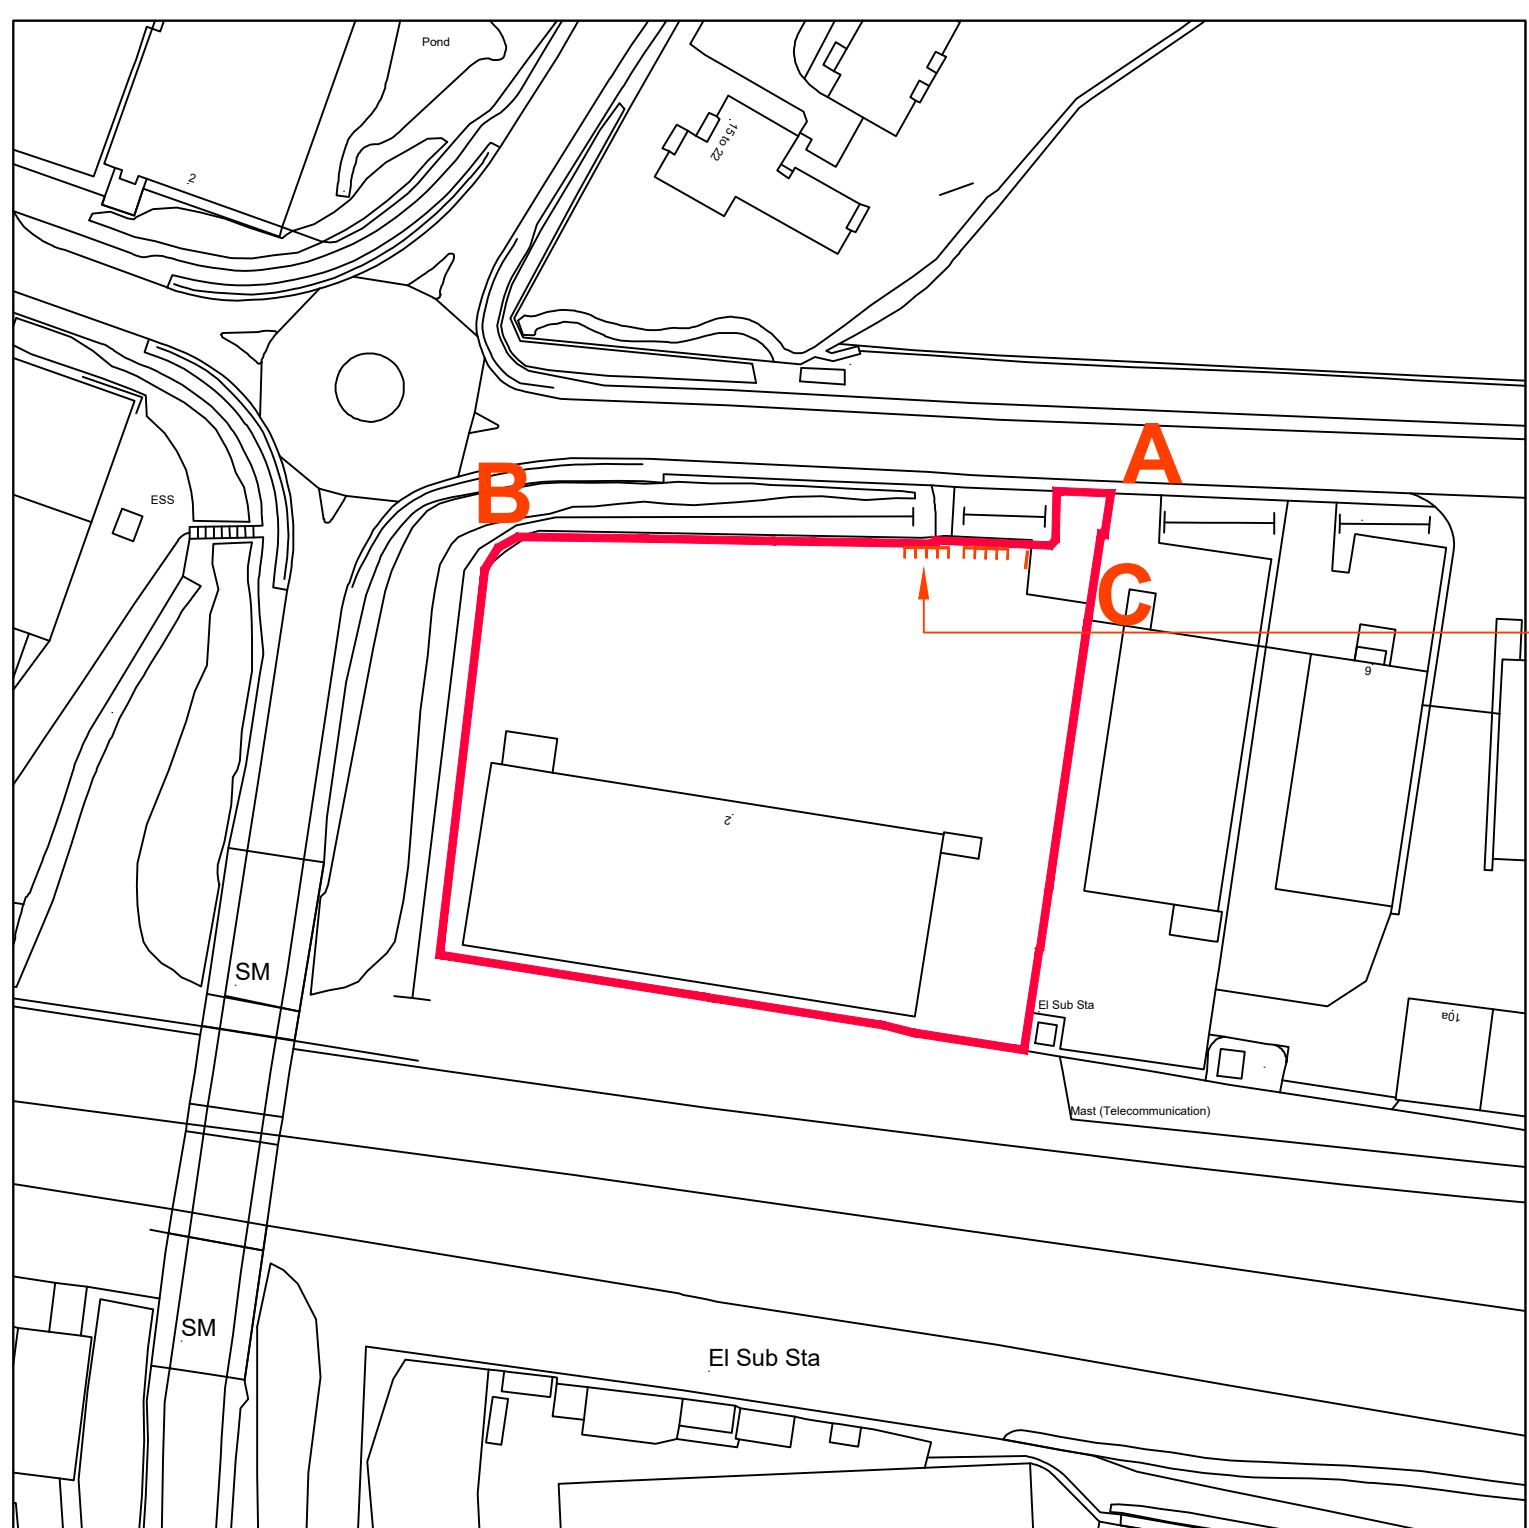

LOCATION PLAN 1:1000

LOCATION OF 2 x NEW
6M WIDE X 5M HIGH
CANTILEVER RACKS (H & I)

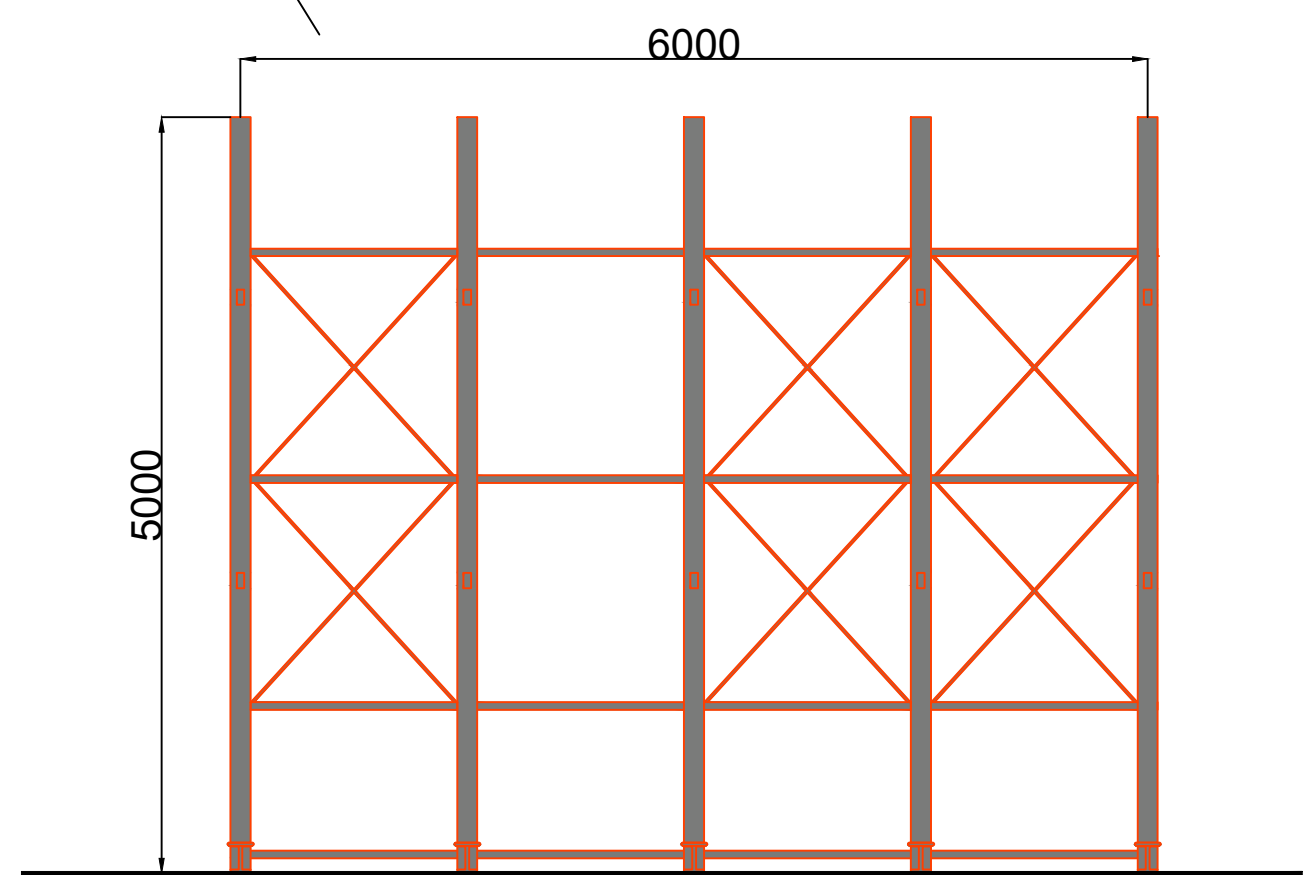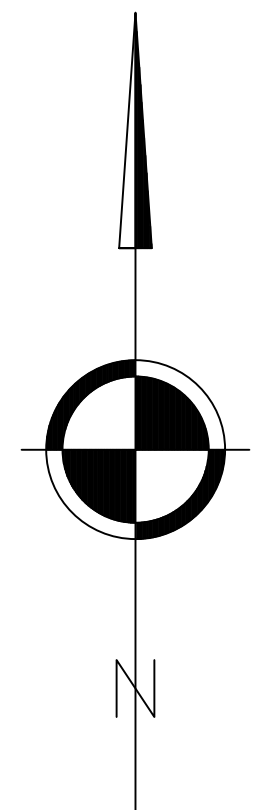

PROPOSED GALVANISED CANTILEVER RACKING (SCALE 1:50)



REV 'A' SIGNAGE REFERENCES OMITTED 16-02-21



EXISTING AND PROPOSED RACKING
ELEVATIONS (SOLENT ROAD)
JEWSON

HAVANT

BRANCH:	UNIT 2
	SOLENT ROAD
	HAVANT
	HAMPSHIRE, PO9 1JH
BRANCH No:	3046
DATE:	11-11-20
SCALE:	1:100@A1
DRAWN BY:	JLS/M.L.
DRAWING No:	3045007A