
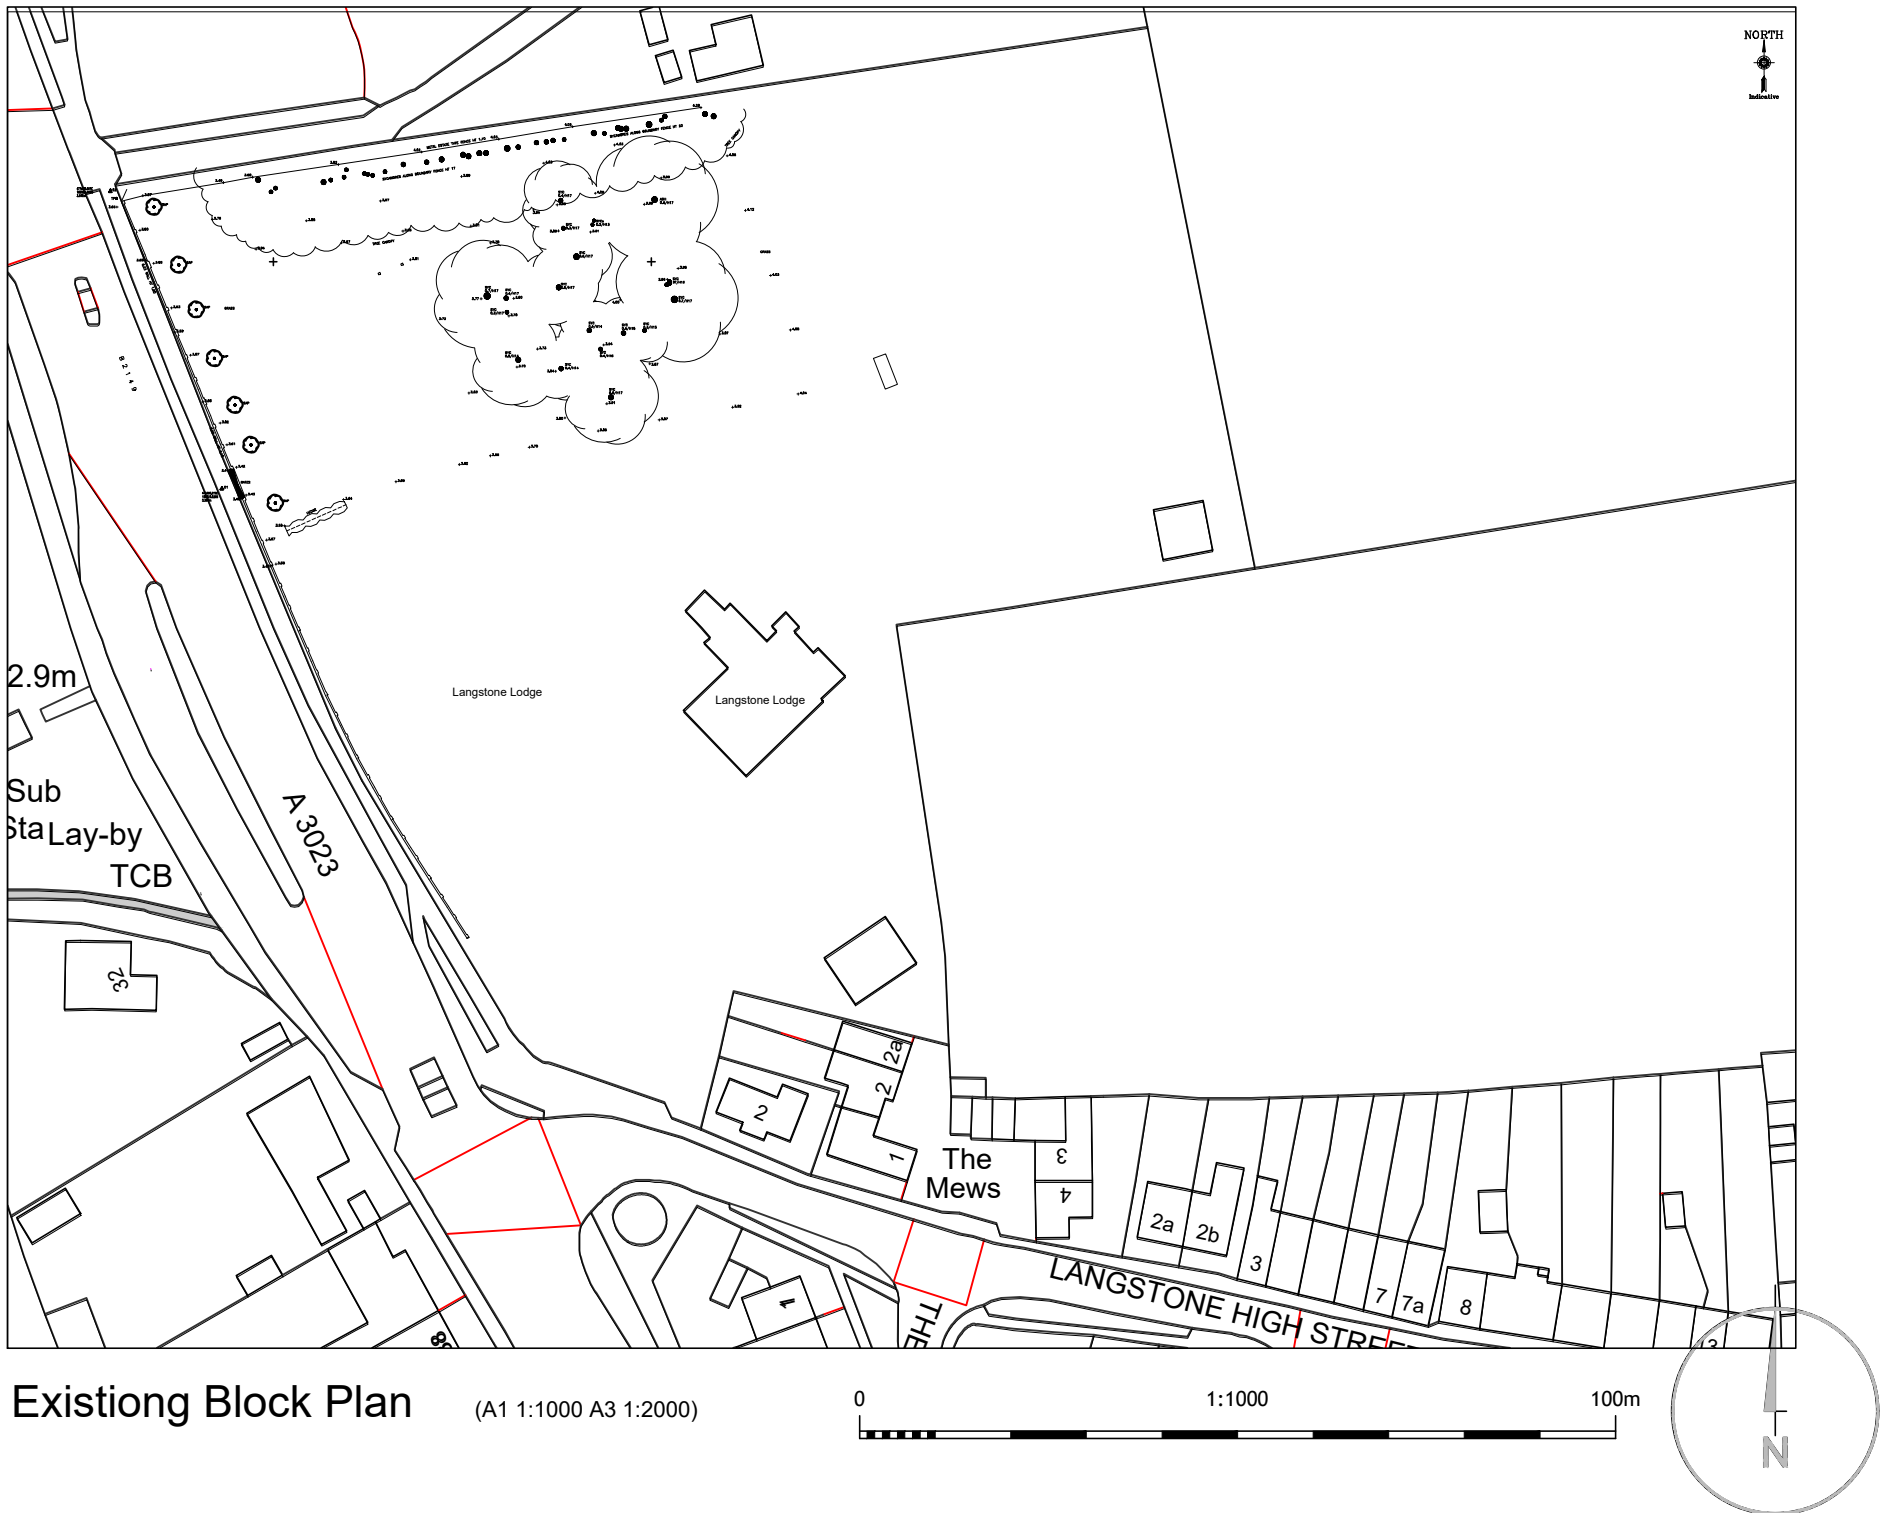


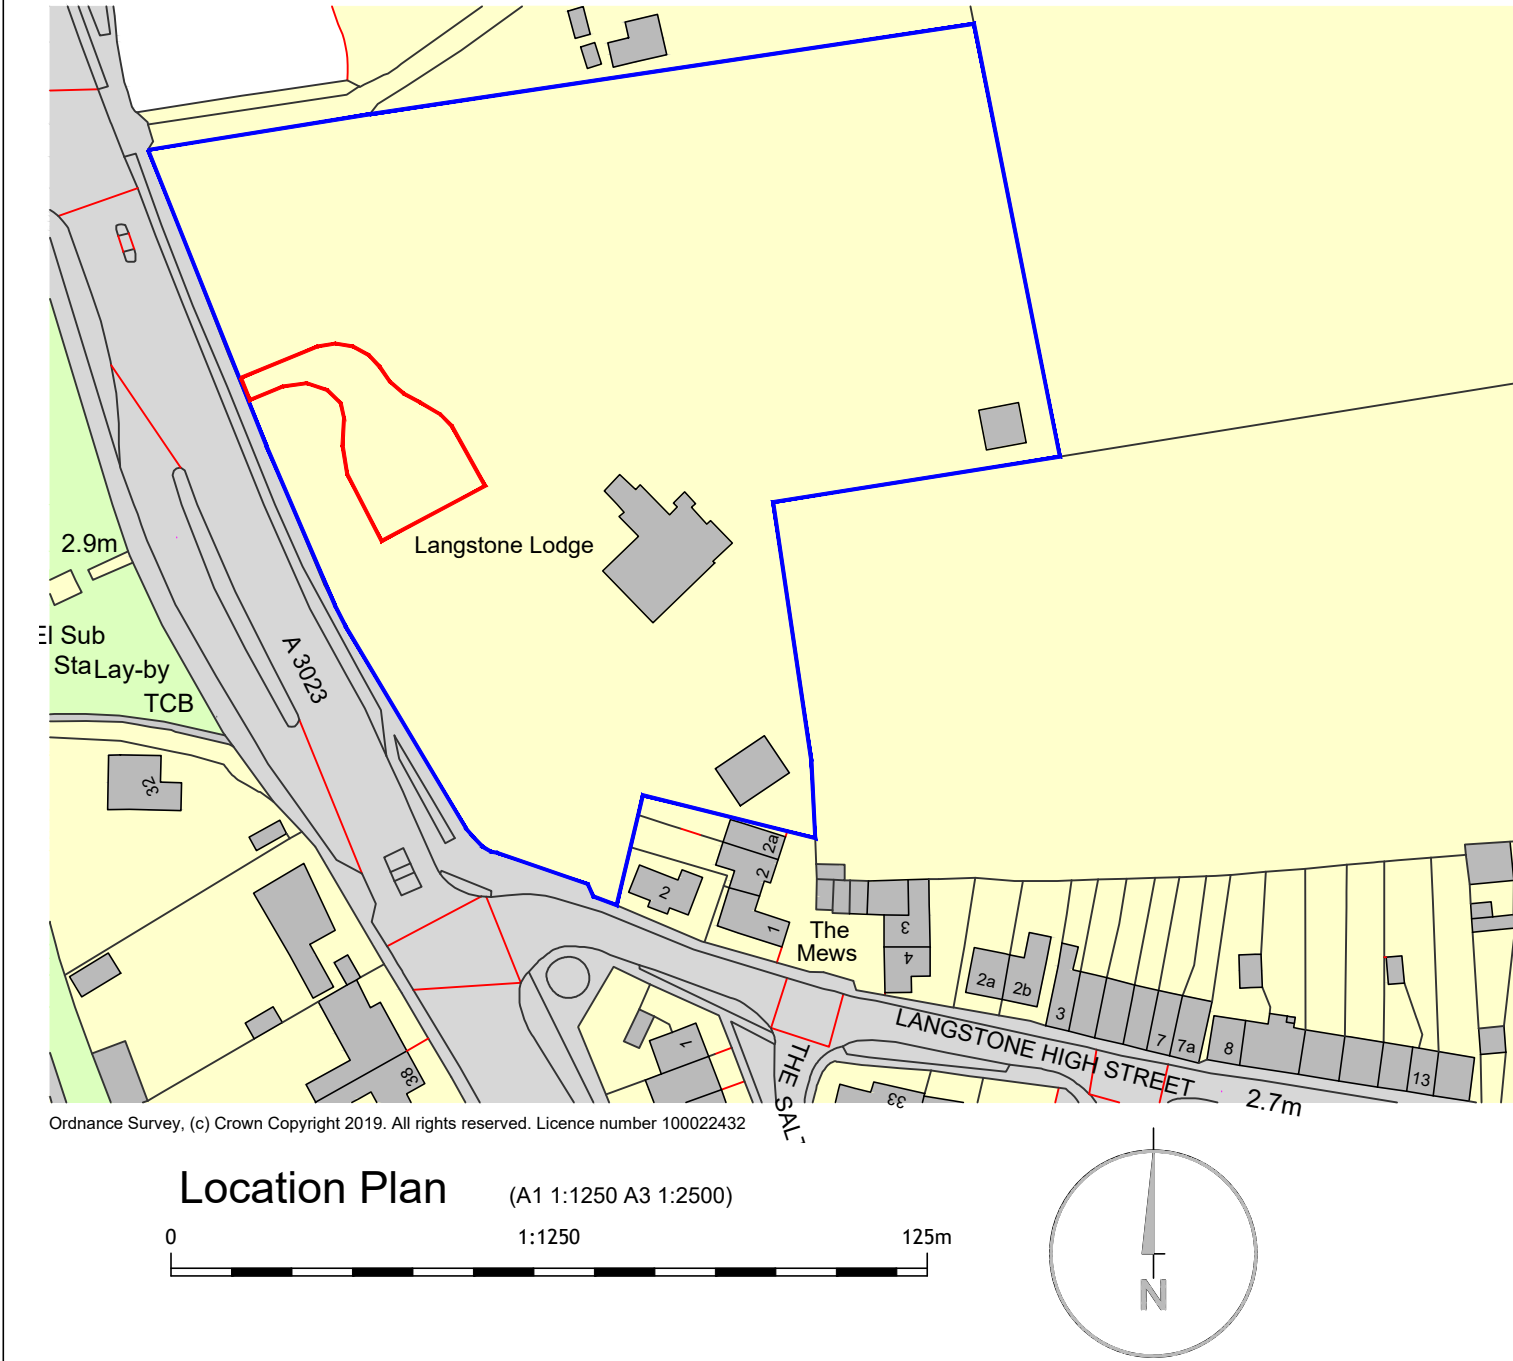

revision	notes	date	drawn	check	revision	notes	date	drawn	check	revision	notes	date	drawn	check	client	notes	hrparchitects HRP Architects Ltd 18 Limberline Spur hilsea, portsmouth, hampshire, po3 5hj tel: 023 9269 1843 fax: 023 9263 9722 email: info@hrp-architects.com website: hrp-architects.com			
																this drawing is the copyright of the Holman Reading partnership lip and must not be reproduced in whole or part or used for the execution of works without their permission. all dimensions to be checked on site prior to commencement of construction works and the architect notified of any discrepancy. figured dimensions are to be used in preference to scaled dimensions. no deviation from this drawing will be permitted without prior consent of the architect. all drawings are prepared subject to a full measured and structural survey of the buildings and site. all structural work is subject to the appointment of a structural engineer to confirm and agree the structural proposals. os promap licence no. 100020449.	project Langstone House Langstone High Street, Havant drawn MMH MSC date Feb 21 checked MH status Planning			
scale width 100mm @ a1 - 50mm @ a3																detail Location, block & site plans a1 scale as shown a3 scale 8891 01	rev			