



20 Queen Street
Emsworth

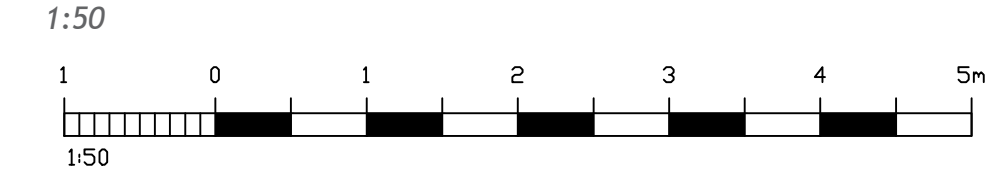


GROUND FLOOR LANDSCAPE PLAN



SIDE ELEVATION

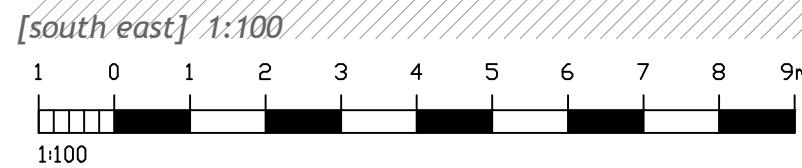

FRONT ELEVATION

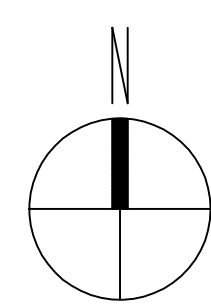

NOTES:


Dimensions to be checked on site before commencing work. Any discrepancies shall be reported to the architect immediately.

Do not scale from these drawings except for planning purposes.



Use figured dimensions only.

Where applicable this drawing is to be read in conjunction with other consultants' drawings.


All drawings to be read in conjunction with specification and all other drawings including structural engineer and mechanical and electrical drawings / specification

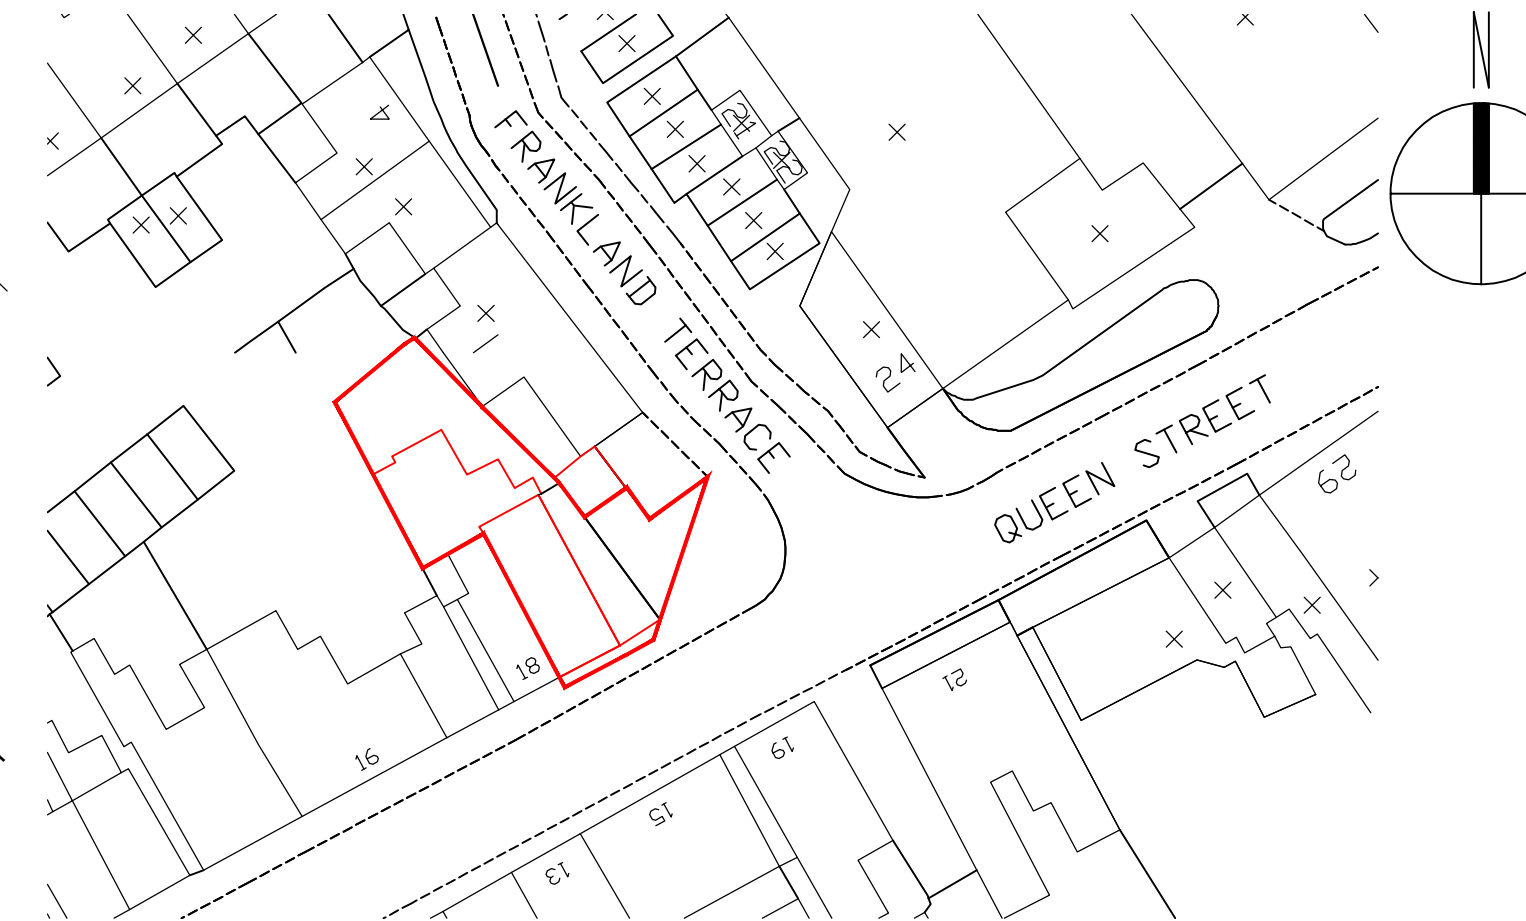

BLOCK PLAN
1:500

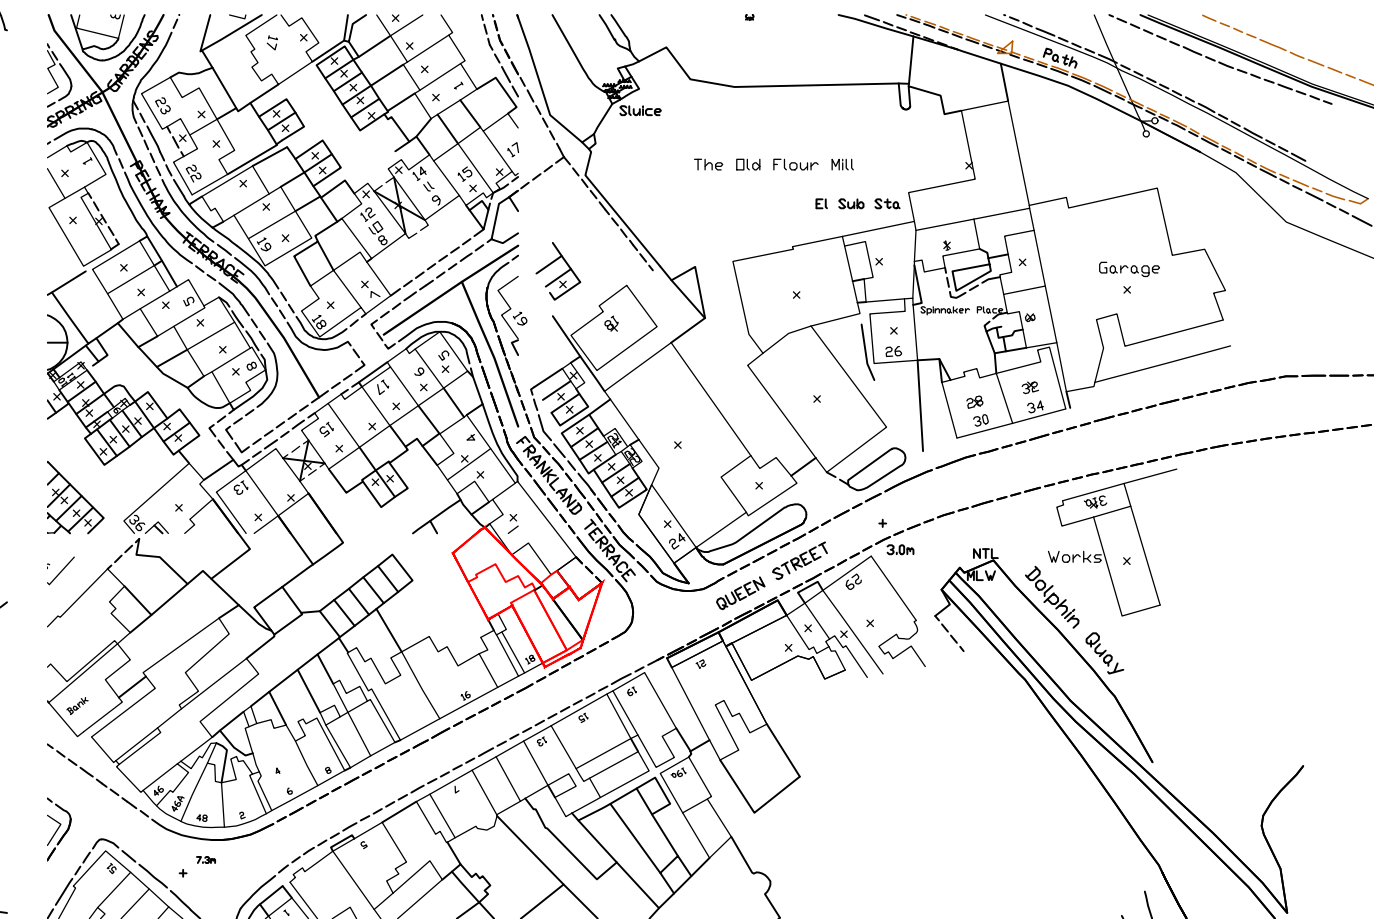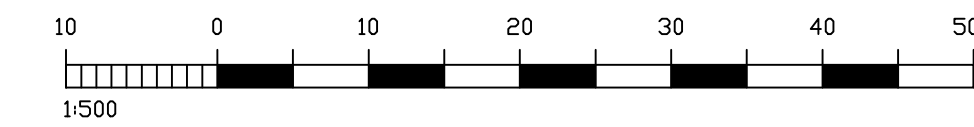

SITE PLAN
1:1250

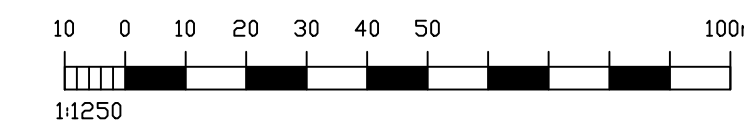

REV	DATE	AMENDMENT	DRAWN

Helyer Davies Architects Ltd
1 The Old Flour Mill,
Emsworth, PO10 7BT
01243 370 715

www.hdarchitects.co.uk mail@hdarchitects.co.uk

PROJECT
20 Queen Street
Emsworth

DRAWING
Ground Floor Plan
Elevations
Site and Block Plan

SCALE
as noted @ A1

DATE	JAN 2021	DRAWN	TP
DRAWING NUMBER	20190-01	REVISION	*