


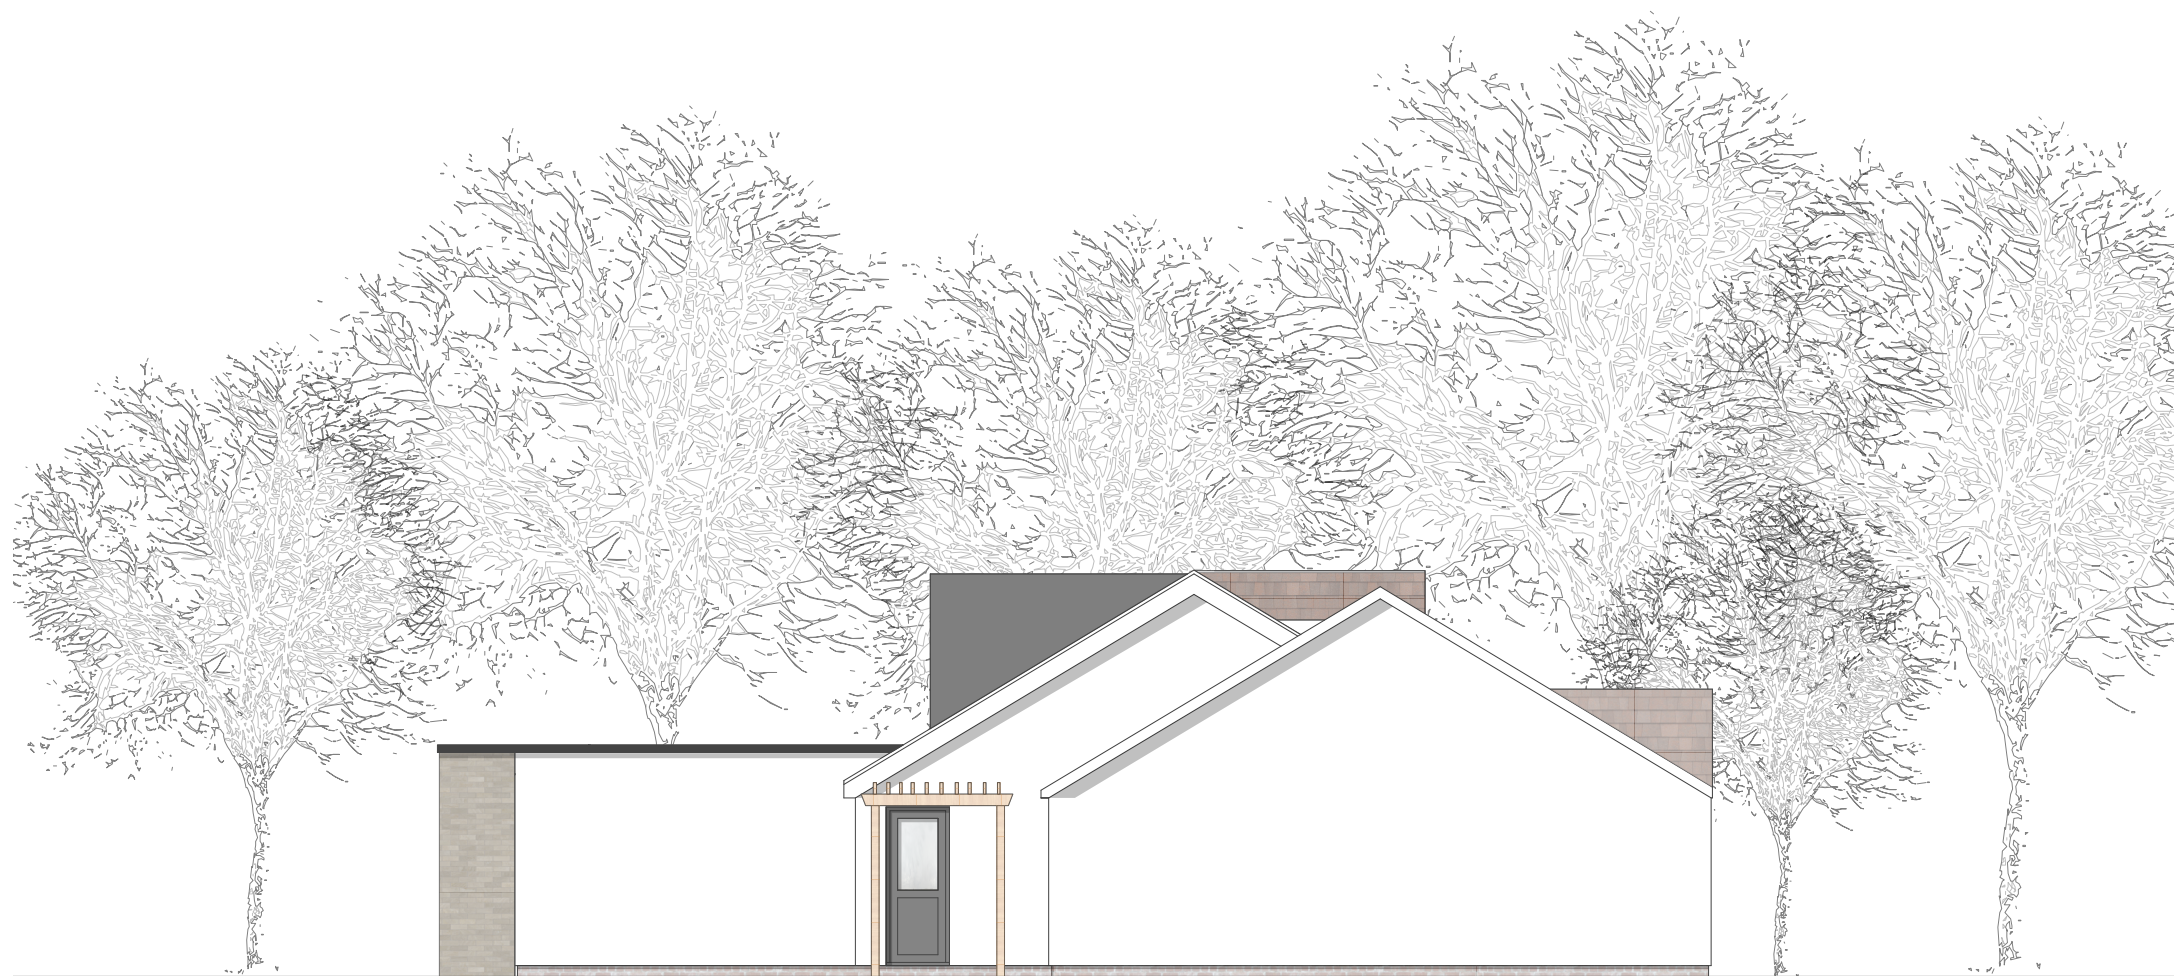

Proposed East Elevation @ 1:100



Proposed South Elevation @ 1:100



Proposed West Elevation @ 1:100



Proposed North Elevation @ 1:100

| Amendments |                  | by  | Date     |
|------------|------------------|-----|----------|
| A          | General Revision | KC  | 02.15    |
| B          | General Revision | LMW | 16.03.21 |
| C          |                  |     |          |

|            |                     |
|------------|---------------------|
| Job Title  | 075/DSSL            |
| Drawing:   | Proposed Elevations |
| Scale:     | 1:100 @ A1          |
| Drg.No:    | HOPA-003-P-B        |
| Drawn by:  | KC                  |
| Issued to: | HBC                 |
| Status:    | Planning            |
| Date:      | 30.12.20            |



HOP  
architects  
01452 285777  
hop@hop-architects.co.uk  
hop-architects.co.uk

HOP Architects Ltd  
01452 285777  
Company Reg: 10407385