




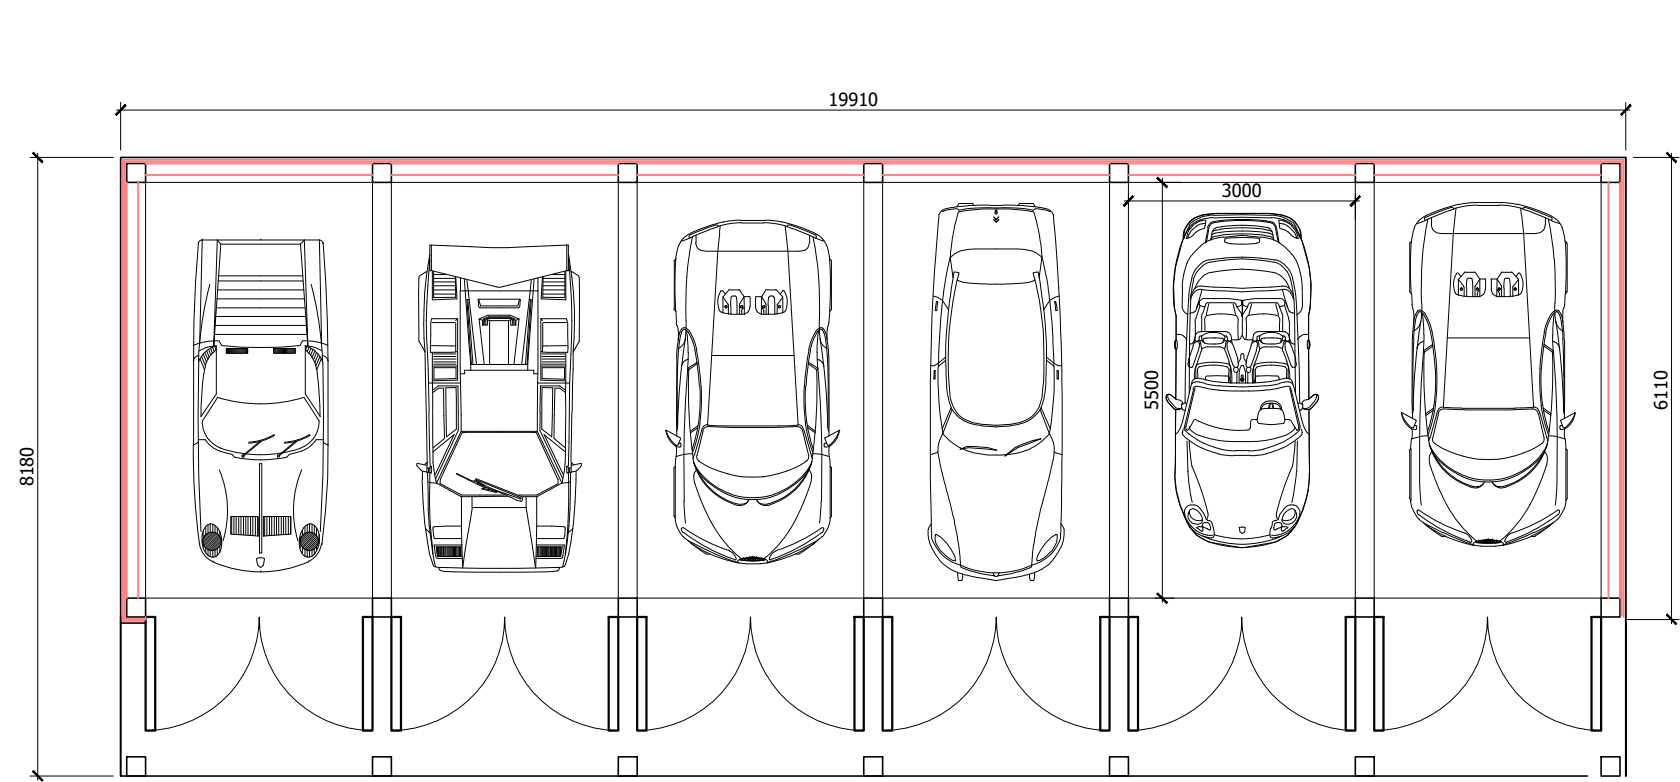


Proposed floor plan
Scale 1:100 @ A1, 1:200 @ A3

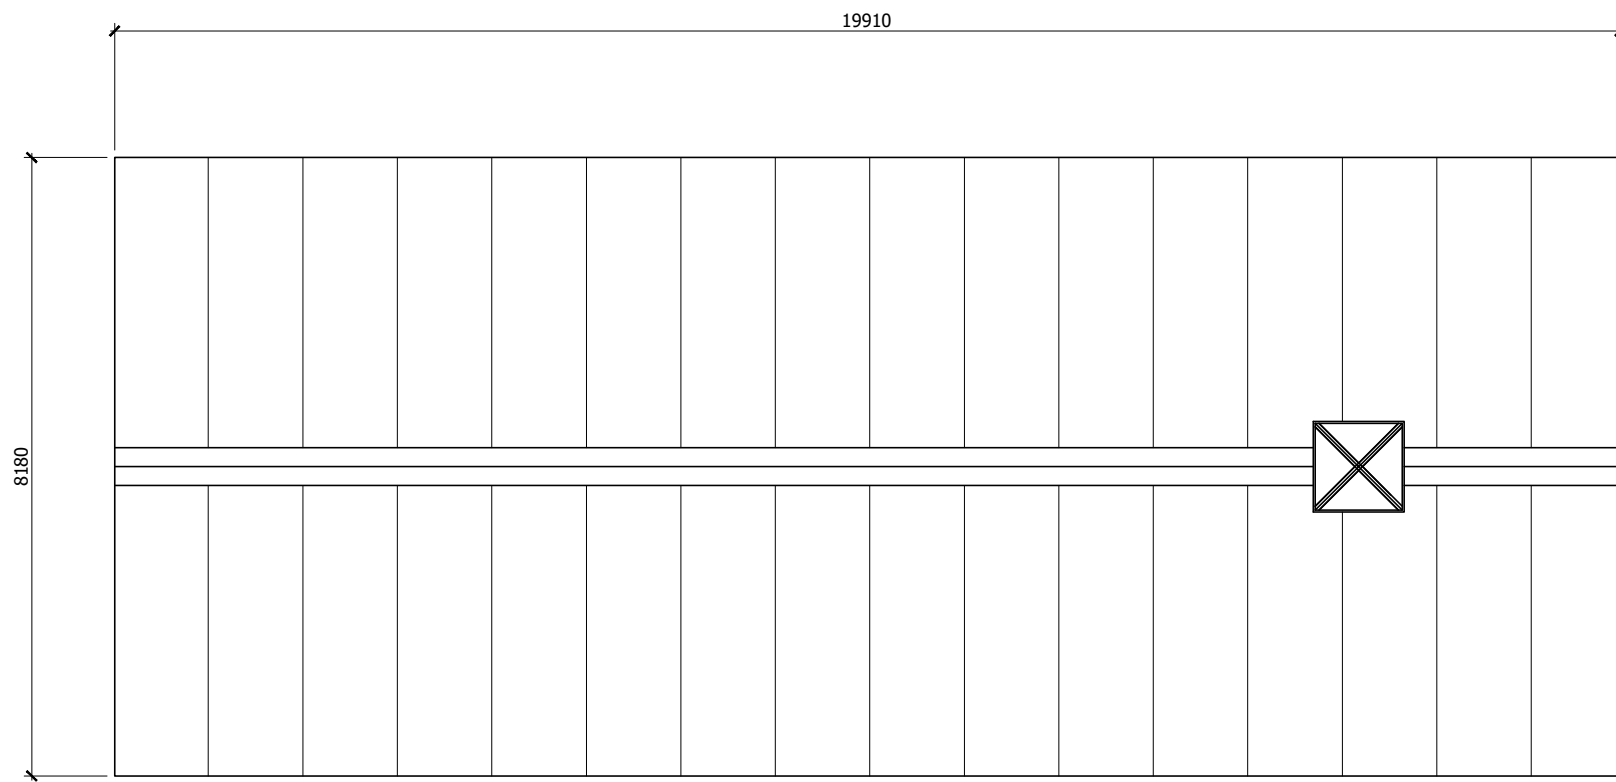


Proposed roof plan
Scale 1:100 @ A1, 1:200 @ A3

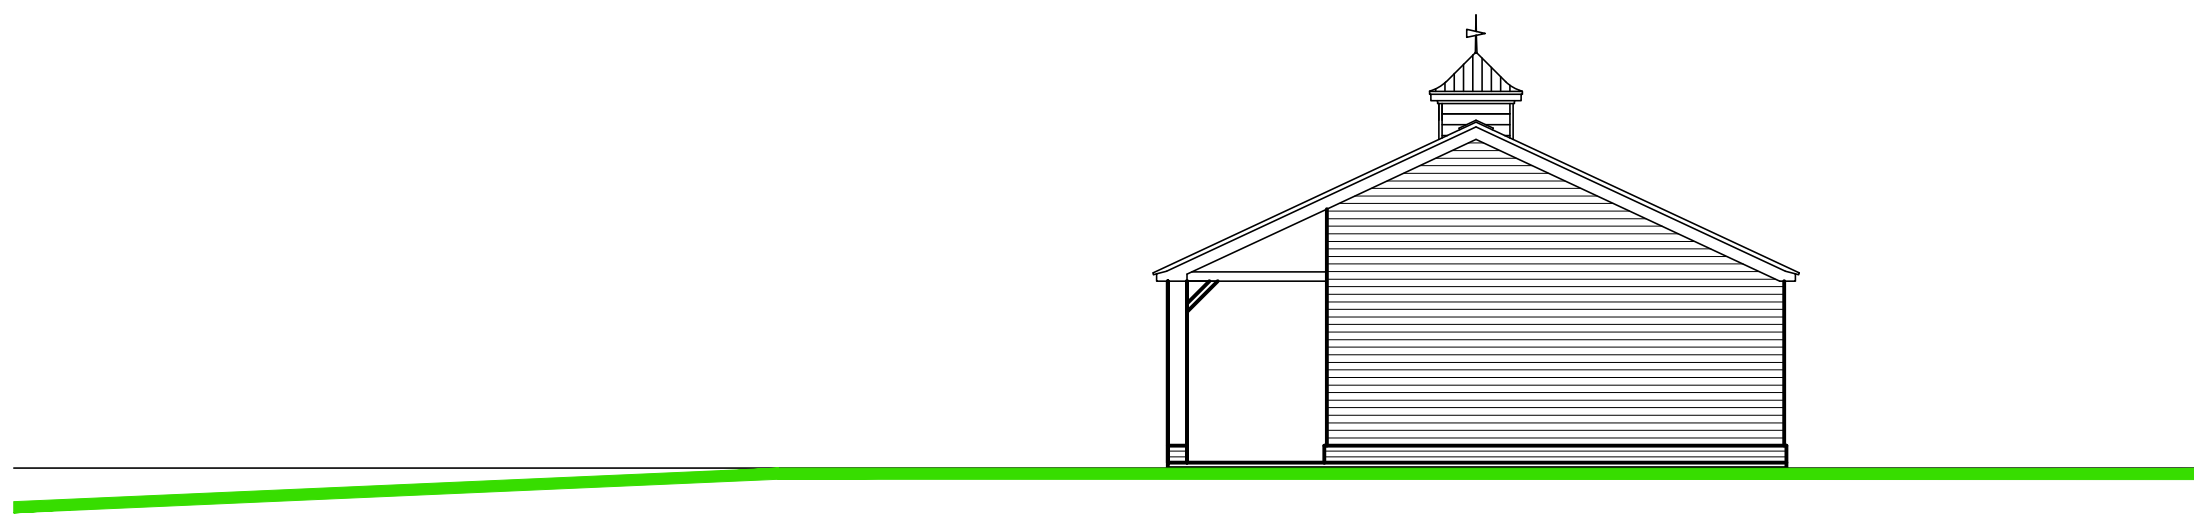


Proposed side (West) elevation
Scale 1:100 @ A1, 1:200 @ A3

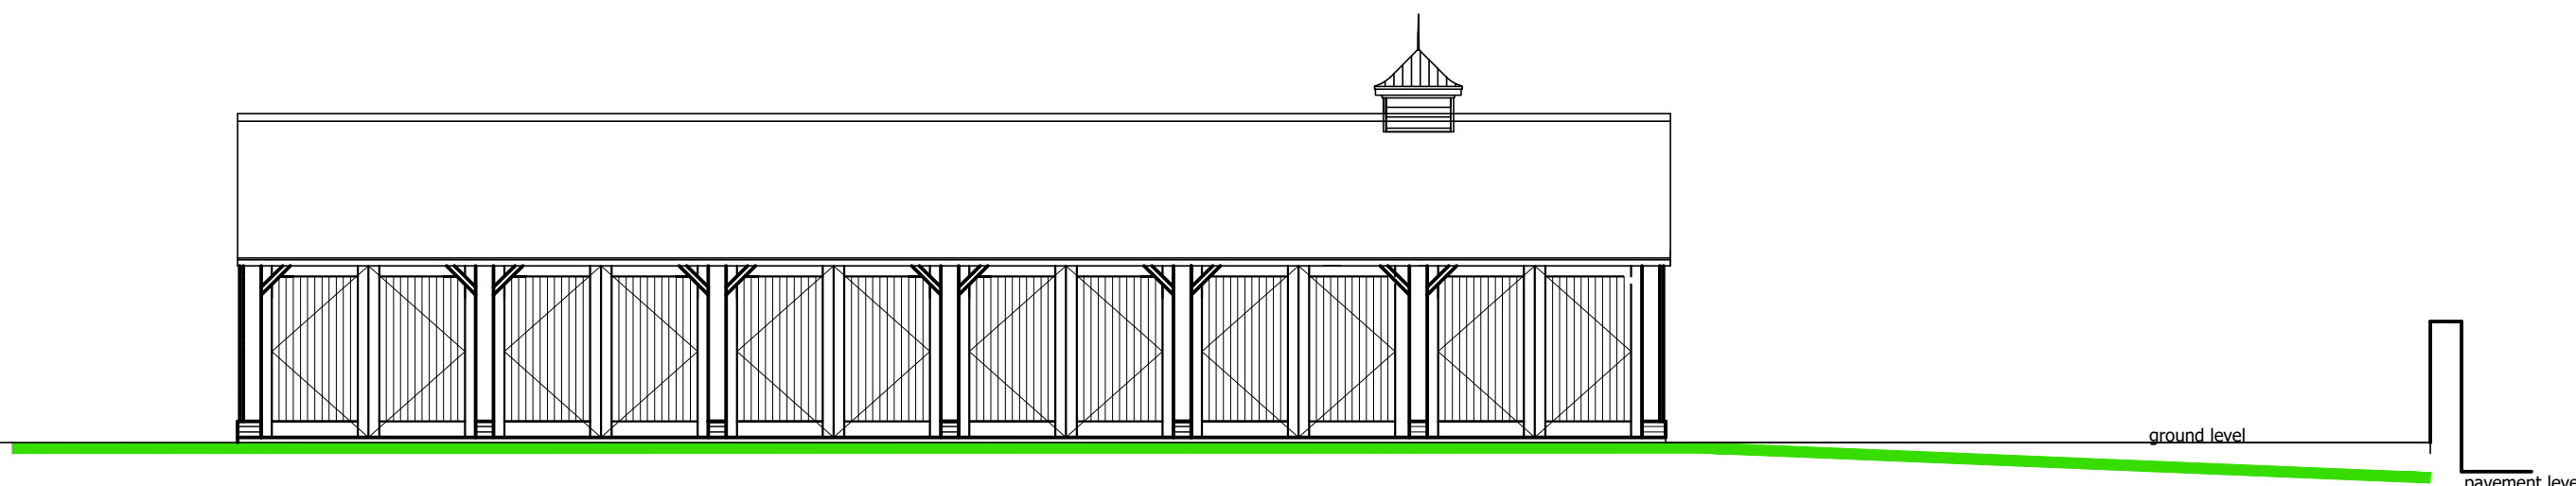

Proposed Front (Northern) elevation
Scale 1:100 @ A1, 1:200 @ A3

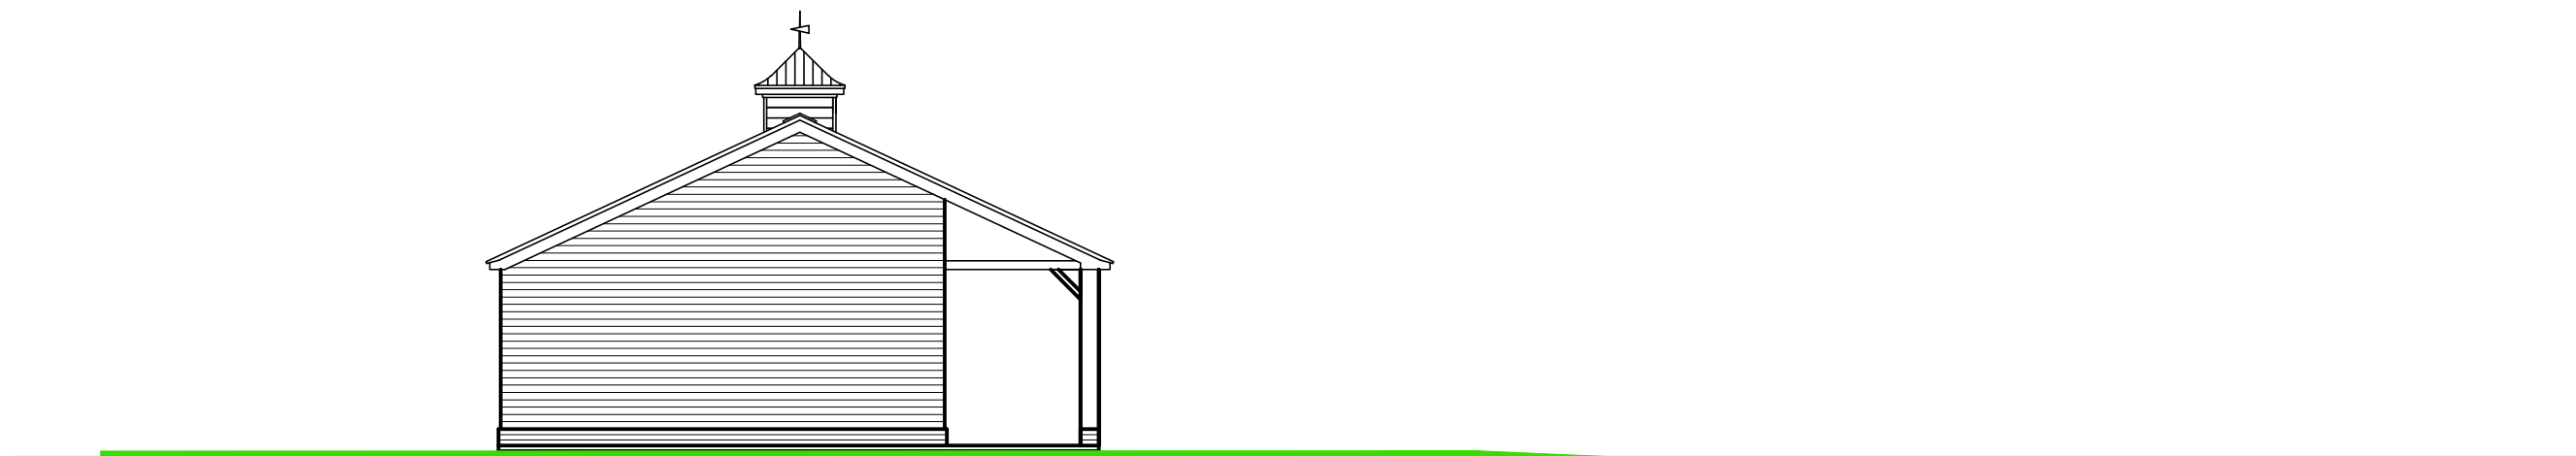

Proposed side (East) elevation
Scale 1:100 @ A1, 1:200 @ A3

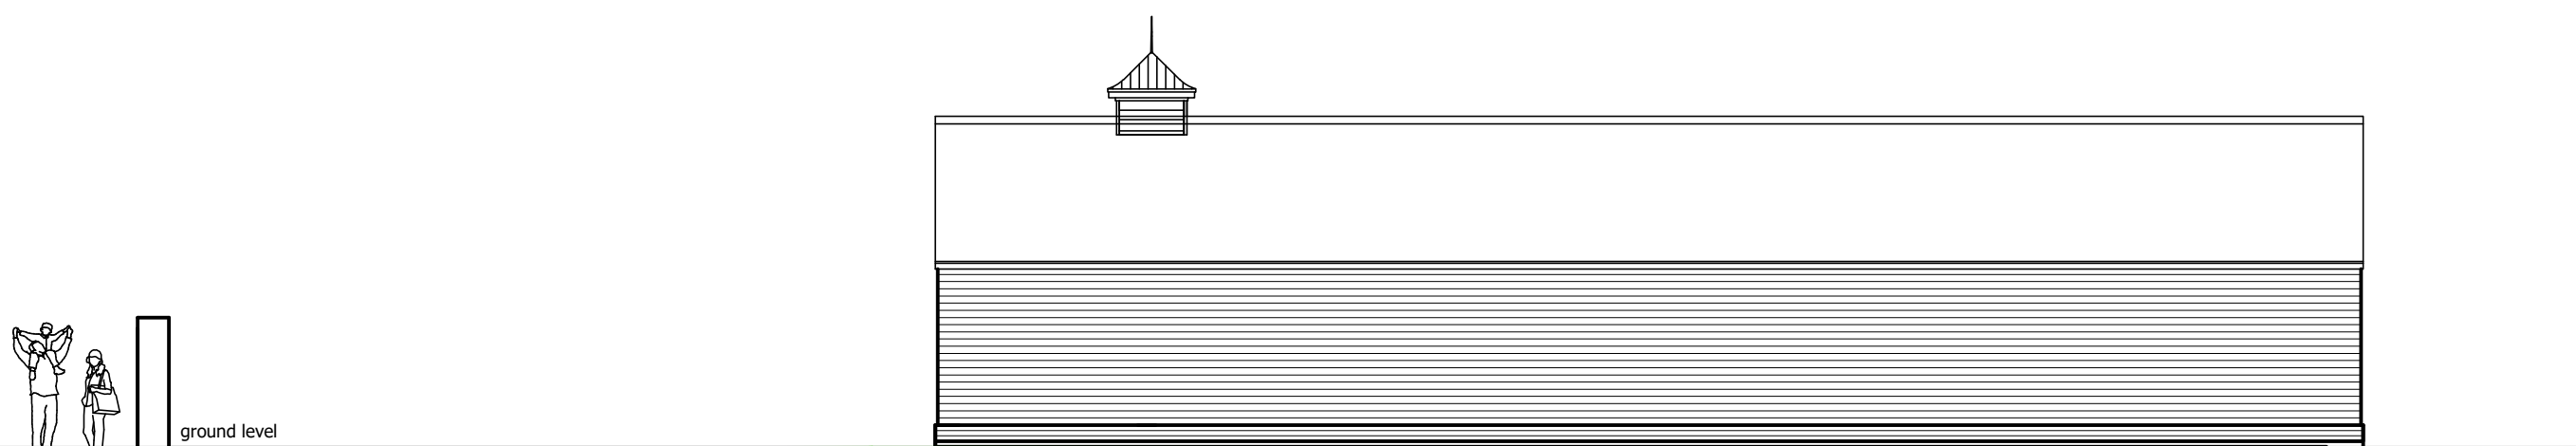

Proposed Rear (Southern) elevation
Scale 1:100 @ A1, 1:200 @ A3

revision	notes	date	drawn	check	revision	notes	date	drawn	check	revision	notes	date	drawn	check	client	notes	project	drawn	checked
																	Langstone House	MMH, MSC	
																	Langstone High Street,	date	
																	Havant	Mar 21	status
																	Proposed plans & elevations	a1 scale	Planning
																		a3 scale	8891 02
																		as shown	rev

scale width 100mm @ a1 - 50mm @ a3

os promap licence no. 100020449.

hrp

architects

HRP Architects Ltd

18 Limberline Spur
hilsea, portsmouth, hampshire, po3 5hj
tel: 023 9269 1843
fax: 023 9263 9722
email: info@hrp-architects.com
website: hrp-architects.com