






Existing Principal Elevation
1:100


Existing Side Elevation
1:100

Existing Rear Elevation
1:100

Existing Side Elevation
1:100

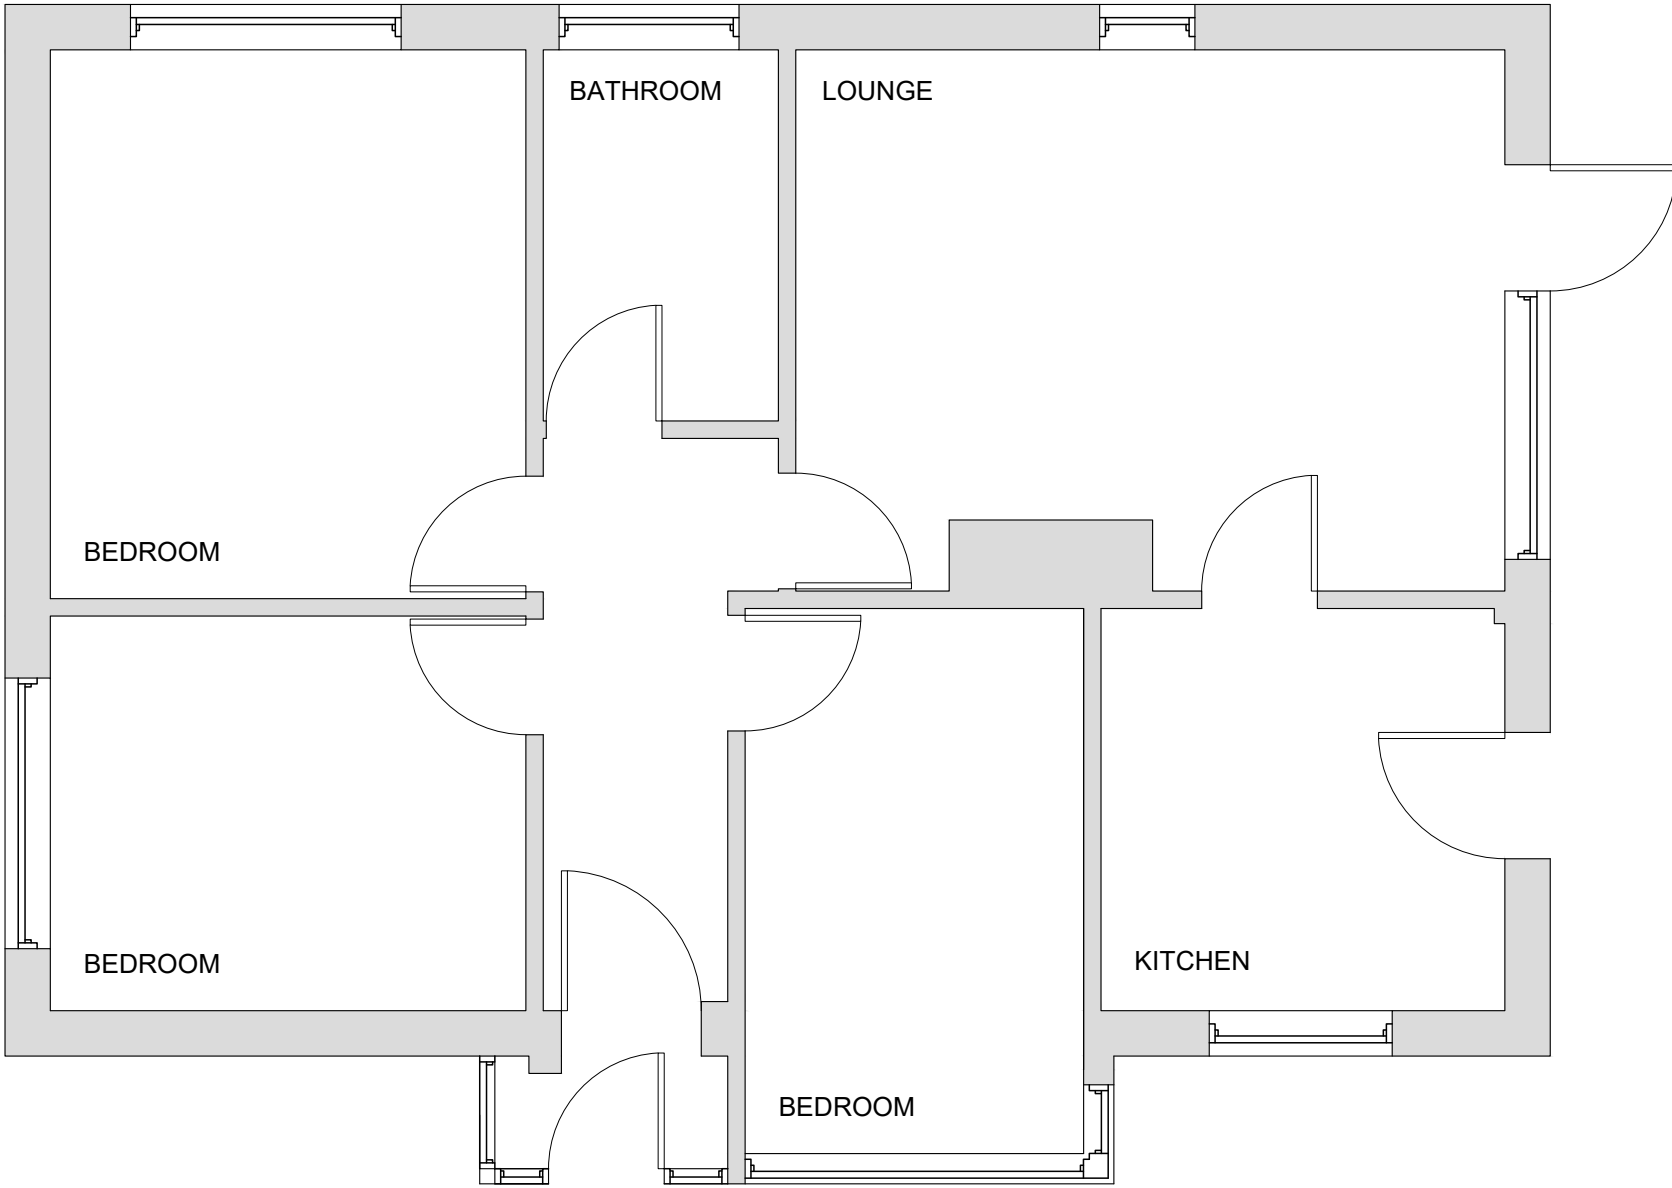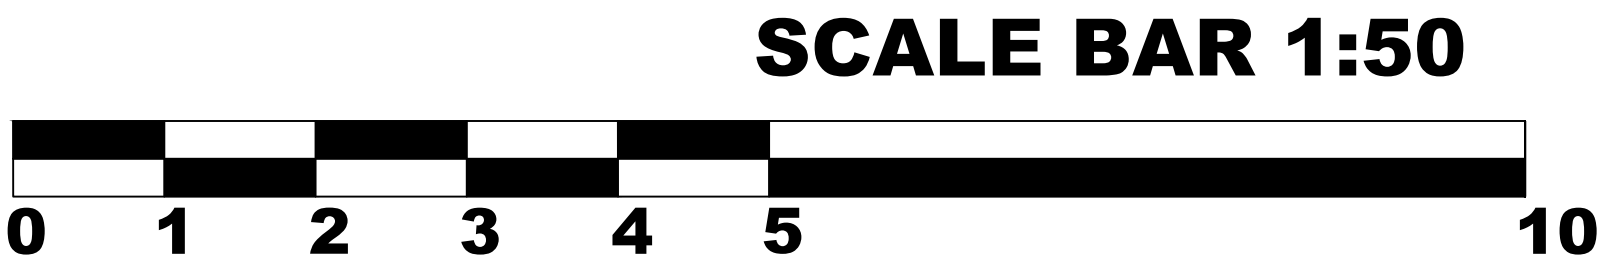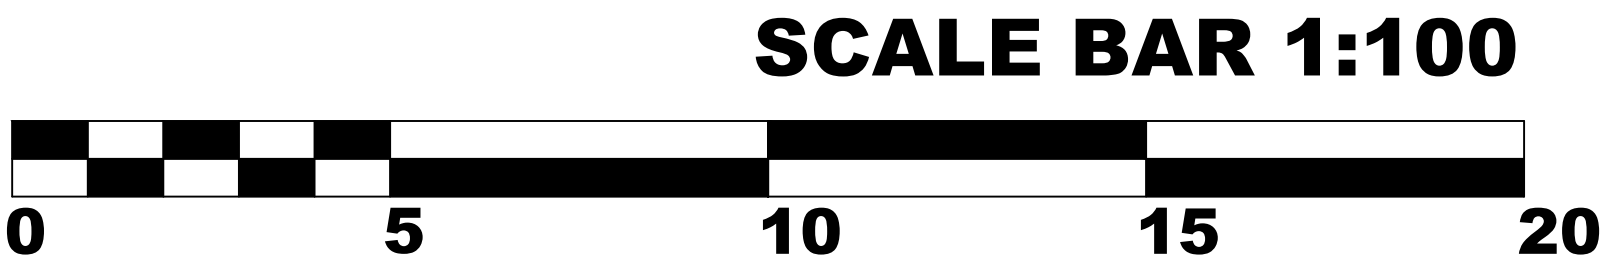


Existing Ground Floor Plan
1:50

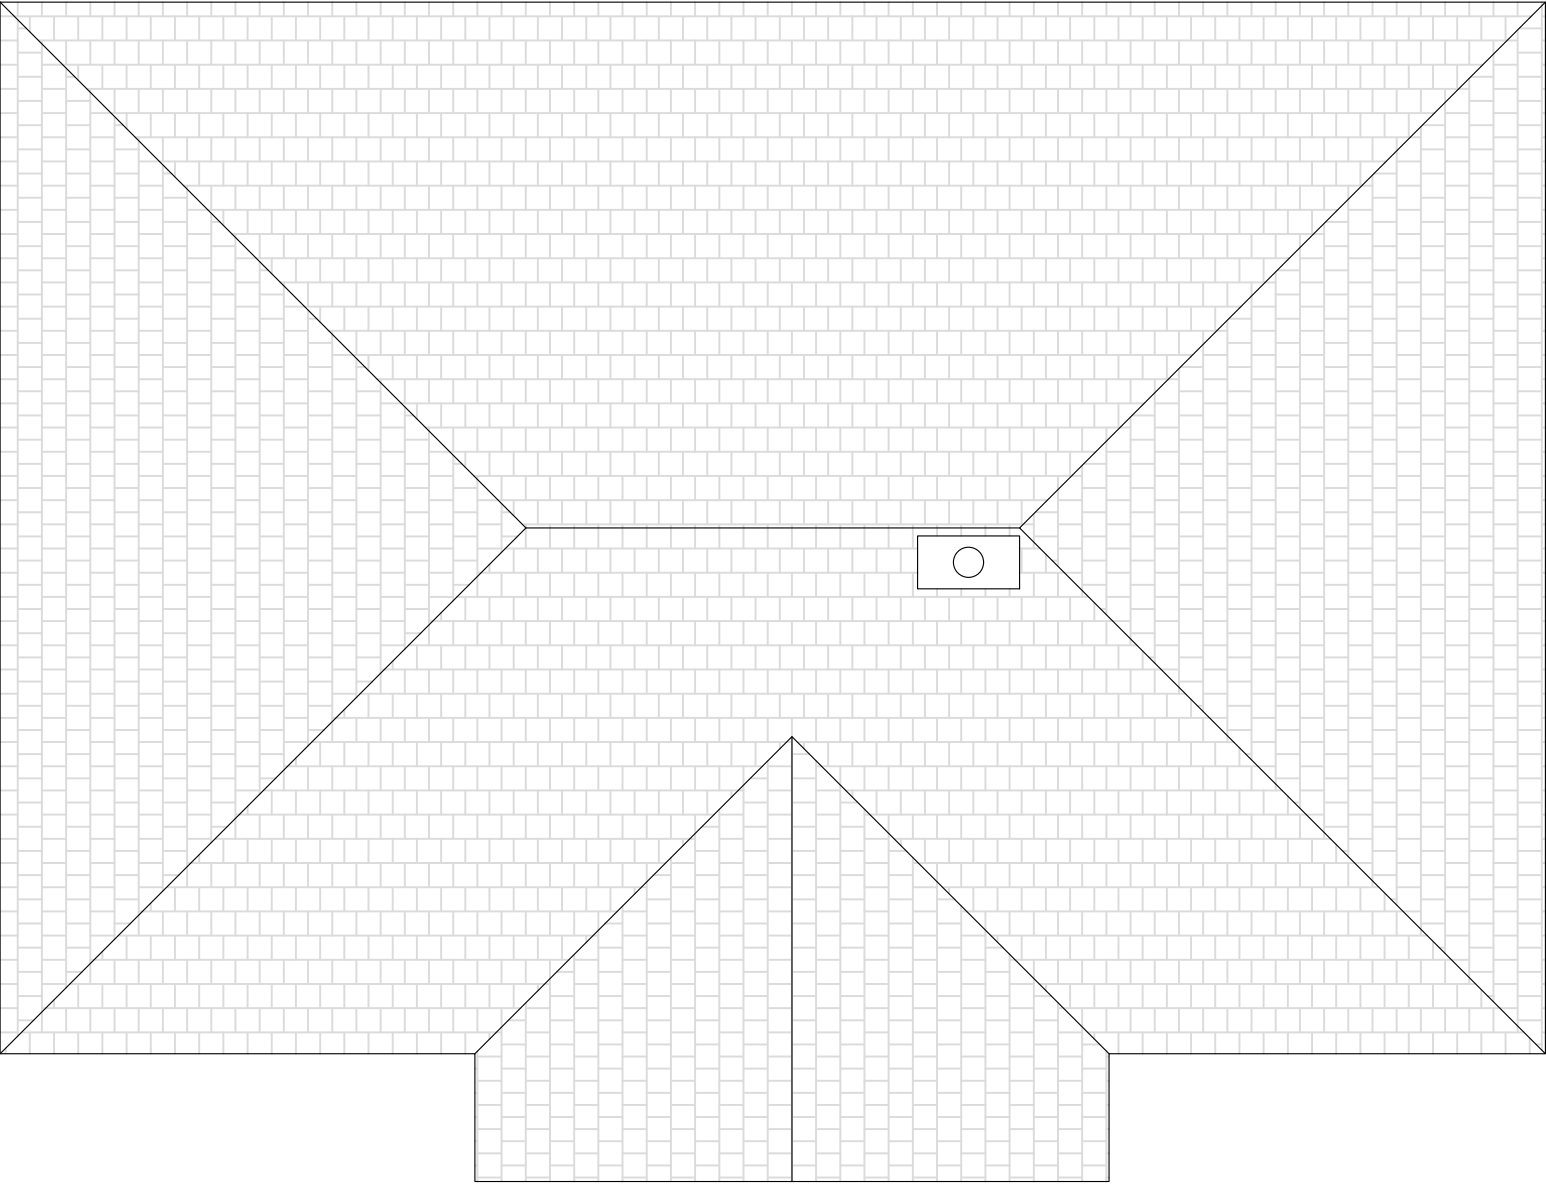



Existing Roof Plan
1:50



Existing Street Scene
1:100

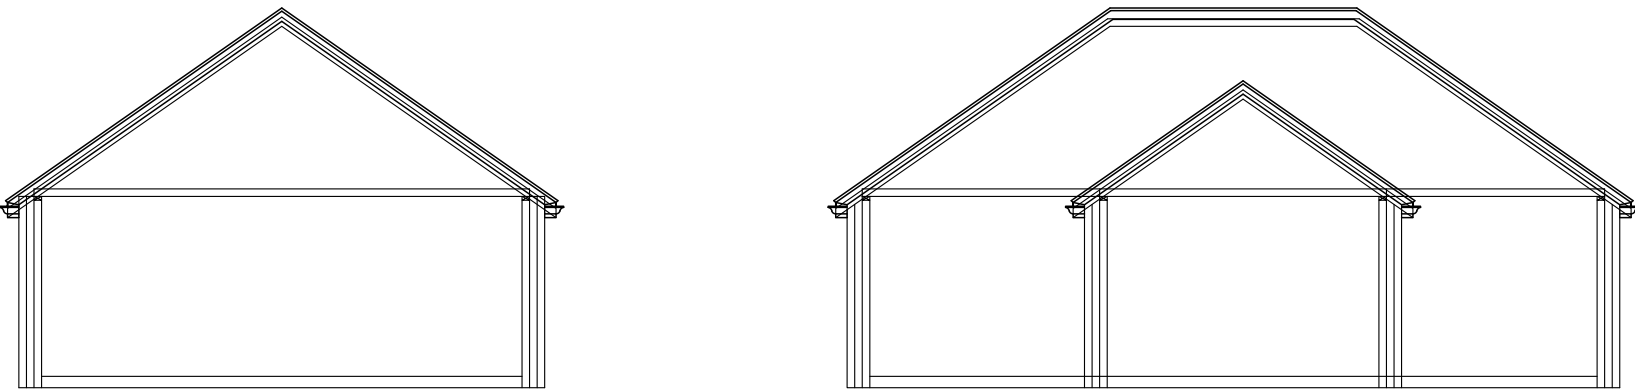

Existing Sections
1:100

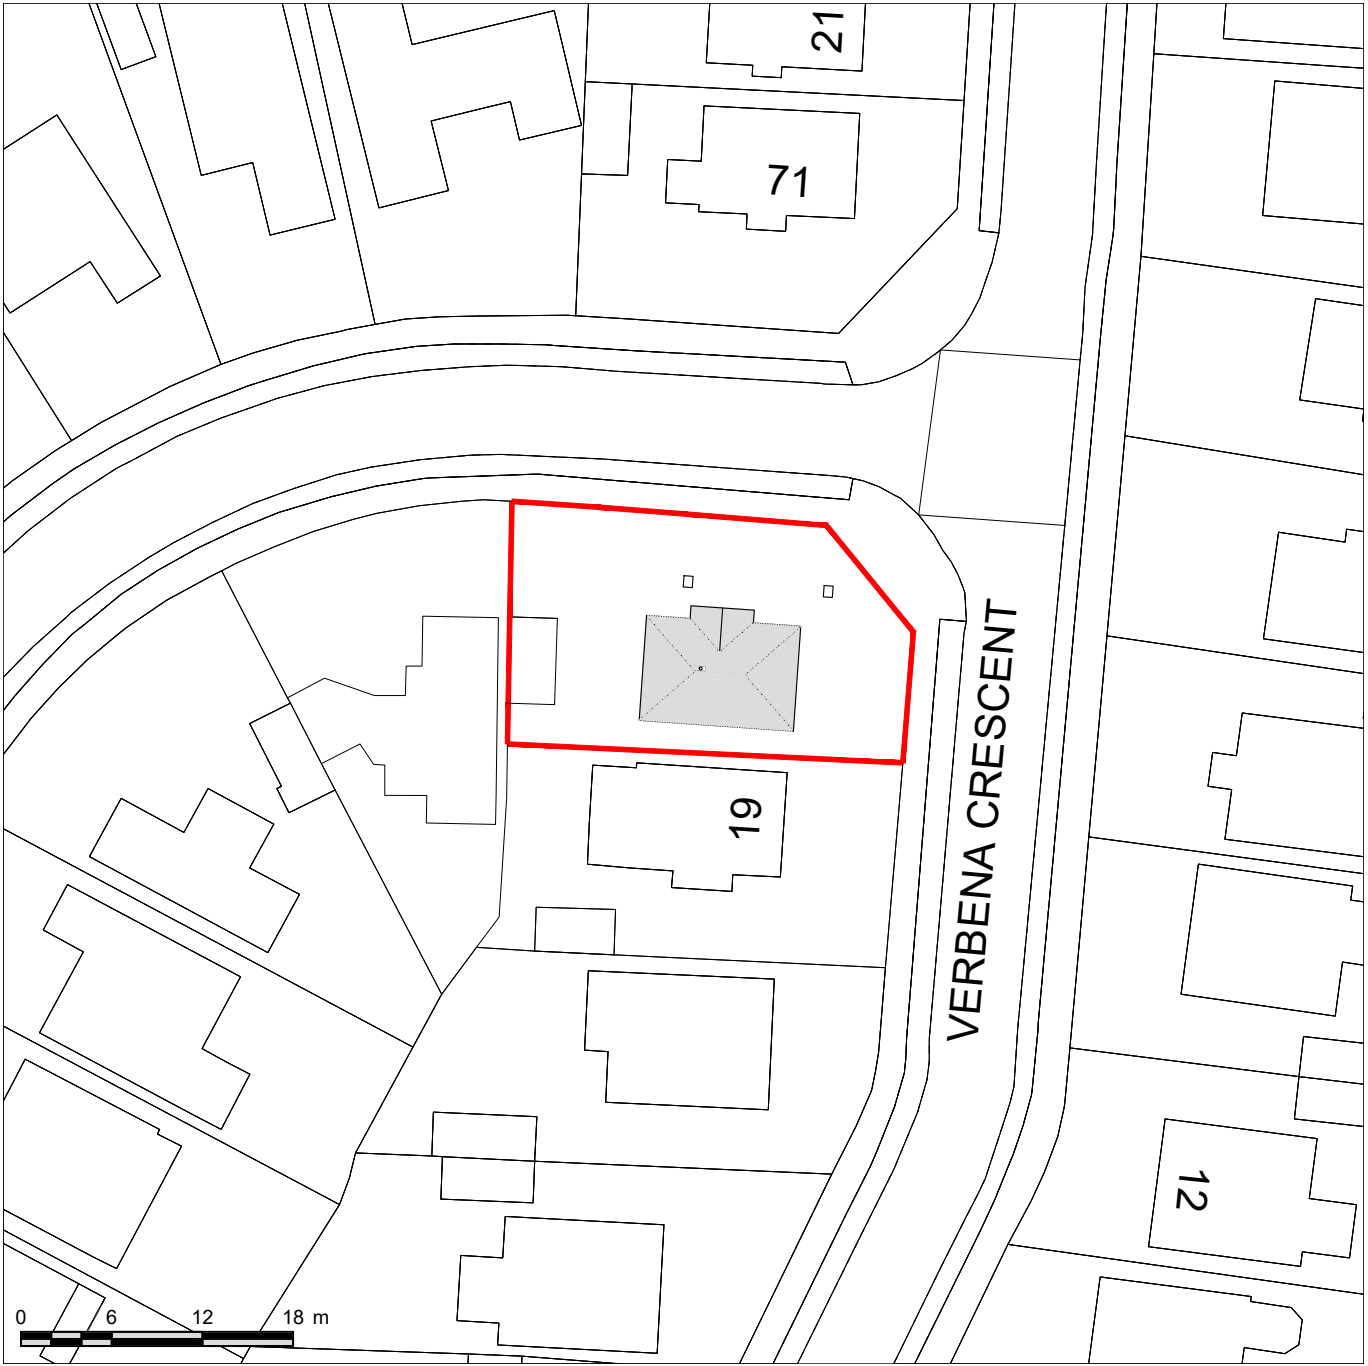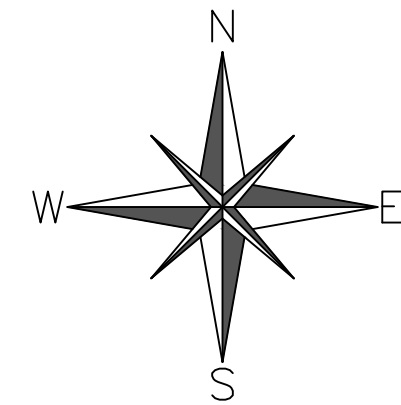

Existing Location Plan
1:500
OS 100047474



Drawing
Technical

info@drawingtechnical.co.uk
07845656848

Site Address: 60 Cotwell Avenue
Cowplain
Waterlooville
PO8 9AW

Drawing Title: Existing
Floor Plans &
Elevations

Client Name: Mr Mick Bacon

Job No. DT109	Scale A1	Date 02/02/2021
------------------	-------------	--------------------

Revision A	Drawing No. 1	Drawn By LA
---------------	------------------	----------------

Drawing Notes

The contents of this drawing are copyright to Drawing Technical and may not be altered, copied or reproduced without written consent.

Contractor must verify all dimensions and report any discrepancies before putting work in hand.

Drawings for PLANNING purpose only and hence do not scale from this drawing.

Rev	Description	Date