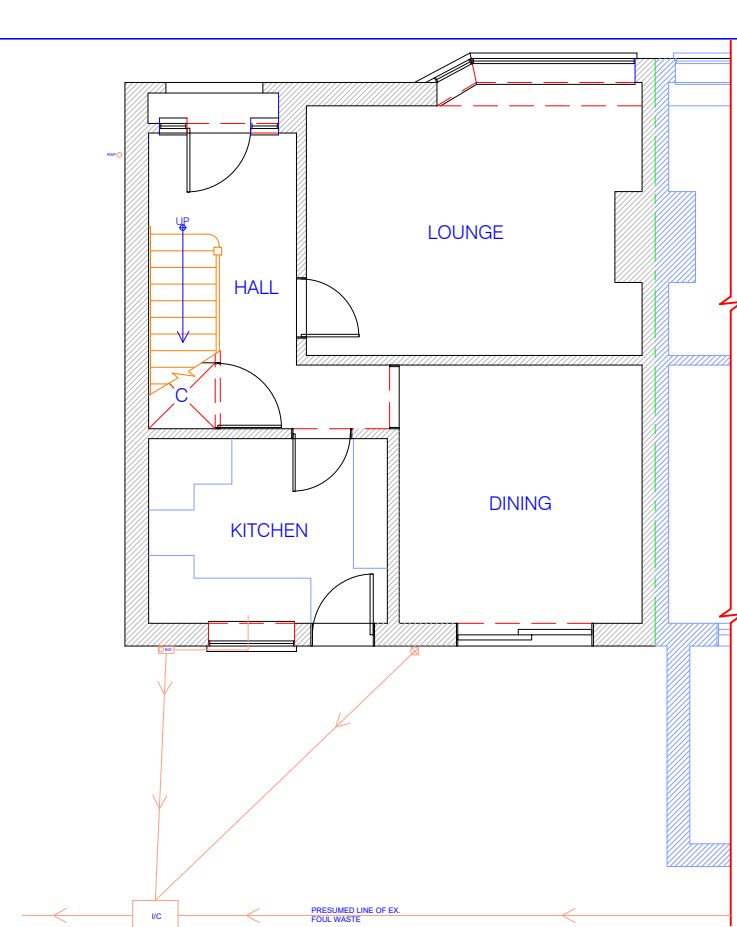
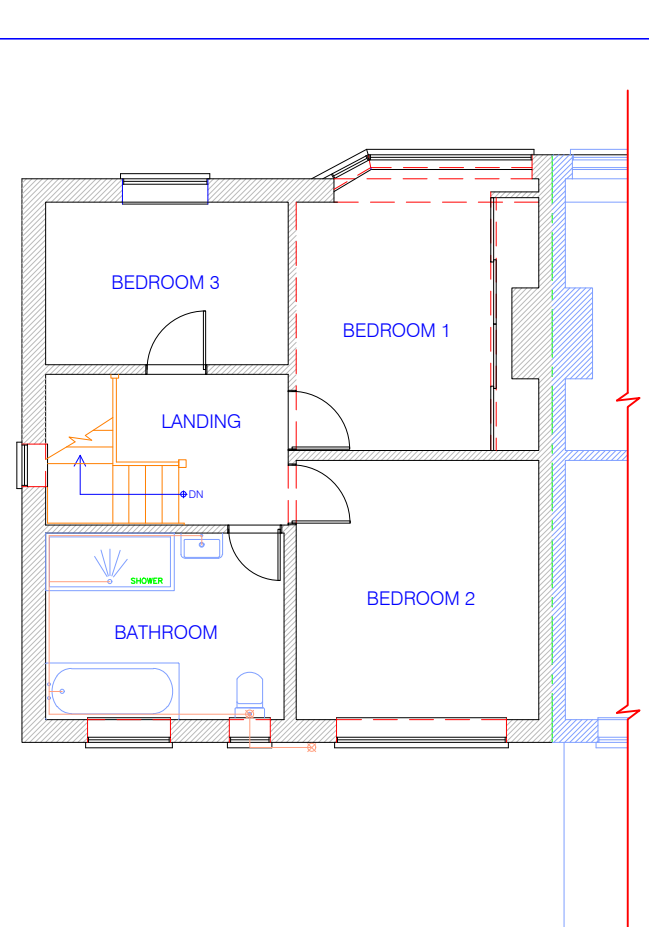
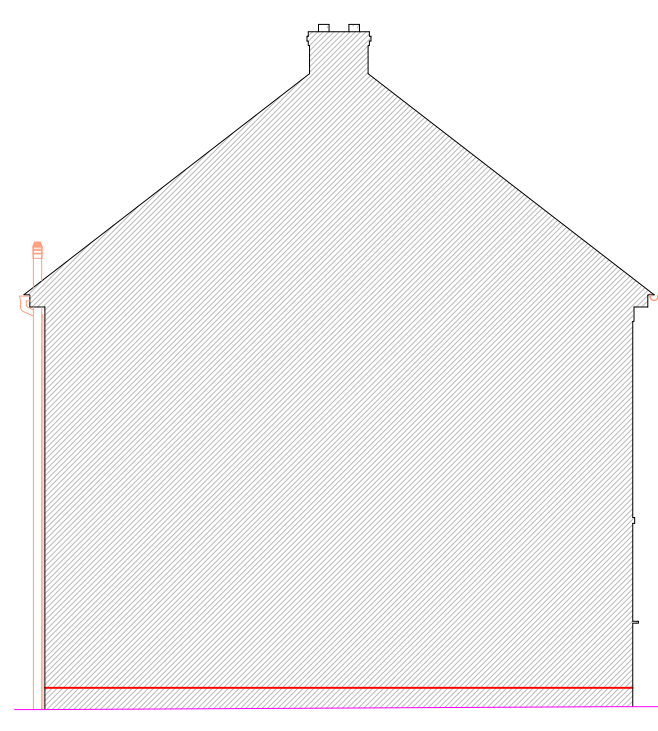
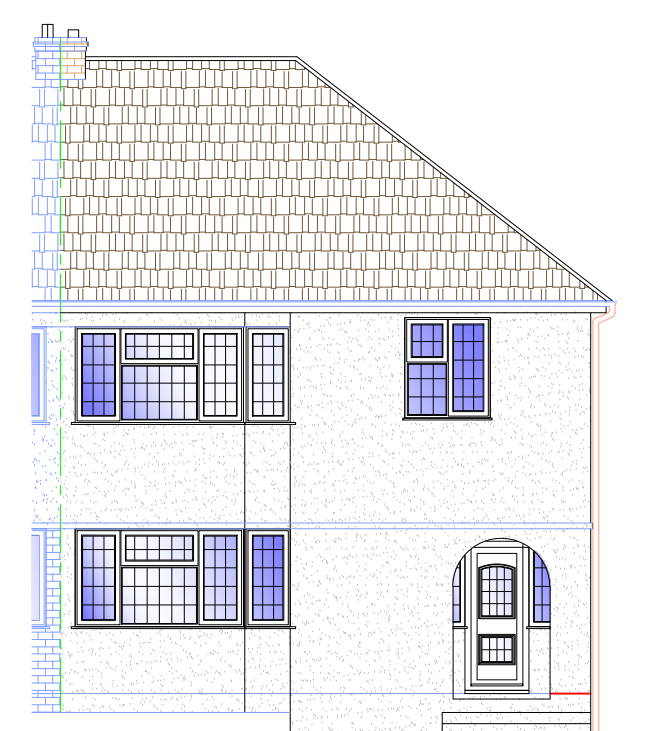
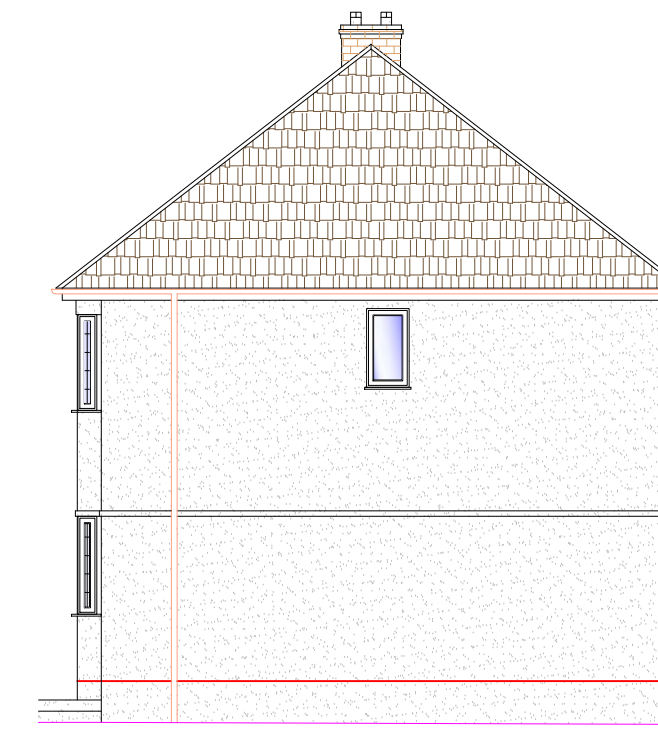
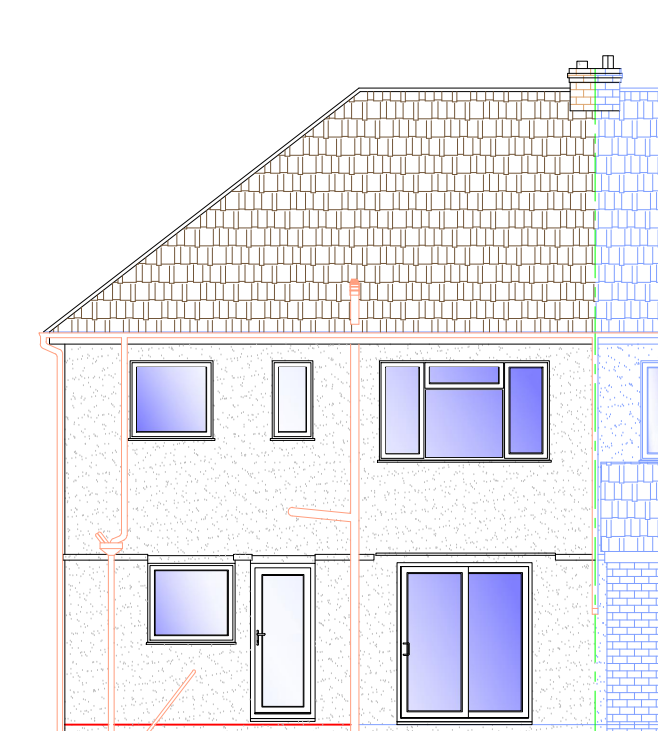
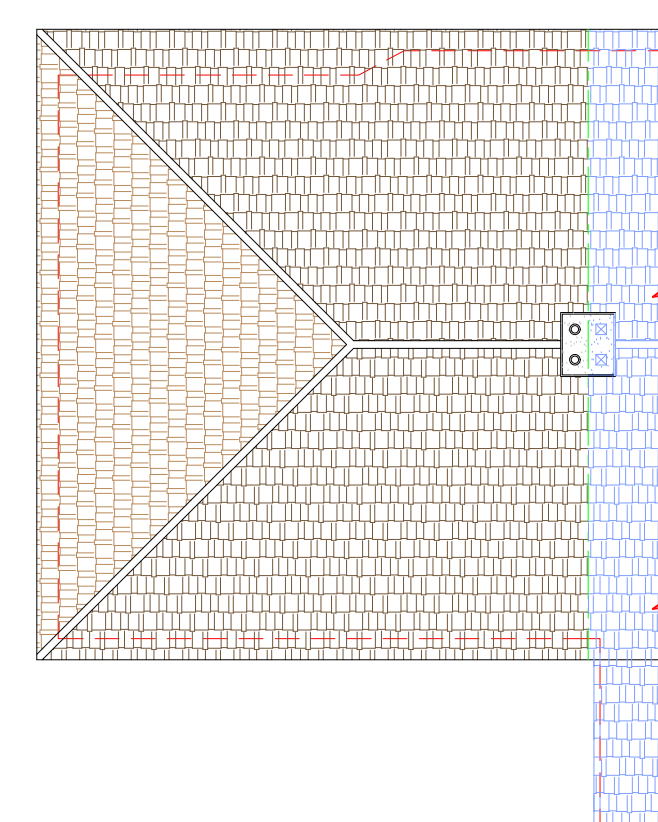
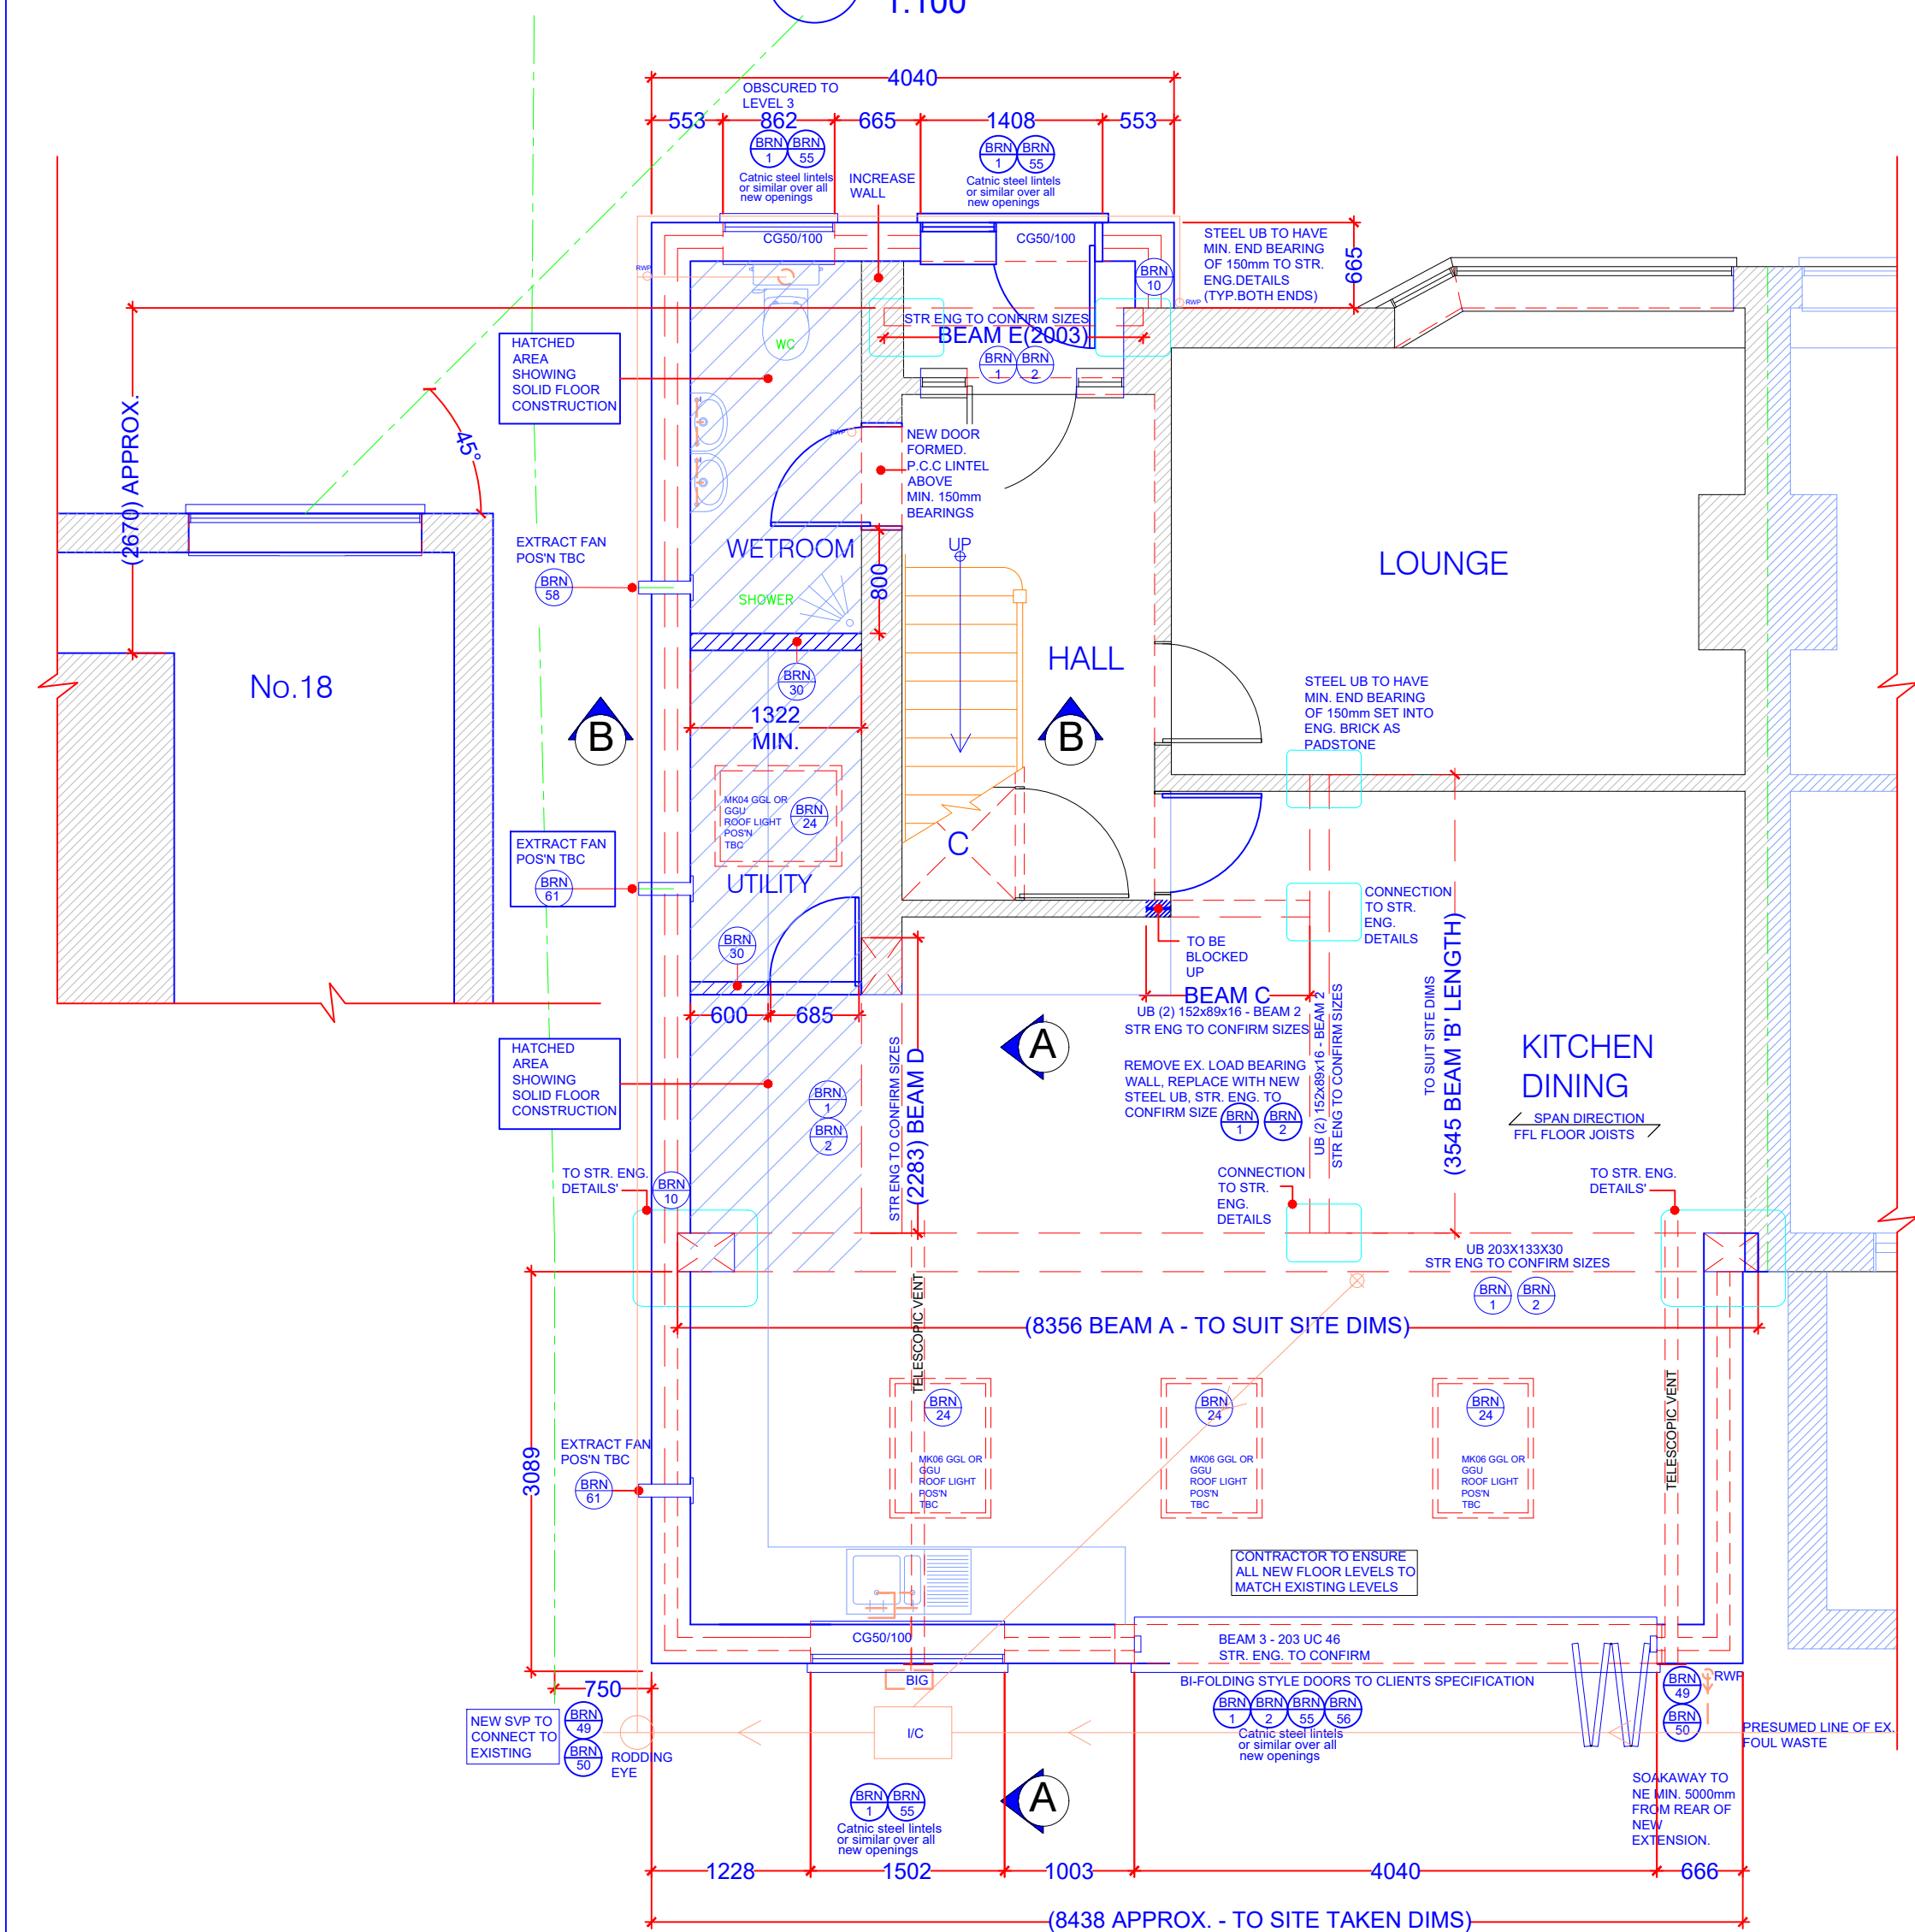
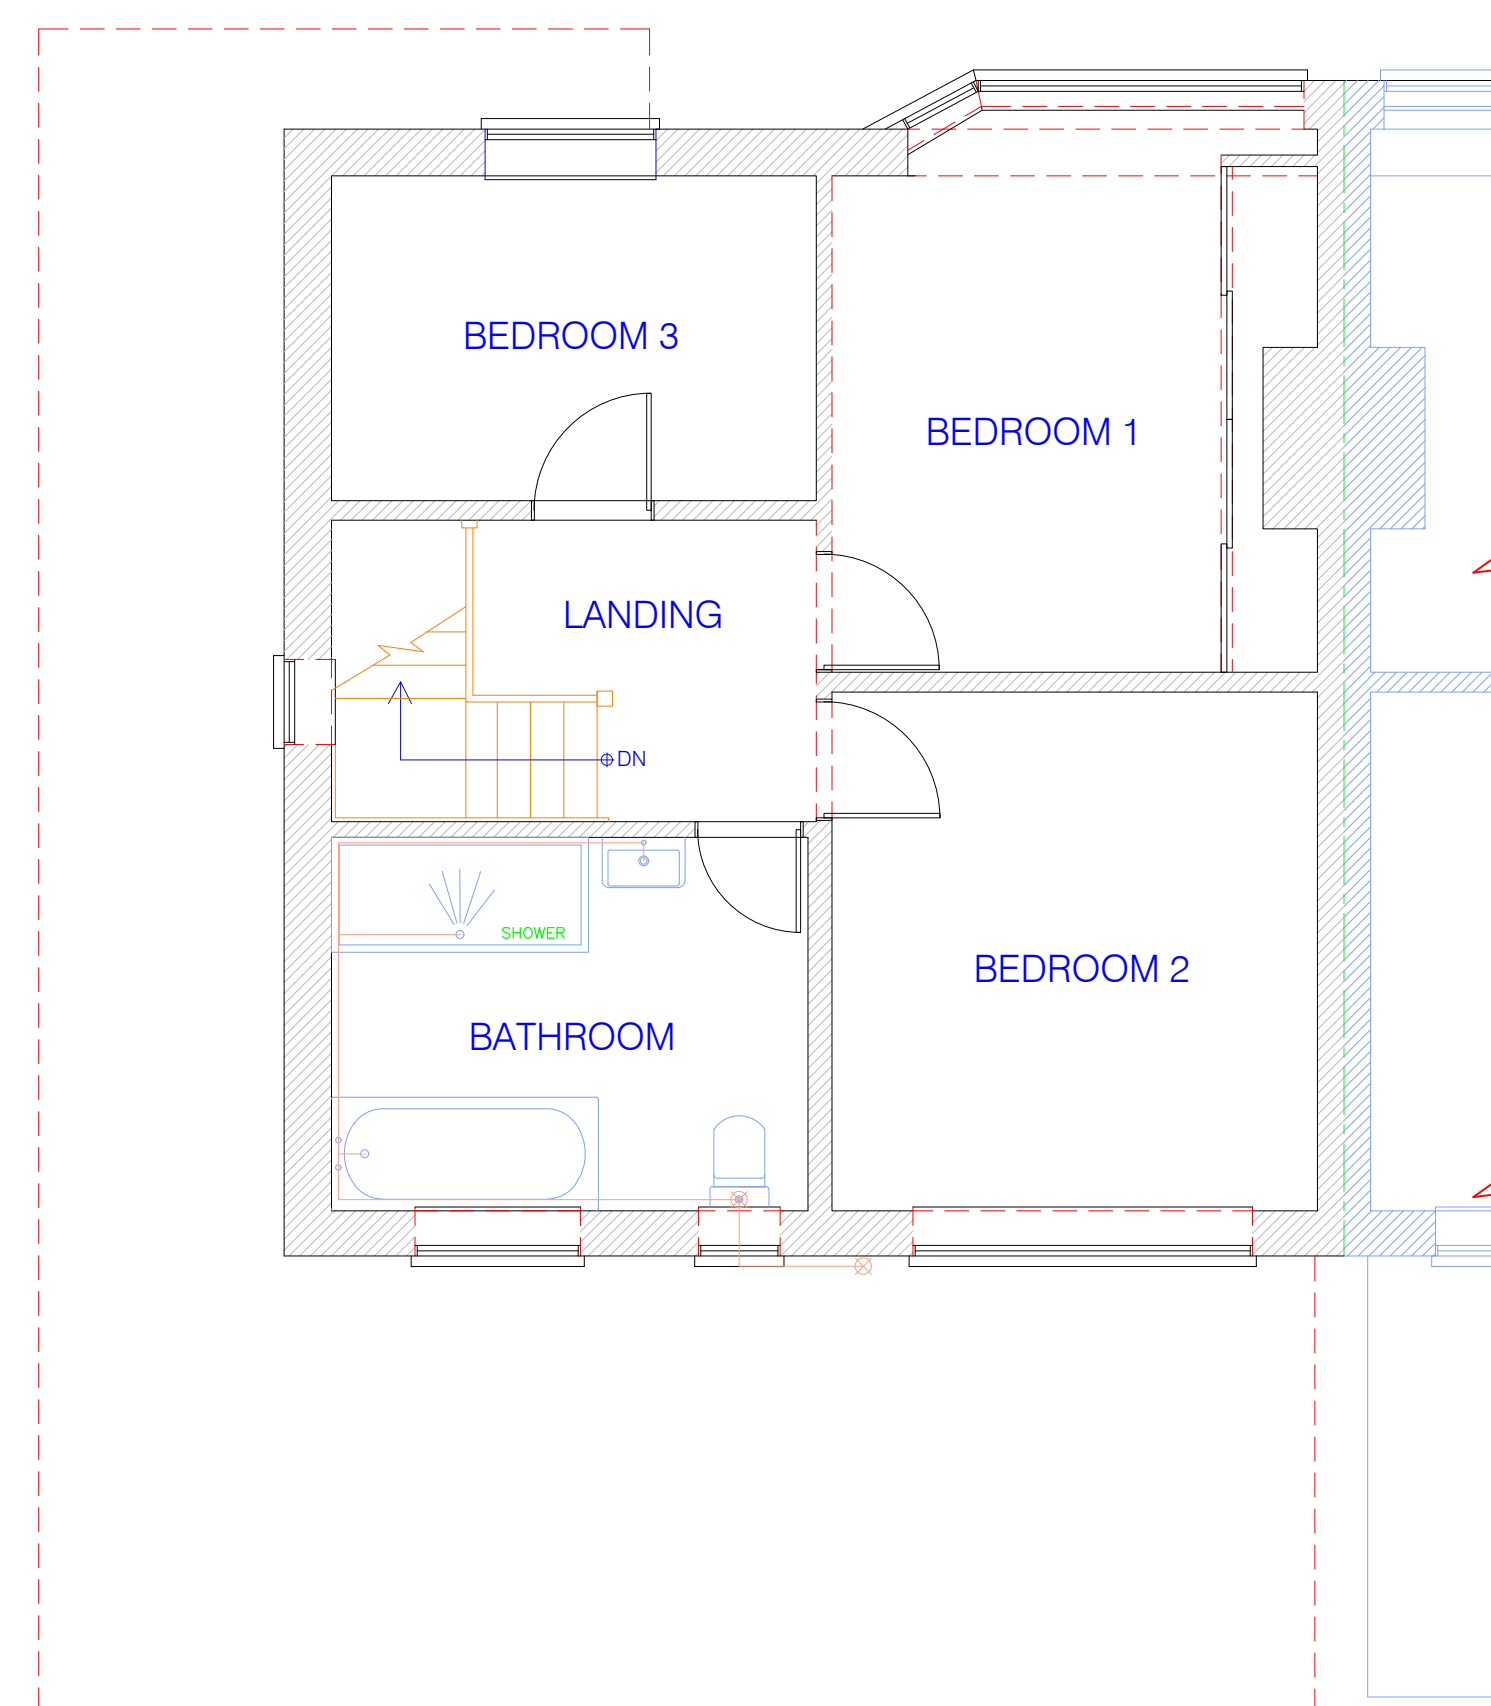
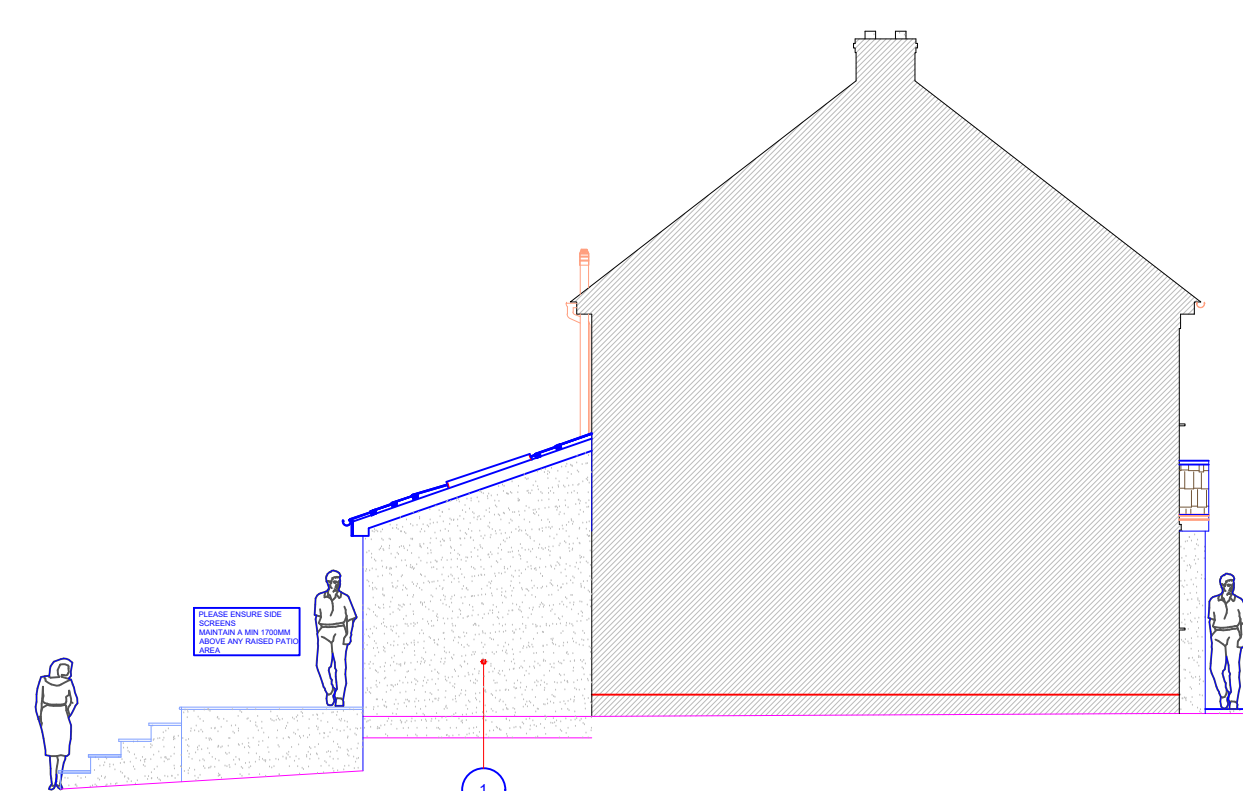
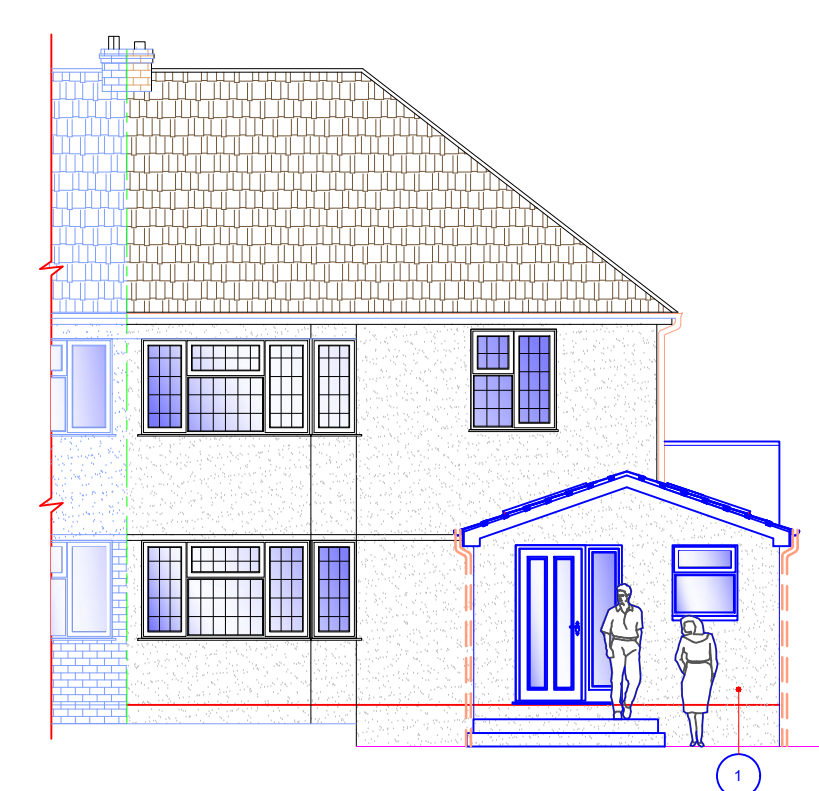
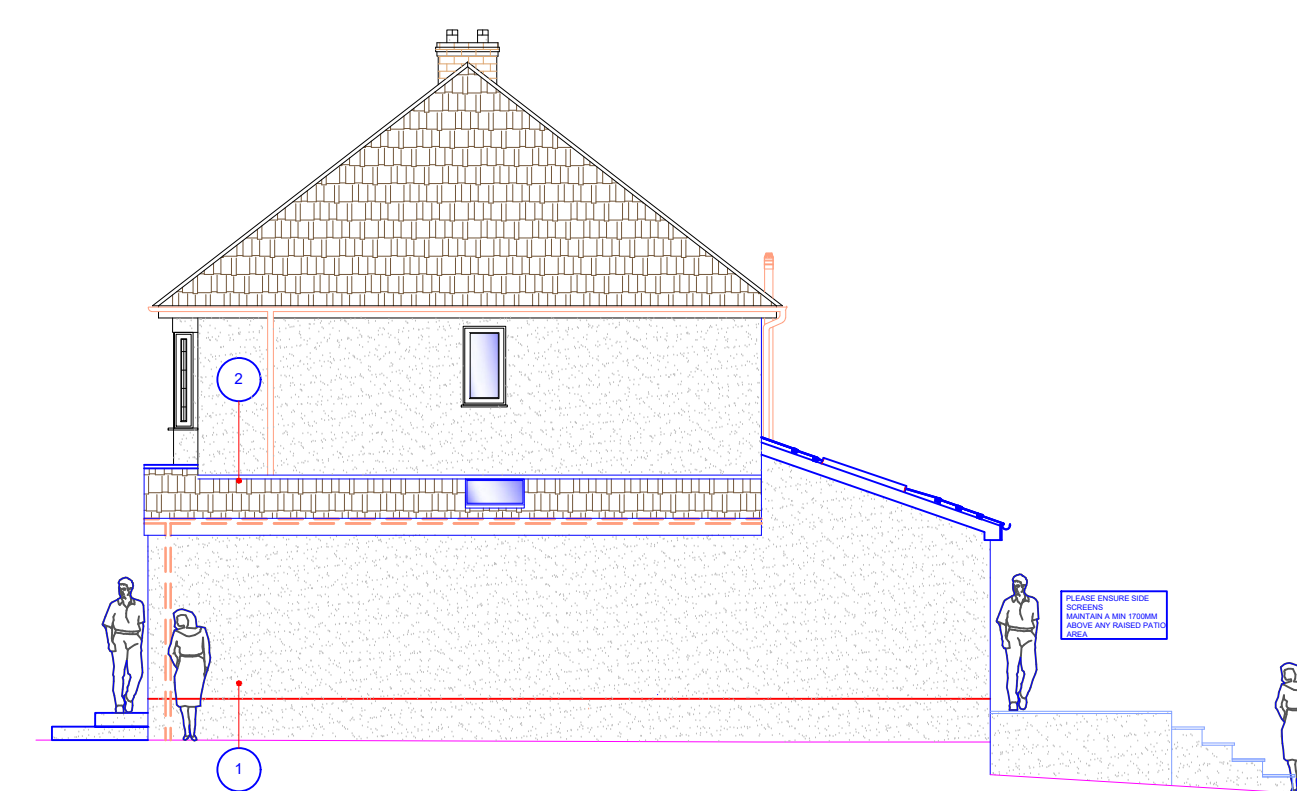
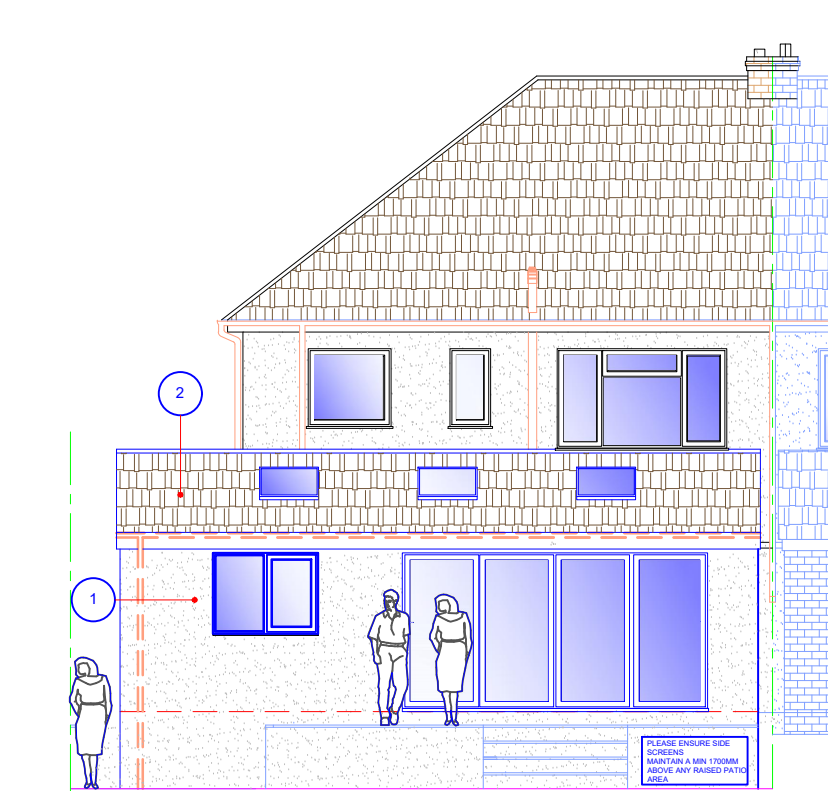
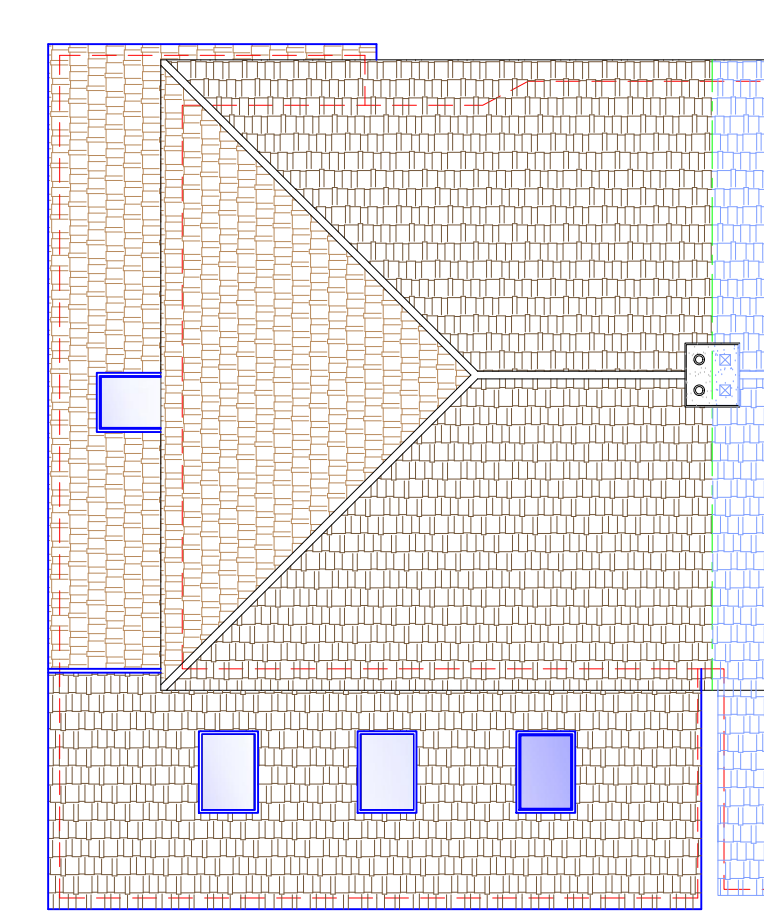
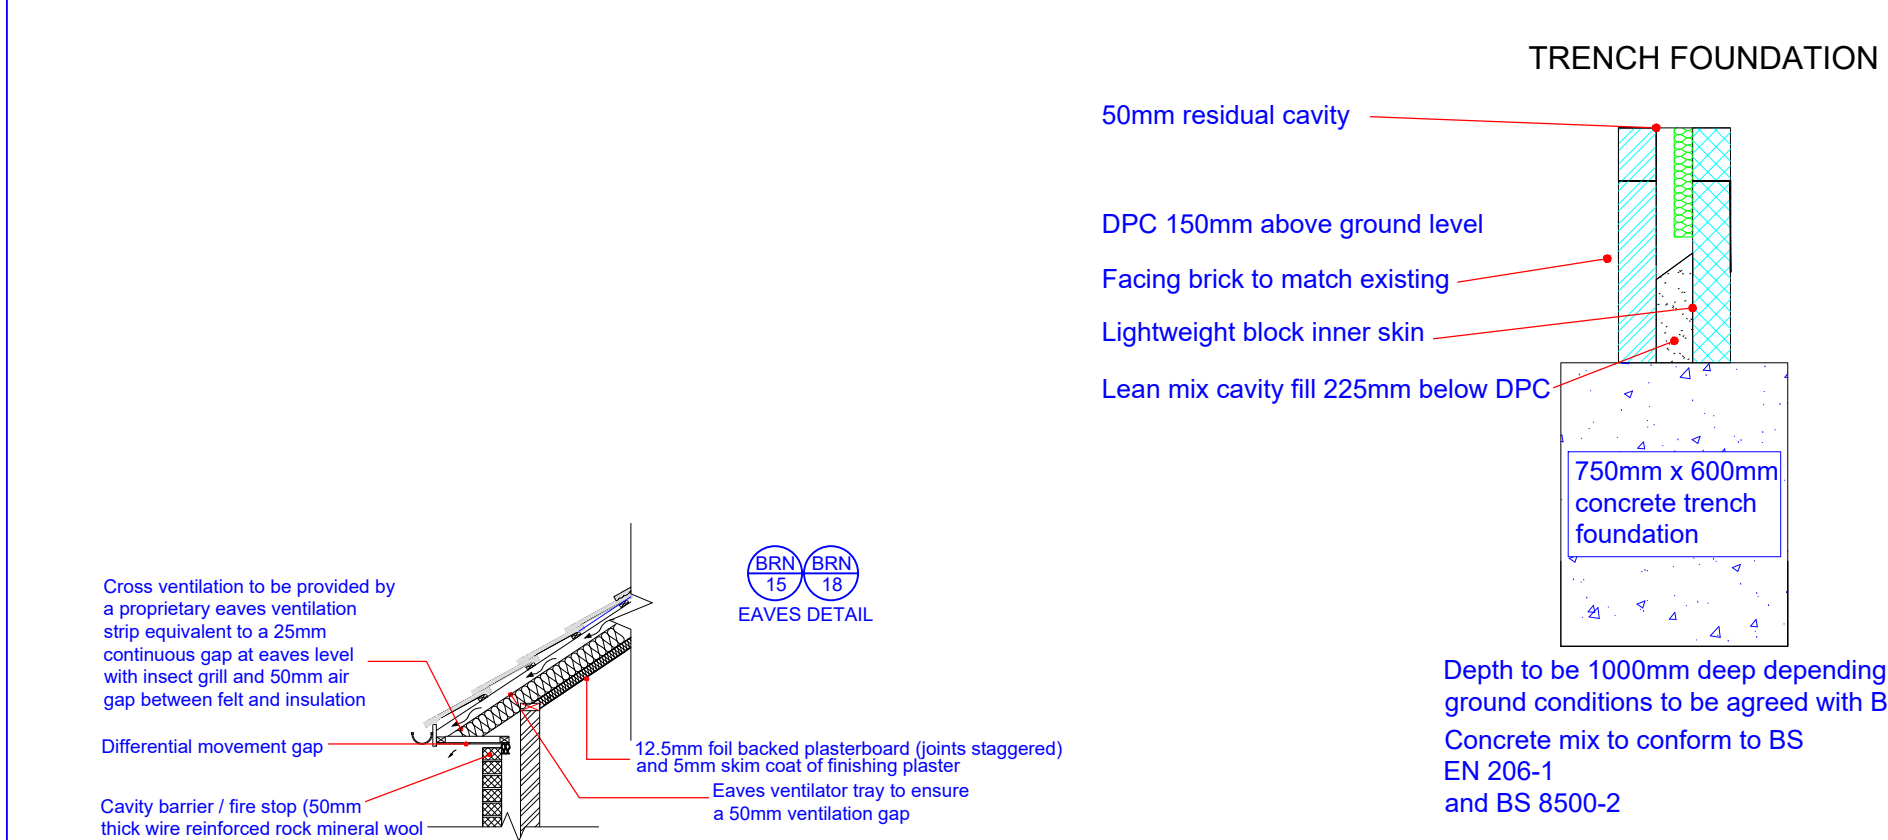
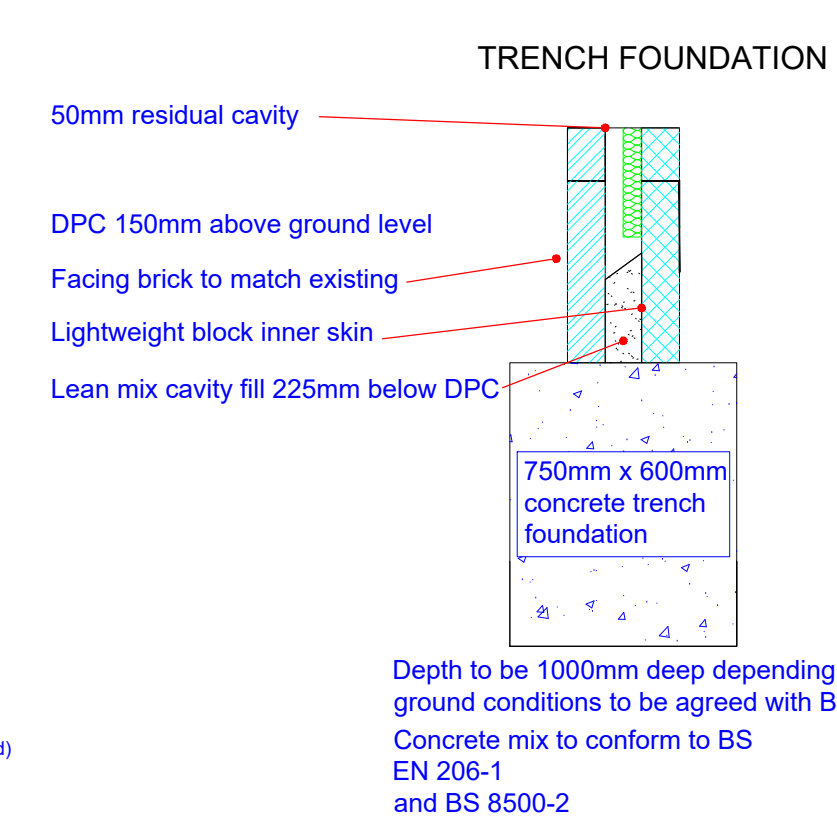
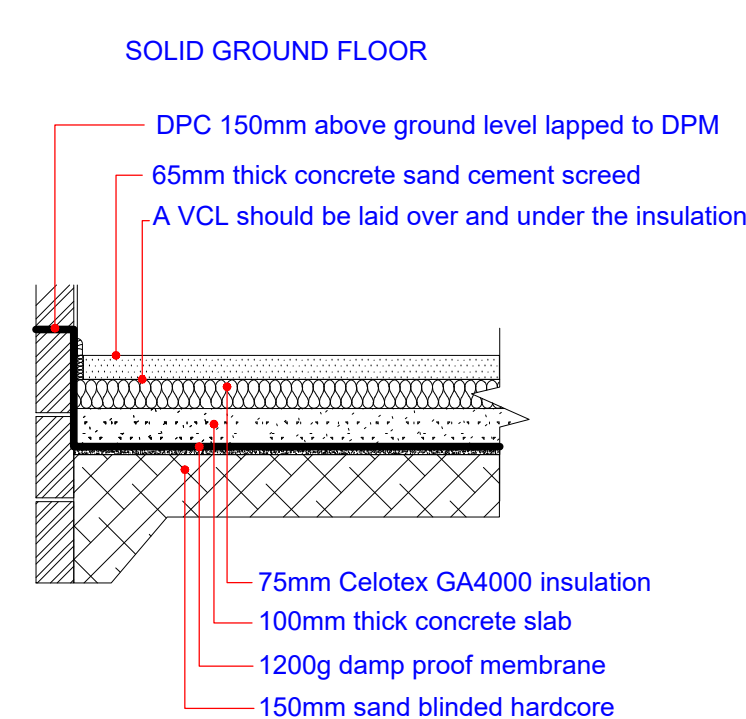
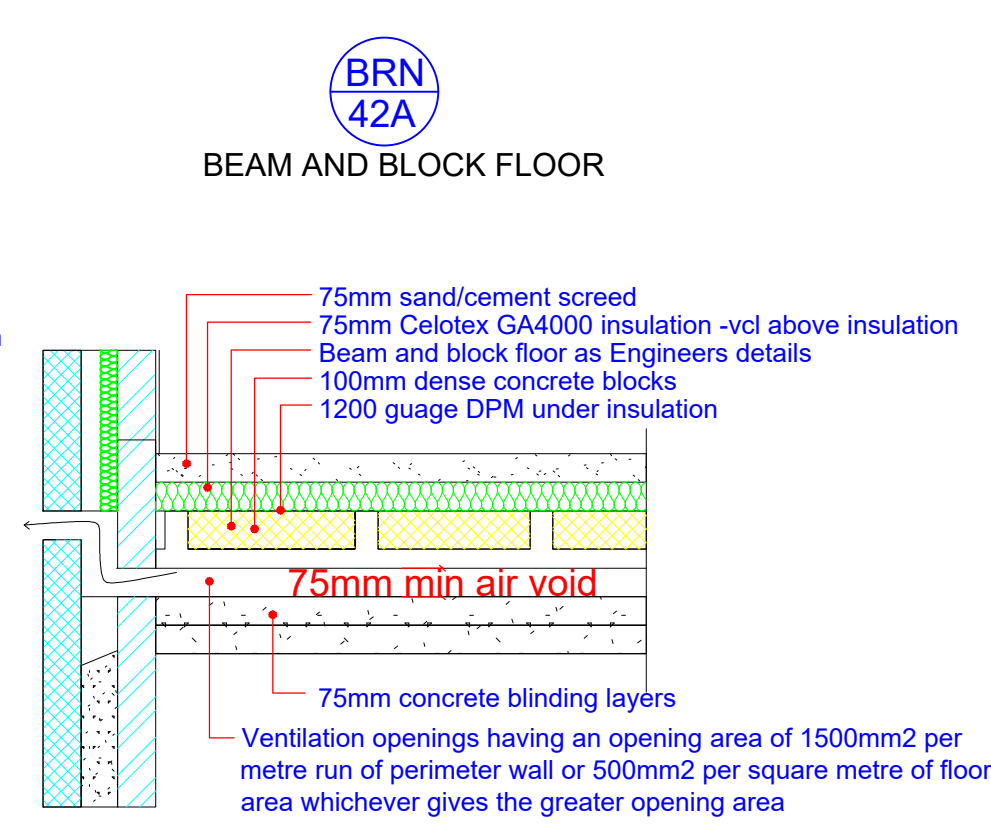
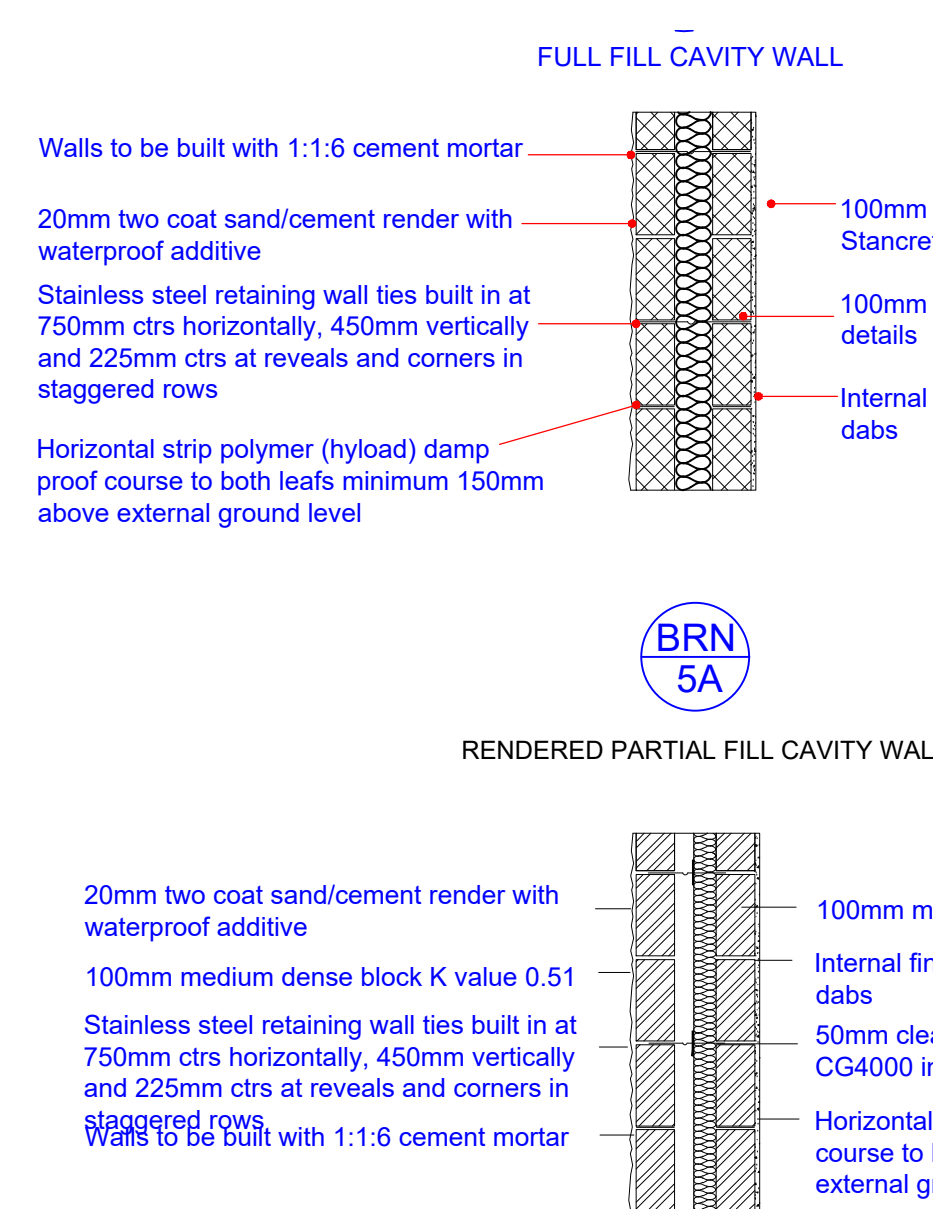
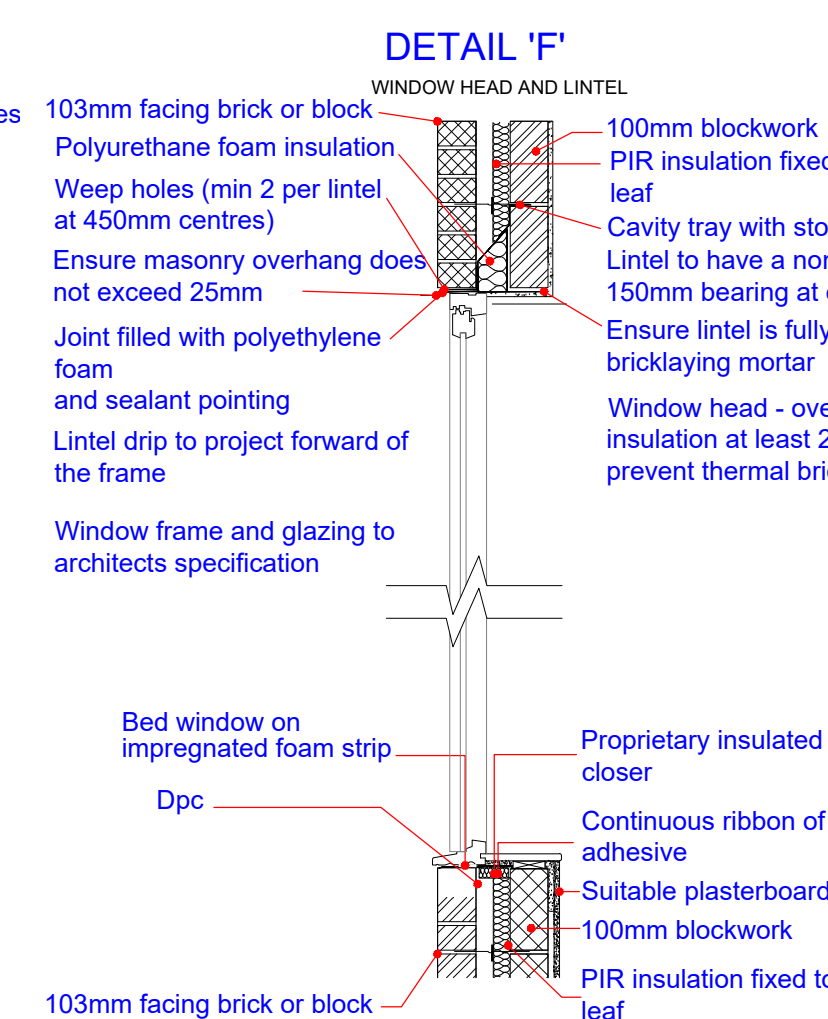
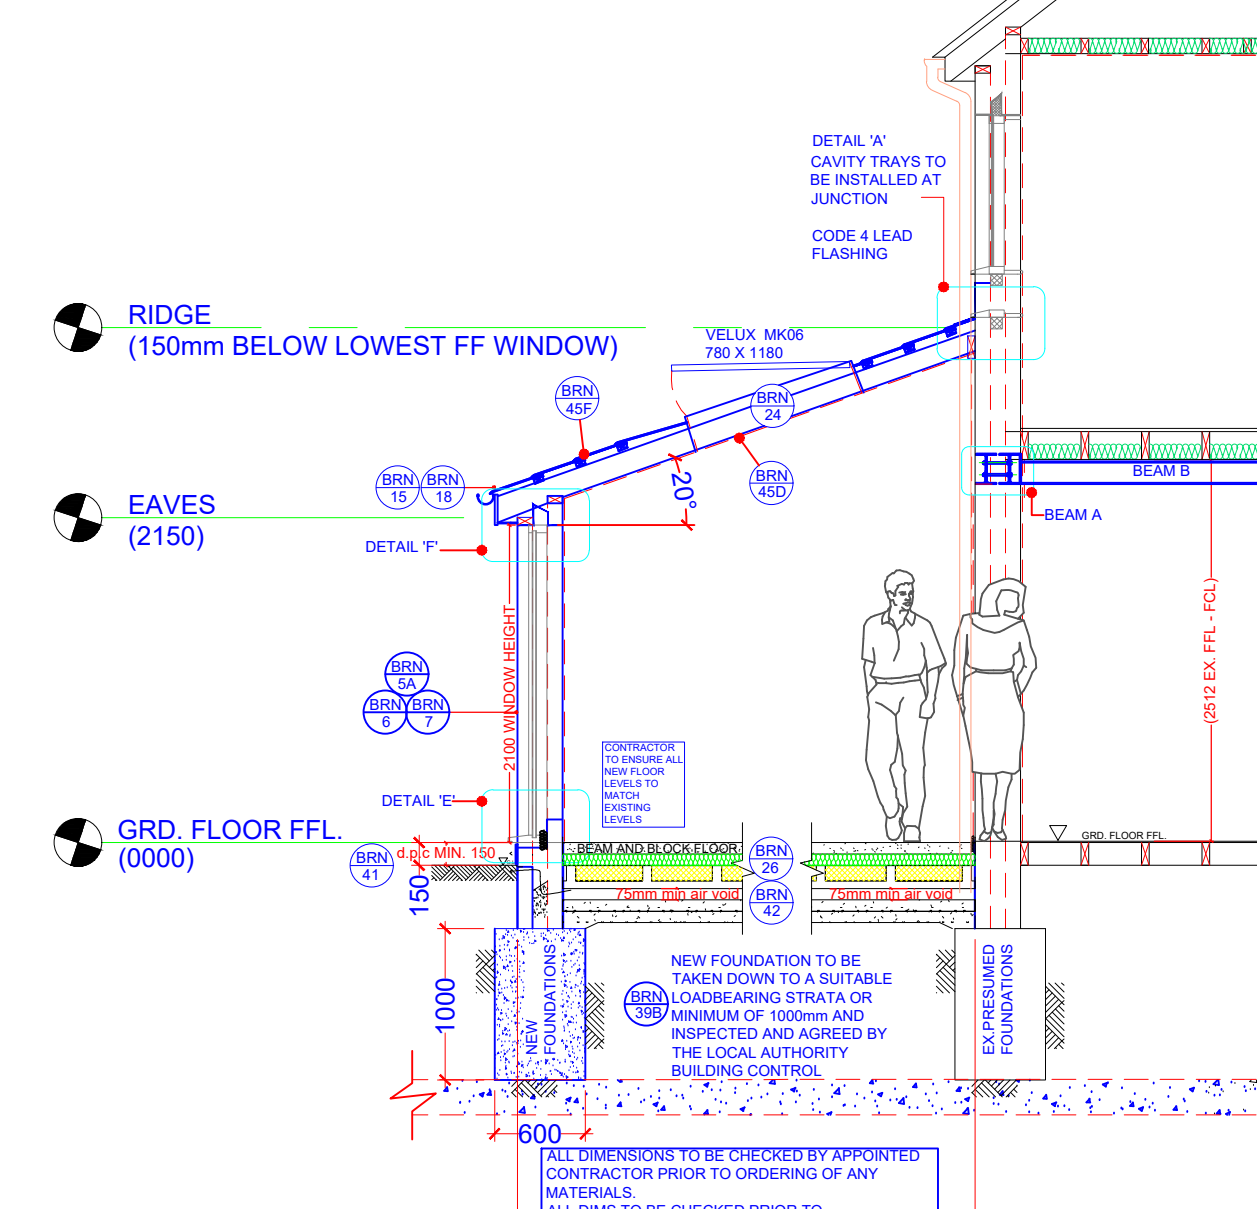
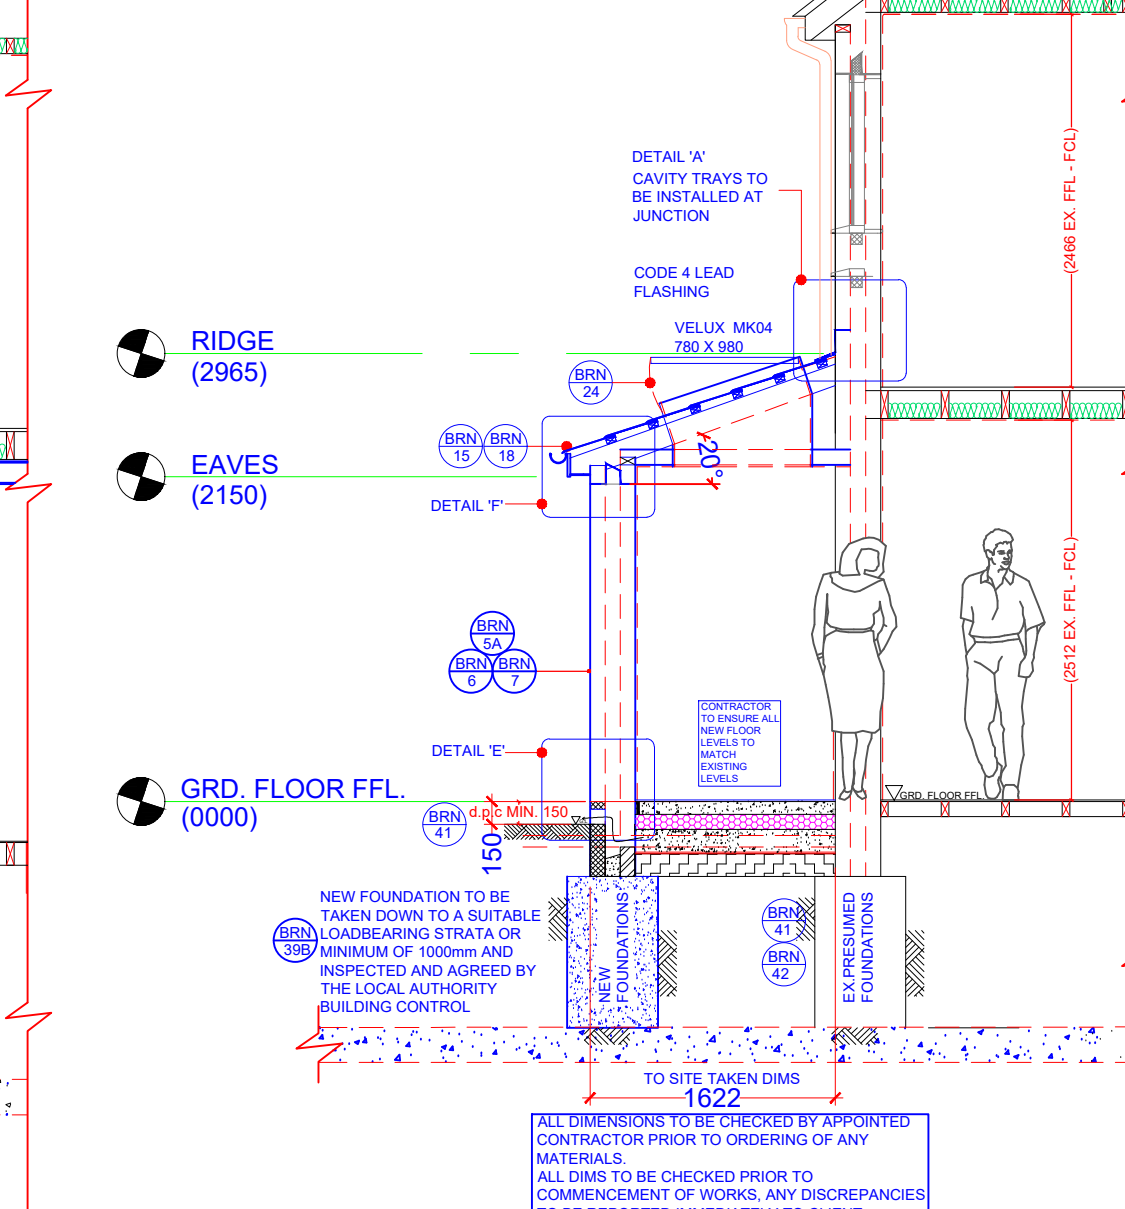
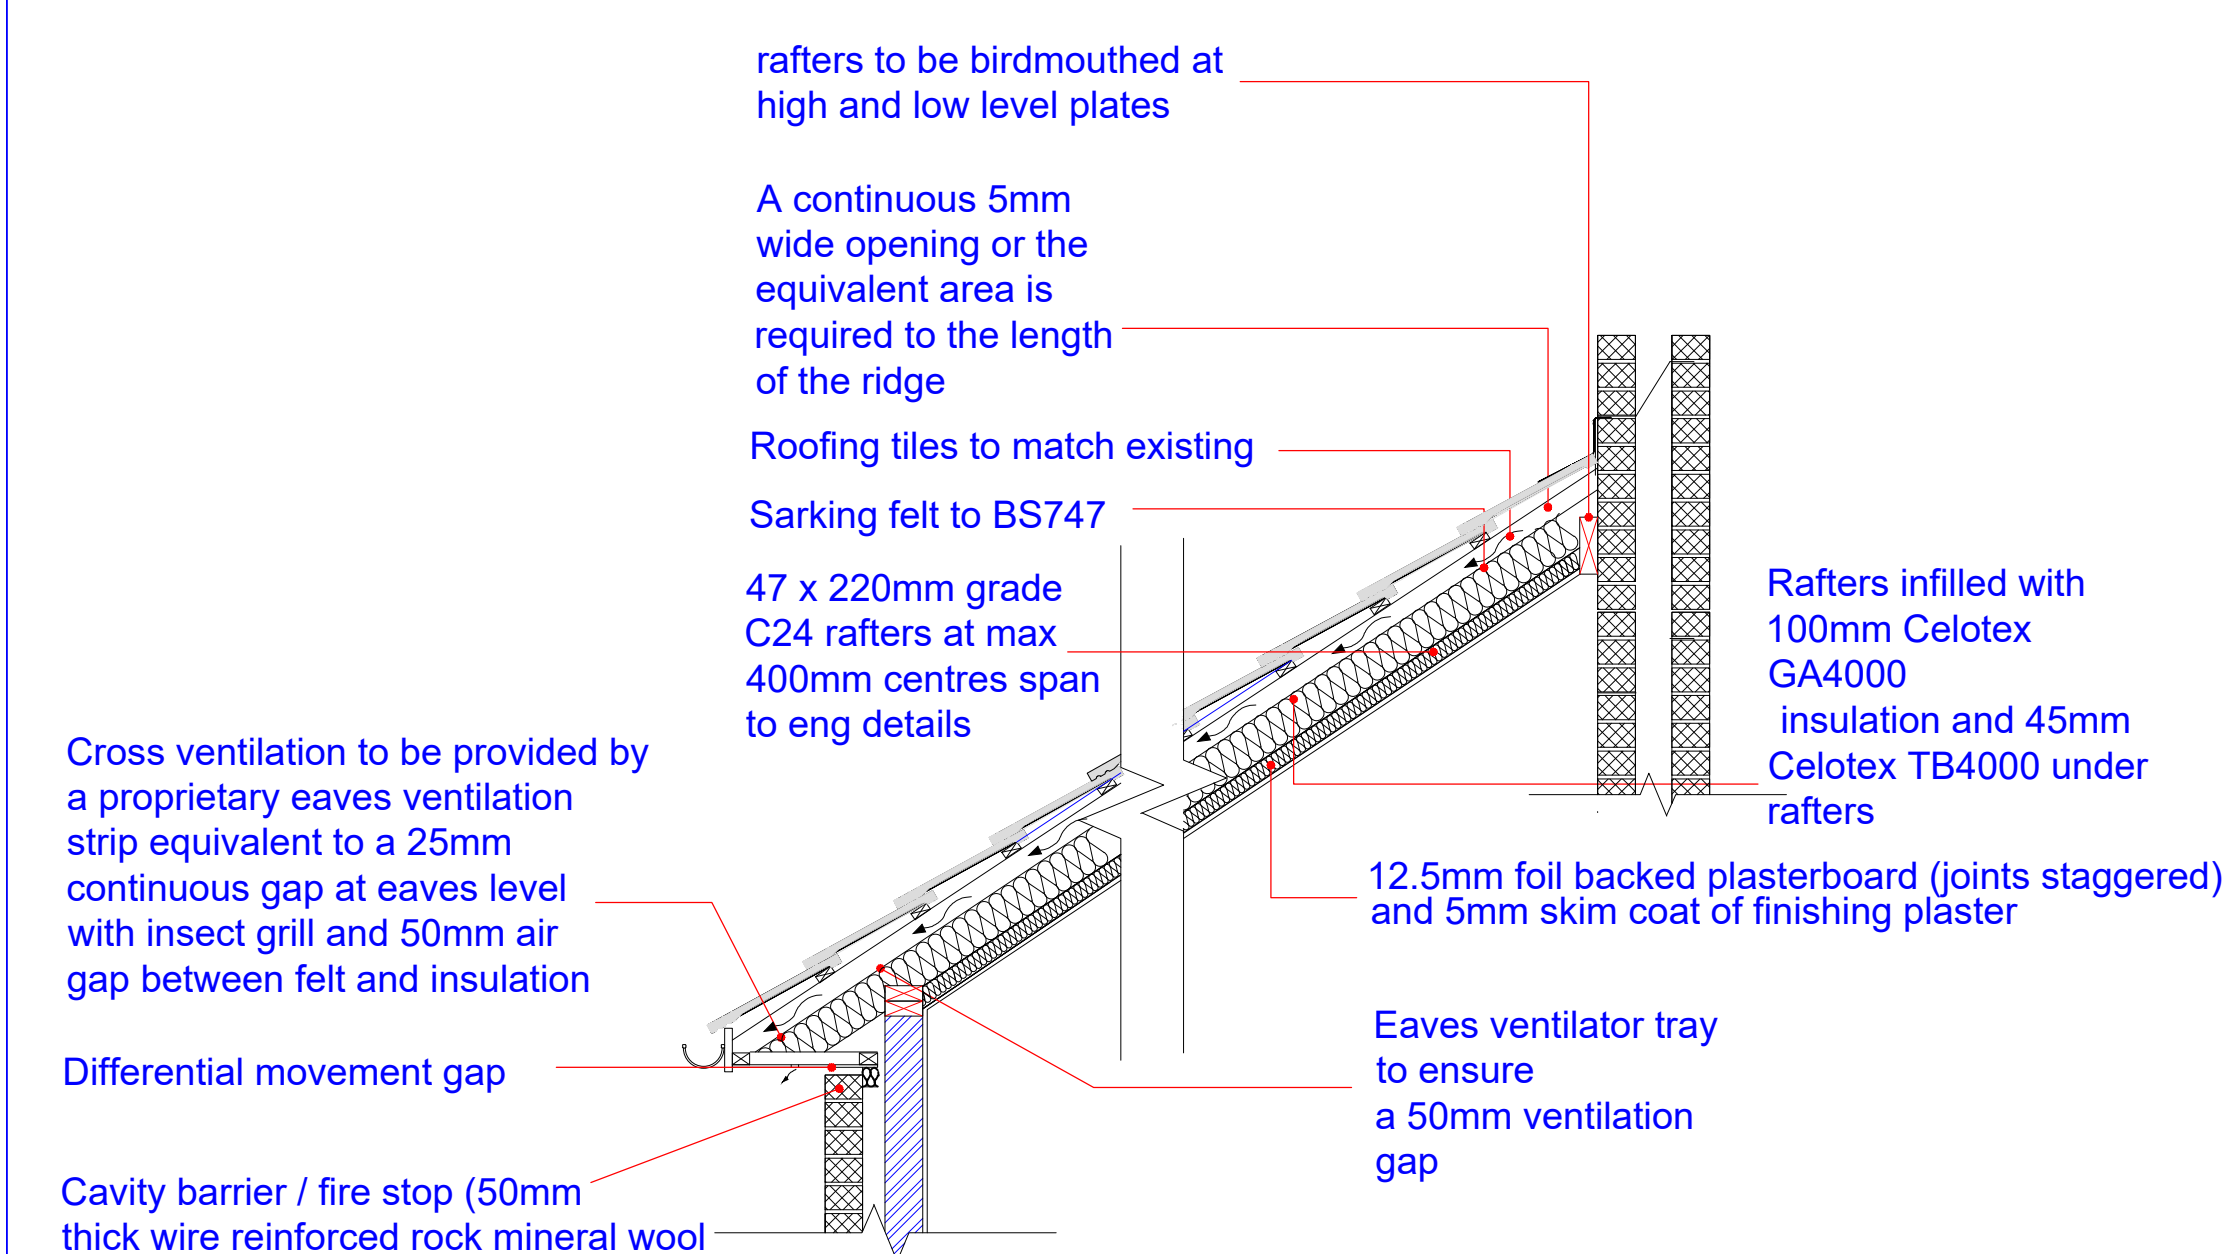
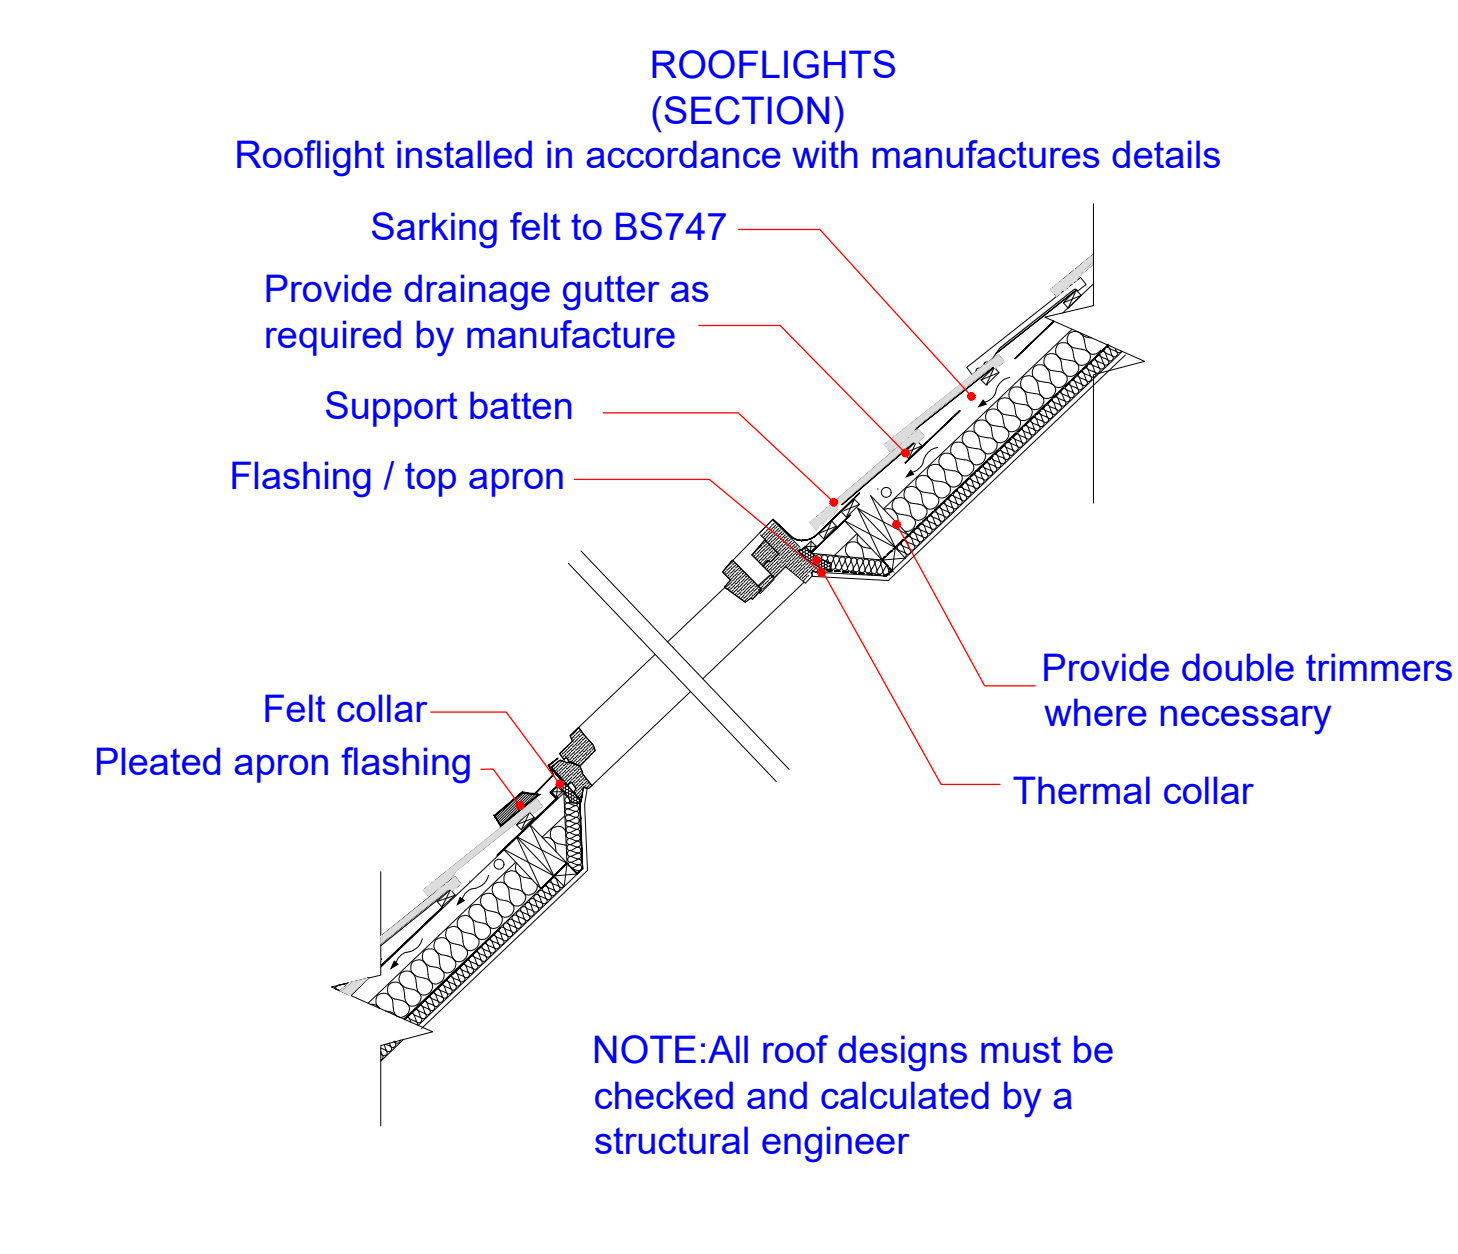
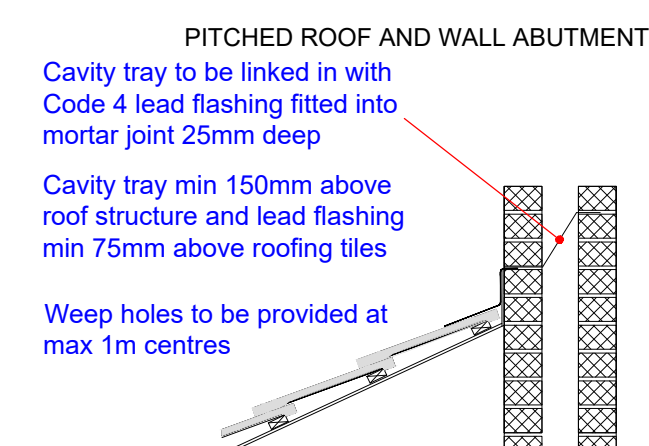
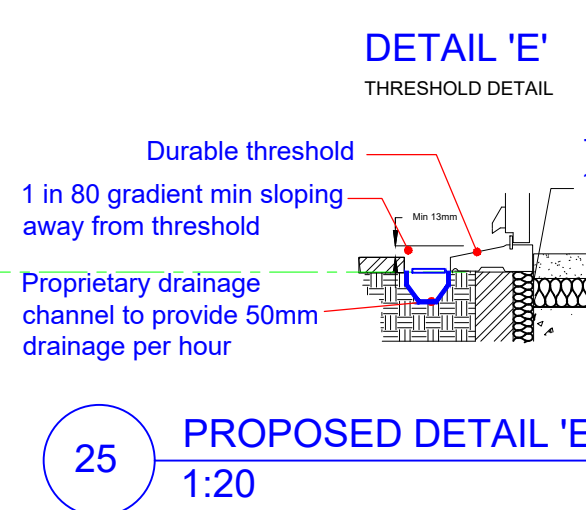
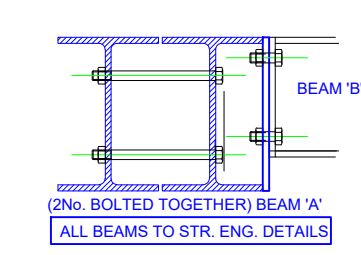


1 EXISTING GROUND FLOOR PLAN
1:1002 EXISTING FIRST FLOOR PLAN
1:1003 EXISTING SIDE ELEVATION
1:1004 EXISTING FRONT ELEVATION
1:1005 EXISTING SIDE ELEVATION
1:1006 EXISTING REAR ELEVATION
1:1007 EXISTING ROOF PLAN
1:1008 PROPOSED GROUND FLOOR PLAN
1:509 PROPOSED FIRST FLOOR PLAN
1:5010 PROPOSED SIDE ELEVATION
1:10011 PROPOSED FRONT ELEVATION
1:10012 PROPOSED SIDE ELEVATION
1:10013 PROPOSED REAR ELEVATION
1:10014 PROPOSED ROOF PLAN
1:10015 PROPOSED EAVES DETAIL
1:2016 PROPOSED FOUNDATION DETAIL
1:2017 PROPOSED SIDE FLOOR SECTION
1:2018 PROPOSED REAR FLOOR SECTION
1:2019 PROPOSED WALL SECTION THRU'
1:2020 WINDOW SILL
PROPOSED DETAIL 'F'
1:2021 PROPOSED SECTION A-A
1:5022 PROPOSED SECTION B-B
1:5023 PROPOSED ROOF SECTION
1:2024 PROPOSED SECTION THRU' ROOFLIGHT
1:2026 PROPOSED DETAIL 'G'
1:2025 PROPOSED DETAIL 'E'
1:2027 PROPOSED BEAM CONNECTION
1:10

NOTE:
DRAWING:GAULTY_01A TO BE USED
IN CONJUNCTION WITH ASSOCIATED
BUILDING REGULATIONS NOTES
GAULTY/BRN.
DIRECTIONAL NORTH ARROW
SHOWN ON BLOCK & LOCATION
PLANS GAULTY/BLP.

DETAILS AND DIMENSIONS OF ALL LEVELS OF
PROPOSED
PLANS TO BE CHECKED ON SITE BY
APPOINTED CONTRACTOR PRIOR TO ANY
COMMENCEMENT/ORDERING OF MATERIALS
OF WORK, ANY QUERIES, VARIATIONS OR
DISCREPANCIES DIRECTED TO CLIENT - DM
DESIGNS ACCEPTS NO RESPONSIBILITY IN
ANY PART ON DRAWINGS UNLESS OTHERWISE
AGREED PRIOR.

BRN 1 DENOTES ATTACHED BUILDING REGULATION NOTES
1 DENOTES ITEM No.

MODIFICATIONS	ISSUE:
AMENDED TO SUIT PLANNING	D - 03.02.2021
AMENDED TO SUIT PLANNING	C - 19.01.2021
AMENDED TO SUIT PLANNING	B - 14.01.2021
TITLE	
SINGLE STOREY REAR & SIDE EXTENSION PORCH CREATION TO FRONT ELEVATION RAISED REAR PATIO AREA WITH SIDE SCREENS	

CUSTOMER
20 PARK ROAD,
PURBROOK,
WATERLOOVILLE,
PO7 5ES



DRAWING NO: 1 OF 1
GAULTY_01A
SCALE: VARIES:
DATE: 10.11.2020
REVISION: D AO