



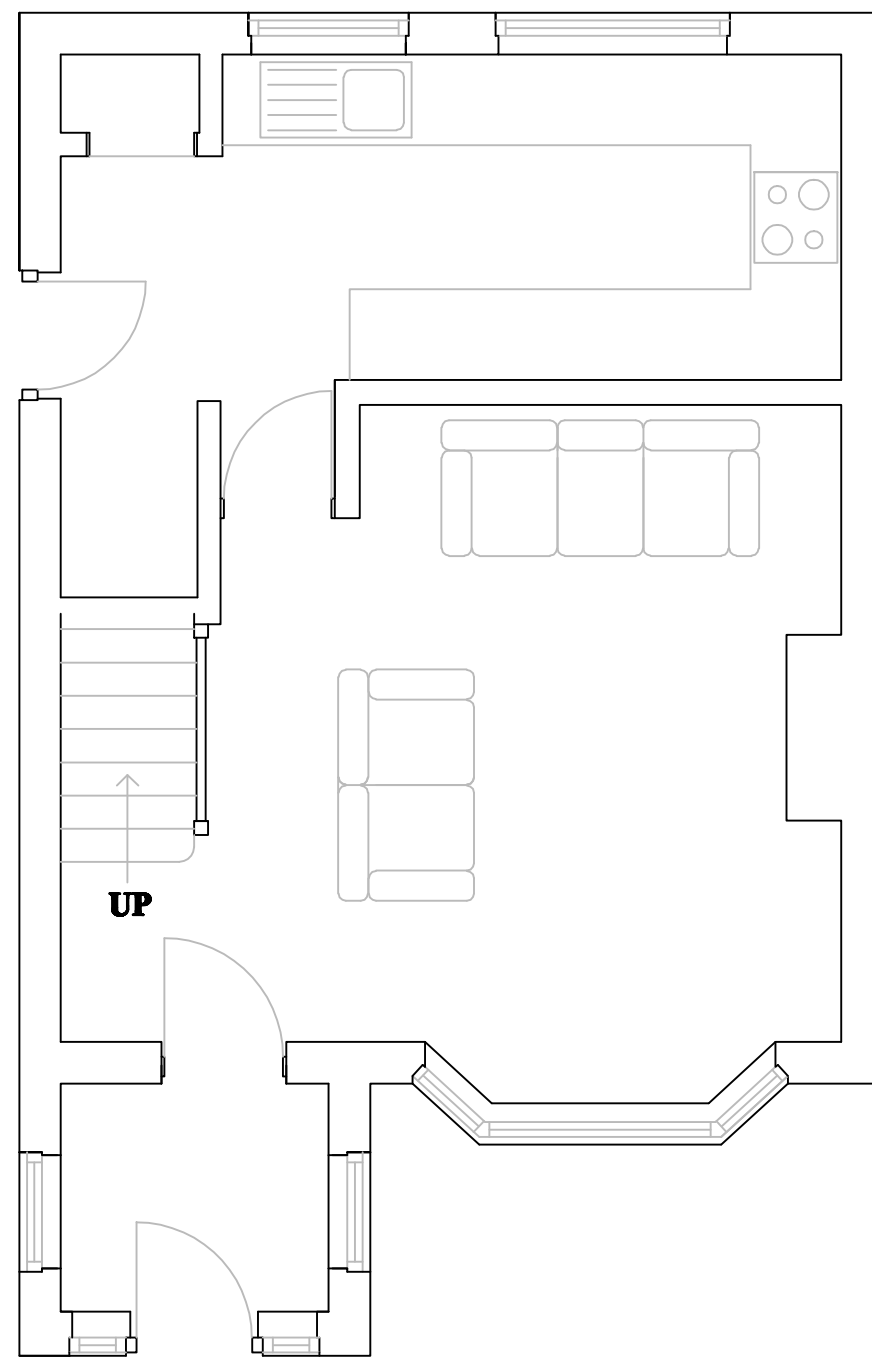

EXISTING GROUND FLOOR PLAN.

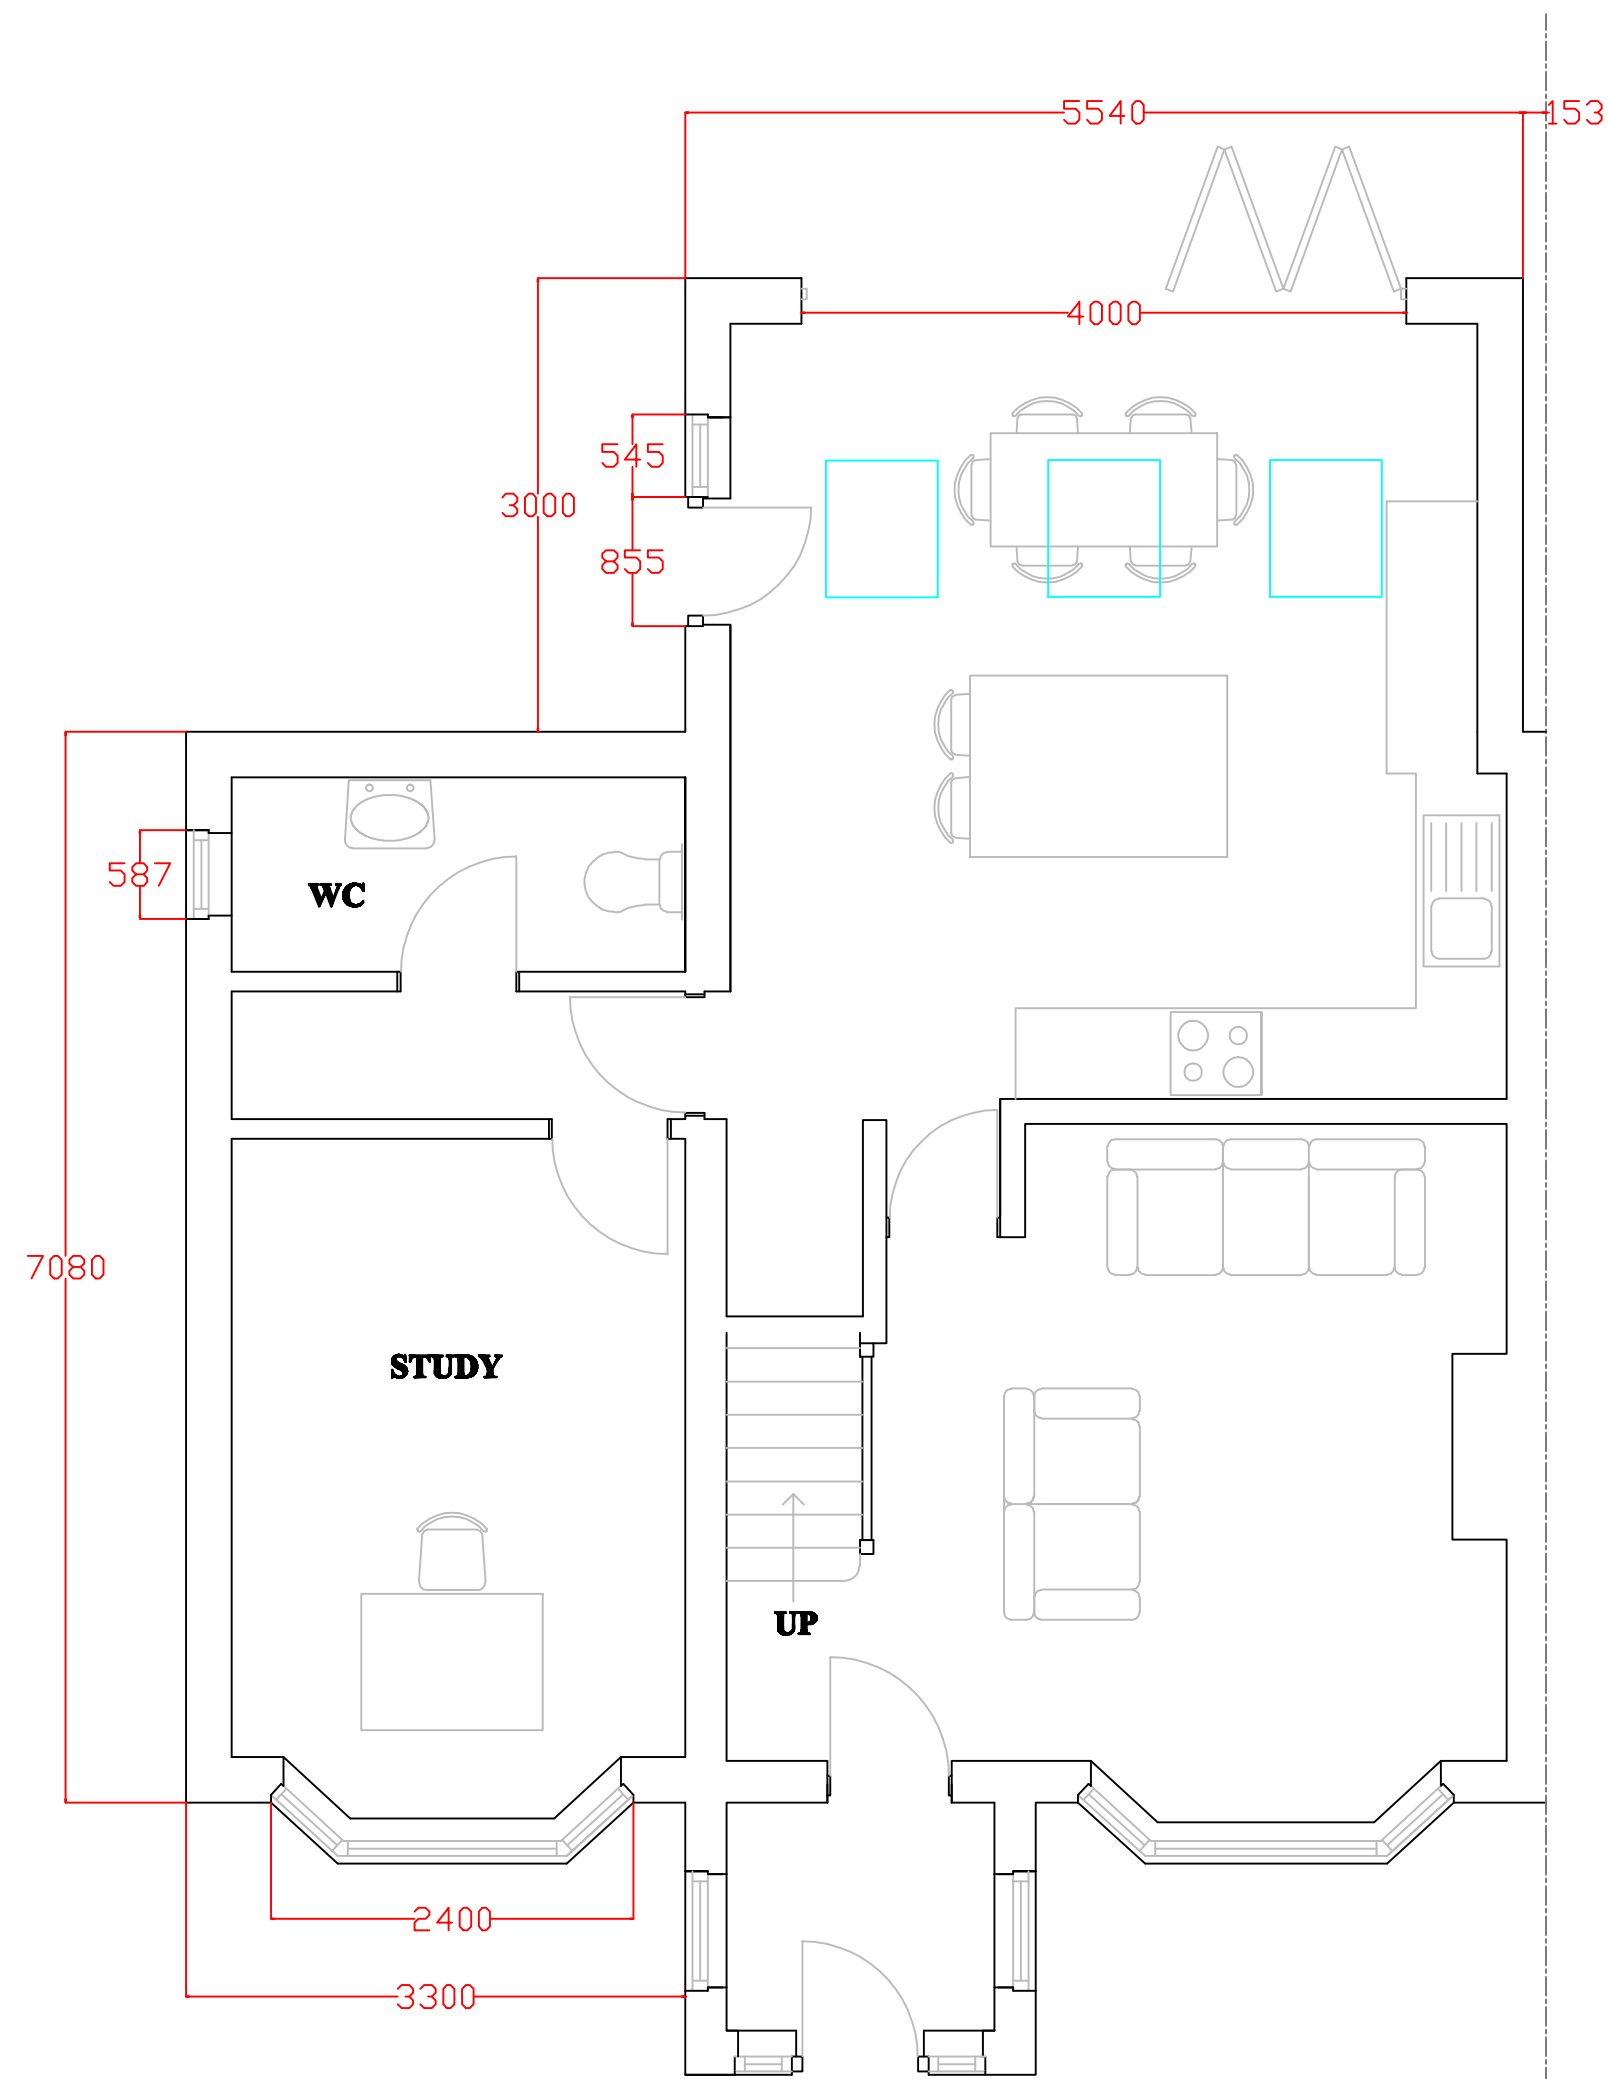

PROPOSED GROUND FLOOR PLAN.

Notes:-

THIS PLAN SHOWS DETAILS OF THE EXISTING AND PROPOSED GROUND FLOOR LAYOUT.

BASIC DIMENSIONS HAVE BEEN SHOWN AND ALSO FURNITURE FOR INDICATION OF ACTUAL ROOM SIZES.

ALSO INDICATED ARE THE X3 VELUX ROOF WINDOWS OUTLINED IN BLUE.

ALL DIMENSIONS SHOWN IN MILLIMETRES.

ALL DIMENSIONS TO BE CONFIRMED ONSITE BY THE CONTRACTORS.

DIMENSIONS FOR THE PROPERTY HAVE BEEN TAKEN ON THE INITIAL SURVEY. ANY UNKNOWN HAVE BEEN ASSUMED.

Woodhill Design & Build

07778 527169

Produced by Peter Evans

Site address:-

**17 ABBOTSTONE AVENUE,
HAVANT, PO92HN.**

Details:-

**TWO STOREY SIDE EXTENSION, AND
SINGLE STOREY REAR EXTENSION.**

Drawing title:-

GF PLAN 01

Date:-

29/01/2021

Scale:-

1:50 @A2

