
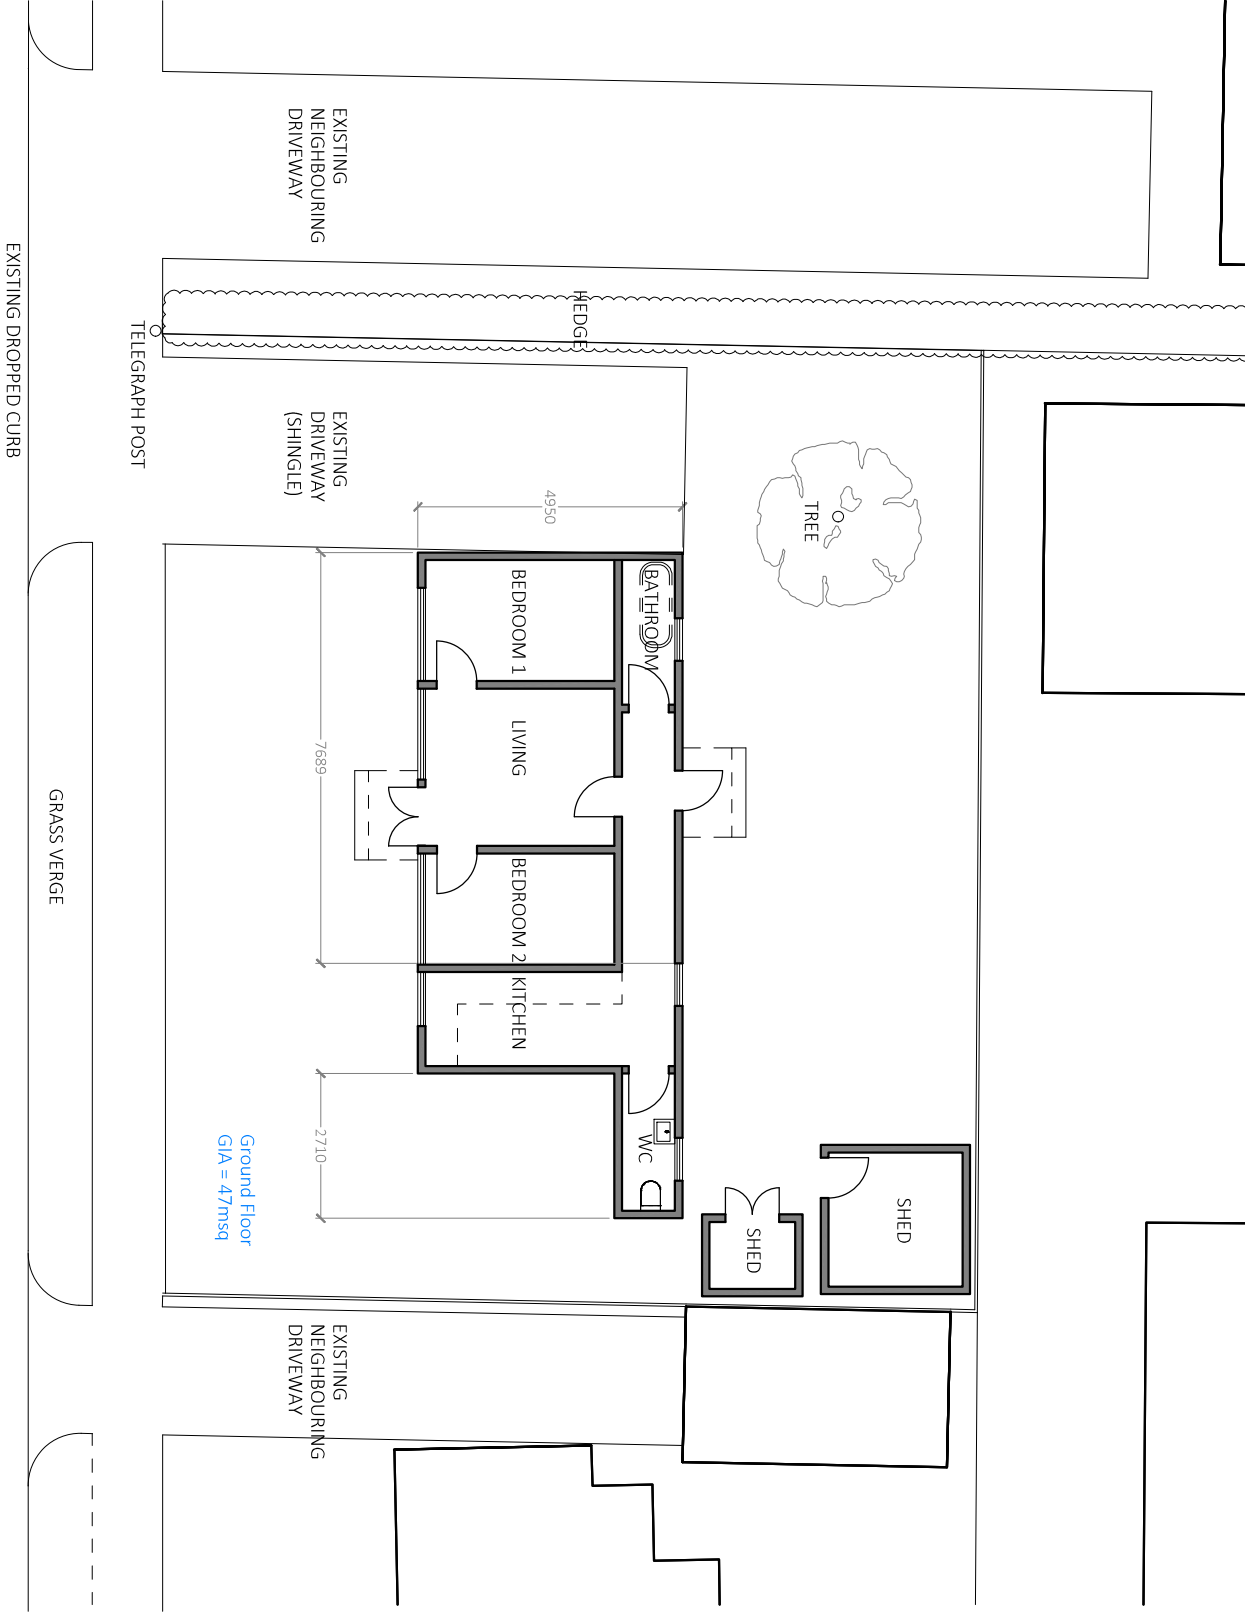


Existing Site Plan

 

REV: A 26/01/2021 Kero information added
PLANNING

RS

ARCHITECTURE

CLIENT:

PROJECT:
3 Nutbourne

TITLE:
Existing Site Plan

DRAWING NUMBER: 003

Scale: 1:100 @ A3

DATE: 09/12/2020
DRAWN BY: AS APPROVED BY: RS

194 Southwood Road, Flying Island,
Telegraph Hill, QLD
0736733333
info@rs-architecture.co.uk
www.rs-architecture.co.uk