


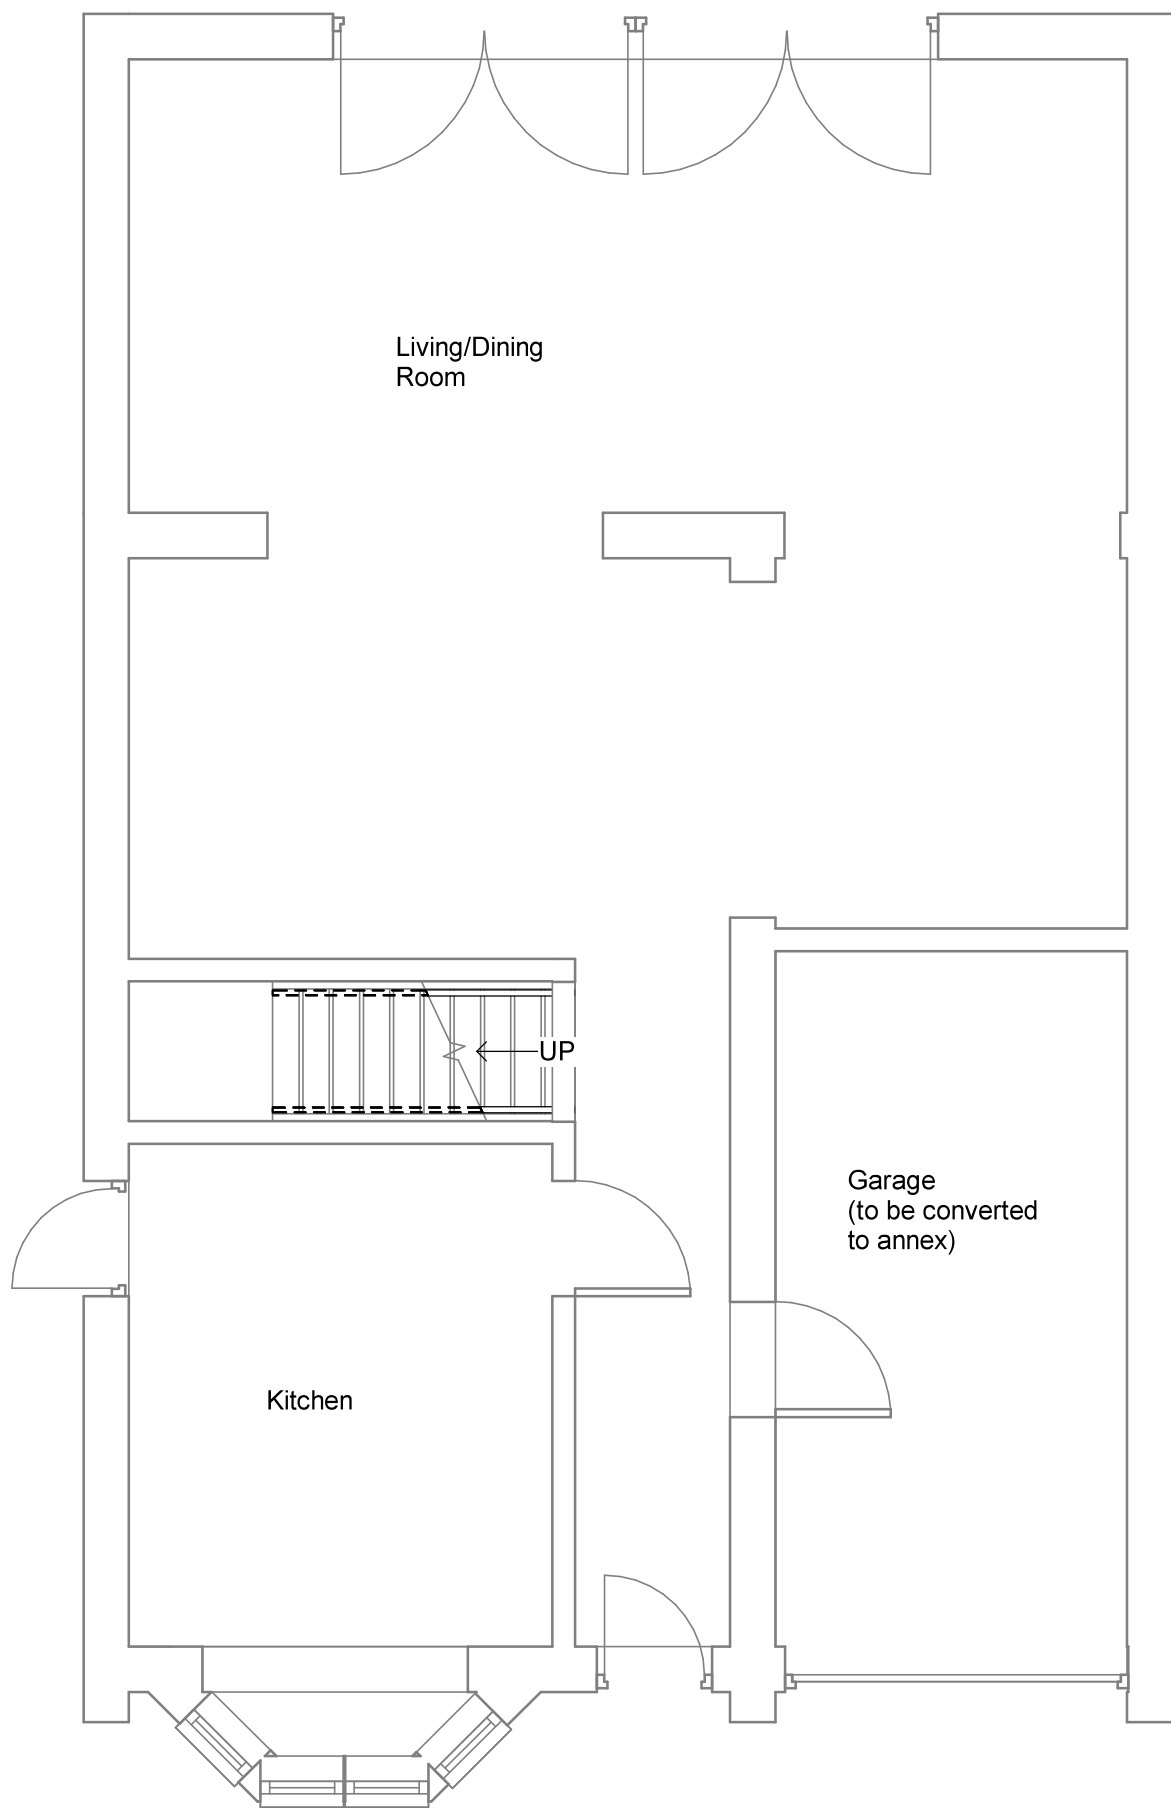

1 Ground
1 : 50

1:500										100
1:200										20
1:100										10
1:50										5

pd

parkers

executive

design

PROJECT 48 Stanstead Crescent PO9 5NN	CLIENT JT			
	Date	Issue Date	Scale (@ A3)	1 : 50
SHEET Ground Floor Plans	Drawn by SW	DRAWING NUMBER		REV
	Checked by SR	P100		