



John Groom Chartered Architect
32A High Street, Emsworth, Hampshire PO10 7AW
T 01243 430671 M 07780 997563
E info@johngroomarchitect.co.uk
W www.johngroomarchitect.co.uk

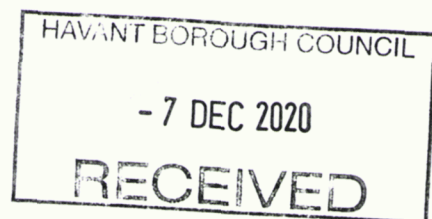

WEST ELEVATION

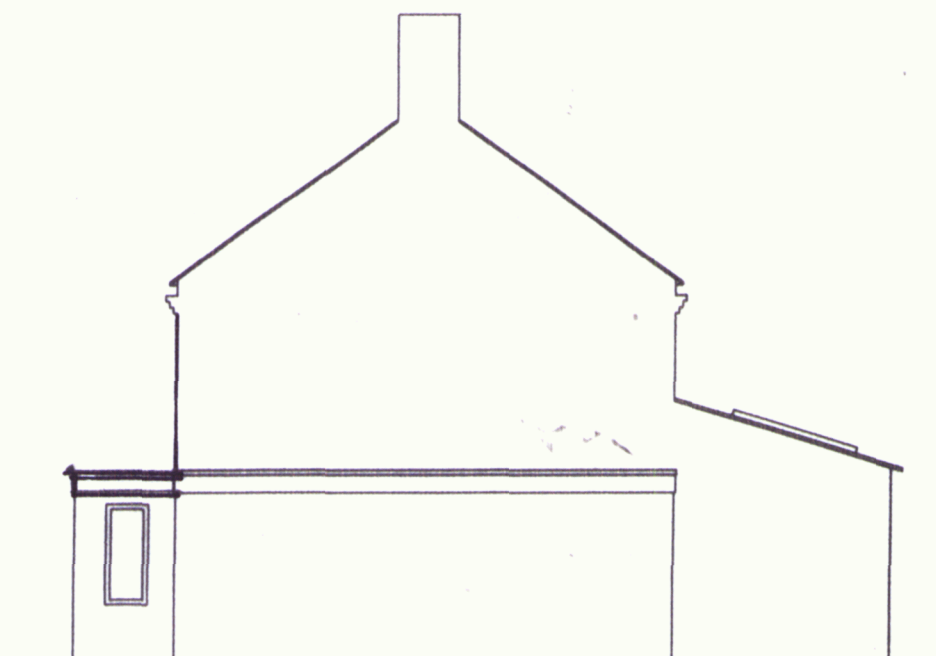

EAST ELEVATION

JOB: Householder application for minor extension
LOCATION: 27 Greville Green, PO10 7TH
DRG TITLE: Existing elevations (side)
SCALE: 1:100
DRAWN: JG
DRG NO: 20/317/4

DATE: 27 November 2020