




PROPOSED ELEVATIONS
SCALE 1 : 100

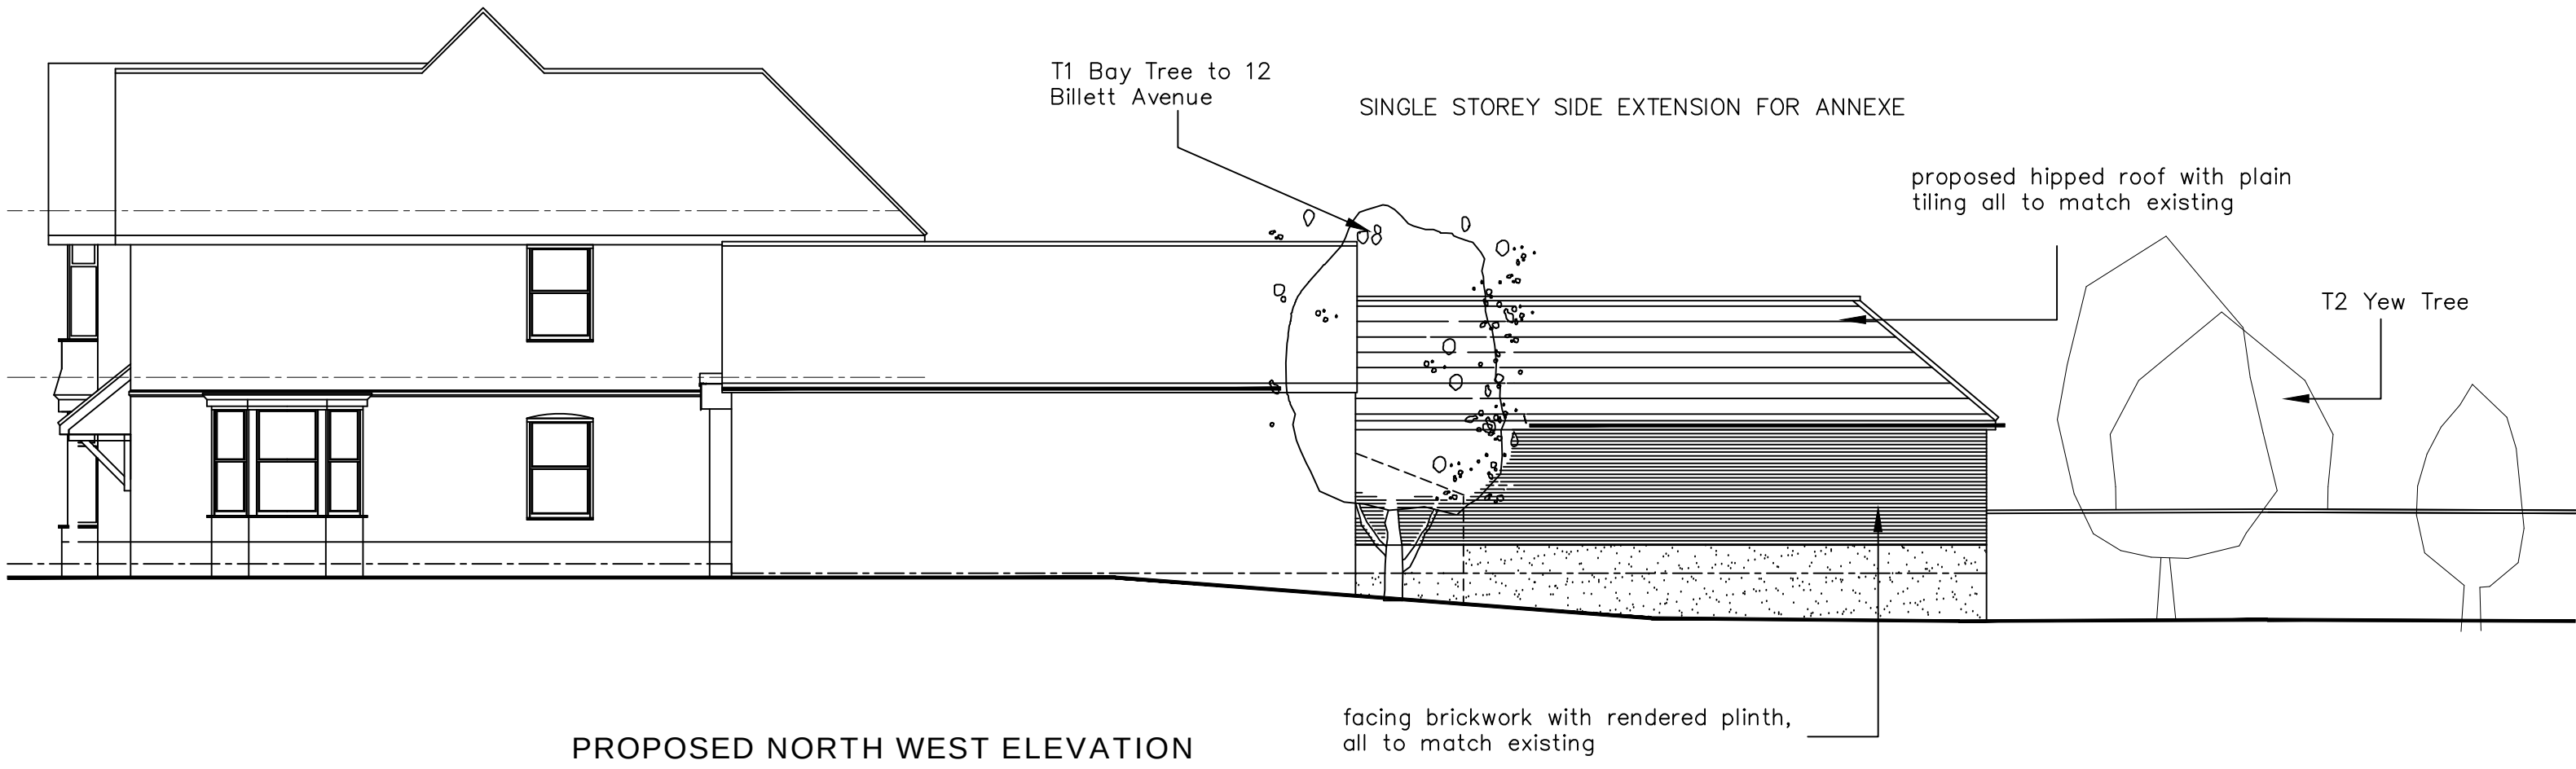


PROPOSED NORTH WEST ELEVATION

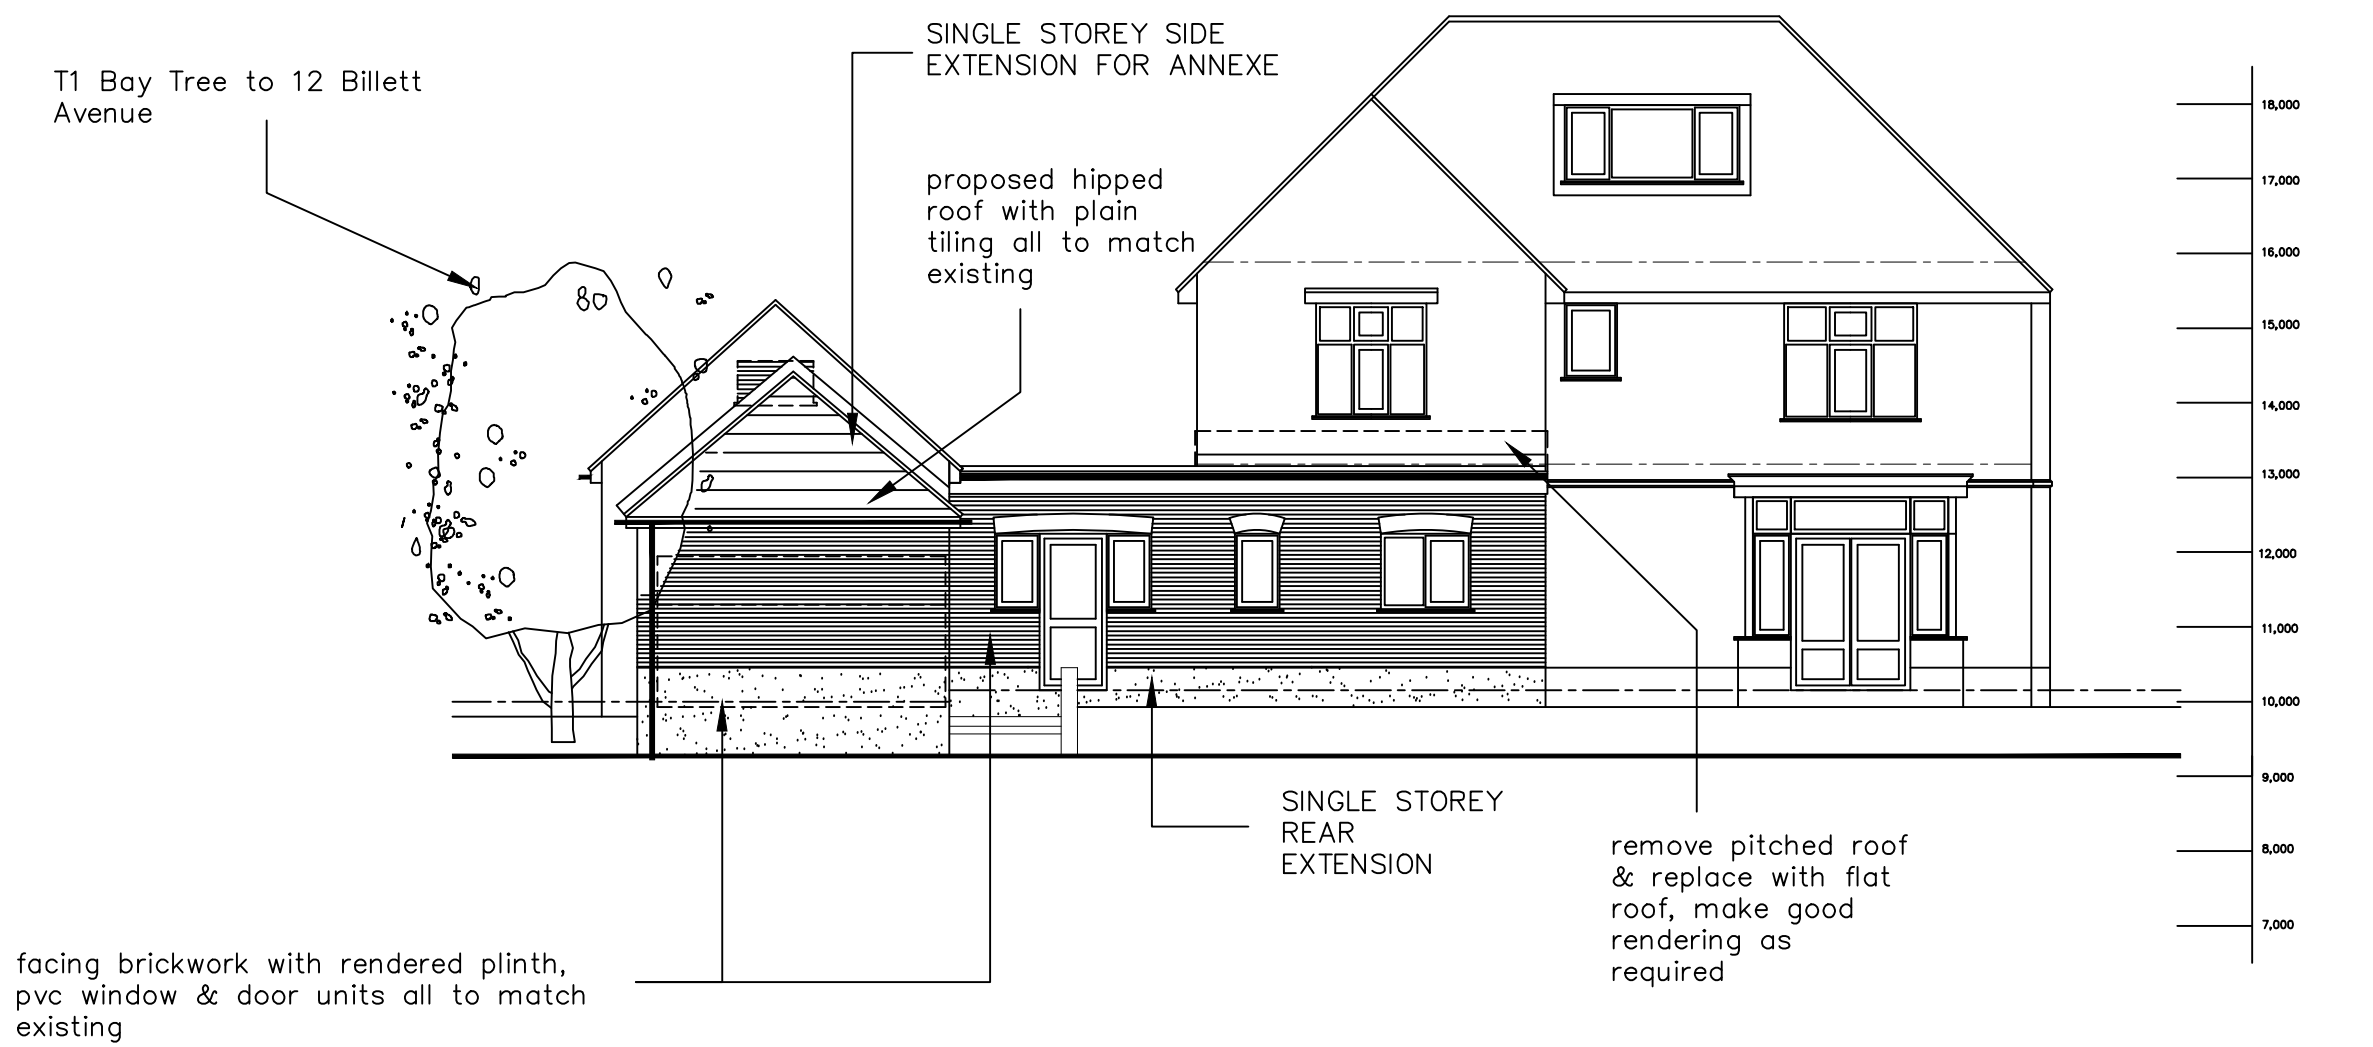

PROPOSED SOUTH WEST ELEVATION

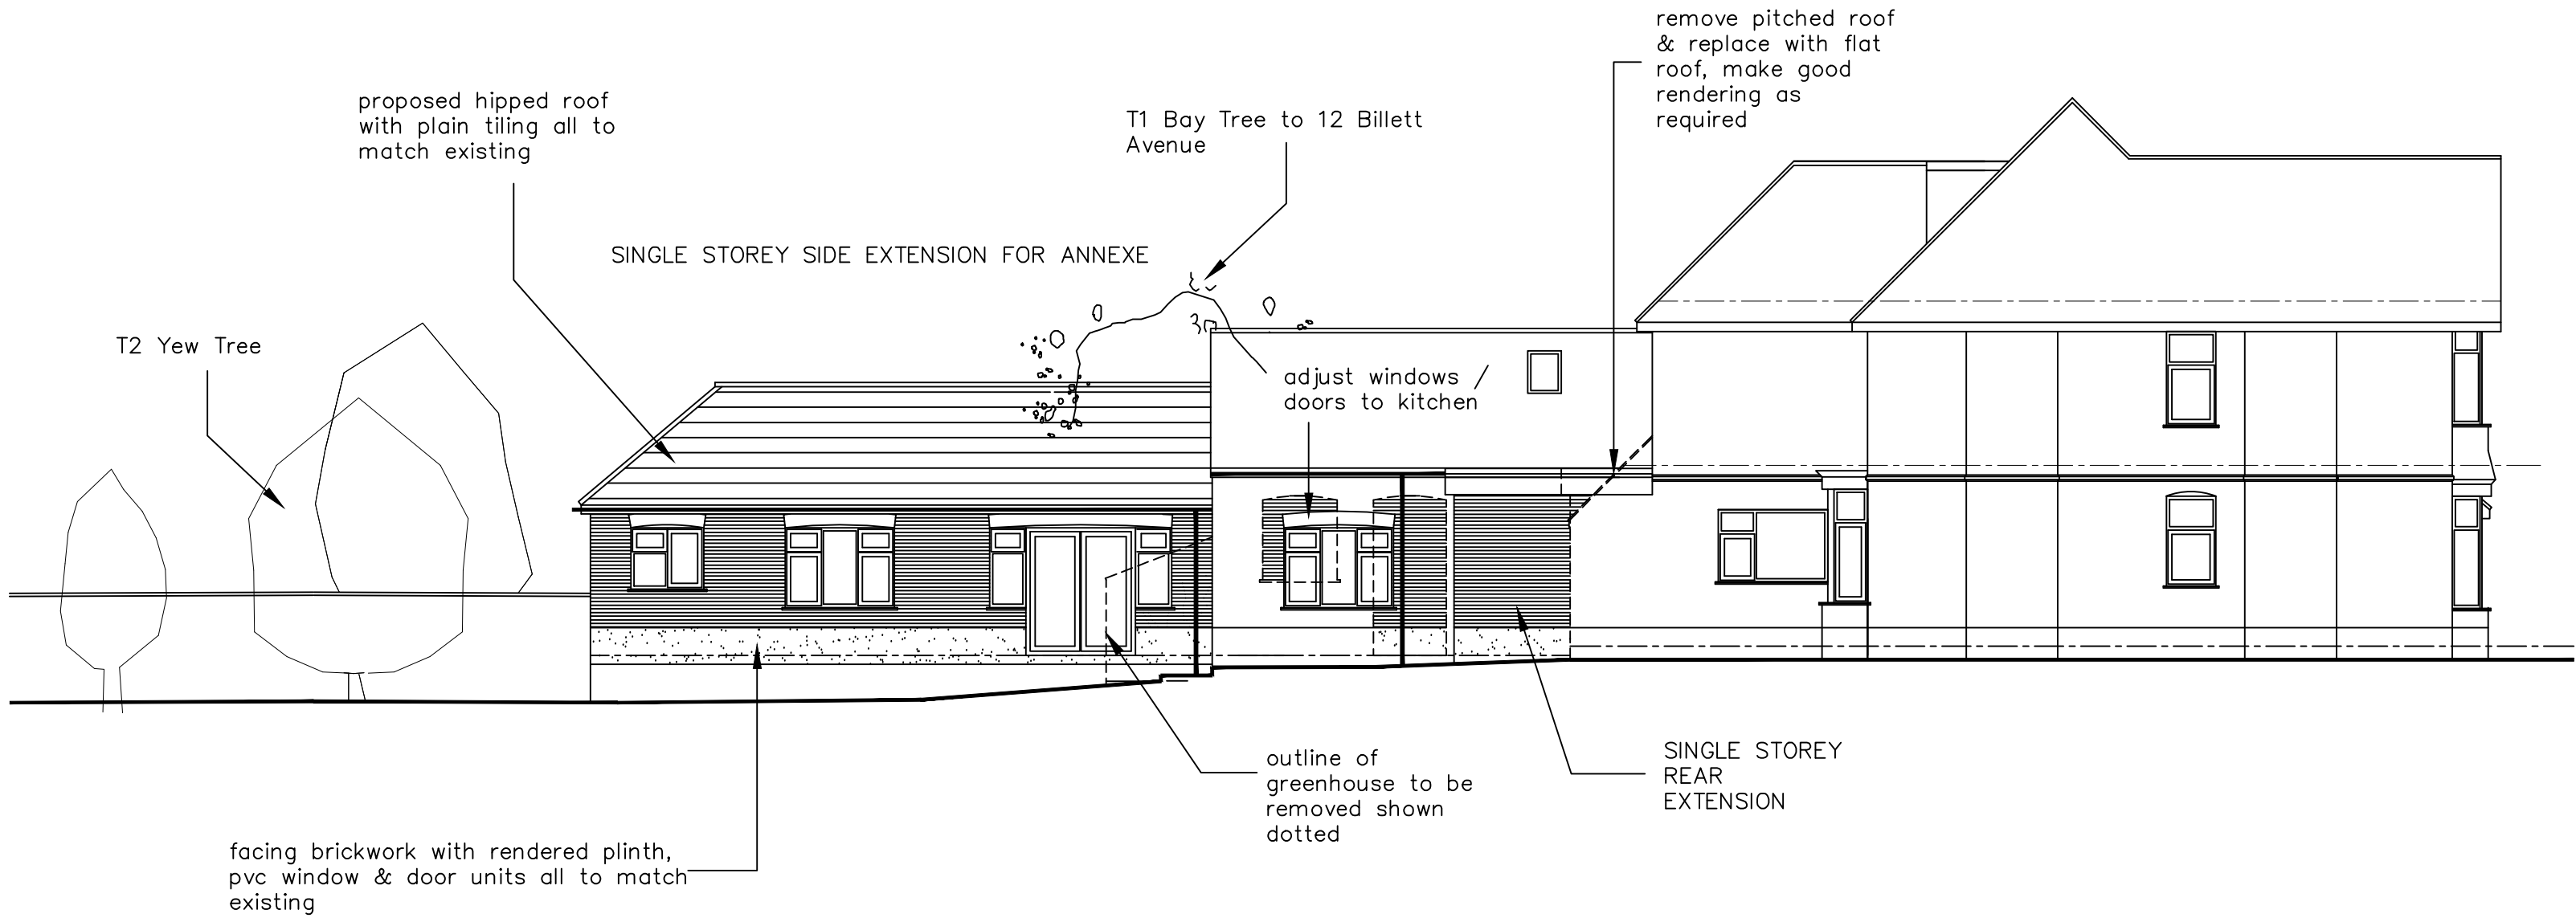

SOUTH EAST ELEVATION

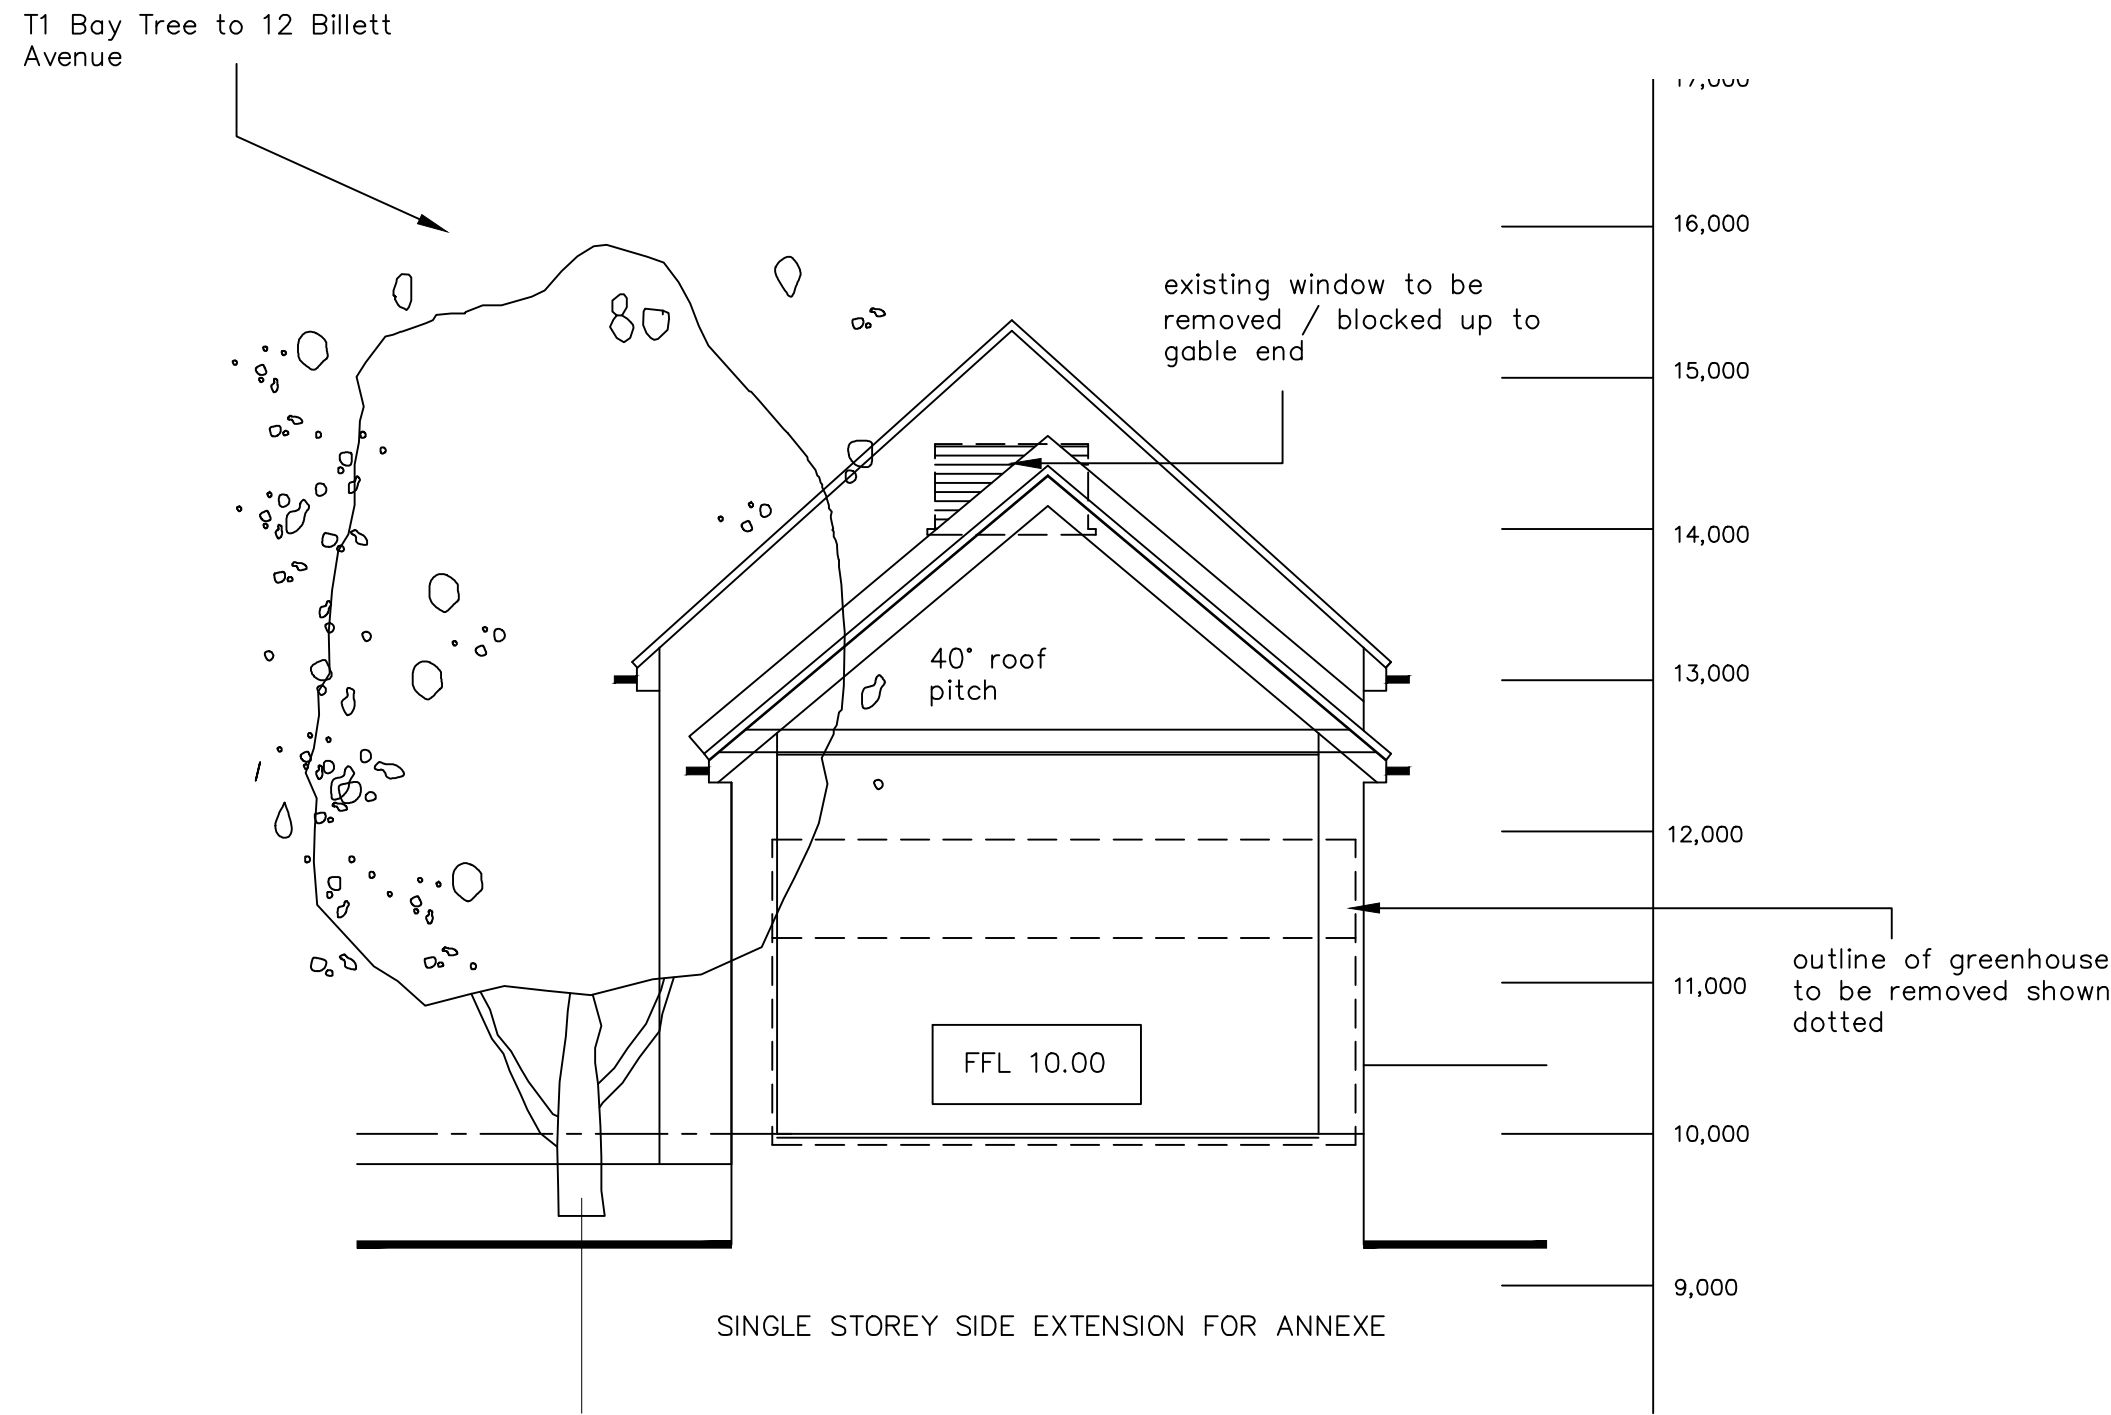


PROPOSED SITE SECTION
SCALE 1 : 50

- KEY:
- Blockwork
 - External brickwork
 - Timber/metal framed stud walling
 - Mains Powered Extract Fan
 - Mains Powered interconnecting smoke detectors
 - SVP Soil & vent pipe
 - SS Stub stack
 - RWP Rain water pipe

NOTES:
The design and construction of this project shall be in accordance with the current Building Regulations & NHBC Standards. These notes & drawings have been prepared solely for the purpose of Planning & Building Regulation approval.
Do not scale from this drawing unless for Planning purposes. All dimensions to be checked on-site and any alterations to be approved by the Architect and/or client prior to any work commencing.
Ordnance Survey Licence No: 100047591
This drawing to be copyright and to be read in conjunction with all other drawings

AMENDMENTS:

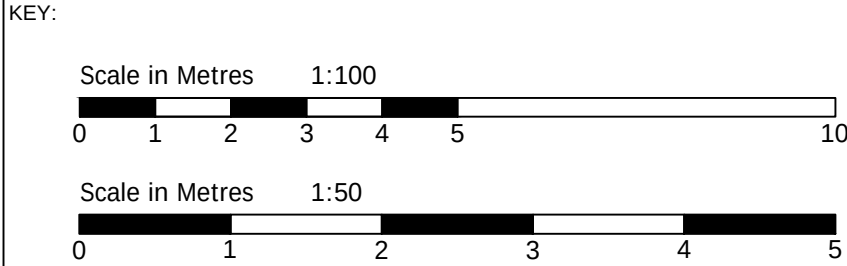

CLIENT NAME & ADDRESS
Mr & Mrs S McGeechan
14 Billett Avenue
Waterlooville
PO7 7SZ

PROJECT ADDRESS
14 Billett Avenue
Waterlooville
Hants
PO7 7SZ

DRAWING DETAILS		
PLANNING DRAWING		
Proposed Elevations & Site Section		
PROJECT No 954	DWG No 4	REV No
SCALE 1:100 1:50 @ A1	DRAWN BWH	DATE 29/03/21



B. H. ARCHITECTURE Ltd
Heath Cottage
Newlands Lane
Purbrook
Waterlooville
Hants
PO7 5SQ
Tel: 023 9223 2322
Mob: 07747 771808
E-mail:bernard@bernardharding.com