


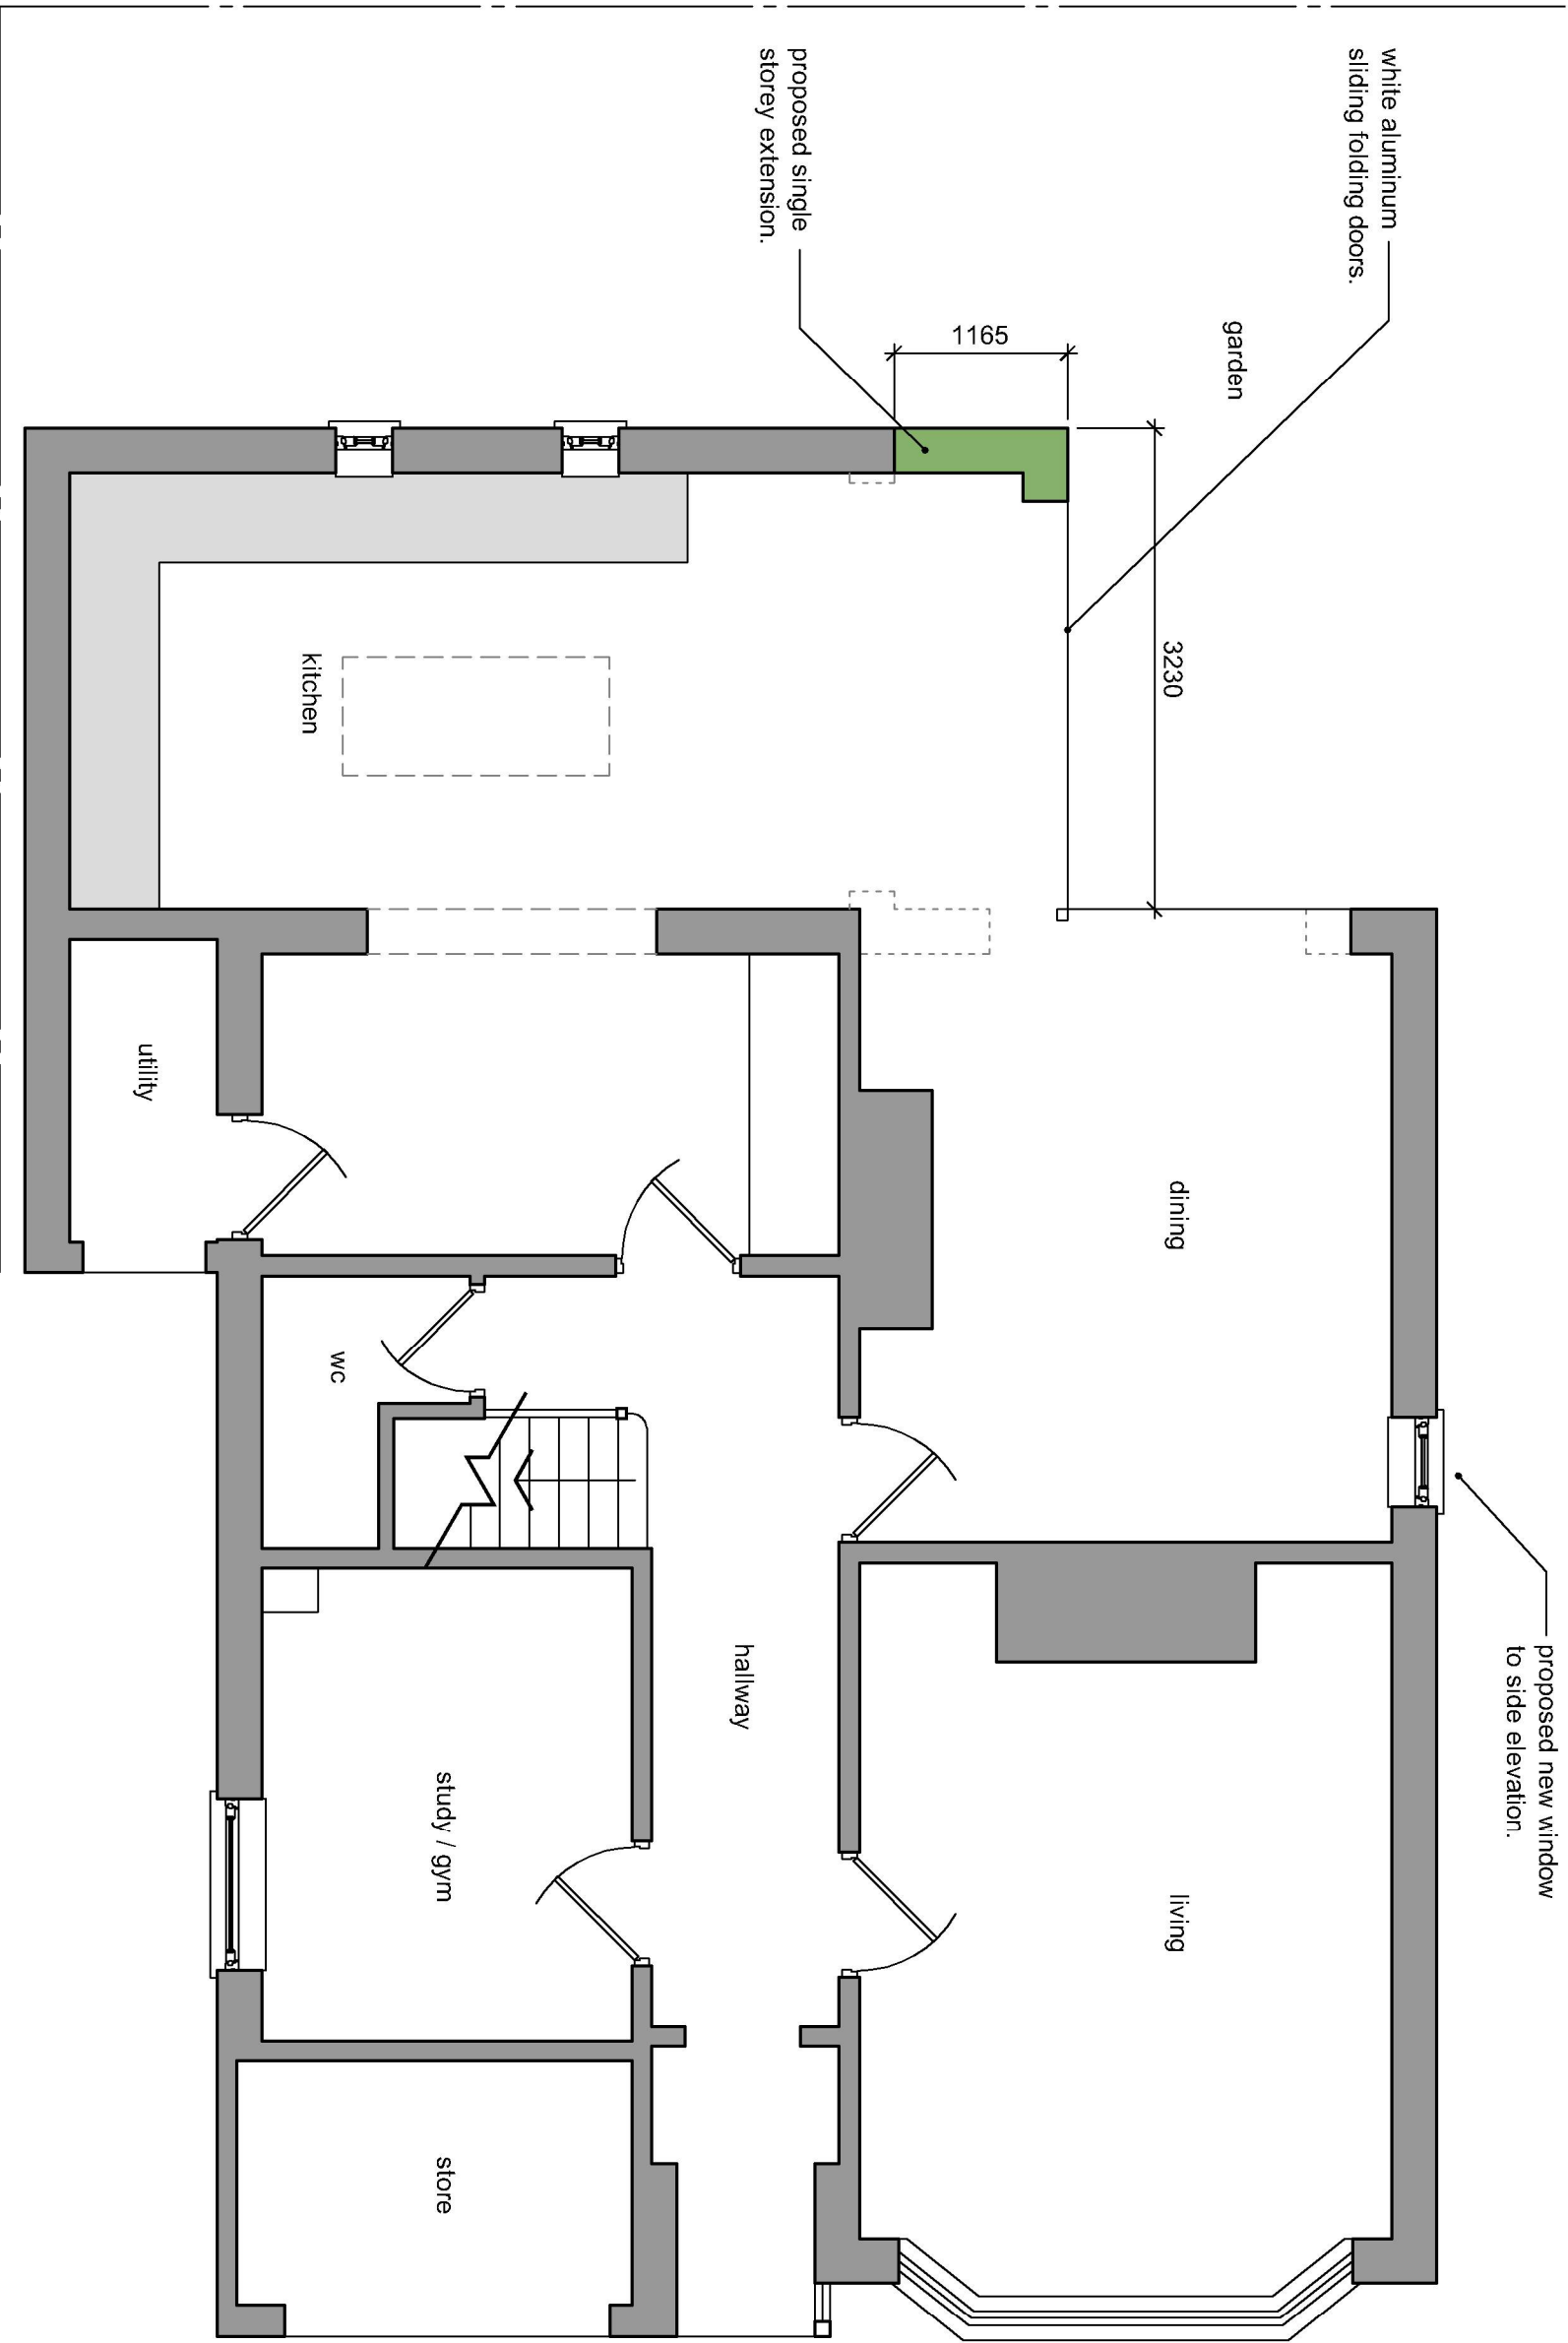

PROPOSED GROUND FLOOR PLAN
SCALE 1:50

Note:
Do not Scale from this Drawing (except for planning approval).
All dimensions are in millimetres and to be checked on site.
All Dimensions relating to subcontractors or suppliers work
must be checked and agreed between the main contractor and
the sub-contractors and suppliers.

DRAWING TITLE -
PLANNING APPLICATION -
PROPOSED GROUND FLOOR PLAN

DATE -
Oct 2020

SCALE -
1:50 @ A3

DRN -
gp

CHK -
-

DRAWING REF -
20167 PL310

Rev
-

CLIENT -
Mr & Mrs Carter, 11 Queen Anne's Drive, Bedhampton, Hants.

Gavin Page BA(hons)
tel. 07747 011252
email. gavin.page77@gmail.com

grp architectural design