




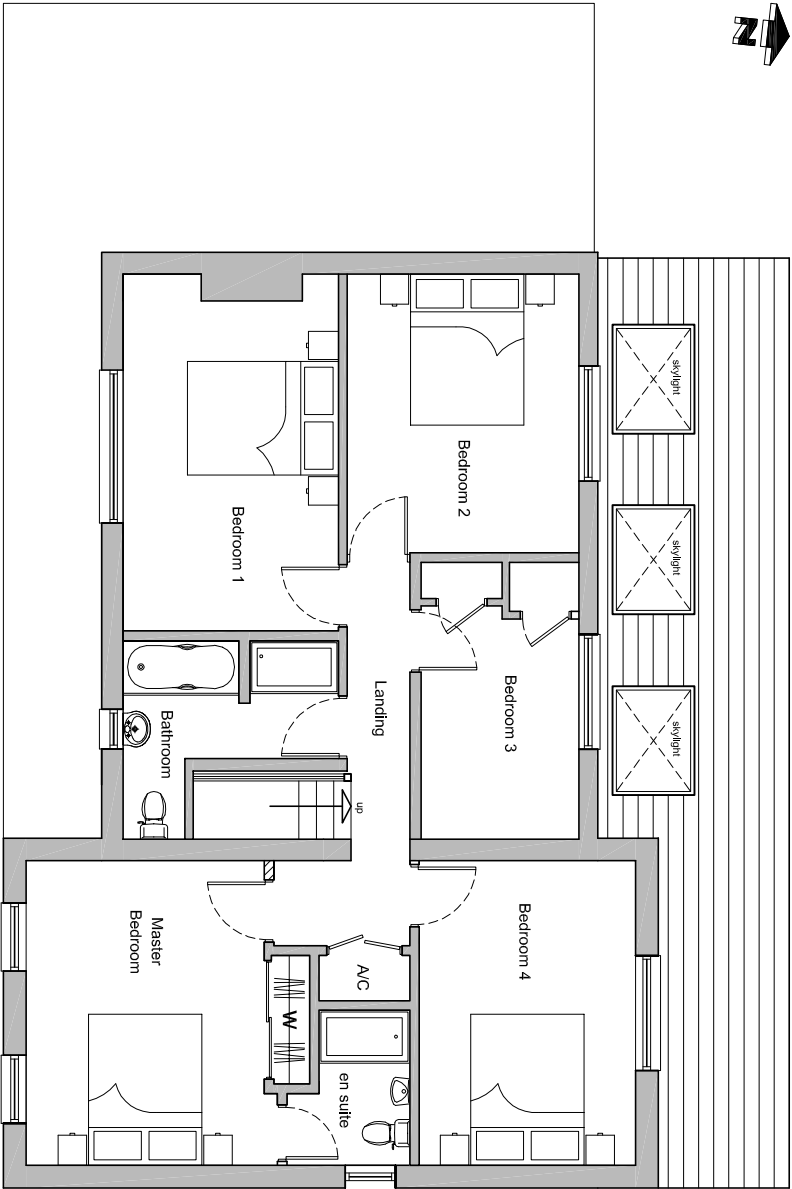

Existing first floor plan (unchanged in new proposal)

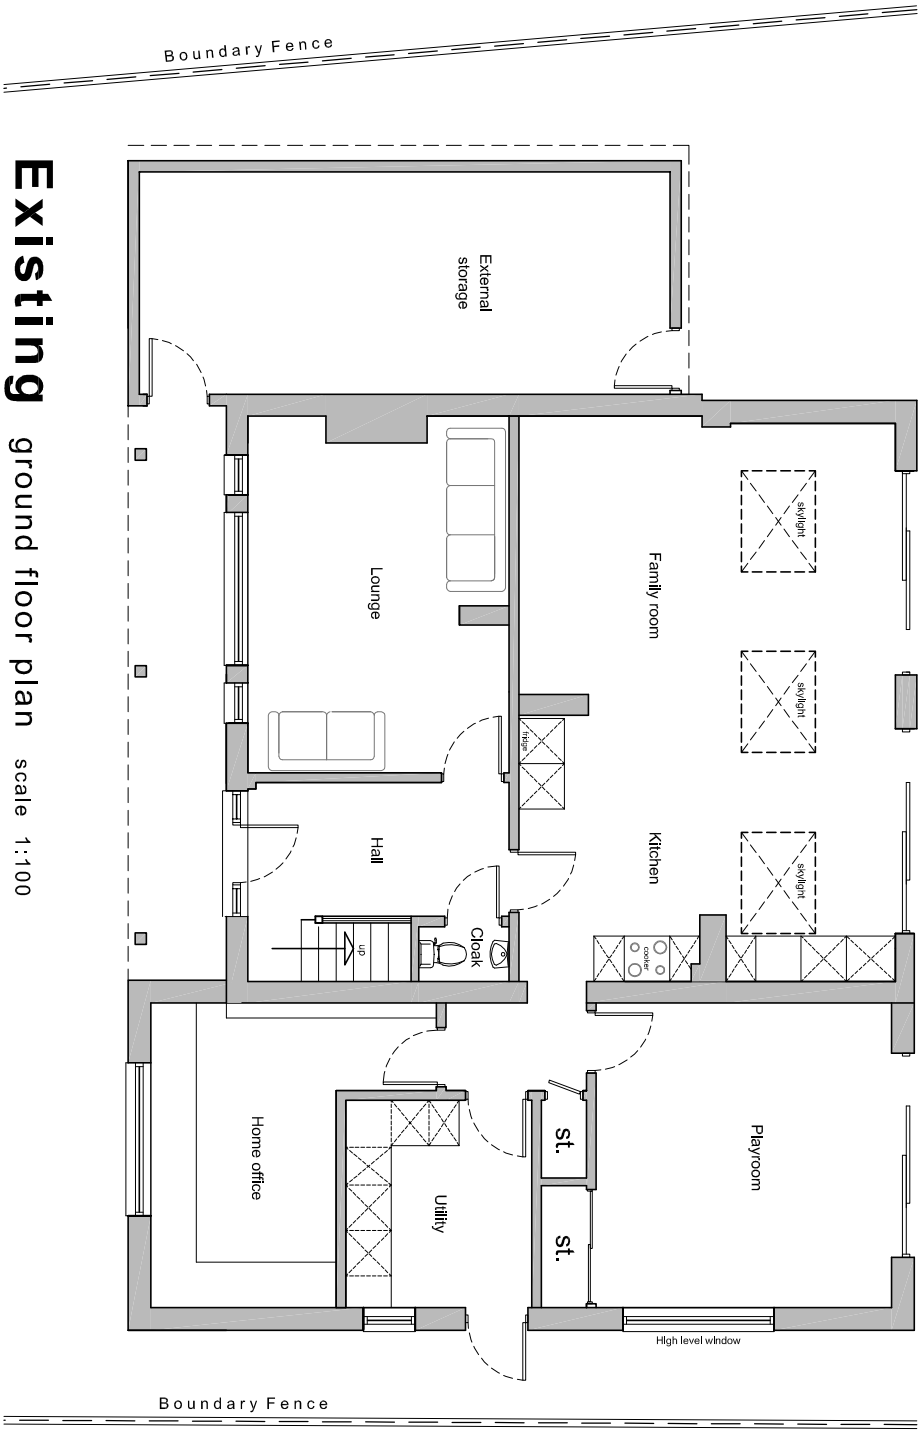


Existing ground floor plan scale 1:100

 

No. 535

Ordnance Survey, (c) Crown Copyright 2020.
All rights reserved. Licence number 100022432

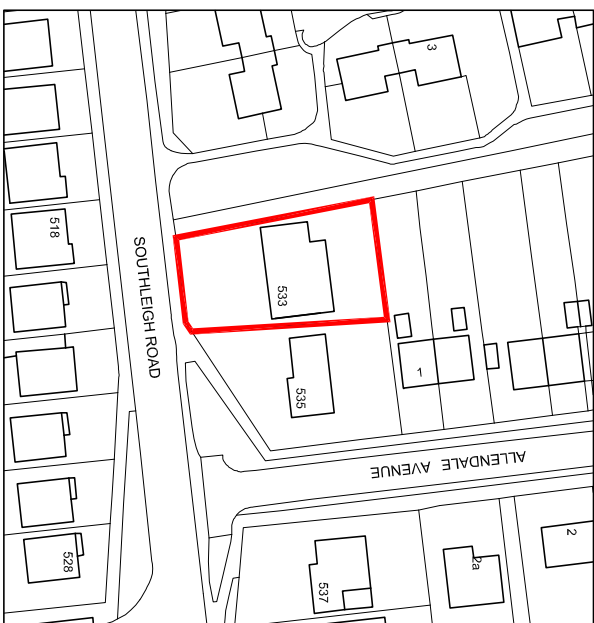

Location plan scale 1:1250

NOTES:

Dimensions to be checked on site before commencing work. Any discrepancies shall be reported to the architect immediately.

Do not scale from these drawings except for planning purposes. Use figured dimensions only.

Where applicable this drawing is to be read in conjunction with other consultants' drawings.

For	MR & MRS BESSANT			Title	EXISTING FLOOR PLANS & LOCATION PLAN			Office Tel:	01243 933732		
Project	PROPOSED CAR PORT AT 533 SOUTHLEIGH ROAD, EMSWORTH PO10 7TF			Date	Drawn	Scale	Checked	Email: admin@jb-architecturedesign.com	Web: www.jb-architecturedesign.com		
				OCT 2020	JB	As shown @ A3	.				
				Job Number	Drawing Number	Revision					
			JB 20	-01							

