




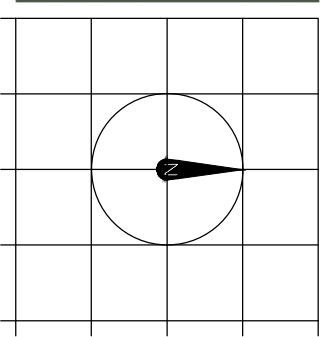

NOTE:  
• All levels in metres [m] to Ordnance Survey Datum.  
• All dimensions in millimeters [mm].

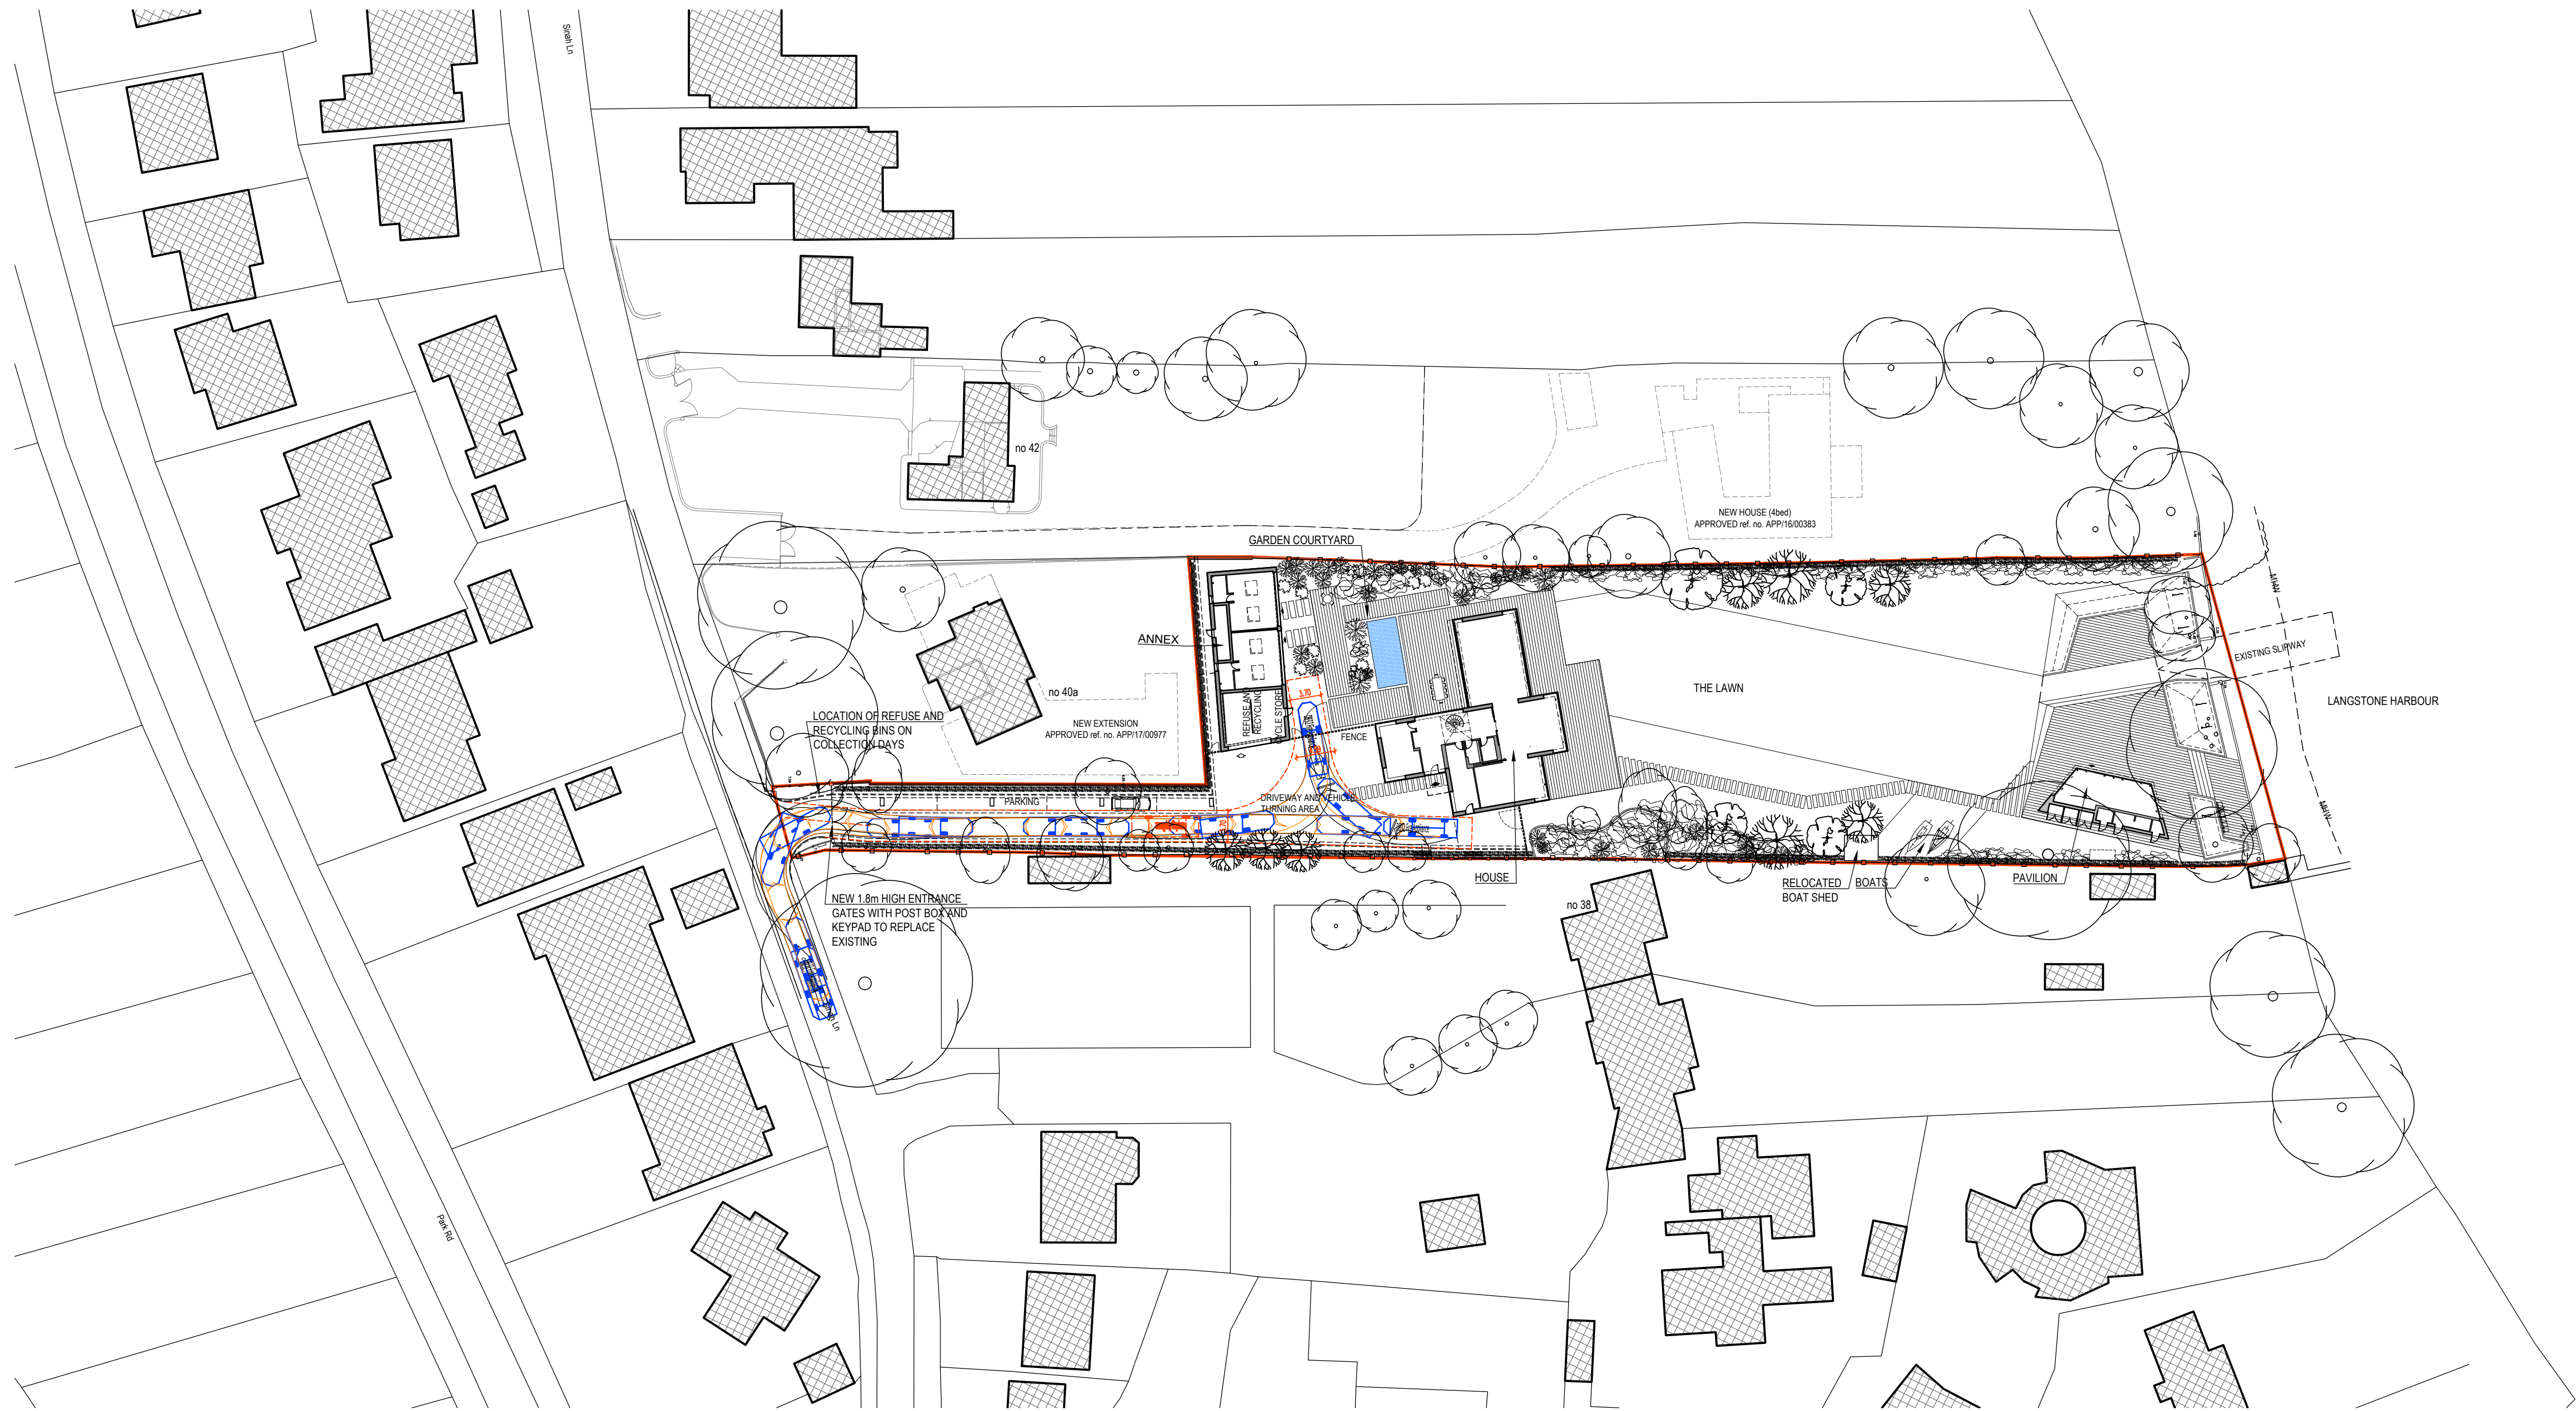

- LEGEND:
- SITE BOUNDARY LINE
  - DRIVEWAY - GRAVEL
  - PLANTED SHINGLE
  - MOWN LAWN - GRASS
  - WILD LAWN - GRASS
  - BARK
  - GARDEN PATH
  - PROPOSED EXTERNAL DECKING
  - MAIN ENTRANCE
  - VEHICLE ACCESS
  - GREENERY / PLANTERS - HIGH GRASSES AND BUSHES
  - NEW TREES
  - EXISTING TREES
  - EXISTING BUILDINGS

 

Rev A 2020.10.08 Planning Application

| Revision   |
|---|
| Project title:<br>Northshore<br>40 Sinah Lane<br>Hayling Island, PO11 0HH   |
| Drawing title<br>Proposed - Site Plan<br>- Fire Engine Plan   |
| Client<br>Mr and Mrs Nunn   |
| Date<br>01.02.2018   |
| Scale<br>1:500 @ A1   |
| Status<br>Planning   |
| Org. no.<br>1032A-999-001 Rev A   |
| Notes<br>These drawings are for planning purposes only and not for construction or any other use unless agreed by rak architecture. All dimensions must be checked and rak architects are to be informed of any discrepancies prior to construction. This drawing and any of the details therein remain the copyright of rak architecture ltd. |
| rak architecture ltd<br>Lower Lewish Farmhouse,<br>Lewish,<br>Dorchester,<br>DT98 3AP<br>Phone: +44 (0)1305 246741<br>www.rakarchitecture.co.uk   |