




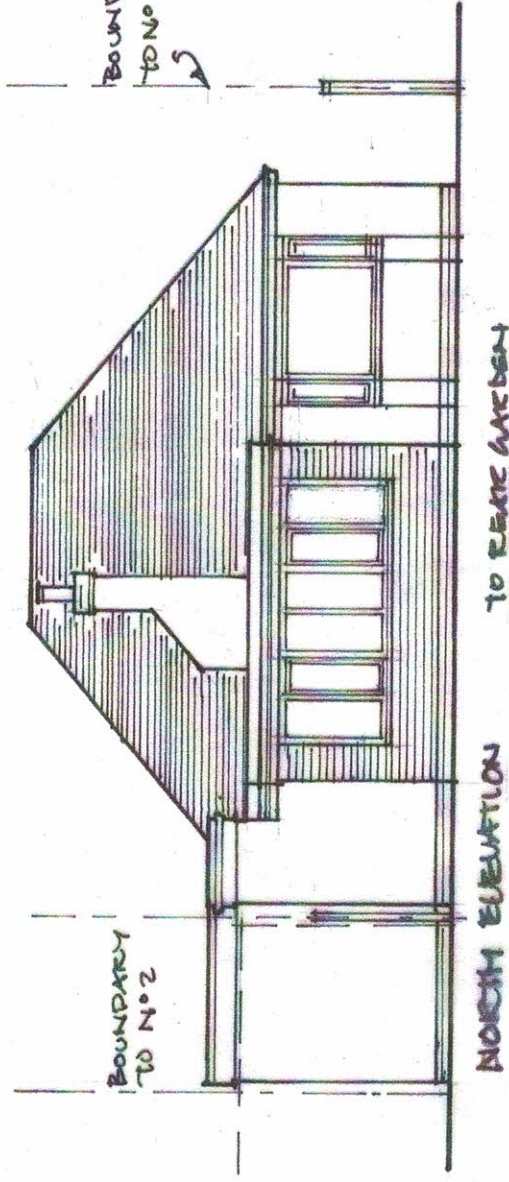


NORTH ELEVATION

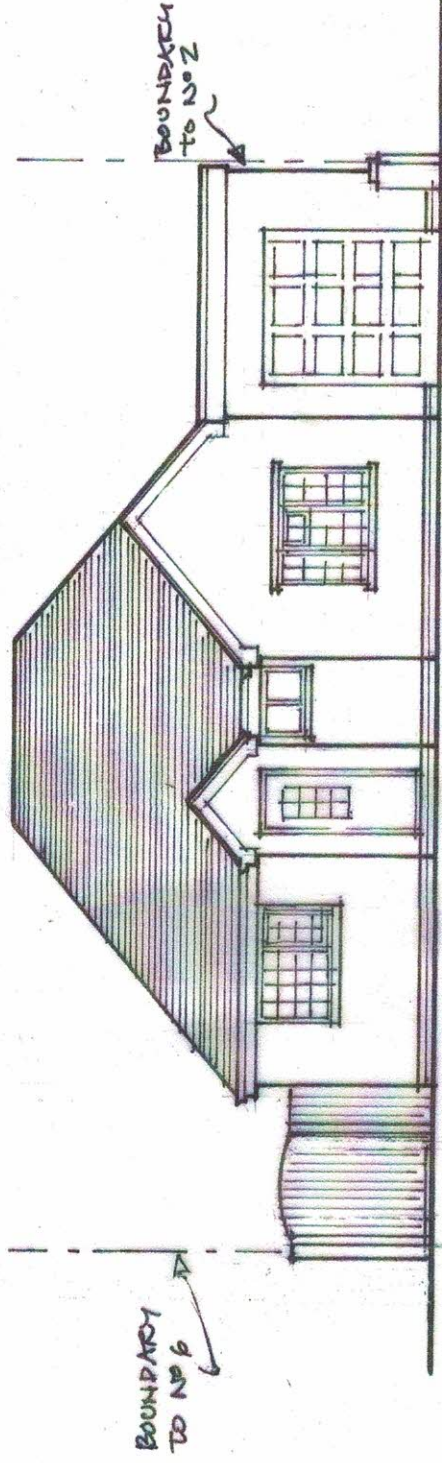


SOUTH ELEVATION

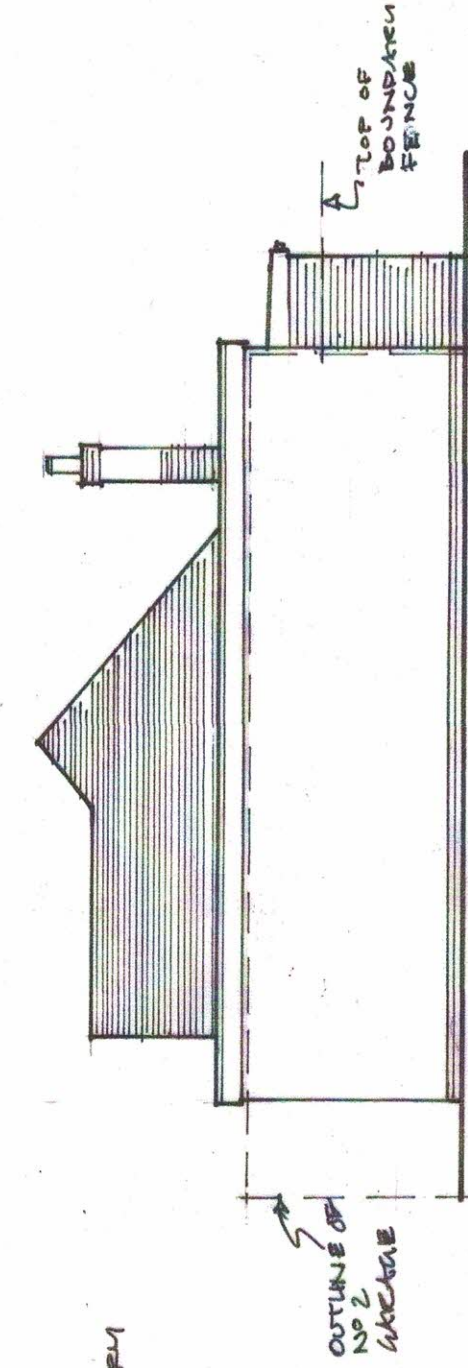

EAST ELEVATION

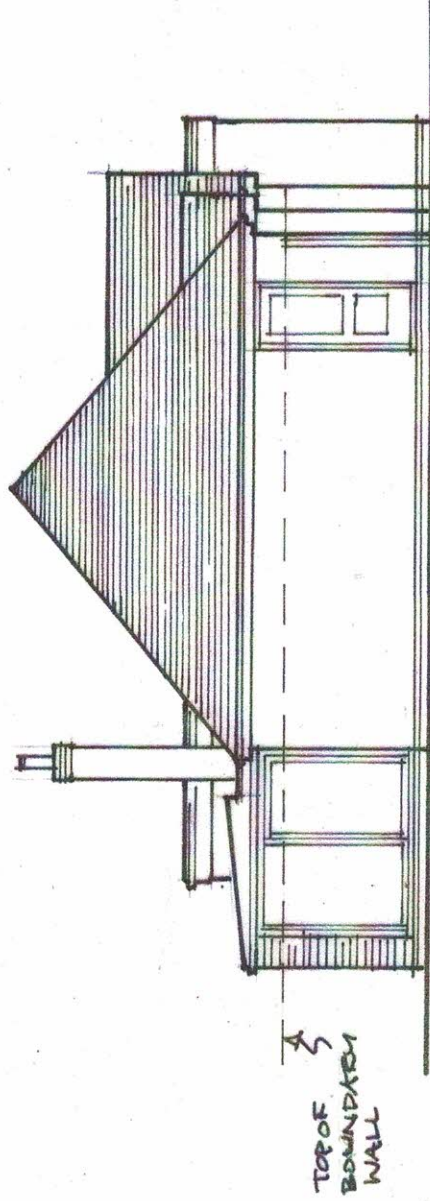

WEST ELEVATION

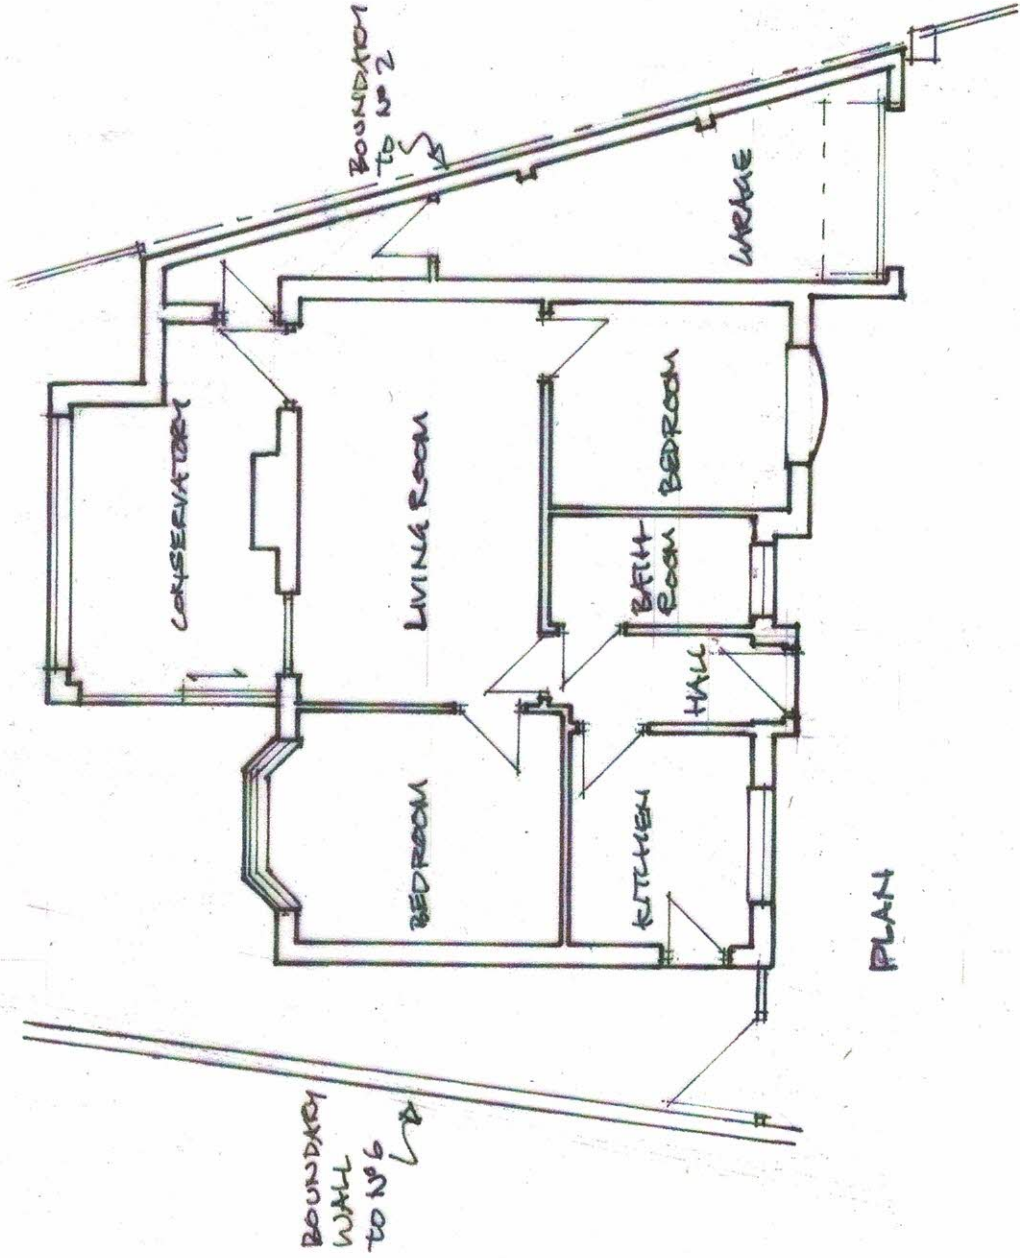

PLAN

0 1 2 3 4 5 M  
SCALE 1:100 @ A3

## EXISTING PLAN & ELEVATIONS

TERRY FODGERS  
4 DANCES WAY  
HAYLING ISLAND  
HANTS  
PO11 0JP

31 MARCH 2021  
TR 0321 PA 03

## QUATRELL DESIGN

19 WEST HAYE ROAD  
HAYLING ISLAND  
HANTS  
PO11 0RN

TEL 02392 46268

EMAIL [jquatrell@gmail.com](mailto:jquatrell@gmail.com)