



the sign of excellence




EXTERNAL SIGNAGE SCHEME

CFN: BEDHAMPTON ROAD'S


FORMAT: EC

Bedhampton Rd, Havant, PO9 3PT

date	issue	amendments
06-04-20	2	Opening times amended and letter sizes added
27-05-20	3	Remove 3. Add 5a. Store name TBC. Rotate Totem. 4No. sign 8.

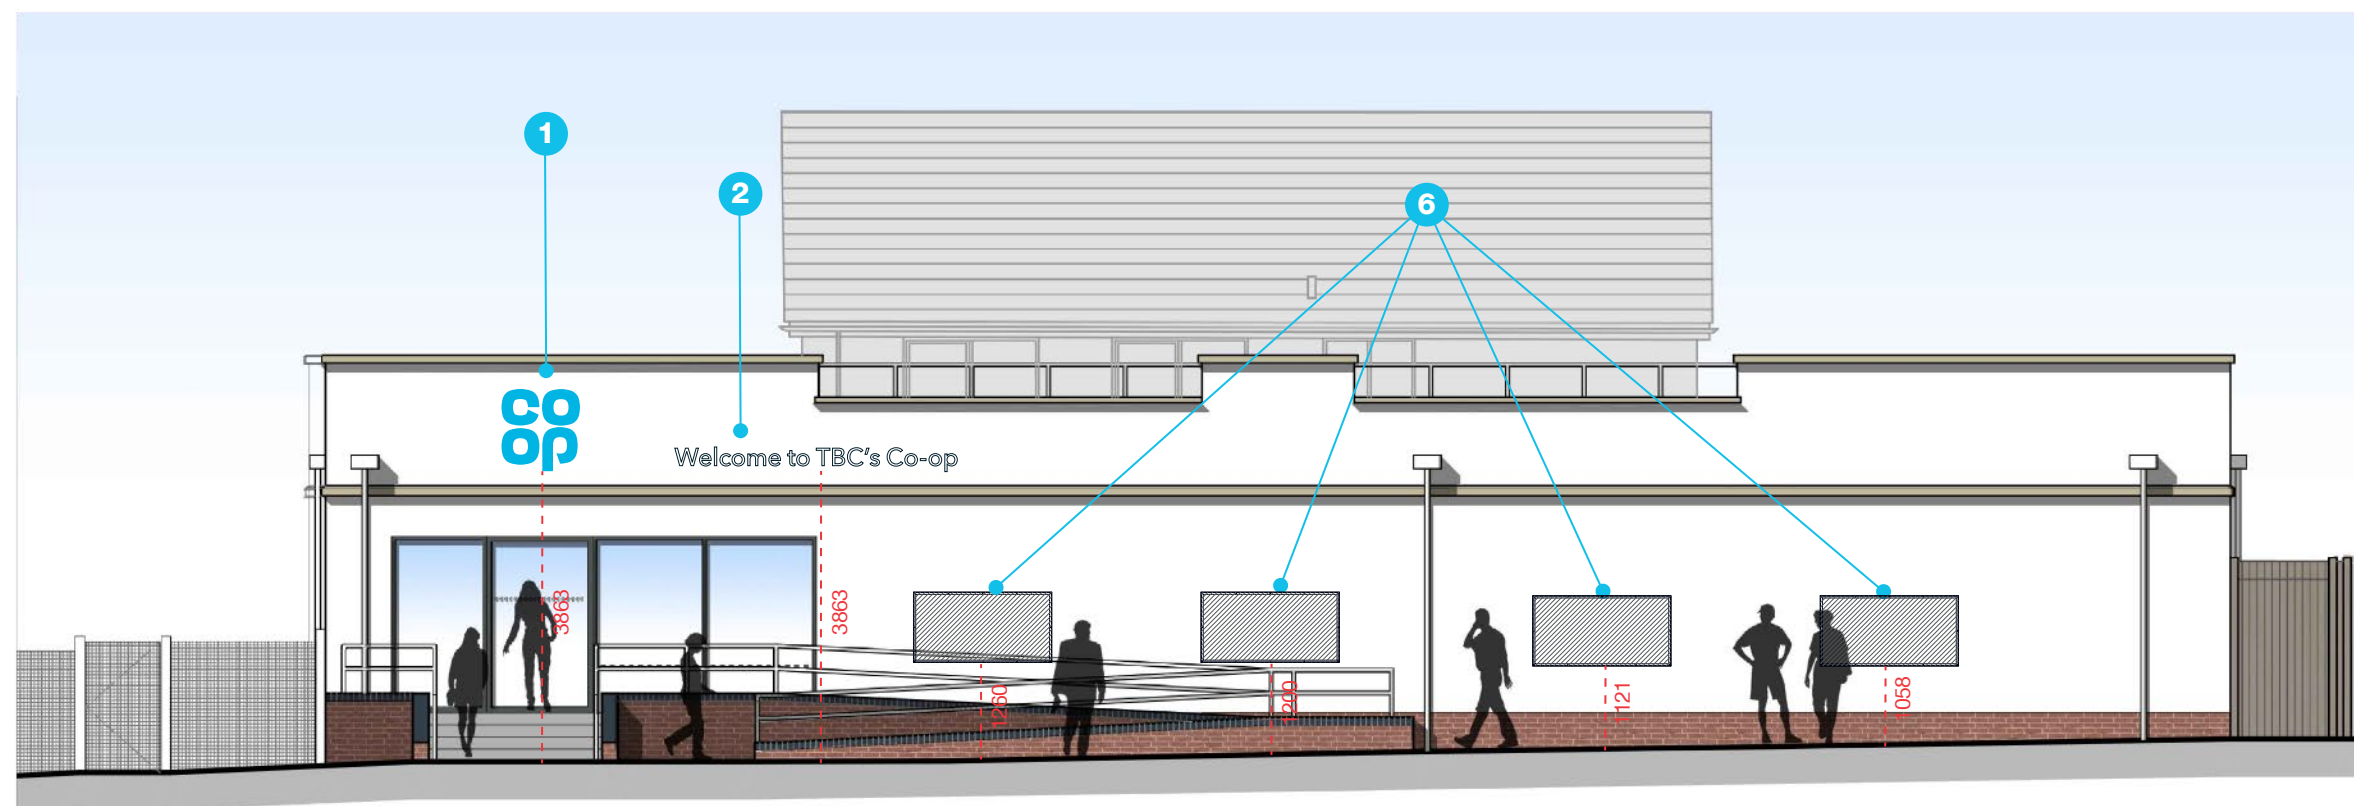

PROPOSED ENTRANCE ELEVATION (NORTH-EAST)

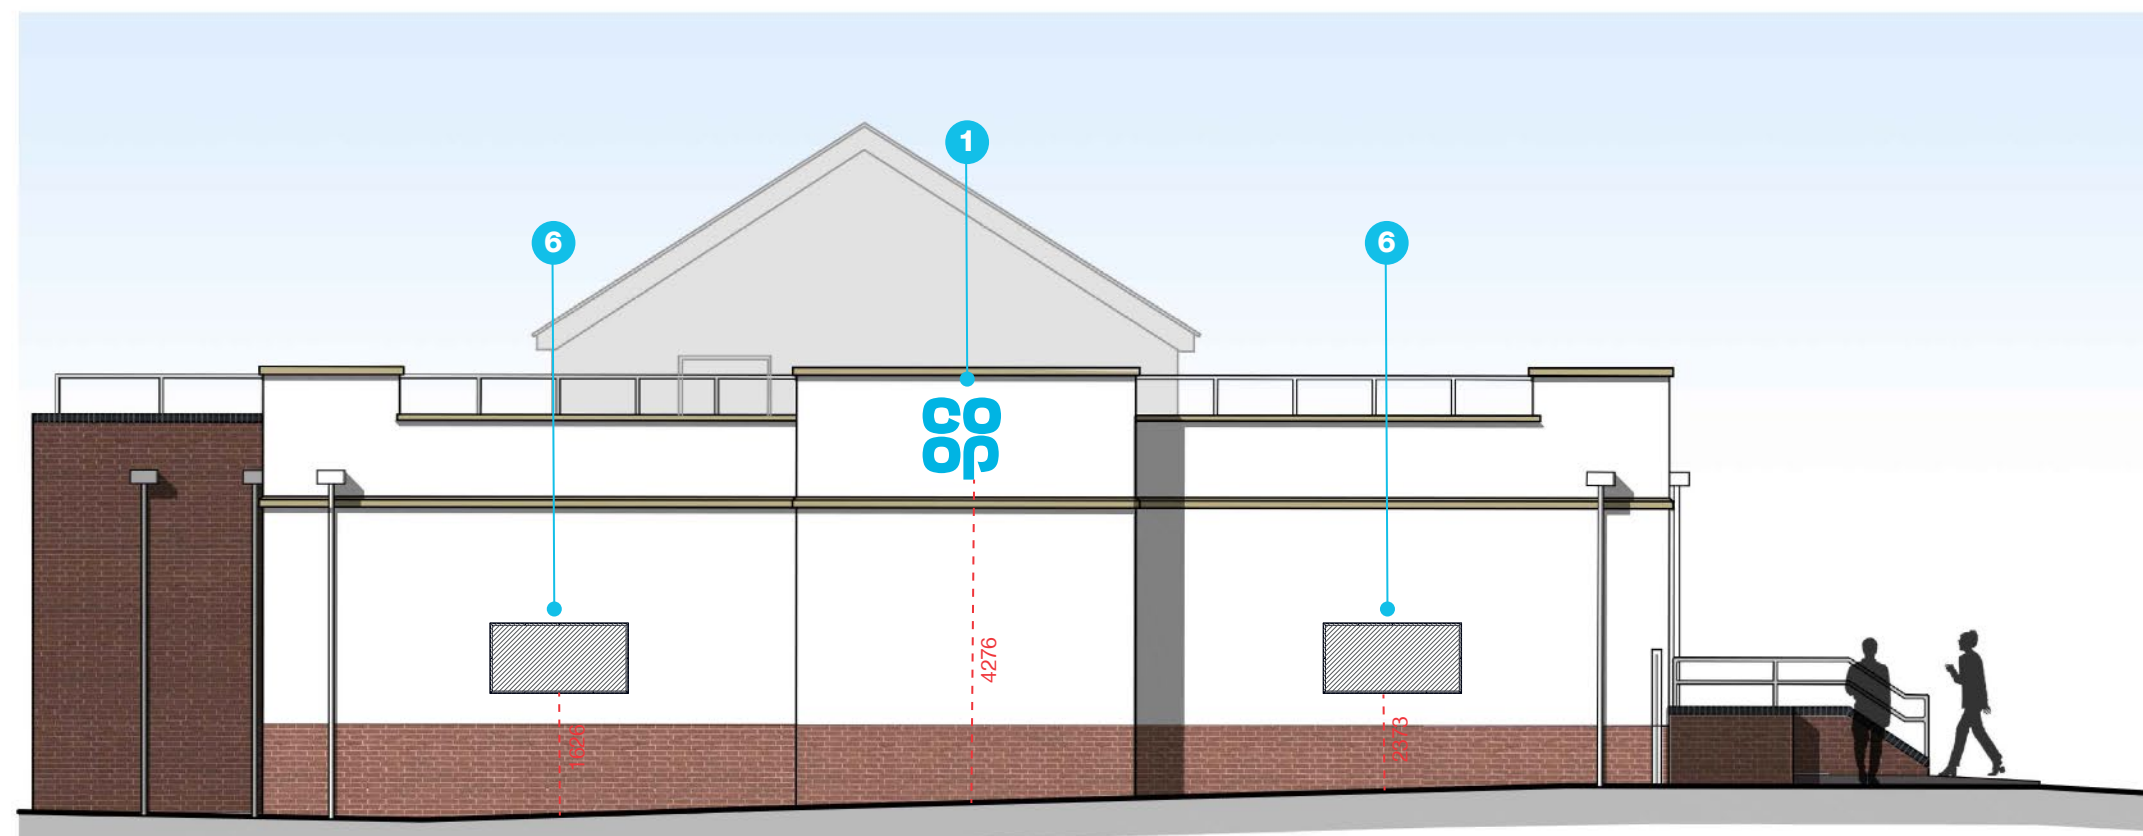

PROPOSED SIDE ELEVATION (SOUTH-EAST)






PROPOSED SIDE ELEVATION (NORTH-WEST)



PROPOSED REAR ELEVATION (SOUTH-WEST)





Item 1
2no Single sided built up logo
Specifications
Single sided built up logo.
Steel mounting plate with individual built-up letters.
Mounting plate to be 3mm Mild Steel fixed to building
substrate with brass locator fixings.
3D built-up letters to have aluminium sides, 50mm deep
with 5mm Co-op BLUE acrylic faces. All visible edges,
aluminium returns & mounting plate to be finished
Silver RAL 9006 60% gloss.
Internally illuminated by white LEDs (300 candelas)
Size: 1100mm
Scale: 1:10

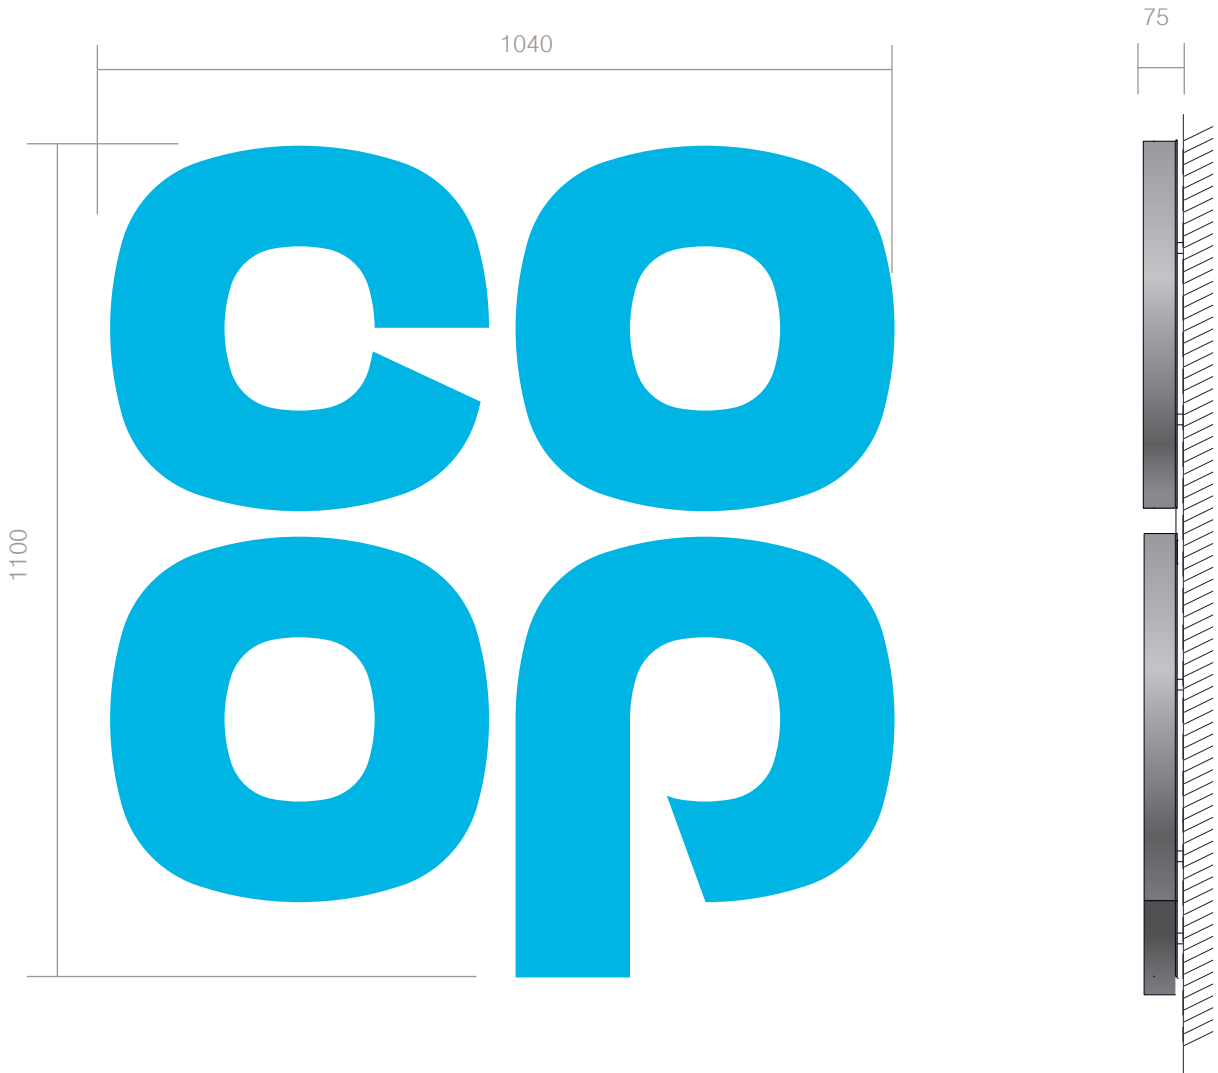

Welcome to TBC's Co-op


Item 2
1No set of 5mm white Perspex welcome letters on locators
mounted to folded aluminium panel finished RAL Grey 7043
Size: Letters 5779mm span, 322mm o/a height
Scale: 1:10

 

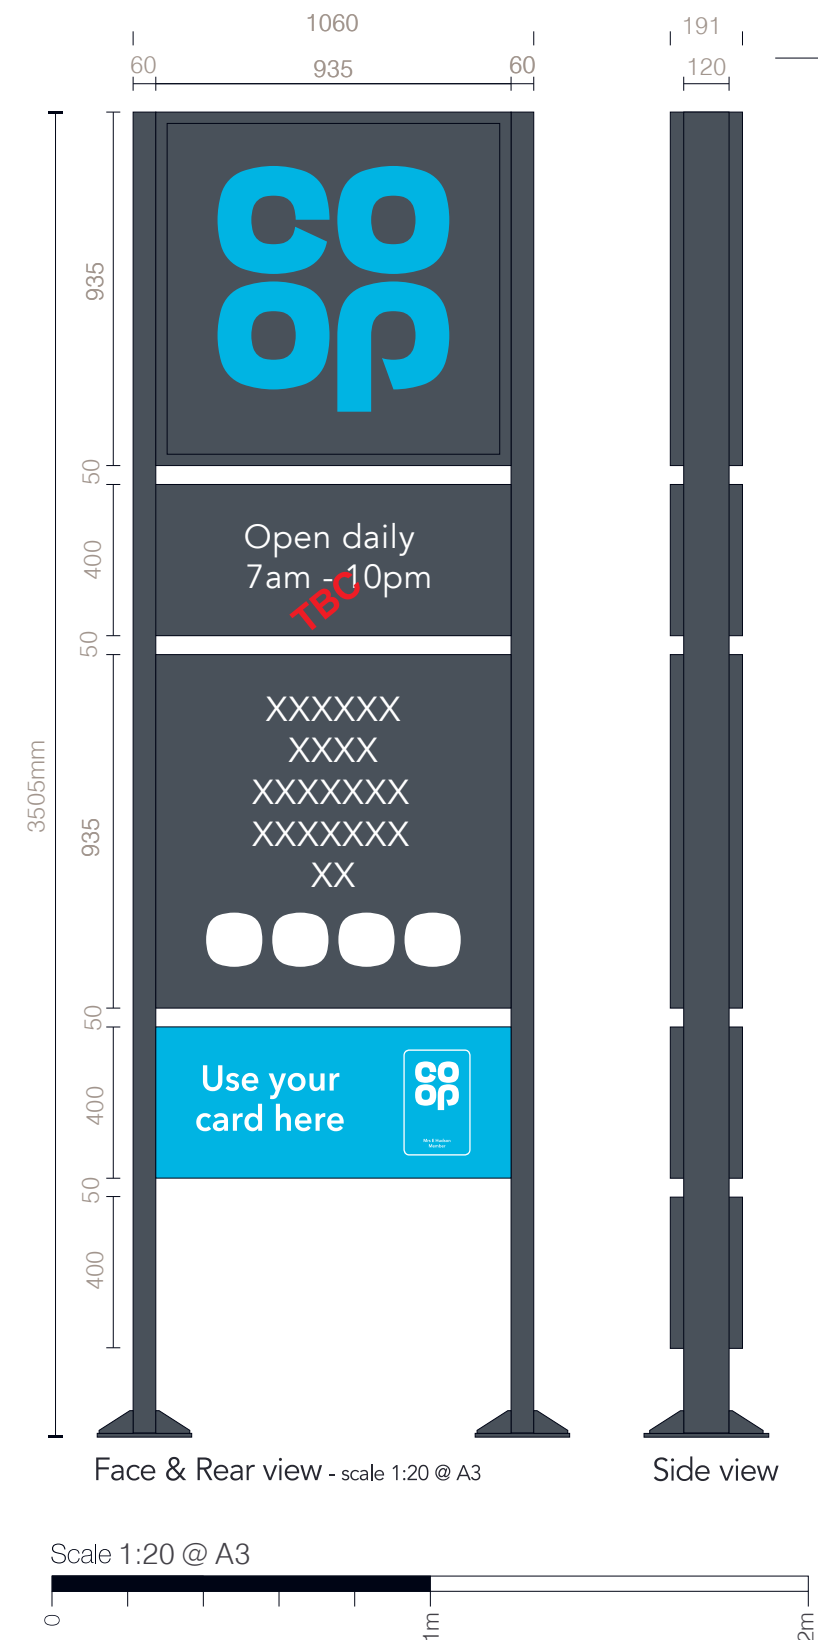


Item 4
1No internally illuminated totem - 150c/d.
TRAFFIC GREY header panels and BLUE
faced Co-op logo.
3D built-up letters to have aluminium
sides, 50mm deep with 5mm Co-op
BLUE acrylic faces. All visible edges,
aluminium returns & mounting plate to
be finished Silver RAL 9006 60% gloss.
Internally illuminated by white LEDs.
All other panels to have face applied,
plot cut, reflective white vinyls applied,
with or without digital over-print of
details such as 'P' service badges or
membership panel decals.
Directional panels are available to show
car park or pedestrian access.
Opening times and services TBC.
Size: 1060mm x 3500mm,
251pt max. letter height
Scale: 1:20



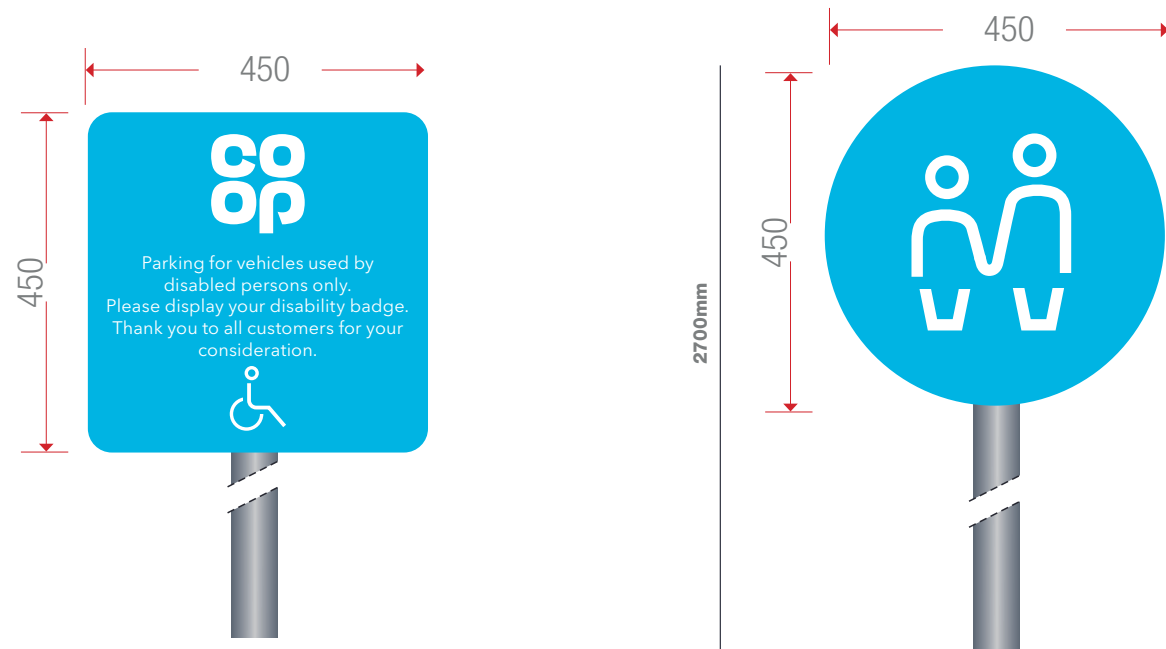


Item 5
1No 3mm ACM with applied vinyl
and anti-graffiti laminate mounted
60mm dia post.
Size: 450x450mm, 67pt max. letter height
Scale: 1:10

Item 05a
1No 3mm ACM with applied vinyl
and anti-graffiti laminate to a post.
Size: 450x450mm
Scale: 1:10

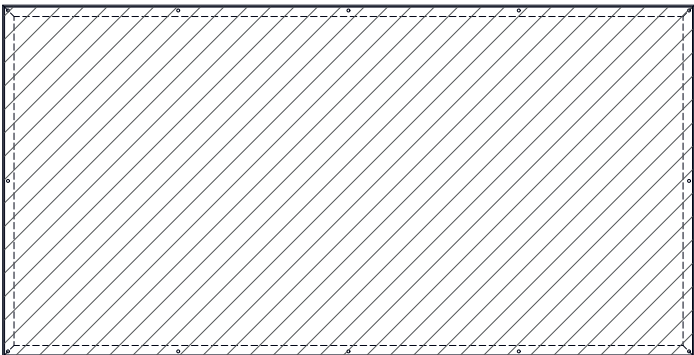


Item 06
6No Wall mounted banner frames
Size: 1830x930mm
Scale: 1:20

 




Item 07
1No 3mm ACM with applied vinyl
and anti-graffiti laminate wall mounted.
Size: 450x450mm
165pt max. letter height
Scale: 1:10

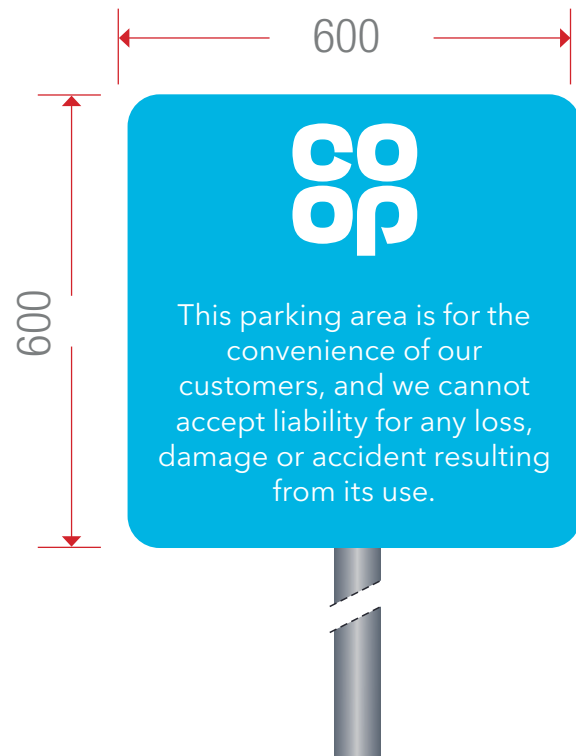

Item 8
3No 3mm ACM with applied vinyl
and anti-graffiti laminate post mounted.
Size: 600x600mm
110pt max. letter height
Scale: 1:10

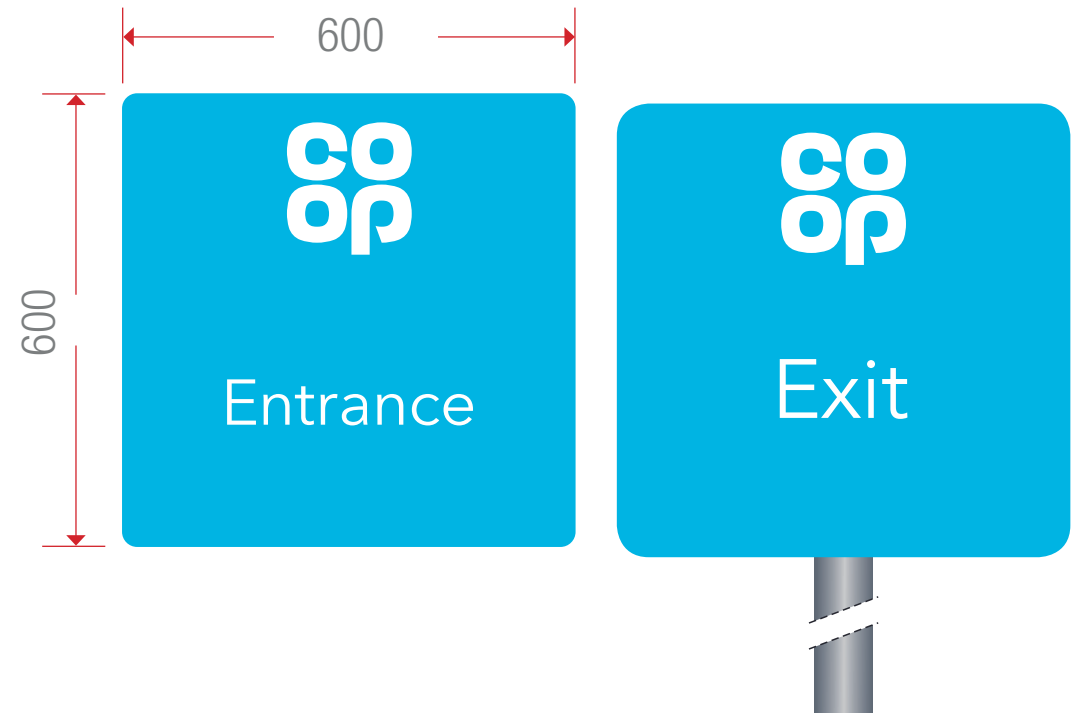


Item 9
2No 3mm ACM with applied vinyl
and anti-graffiti laminate.
Size: 600x600mm
240pt max. letter height
Scale: 1:10

313pt max. letter height




BEDHAMPTON ROAD

BELMONT GROVE

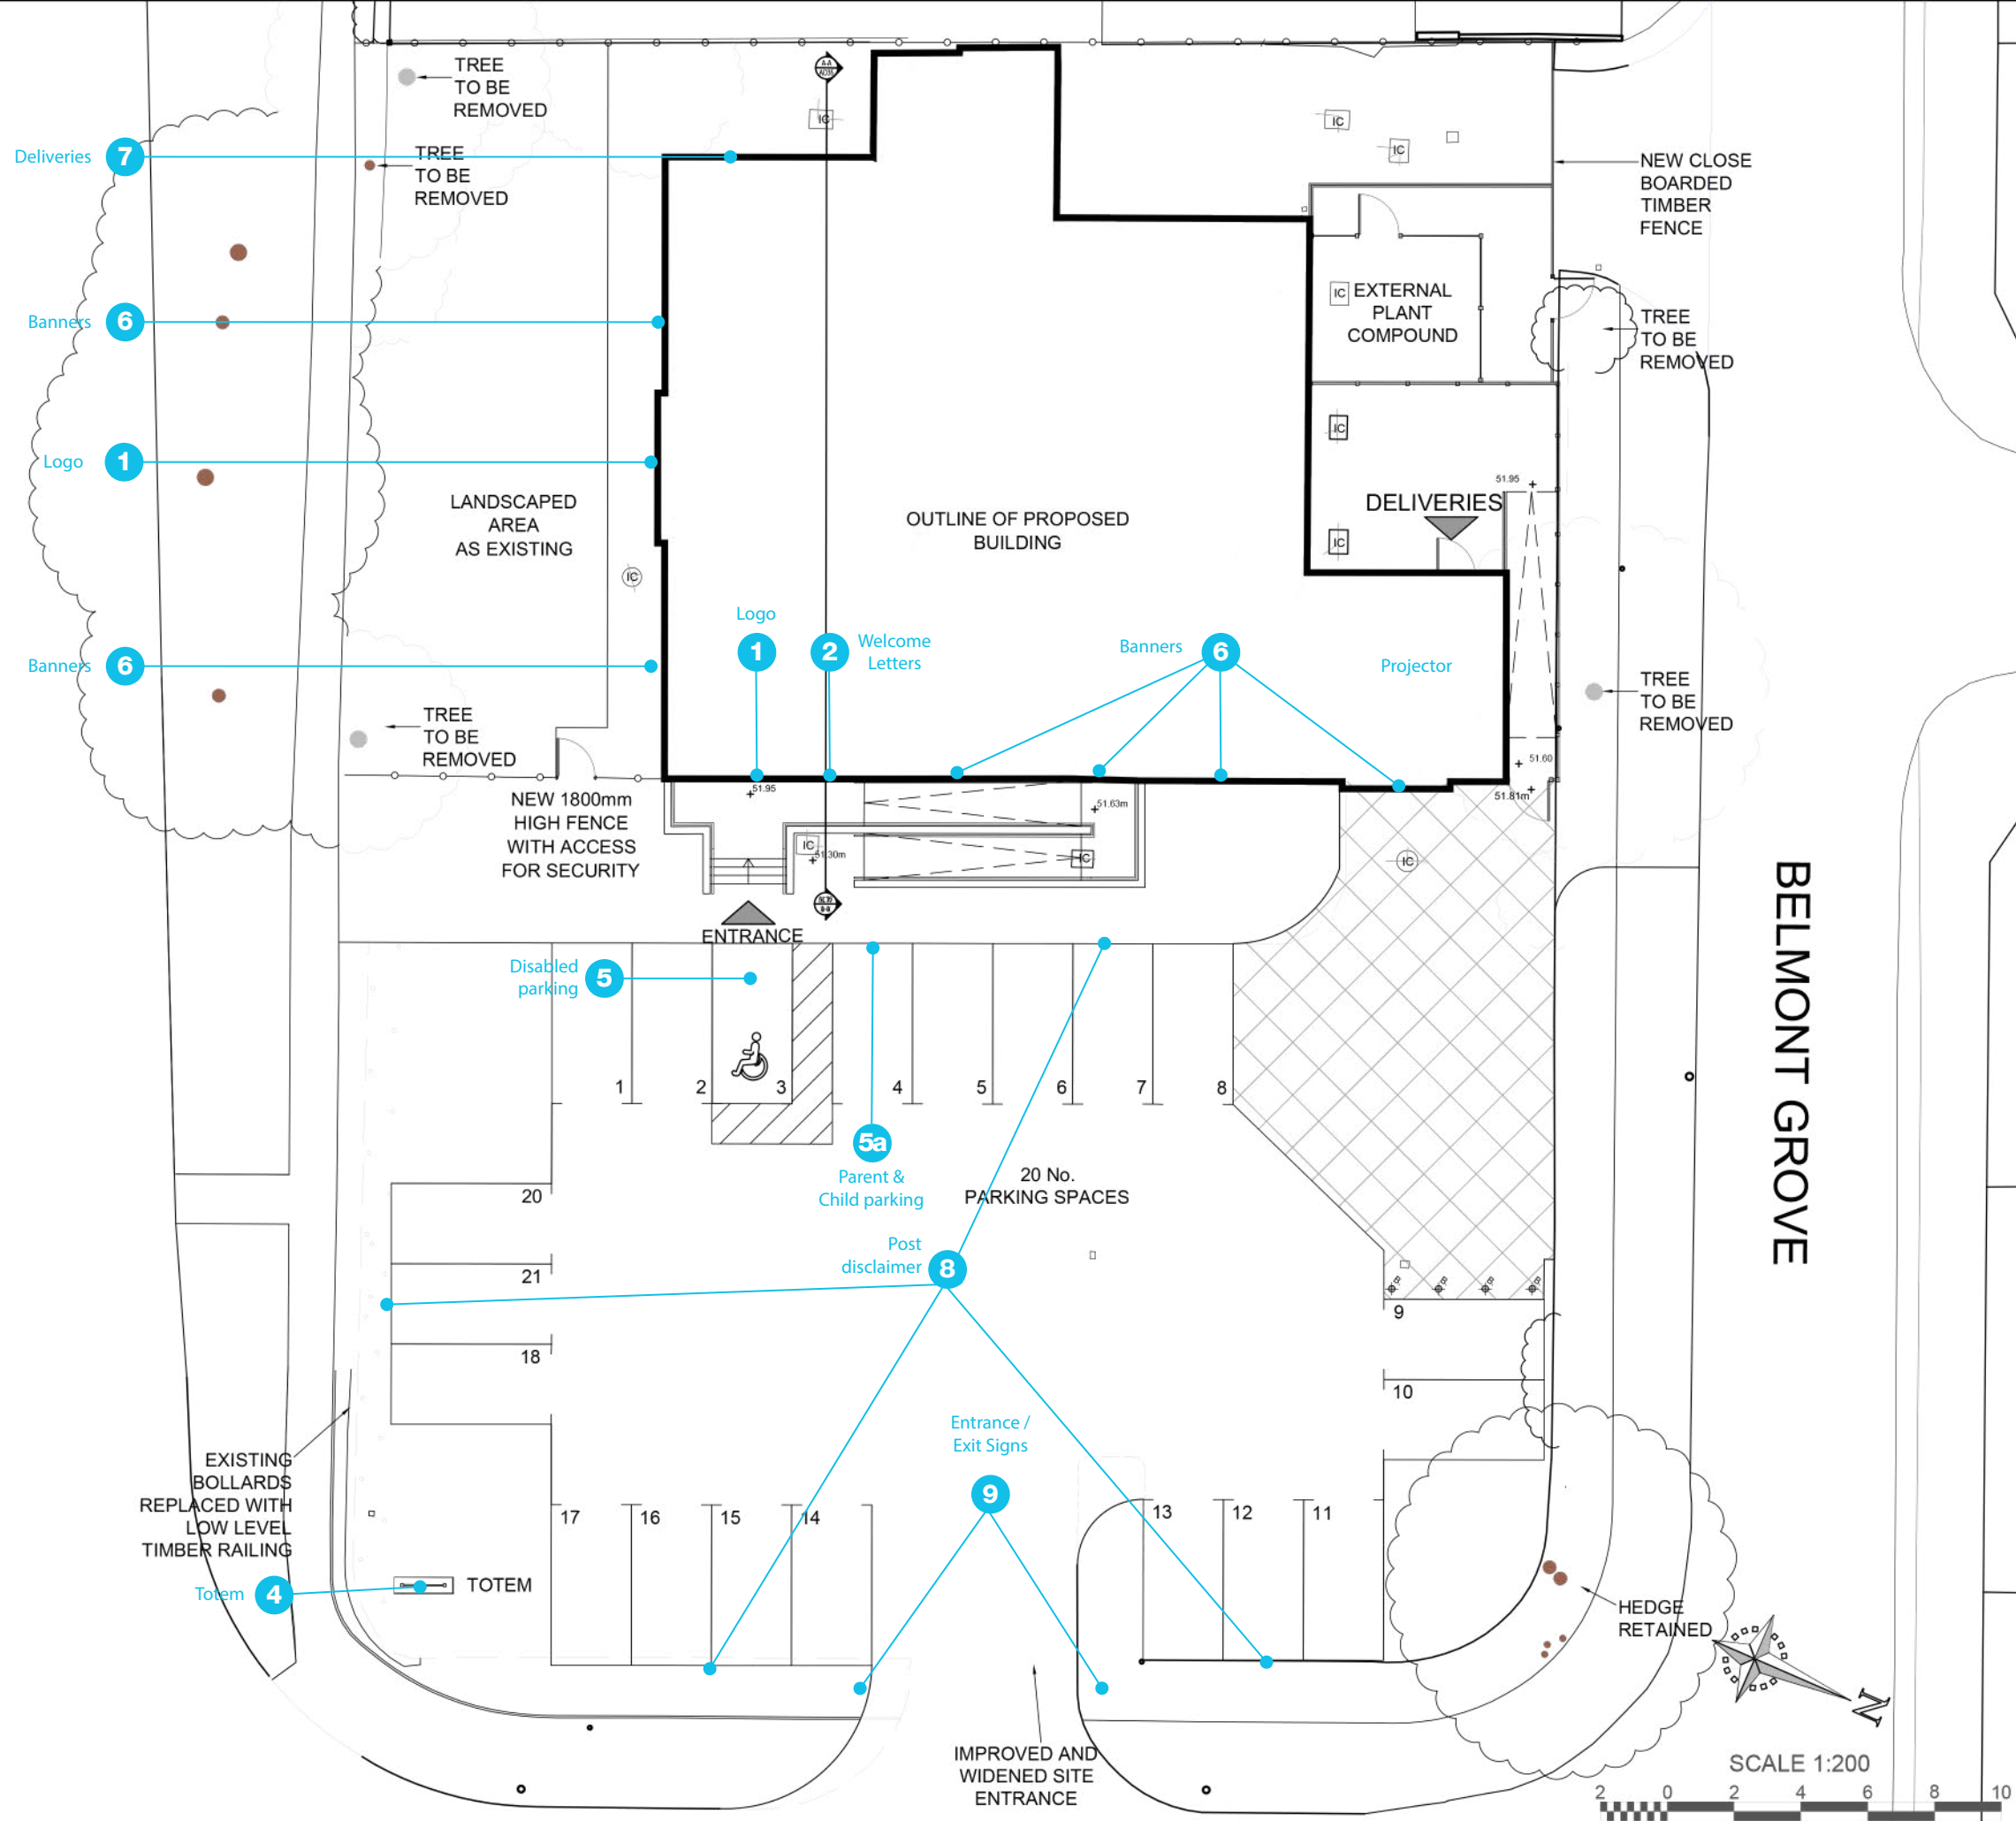

LOCATION PLAN

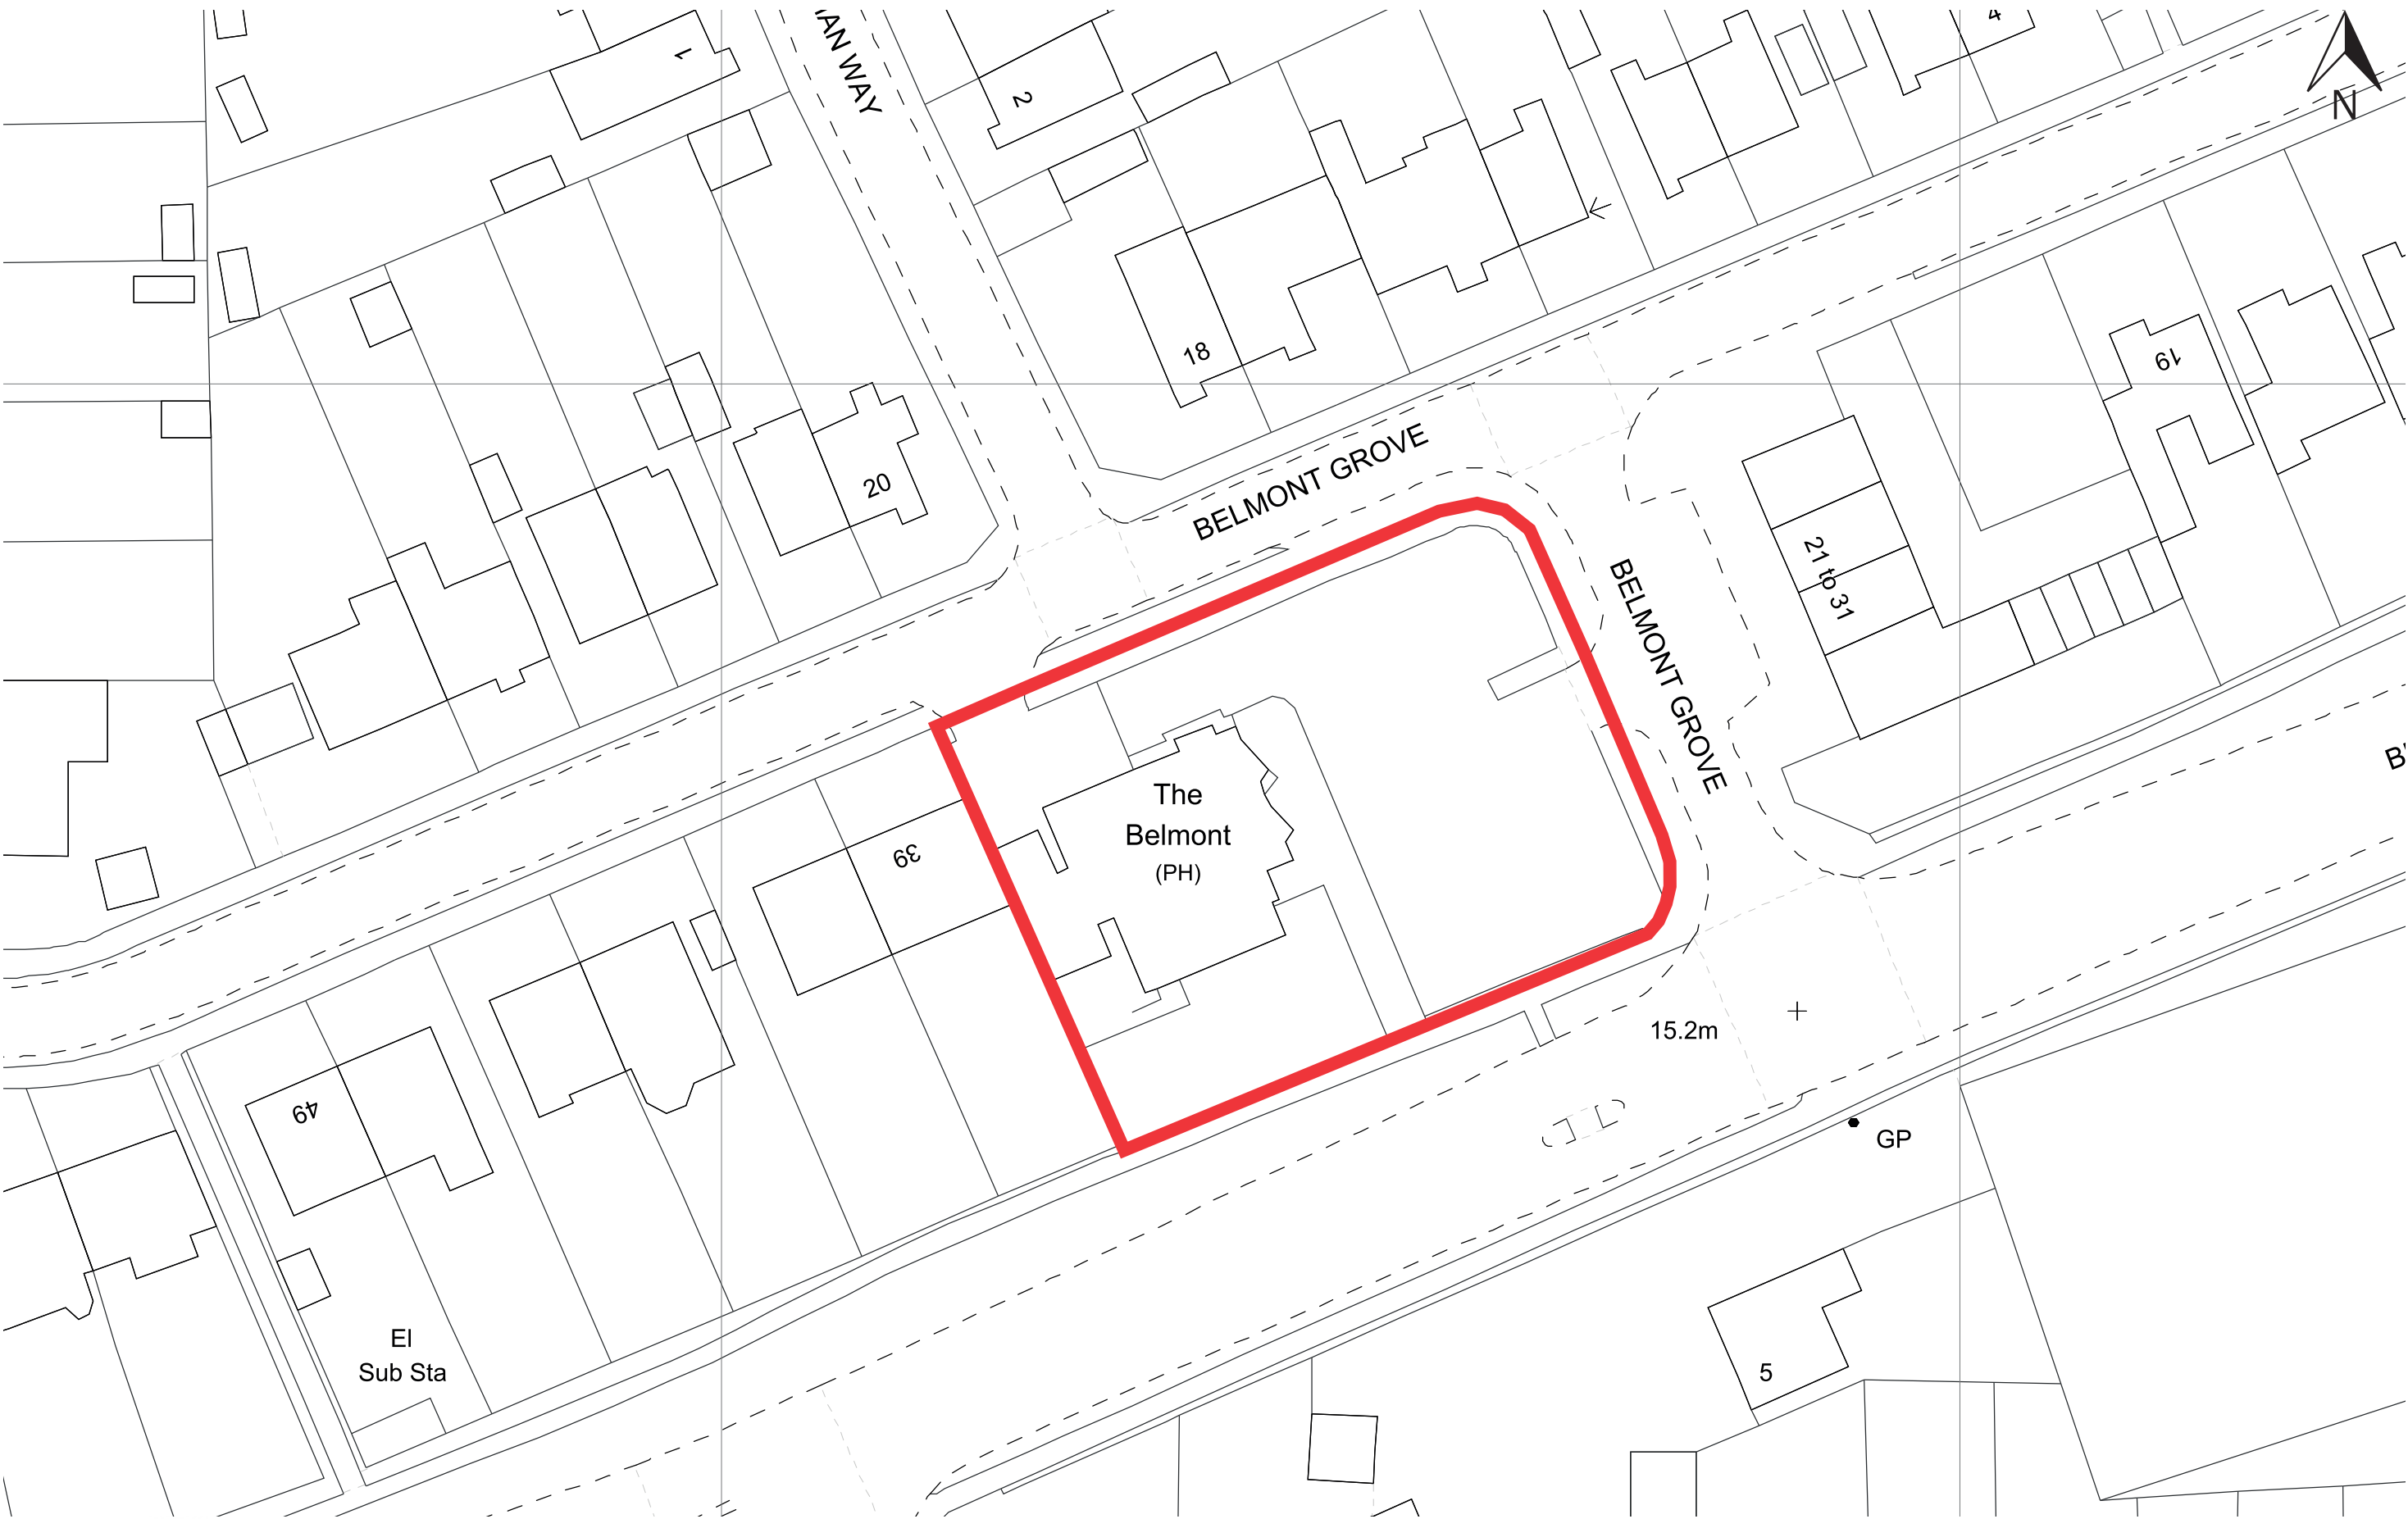

SCALE 1 : 500
SCALE 1 : 1
@A3

