

APP 121100187

MR. C. BENNETT 1A RANGLA # 20 POG 1NR


SCALE 1" = 2' 5" @ A4

EXISTING WALL
TO BE
RETAINED

EXISTING
IRON
GATE
TO BE
RETAINED

CEMENTED
IN
HARDWOOD
PIECES
300 X 300
1400 HEIGHT FINISHED.

PROPOSED 5 BAR GATE

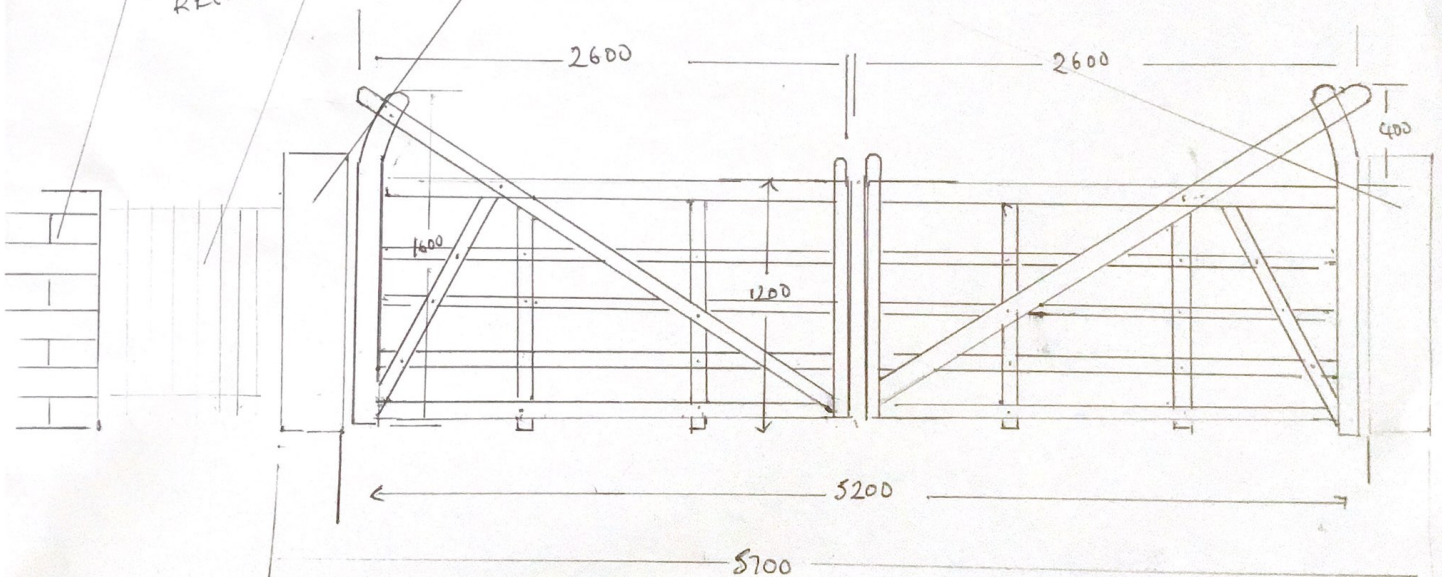

FRONT ELEVATION