

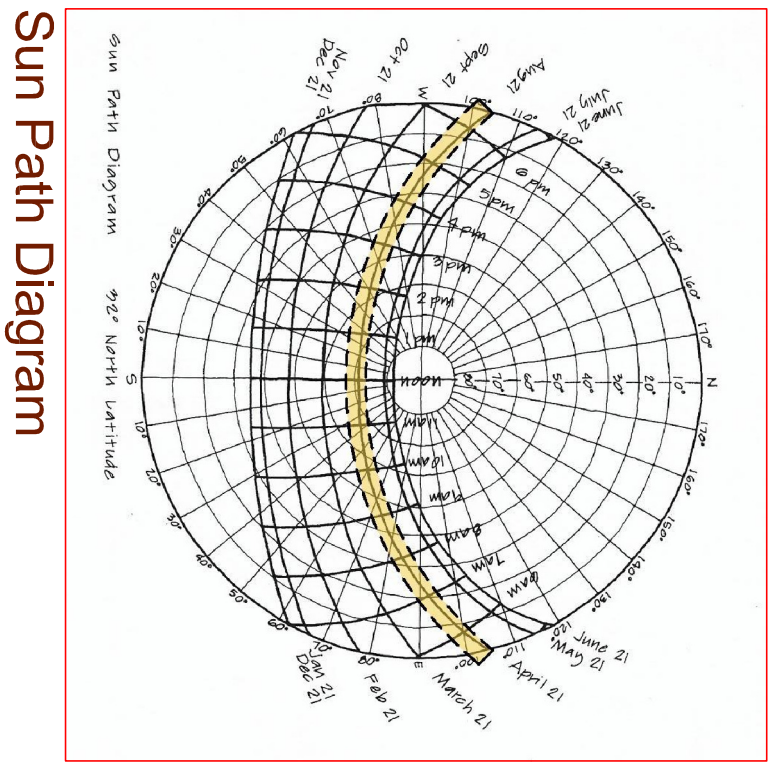
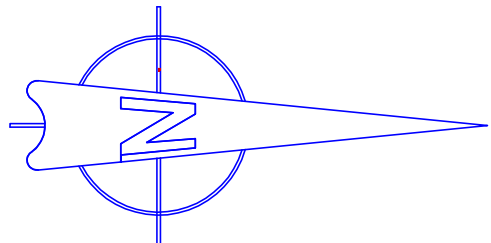


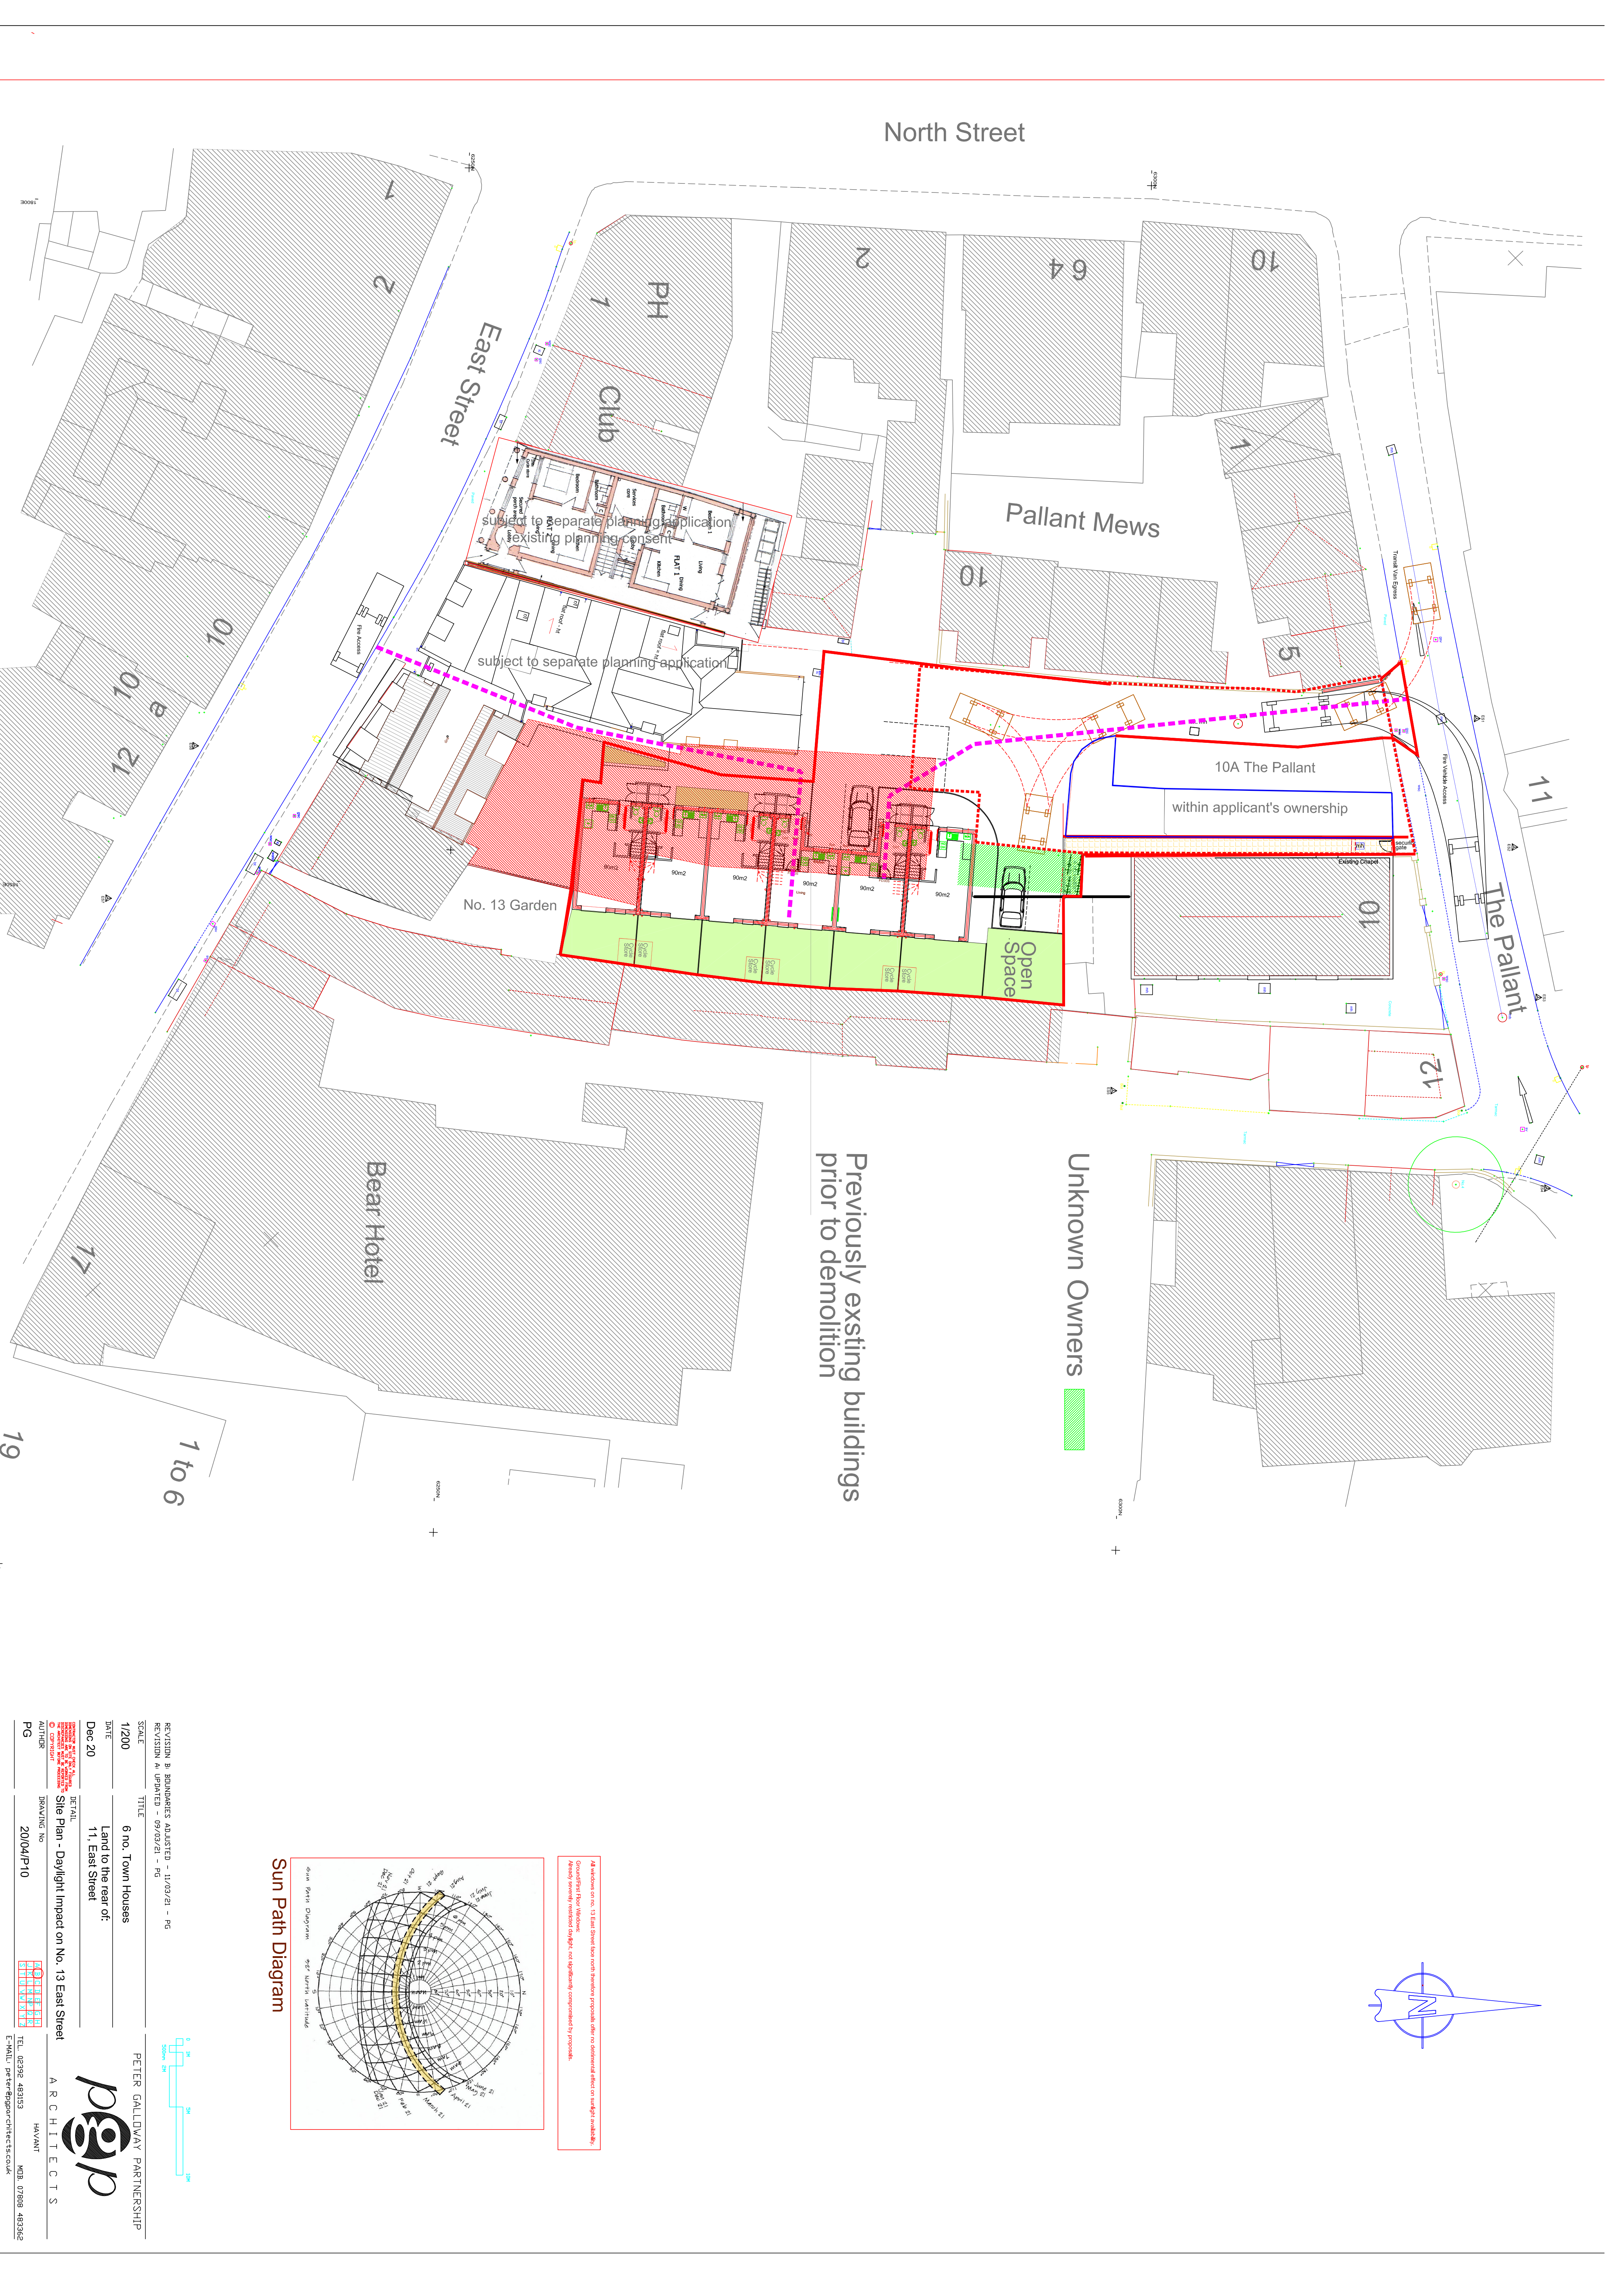

All windows on No. 11 East Street face south therefore proposals offer no detrimental effect on sunlight availability.
Computerised Ray-trace Method.
Apertures severely restricted daylight, not significantly compromised by proposals.

Sun Path Diagram

 

REVISION B BOUNDARIES ADJUSTED - 11/03/21 - PG		PETER GALLOWAY PARTNERSHIP	
REVISION A UPDATED - 09/09/21 - PG			
SCALE	TITLE	6 no. Town Houses	
1/200		Land to the rear of:	
DATE		11, East Street	
Dec 20			
DETAIL		Site Plan - Daylight Impacted on No. 13 East Street	
0 CONSULTANT REVIEW REQUIRED		ARCHITECTS	
AUTHOR		DRAWING NO	MAINT
PG		20/04/P10	
		PETER GALLOWAY PARTNERSHIP	
		TEL: 02392 483153	
		E-MAIL: peter@gparchitects.co.uk	
		MOB: 07809 483662	

