




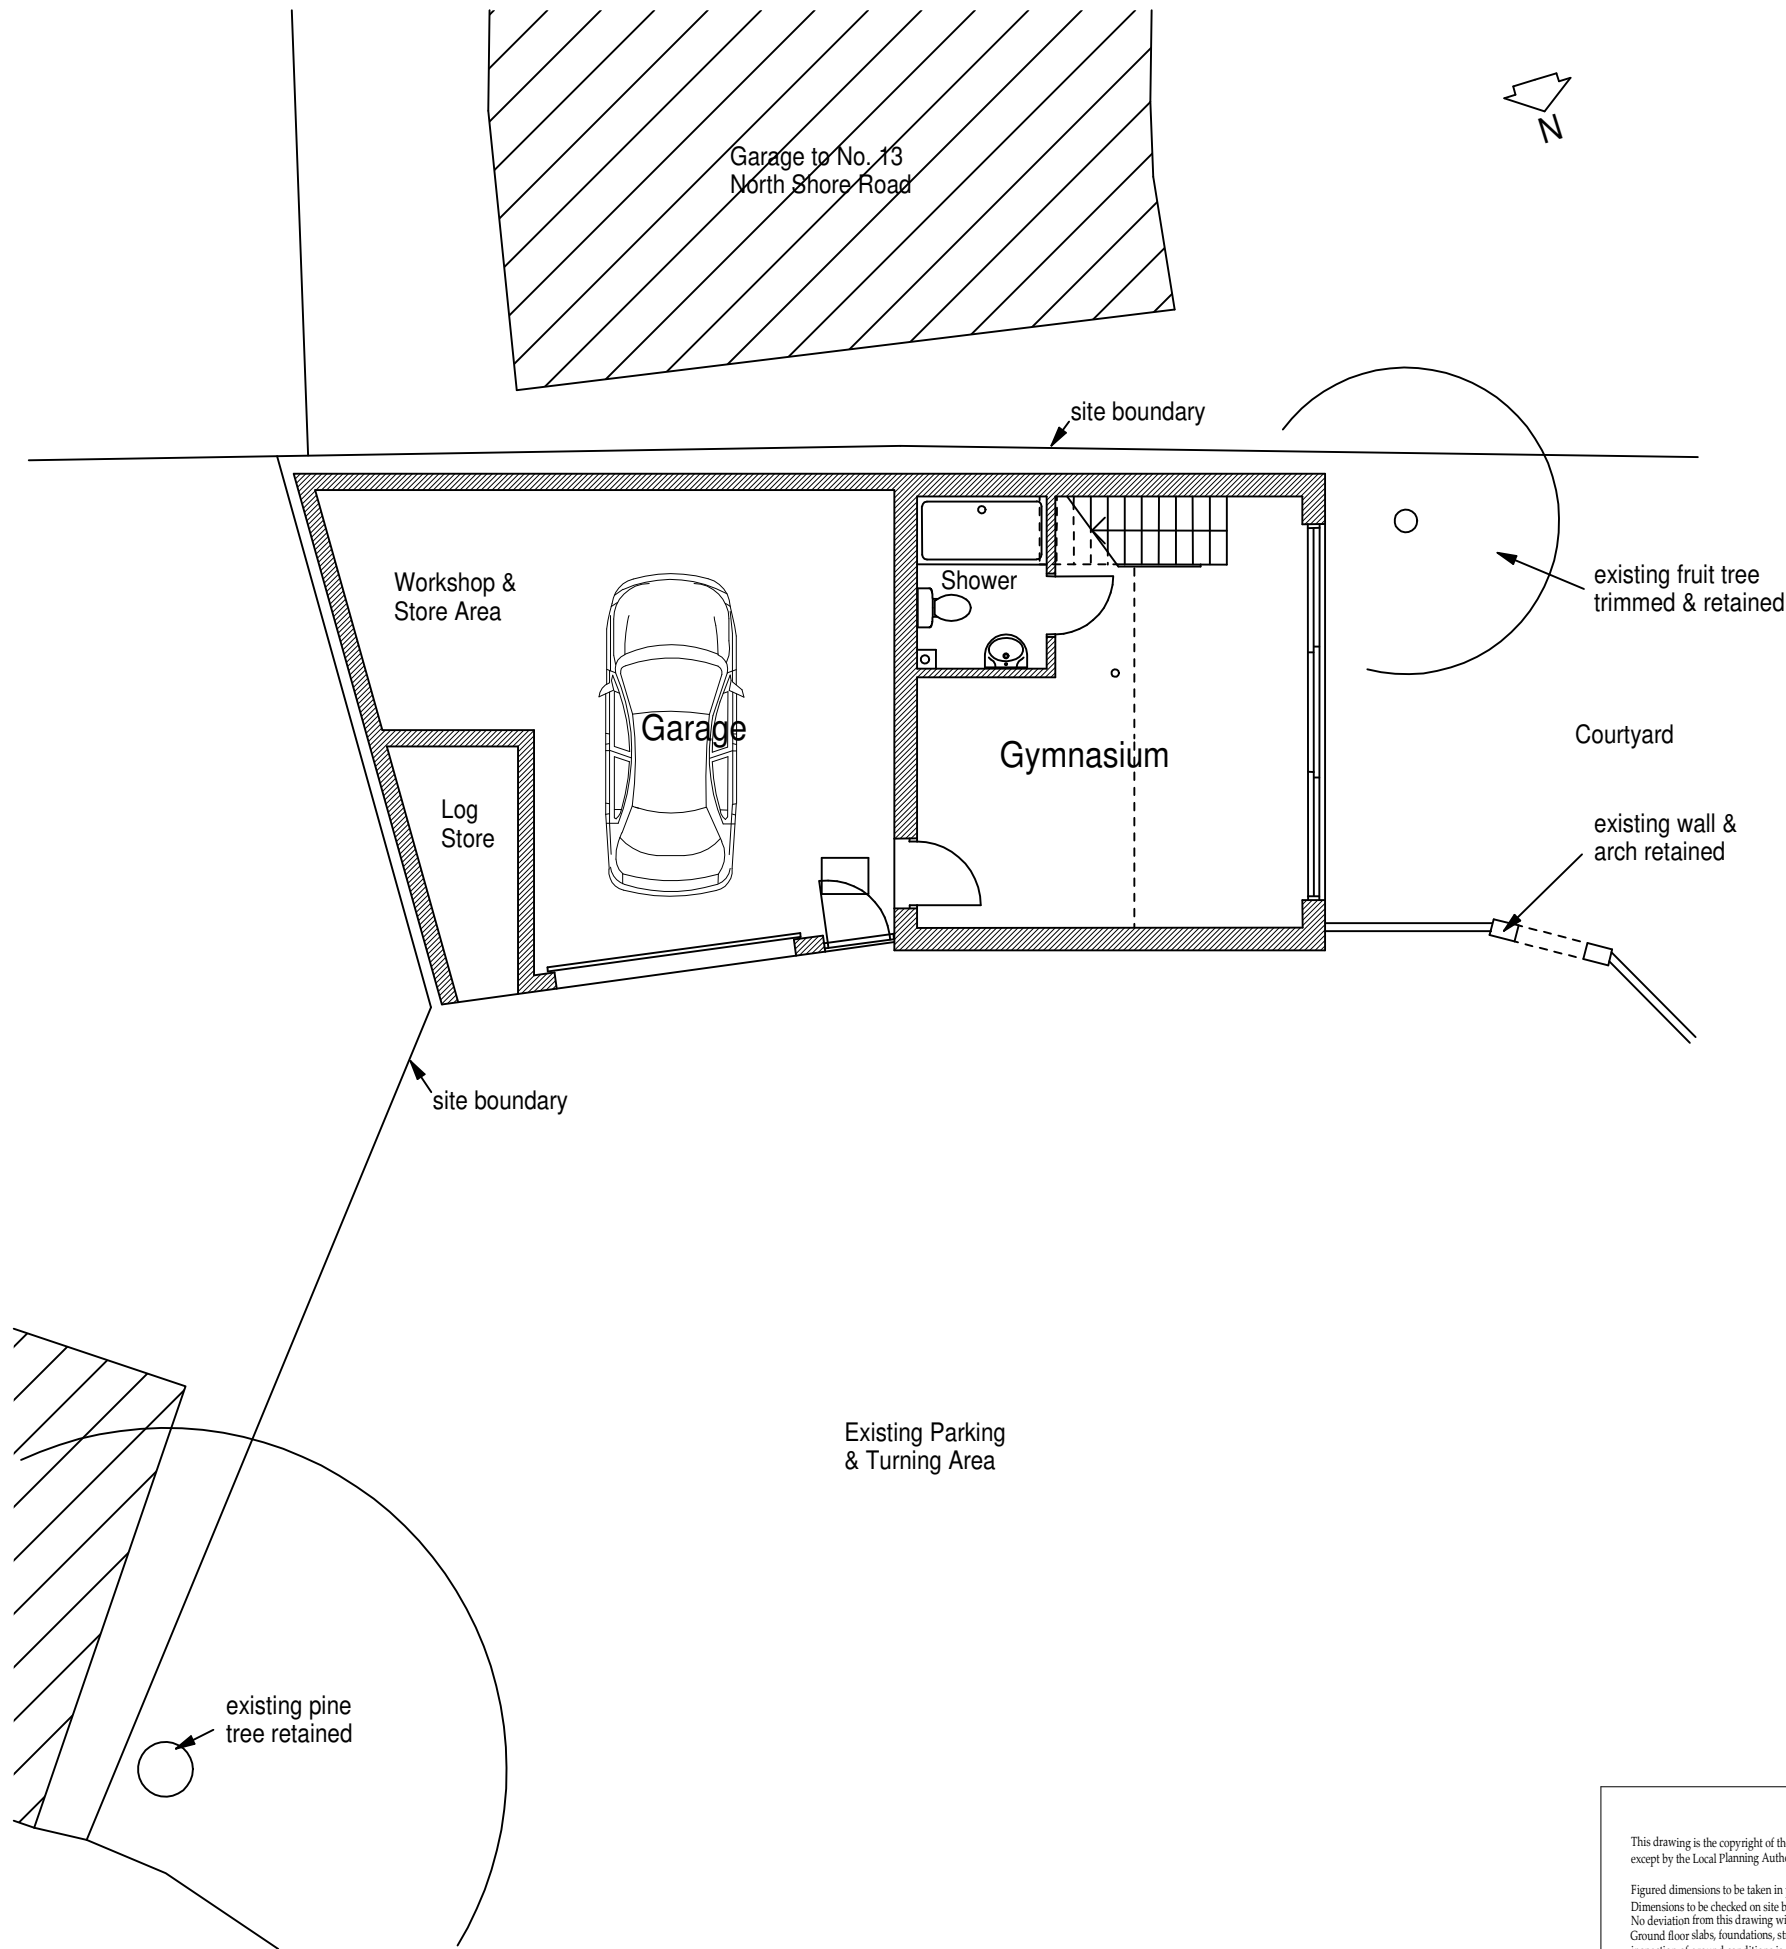

Ground Floor Plan 1:100

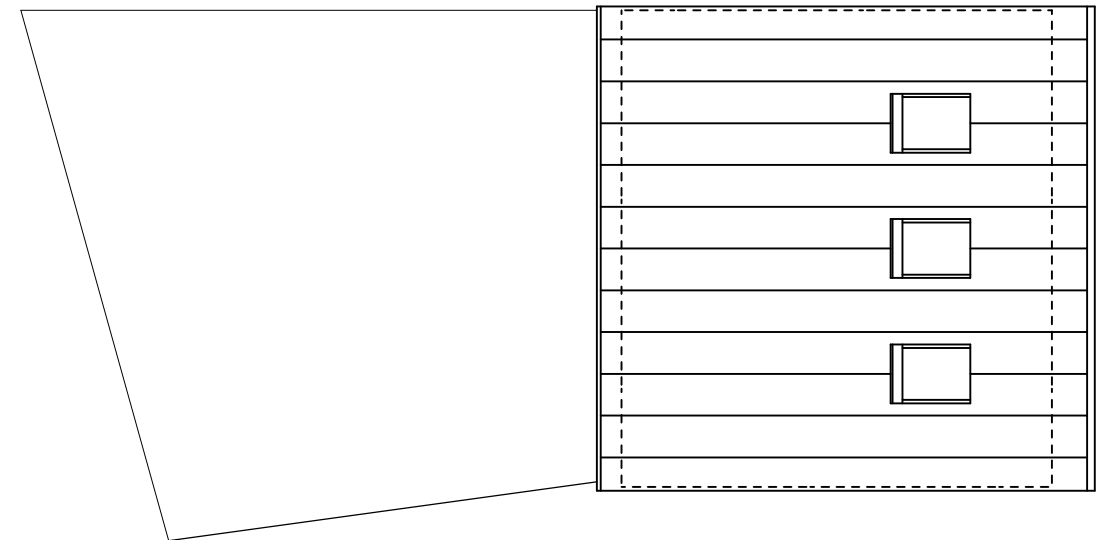

Roof Plan

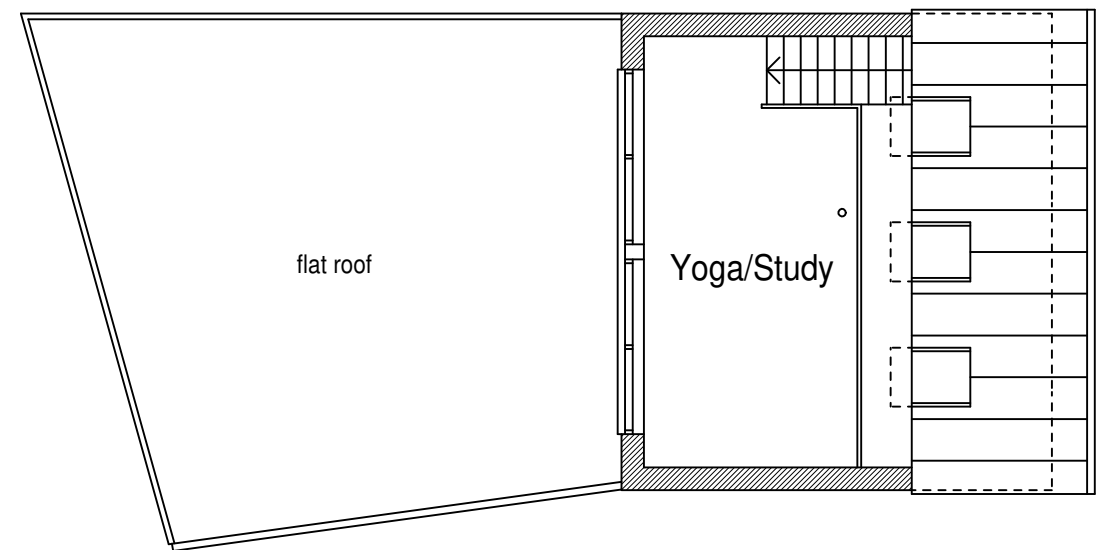

First Floor Plan

This drawing is the copyright of the Architect and must not be reproduced without permission, except by the Local Planning Authority for planning purposes. Figured dimensions to be taken in preference to scaled. Dimensions to be checked on site before work commences. No deviation from this drawing will be permitted without the prior written consent of the Architect. Ground floor slabs, foundations, structure, etc., and all work below ground is shown provisionally and inspection of ground conditions is essential prior to work commencing. Reassessment is essential when the ground conditions are apparent and redesign may be necessary in the light of soil conditions found. The responsibility for establishing the soil and subsoil conditions rests with the Contractor.	drawing	revisions		date		
	PROPOSED GROUND, FIRST & ROOF PLANS	drawing no.	rev.	date	scale(s)	sheet size
		22107/103		APR 2021	1:100	A3
		project	client			
MR & MRS DICKINSON						
	NEW GYMNASIUM & GARAGE BUILDING 17A NORTH SHORE ROAD HAYLING ISLAND, HANTS PO11 0HL	 Jeffrey Douglas Chartered Architect 6/a Strath Lane Hayling Island Hampshire PO11 0HH Tel: (01203) 9246 8889 E-mail: j@djeffreydouglas.co.uk				