

9 CLOVELLY ROAD, EMSWORTH
EXISTING

NOTES:



Dimensions to be checked on site before commencing work.
Any discrepancies shall be reported to the architect immediately.

Do not scale from these drawings except for planning purposes.


Use figured dimensions only.

Where applicable this drawing is to be read in conjunction with other consultants' drawings.


All drawings to be read in conjunction with specification and all other drawings including structural engineer and mechanical and electrical drawings / specification

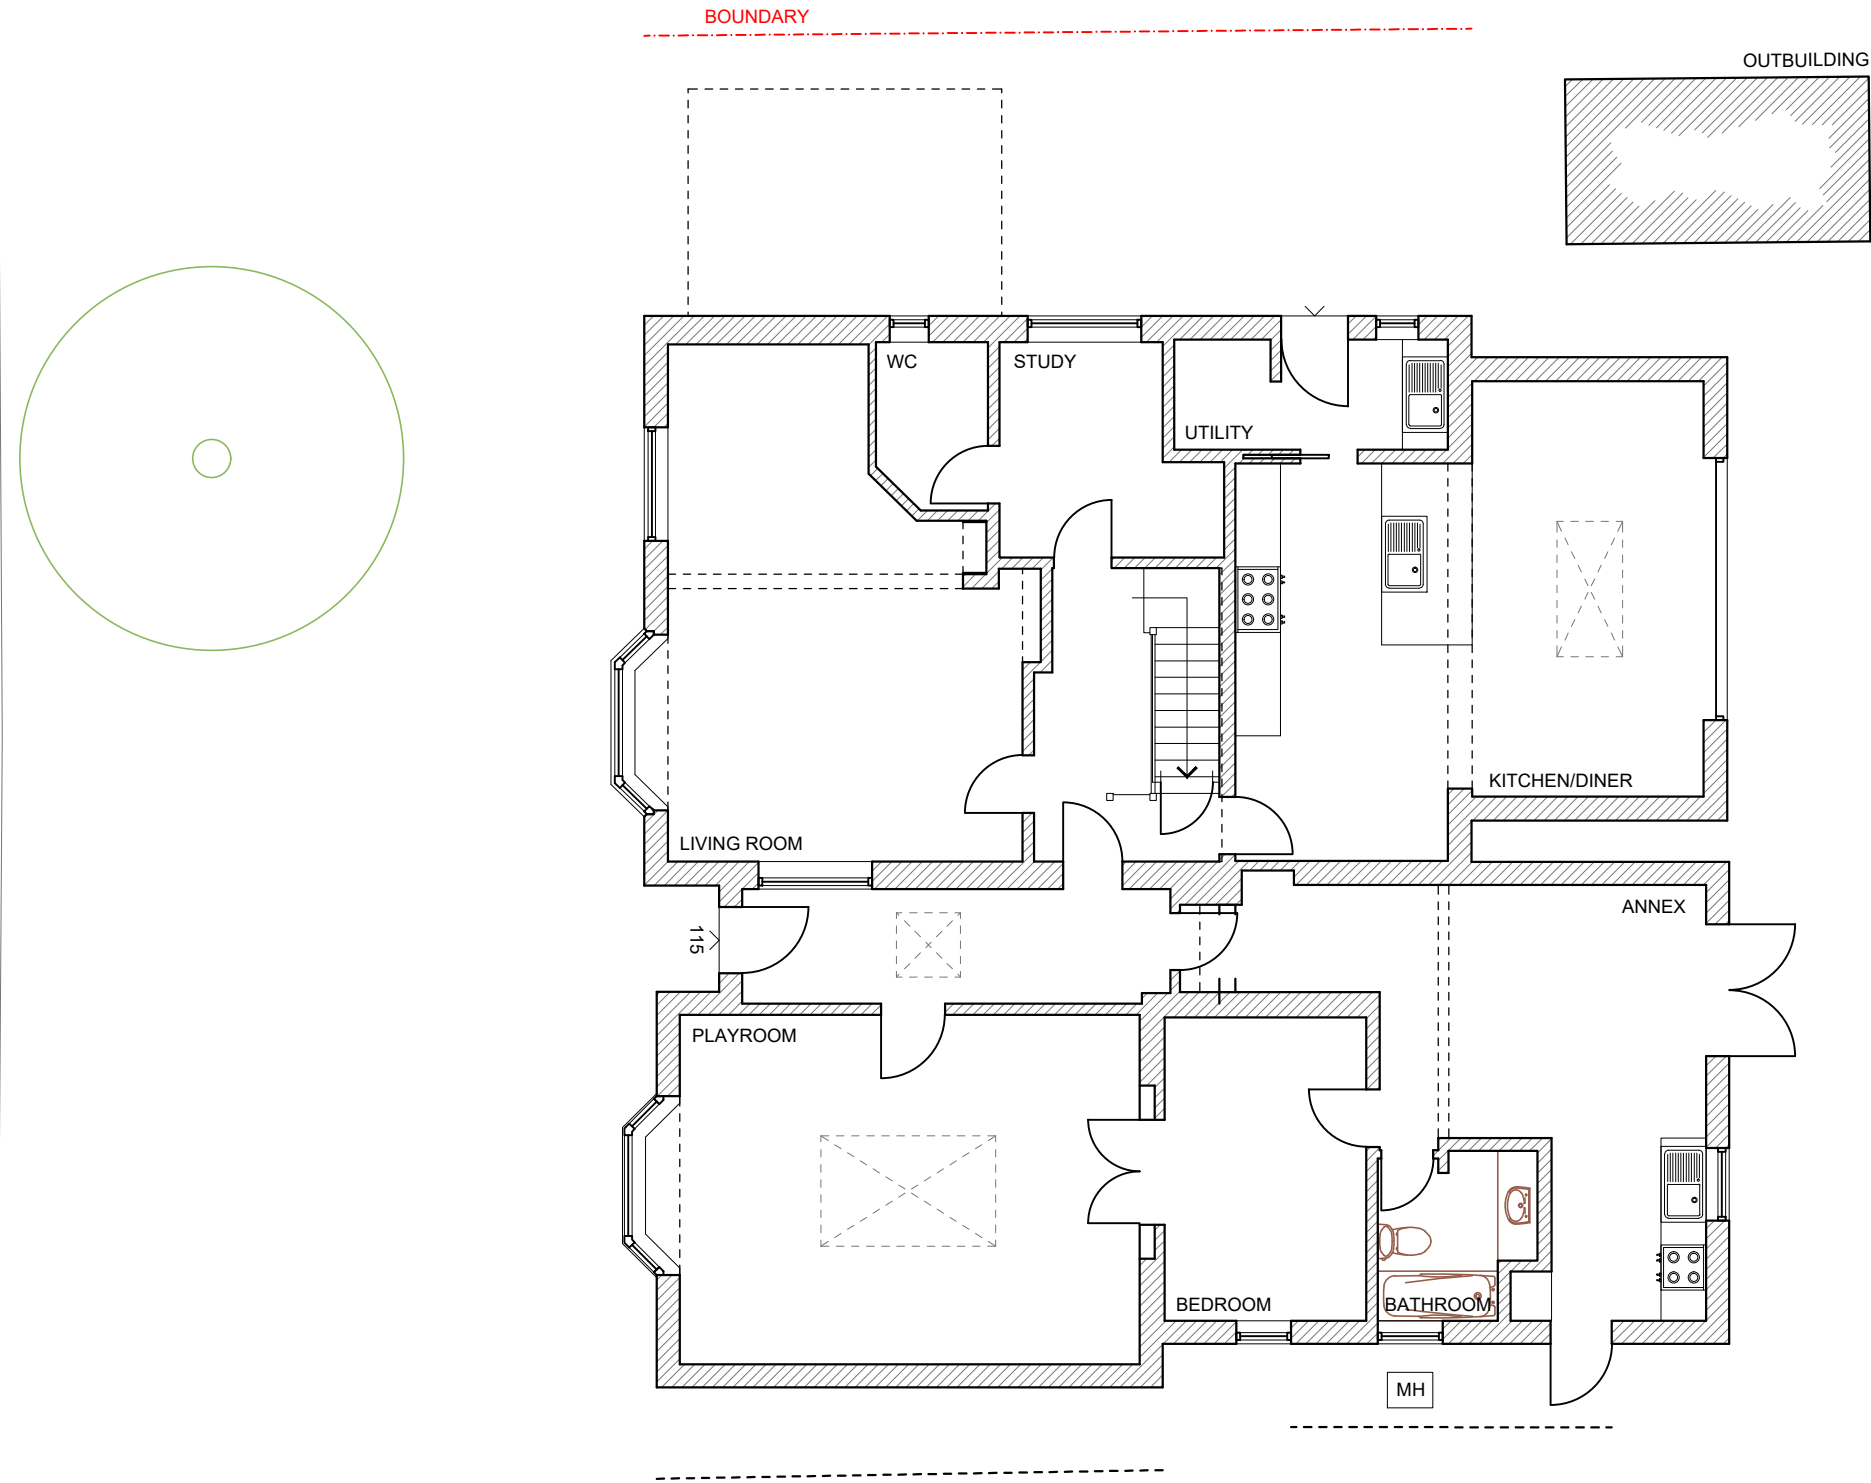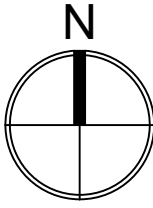

GROUND FLOOR
1:100

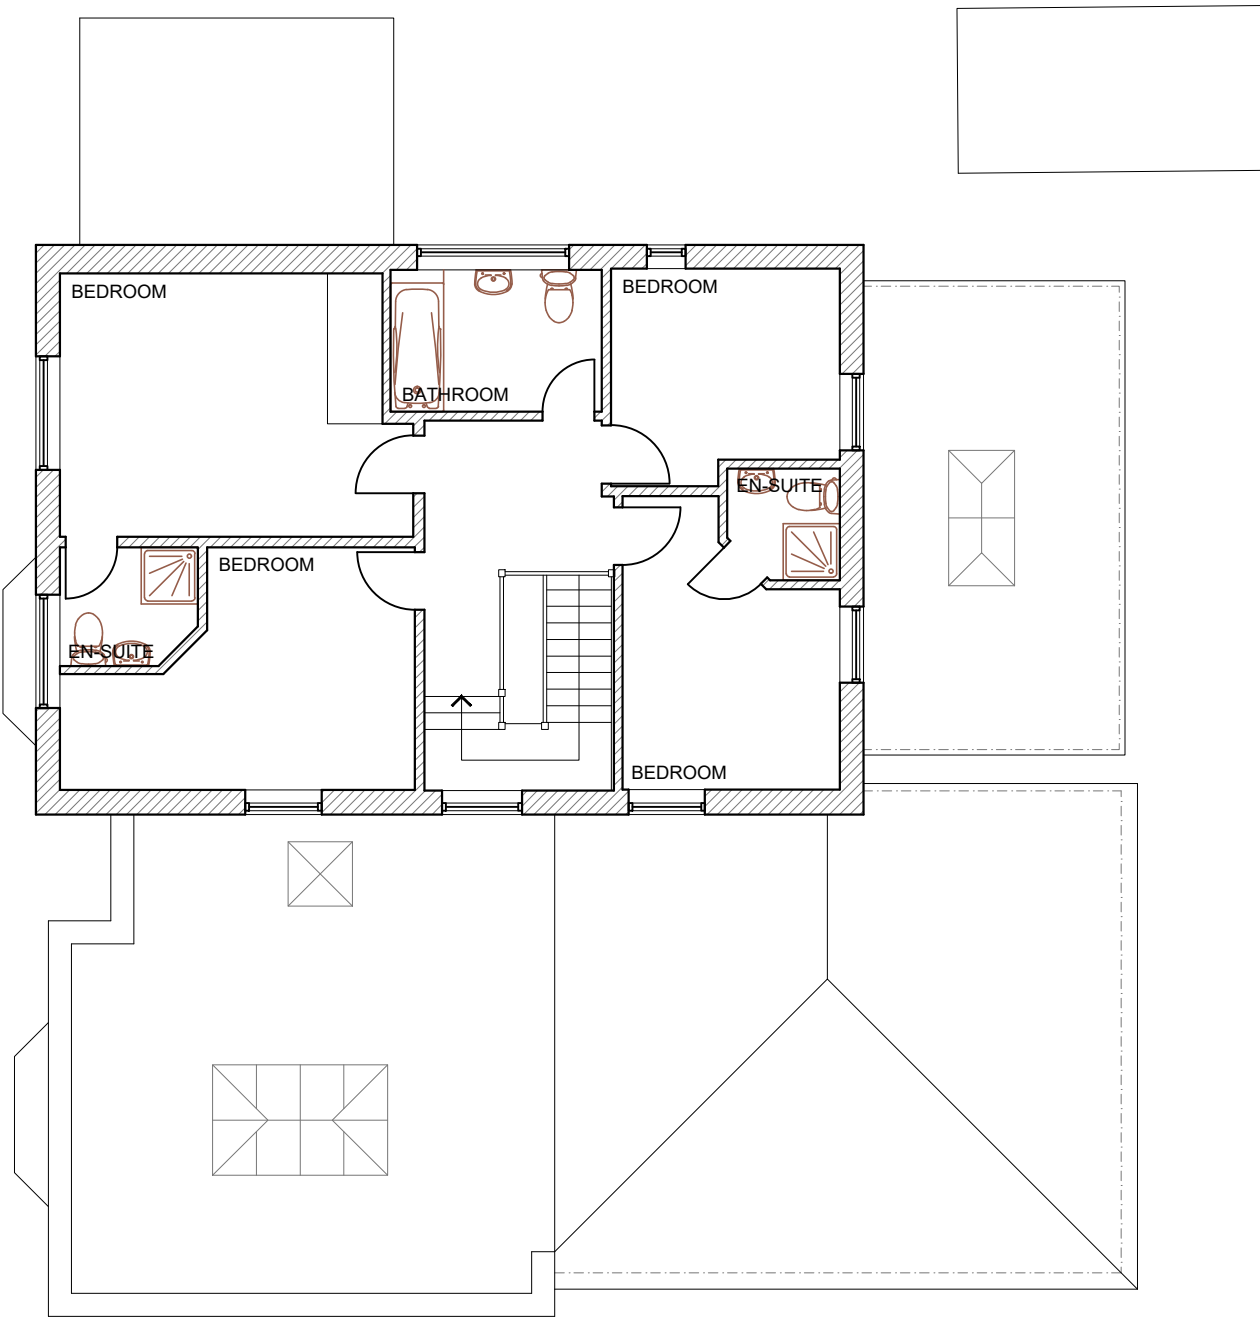

FIRST FLOOR
1:100

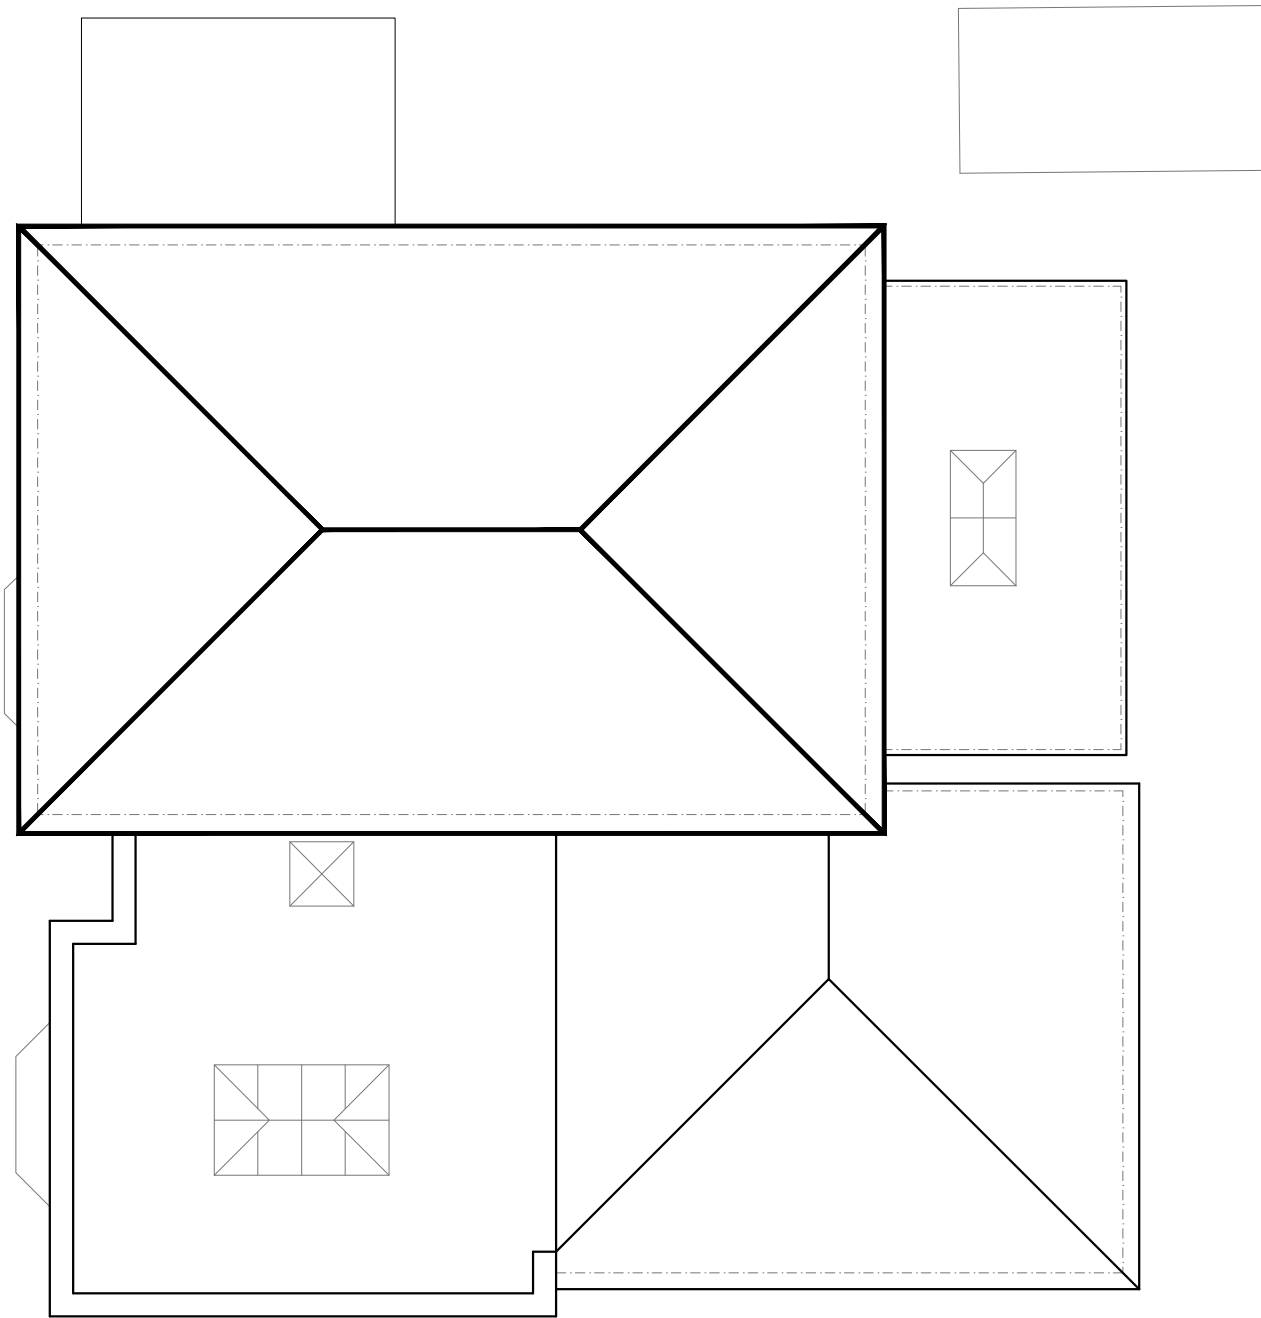

ROOF PLAN
1:100



FRONT ELEVATION
(west) 1:100




SIDE ELEVATION
(north) 1:100



SIDE ELEVATION
(south) 1:100




REAR ELEVATION
(east) 1:100

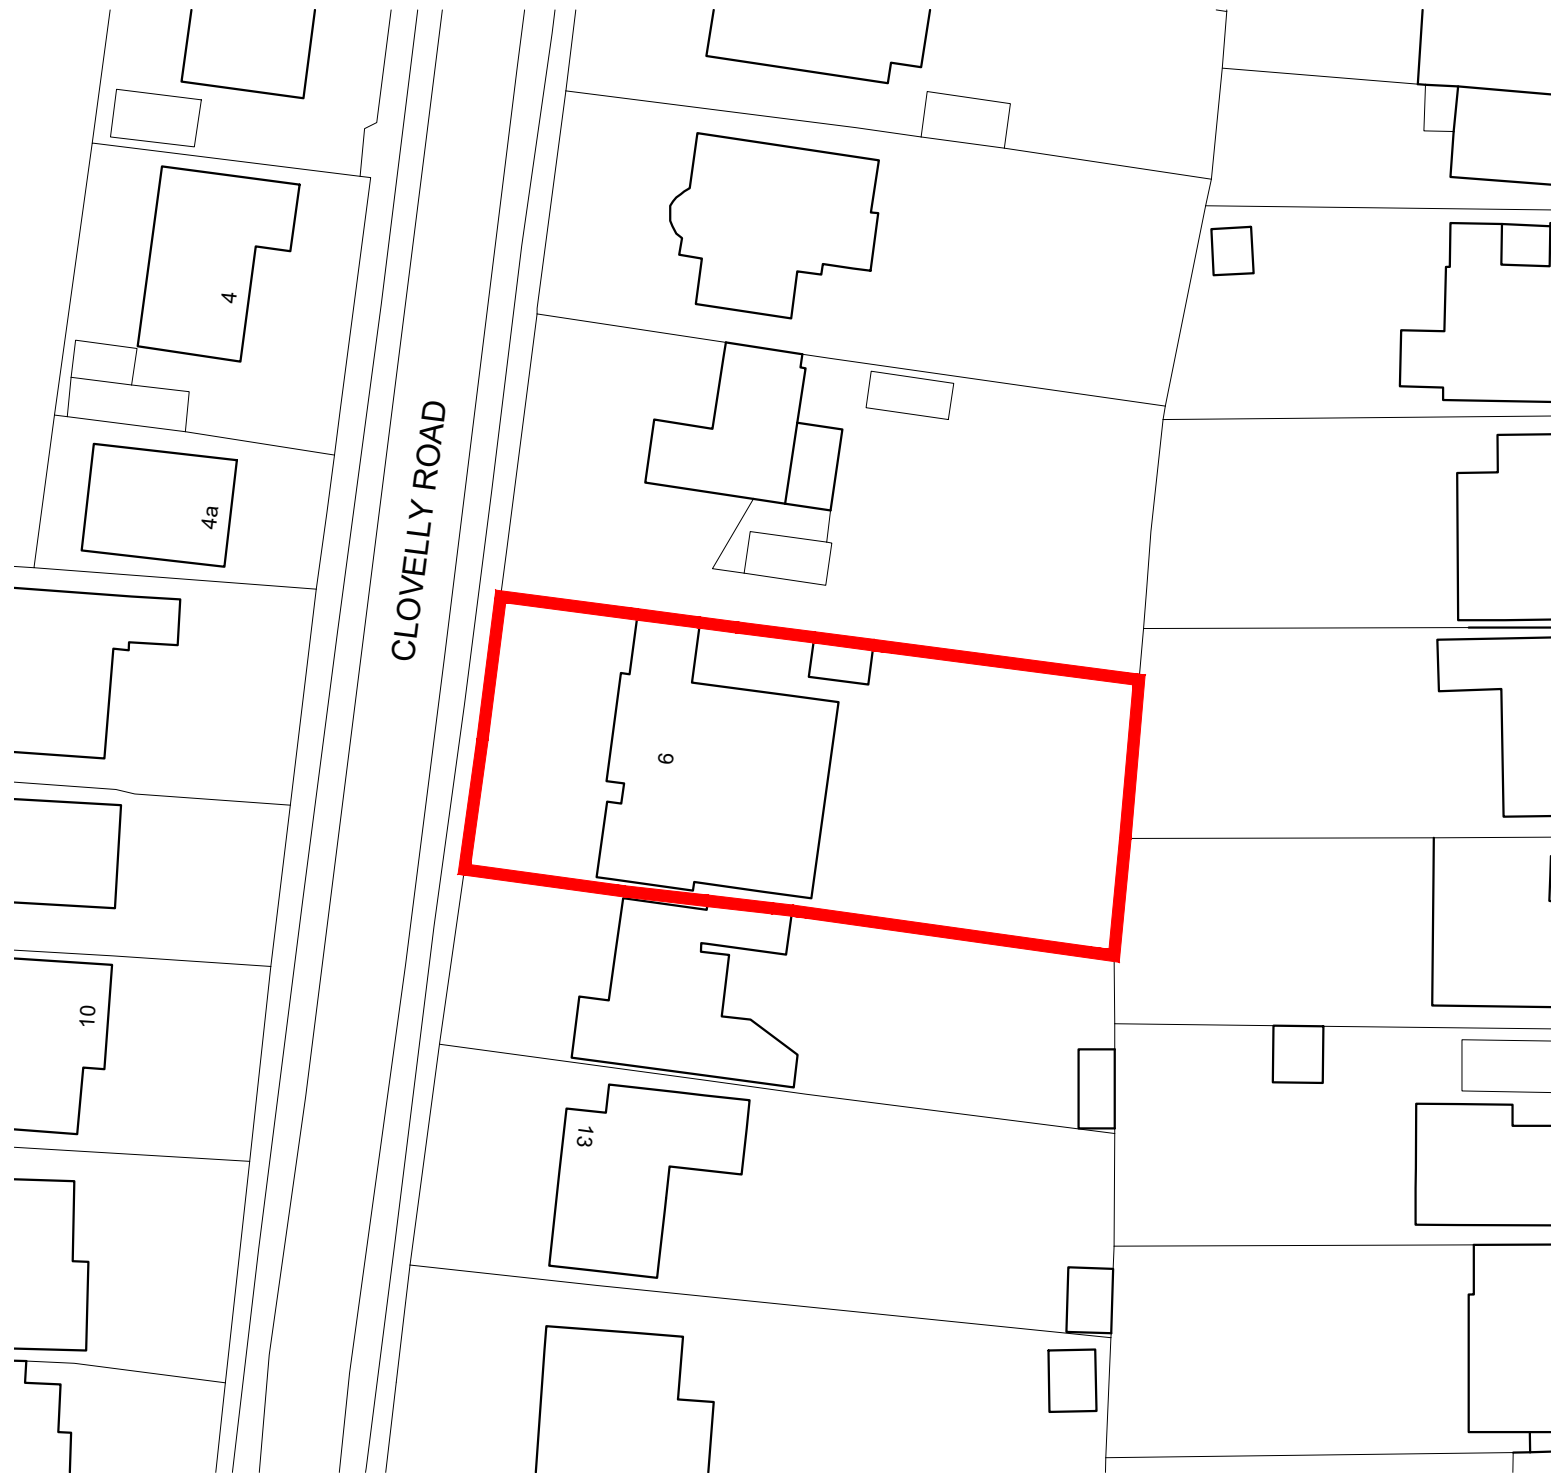

BLOCK PLAN
1:500
Ordnance Survey (c) Crown Copyright 2020. All rights reserved. Licence number 100022432



SITE LOCATION PLAN
1:1250
Ordnance Survey (c) Crown Copyright 2020. All rights reserved.
Licence number 100022432

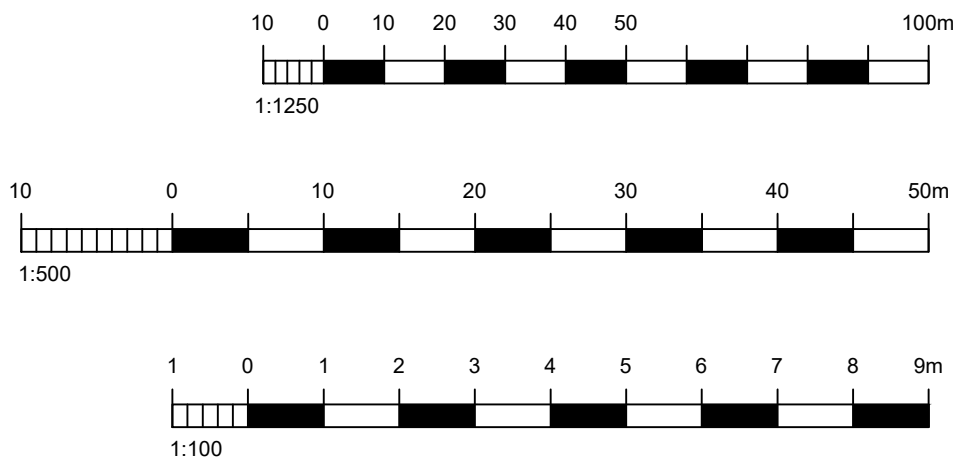

REV	DATE	AMENDMENT	DRAWN
-----	------	-----------	-------

hd
architects

Helyer Davies Architects Ltd
1 The Old Flour Mill,
Emsworth, PO10 7BT
01243 370 715

www.hdarchitects.co.uk mail@hdarchitects.co.uk

PROJECT
9 CLOVELLY ROAD
EMSWORTH
HAMPSHIRE
PO10 7HL

DRAWING
EXISTING

SCALE
as noted @ A1

DATE MARCH 2021

DRAWN TW

DRAWING NUMBER
20007-01

REVISION
*