




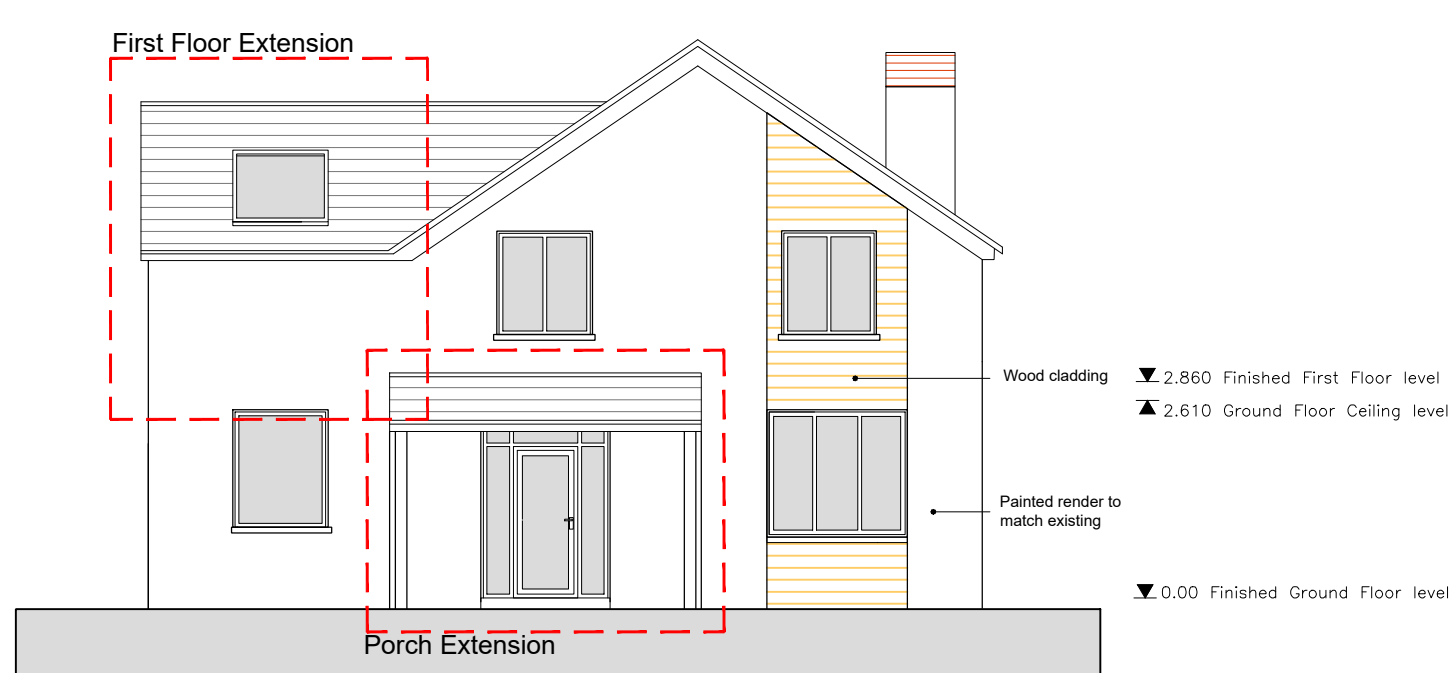


Proposed Front Elevation
Scale 1:100

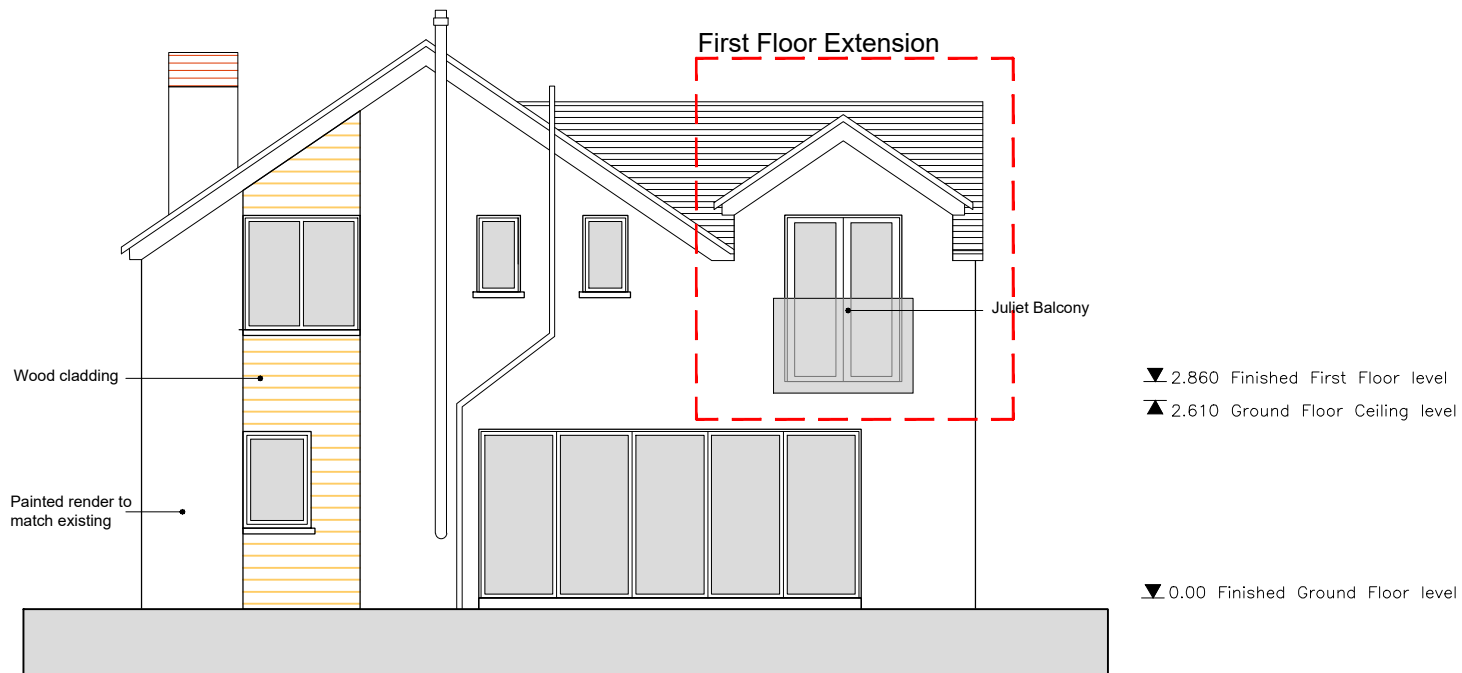

Proposed Rear Elevation
Scale 1:100

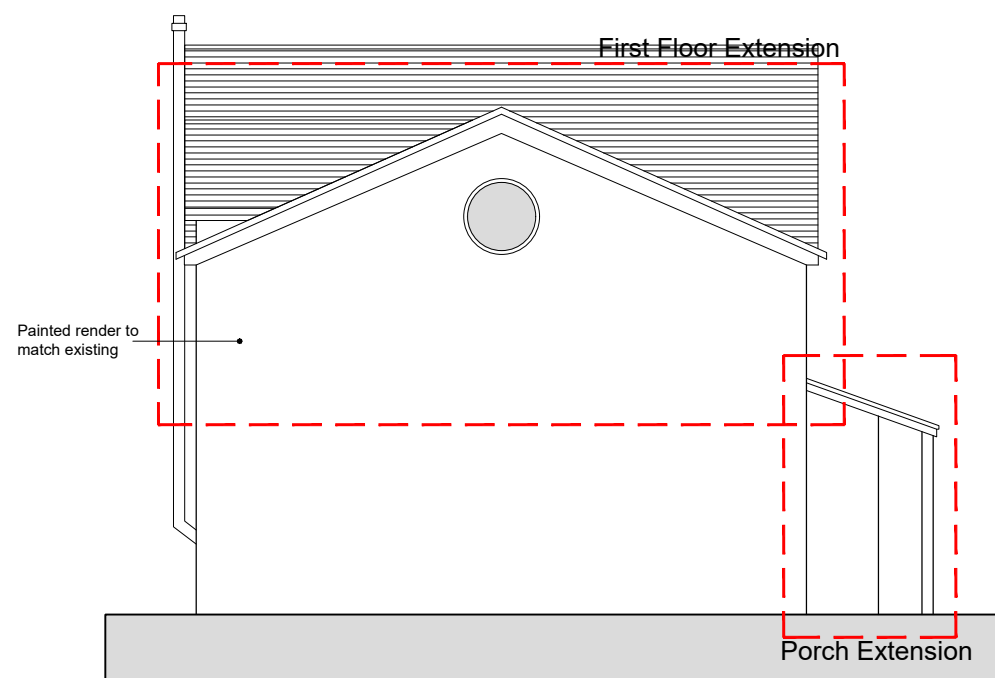

Proposed South Elevation
Scale 1:100

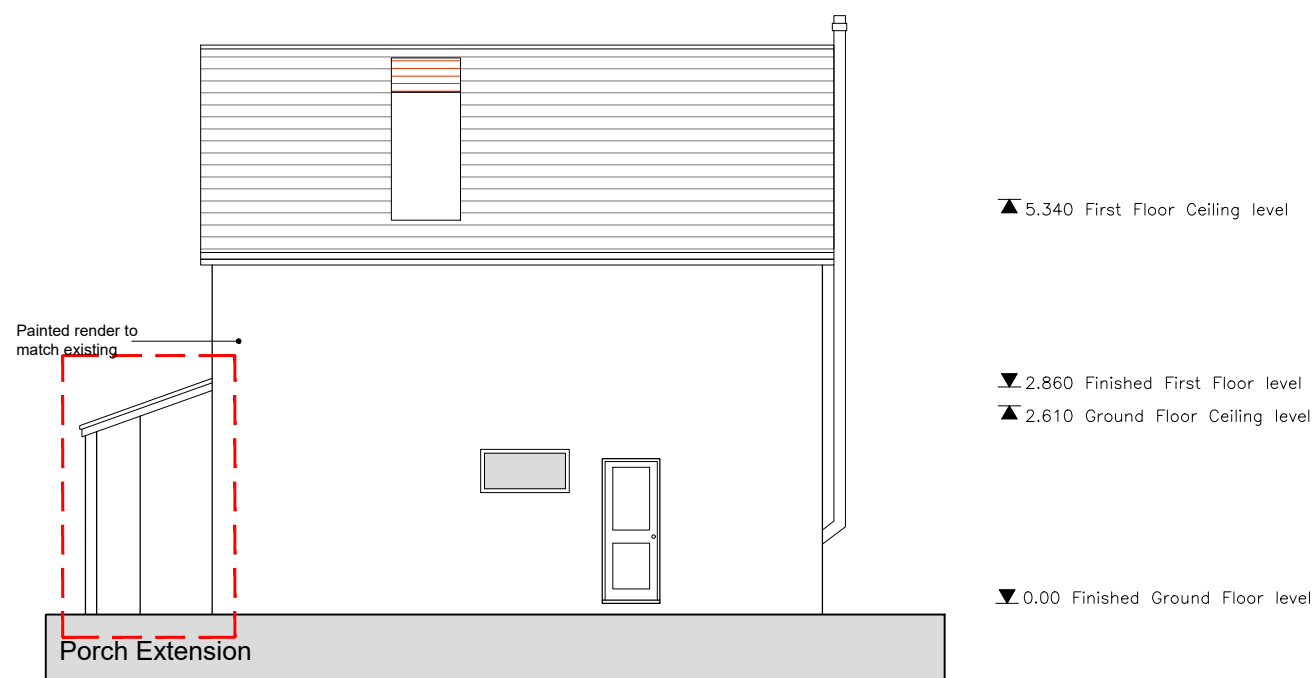

Proposed North Elevation
Scale 1:100

Rev	Date	Description	By	PM
A	11.01.21	First Issue	LAC	JM

REVISIONS



Design Team Studios LTD
Copyright Reserved
Check Dimensions on Site

© Crown copyright and database rights (2020)
Ordnance Survey 0100031673
© Local Government Information House Limited copyright and database rights (2020) 0100031673

DRAWING STATUS:
Planning

REVISION:
A

PROJECT
9 Chichester Avenue,
Hayling Island, PO11 9 EZ
CLIENT
Sam Eversfield & Sophie Porteous

Scale @ A3: 1:100
Date : © Jan 2021

Drawn by : LAC
Checked by : JM

DRAWING TITLE
Proposed Elevations

DRAWING NUMBER:
498.P102_A

The Clock Tower, Great Southsea Street at Castle Road
Southsea, Portsmouth, Hants, PO5 3BY
Tel: 02392 837149



E: info@designteamstudios.com
W: www.designteamstudios.com

