



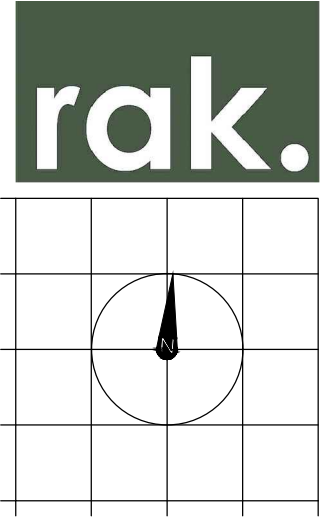

NOTE

- All levels in metres [m] to Ordnance Survey Datum.
- All dimensions in millimeters [mm].

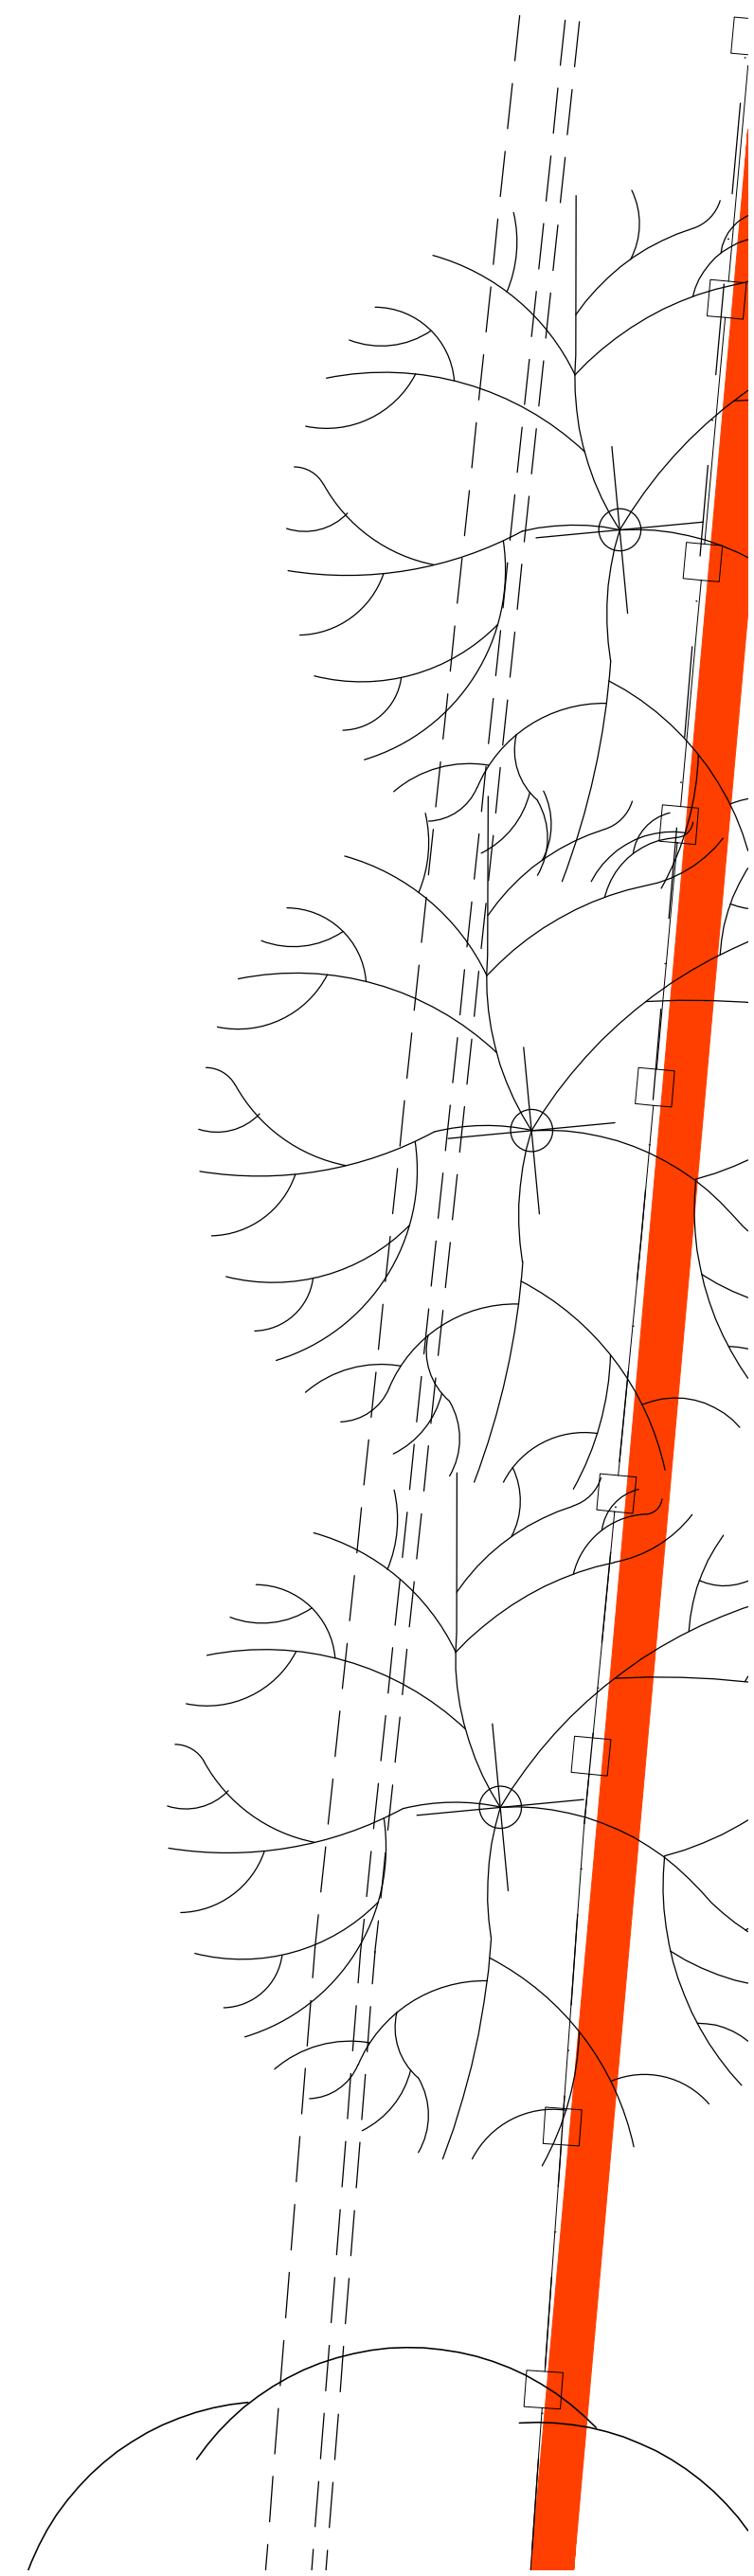

Rev A 2020 10.08 Planning Application
Revision
Project title:
Northshore
40 Sinah Lane
Hayling Island, PO11 0HH
Drawing title
Proposed - Annex
- Roof Plan
Client
Mr and Mrs Numm
Date 01.02.2018
Scale
:50 @ a1 or 1:100 @ A3
Status
Planning
Drg. no.
1032A-02-002 Rev A

Notes

These drawings are for planning purposes only and not for construction or any other use unless agreed by rak architecture. All dimensions must be checked and rak architects are to be informed of any discrepancies prior to construction. This drawing and any of the details therein remain the copyright of rak architecture ltd.

rak architecture ltd
Lower Lewell Farmhouse,
Lewell,
Dorchester,
DT28AP
Phone: +44 (0)1305 246741
www.rakarchitecture.co.uk

