





E-02 Proposed West Elevation 1:100

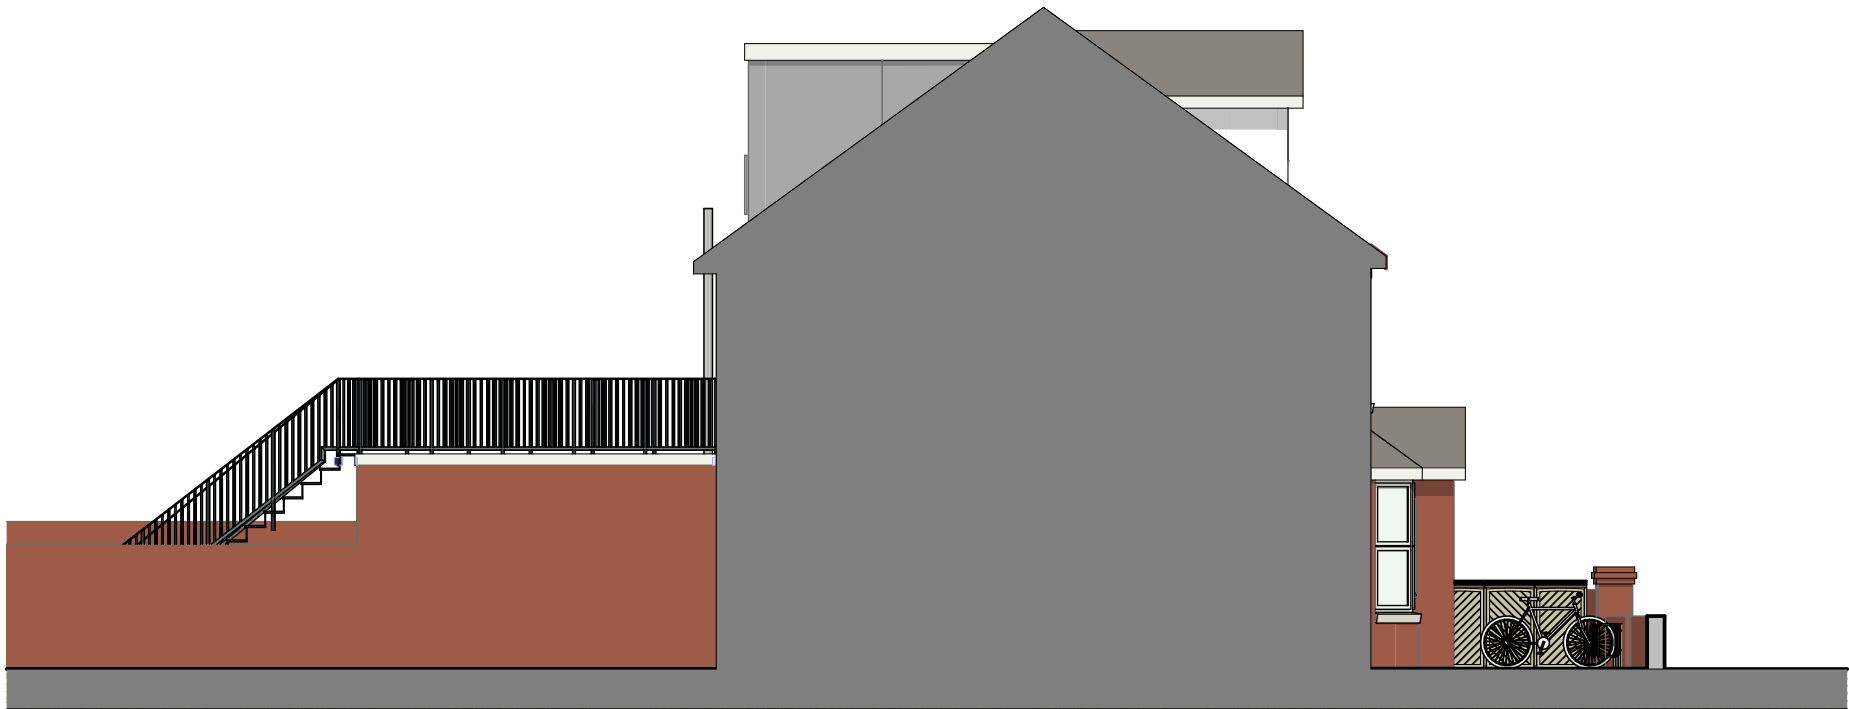


E-01 Proposed South Elevation 1:100

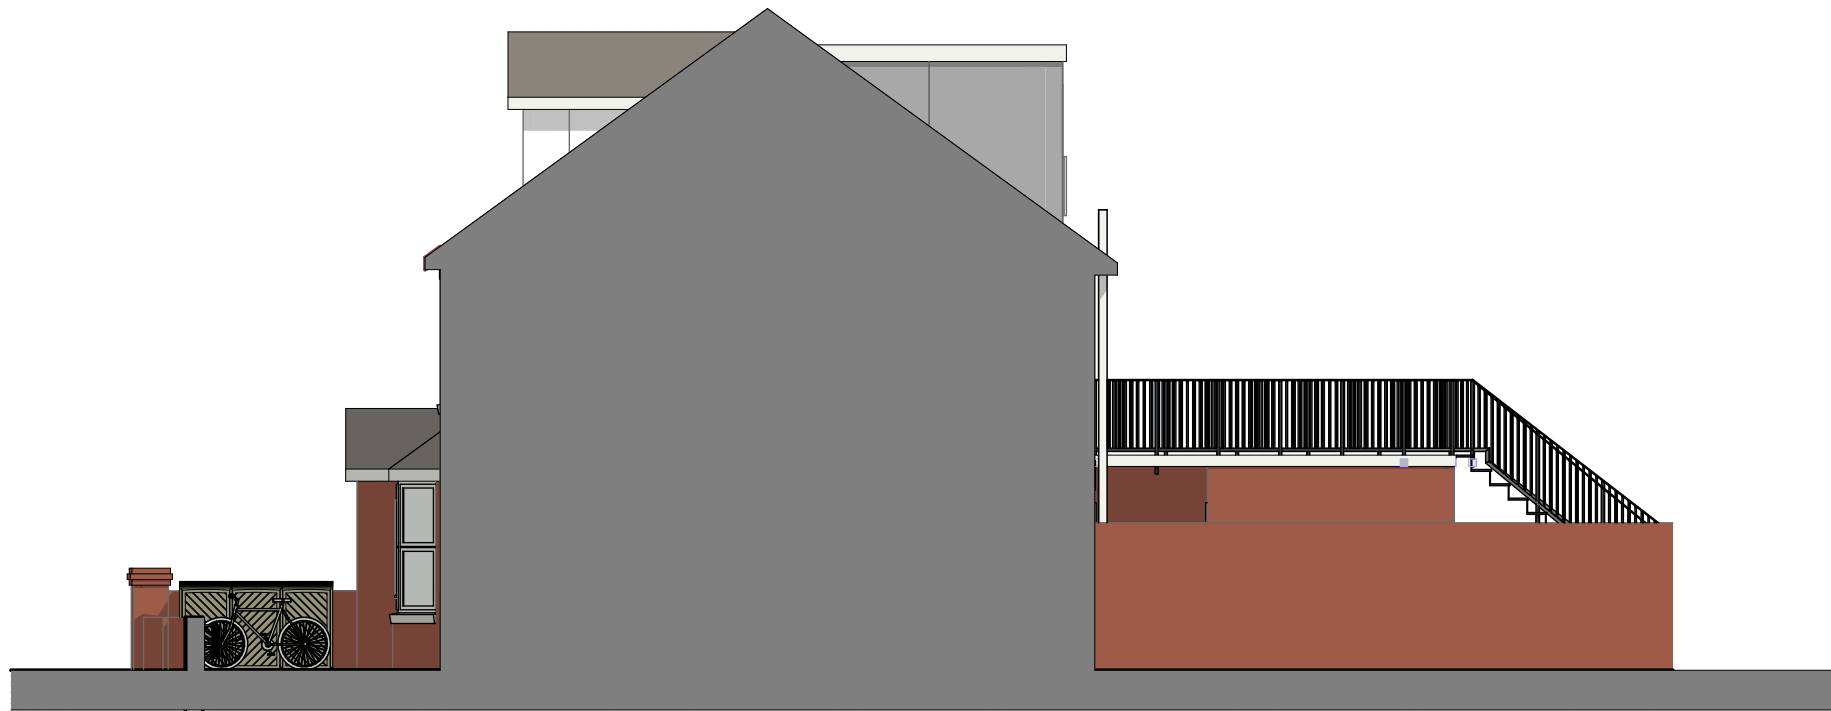

E-03 Proposed North Elevation 1:100



E-04 Proposed East Elevation 1:100

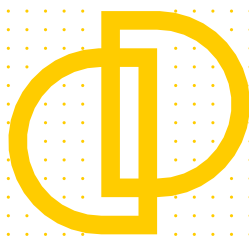

**Downland
Design Ltd.**

Issue Date

Date printed

22/03/2021

For:

Fiona Summers

Flat Conversion

90 North Street
Emsworth
PO10 7PN

Proposed
Elevations

Scale @ A3

1:100

Drawing:

Proposed
Elevations

Drawing Number

project

number

rev

1901 - 03.1