



Rev.	Date	Note	Author	Checked
A	22/01/21	Bedroom 4 renamed to Bedroom 3.	RH	JP

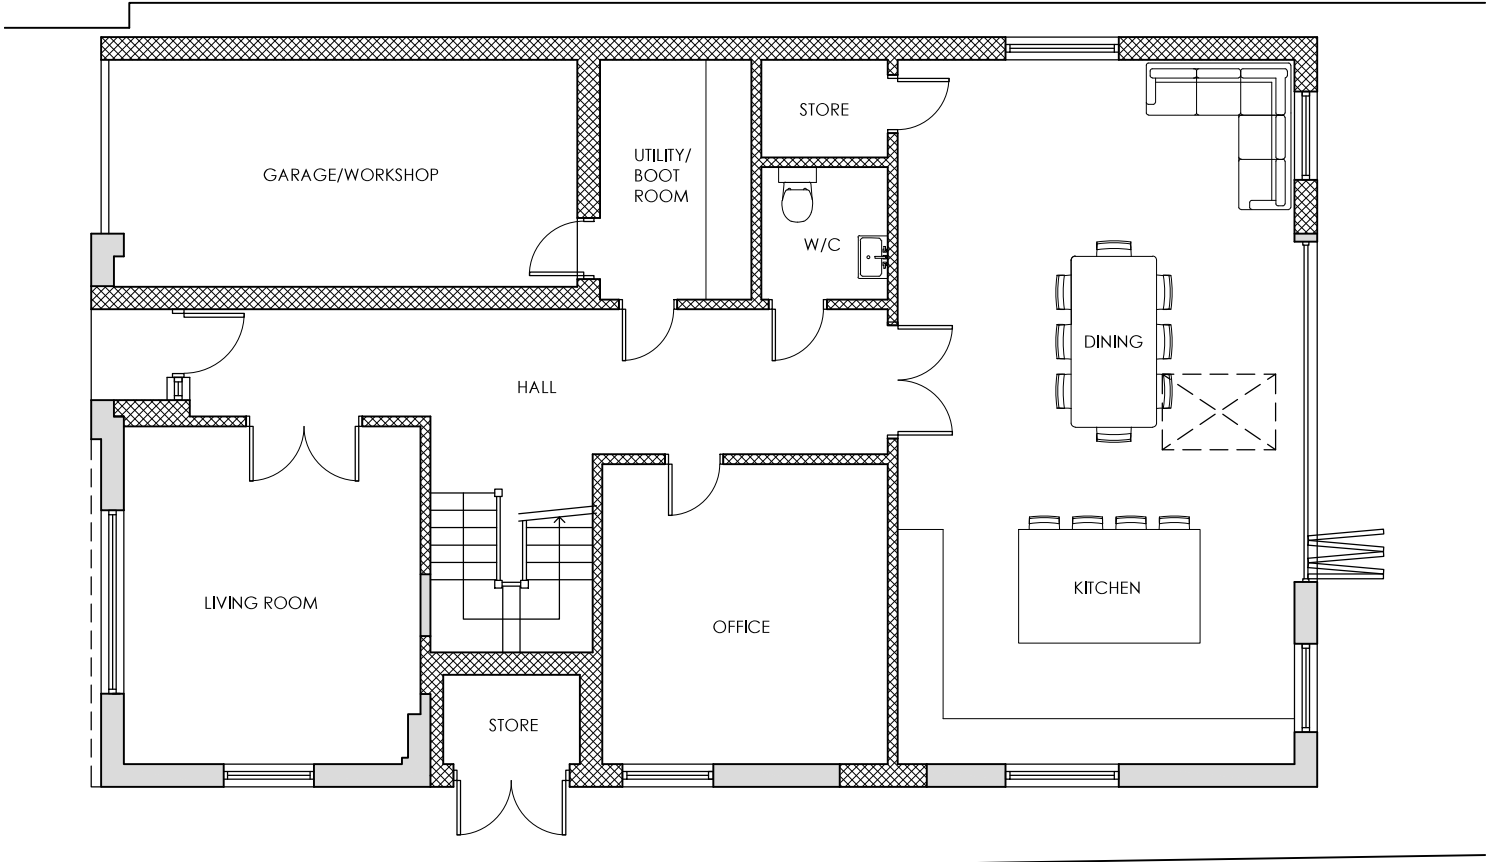


PROPOSED GROUND FLOOR PLAN

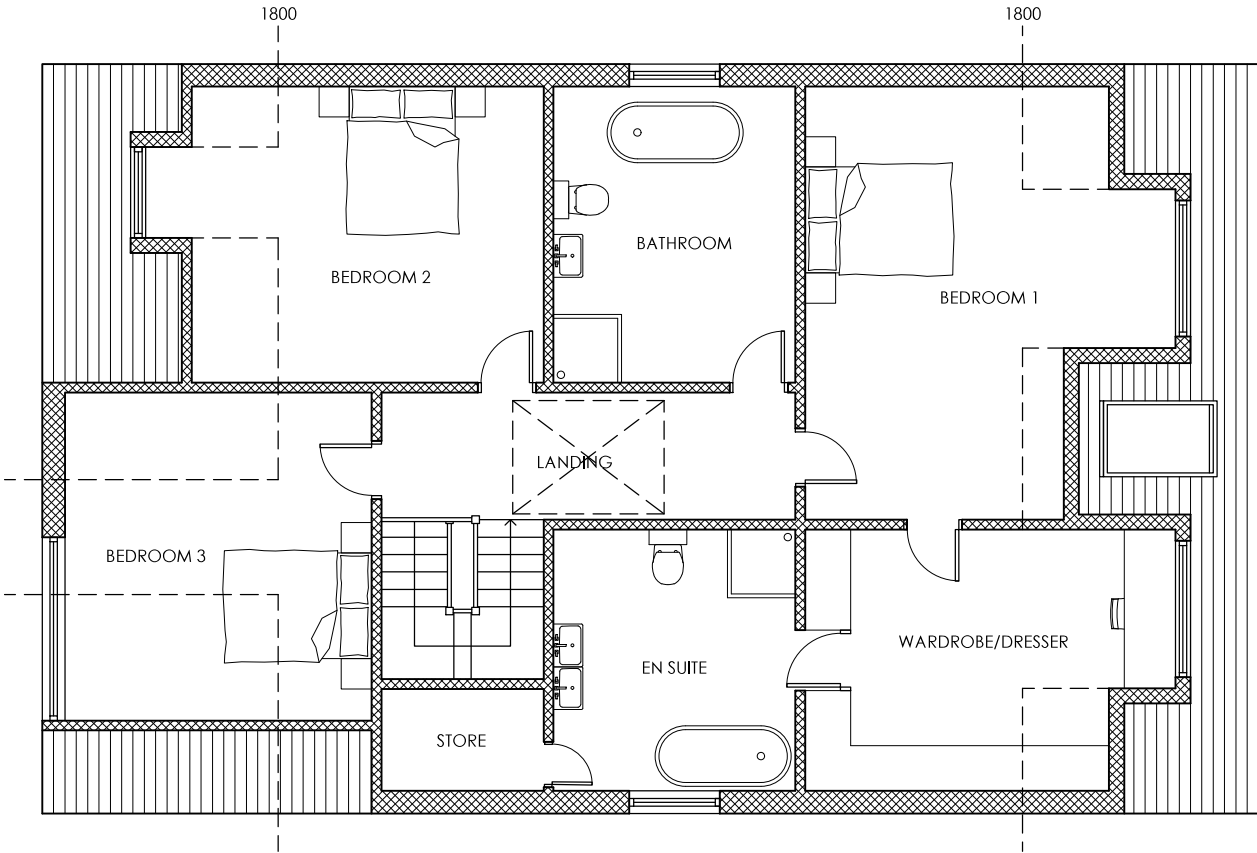

PROPOSED FIRST FLOOR PLAN

KEY

- Proposed new walls / partitions
- Existing walls / partitions
- Roof light above

 

Project	REAR & SIDE EXTENSIONS & ALTERATIONS 3 WESTMEAD CLOSE HAYLING ISLAND PO11 0DS					Drawing	PROPOSED FLOOR PLANS			
						Job-Dwg Number	20069-PL-004		Rev.	A
Client	MR & MRS SHIELD					JPA JAMES POTTER ASSOCIATES www.jpa.design JPA - PORTSMOUTH 117 Highland Road, Southsea, Portsmouth, PO4 9DD t. +44(0)2394 002 897				
Status	PLANNING									
Scale	1:100		Sheet Size A3							
Author	RH	Checked	JP	Date	14/01/21					