




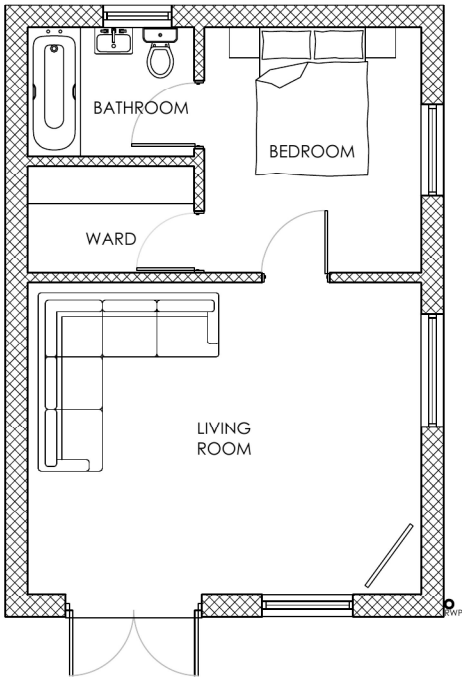


GROUND FLOOR PLAN
SCALE 1:100

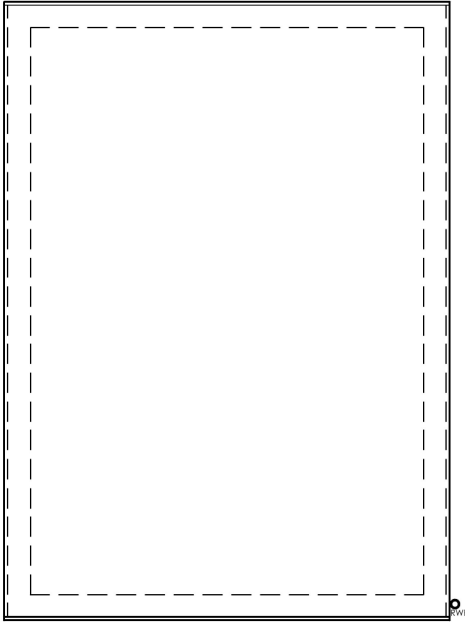


ROOF PLAN
SCALE 1:100

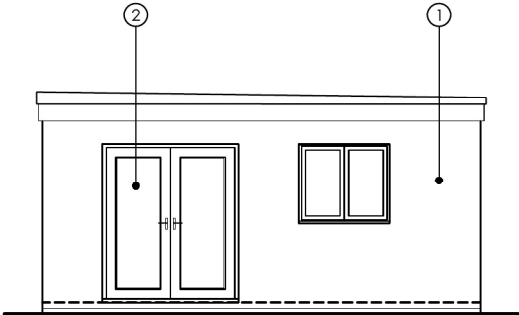


FRONT ELEVATION
SCALE 1:100

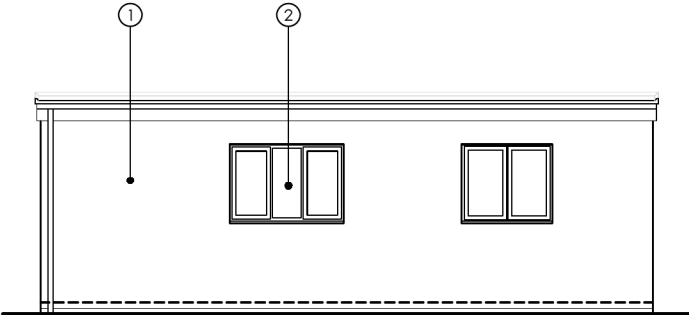

SIDE ELEVATION
SCALE 1:100

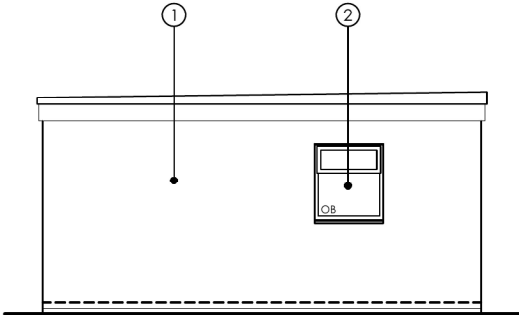


REAR ELEVATION
SCALE 1:100

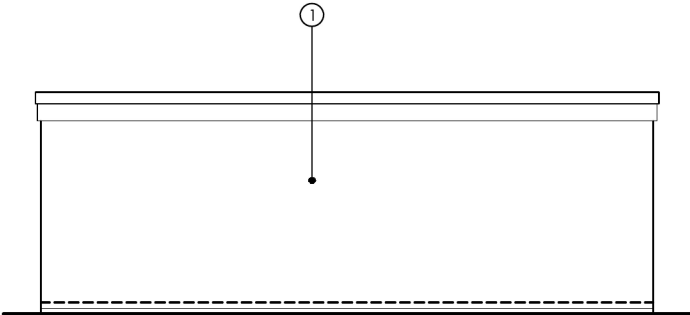

SIDE ELEVATION
SCALE 1:100

MATERIALS KEY

- 1 RENDER FINISH TO MATCH EXISTING HOUSE
- 2 UPVC DOORS & WINDOWS TO MATCH EXISTING HOUSE

 

Project	CONSTRUCTION OF ANNEXE TO REAR OF 23 PRIORSDEAN CRESCENT HAVANT PO9 3AR					Drawing	PROPOSED PLANS & ELEVATIONS		
						Job-Dwg Number	2105-PL-002		Rev.
Client	MR LEE-WARD					 ENDURE BUILDING DESIGN ENDURE BUILDING DESIGN LTD 18 Knowsley Crescent, Cosham Portsmouth, PO6 2PJ pw@endurebd.com			
Status	PLANNING								
Scale	1:100		Sheet Size A3						
Author	PW	Checked	**	Date	19/04/2021				