


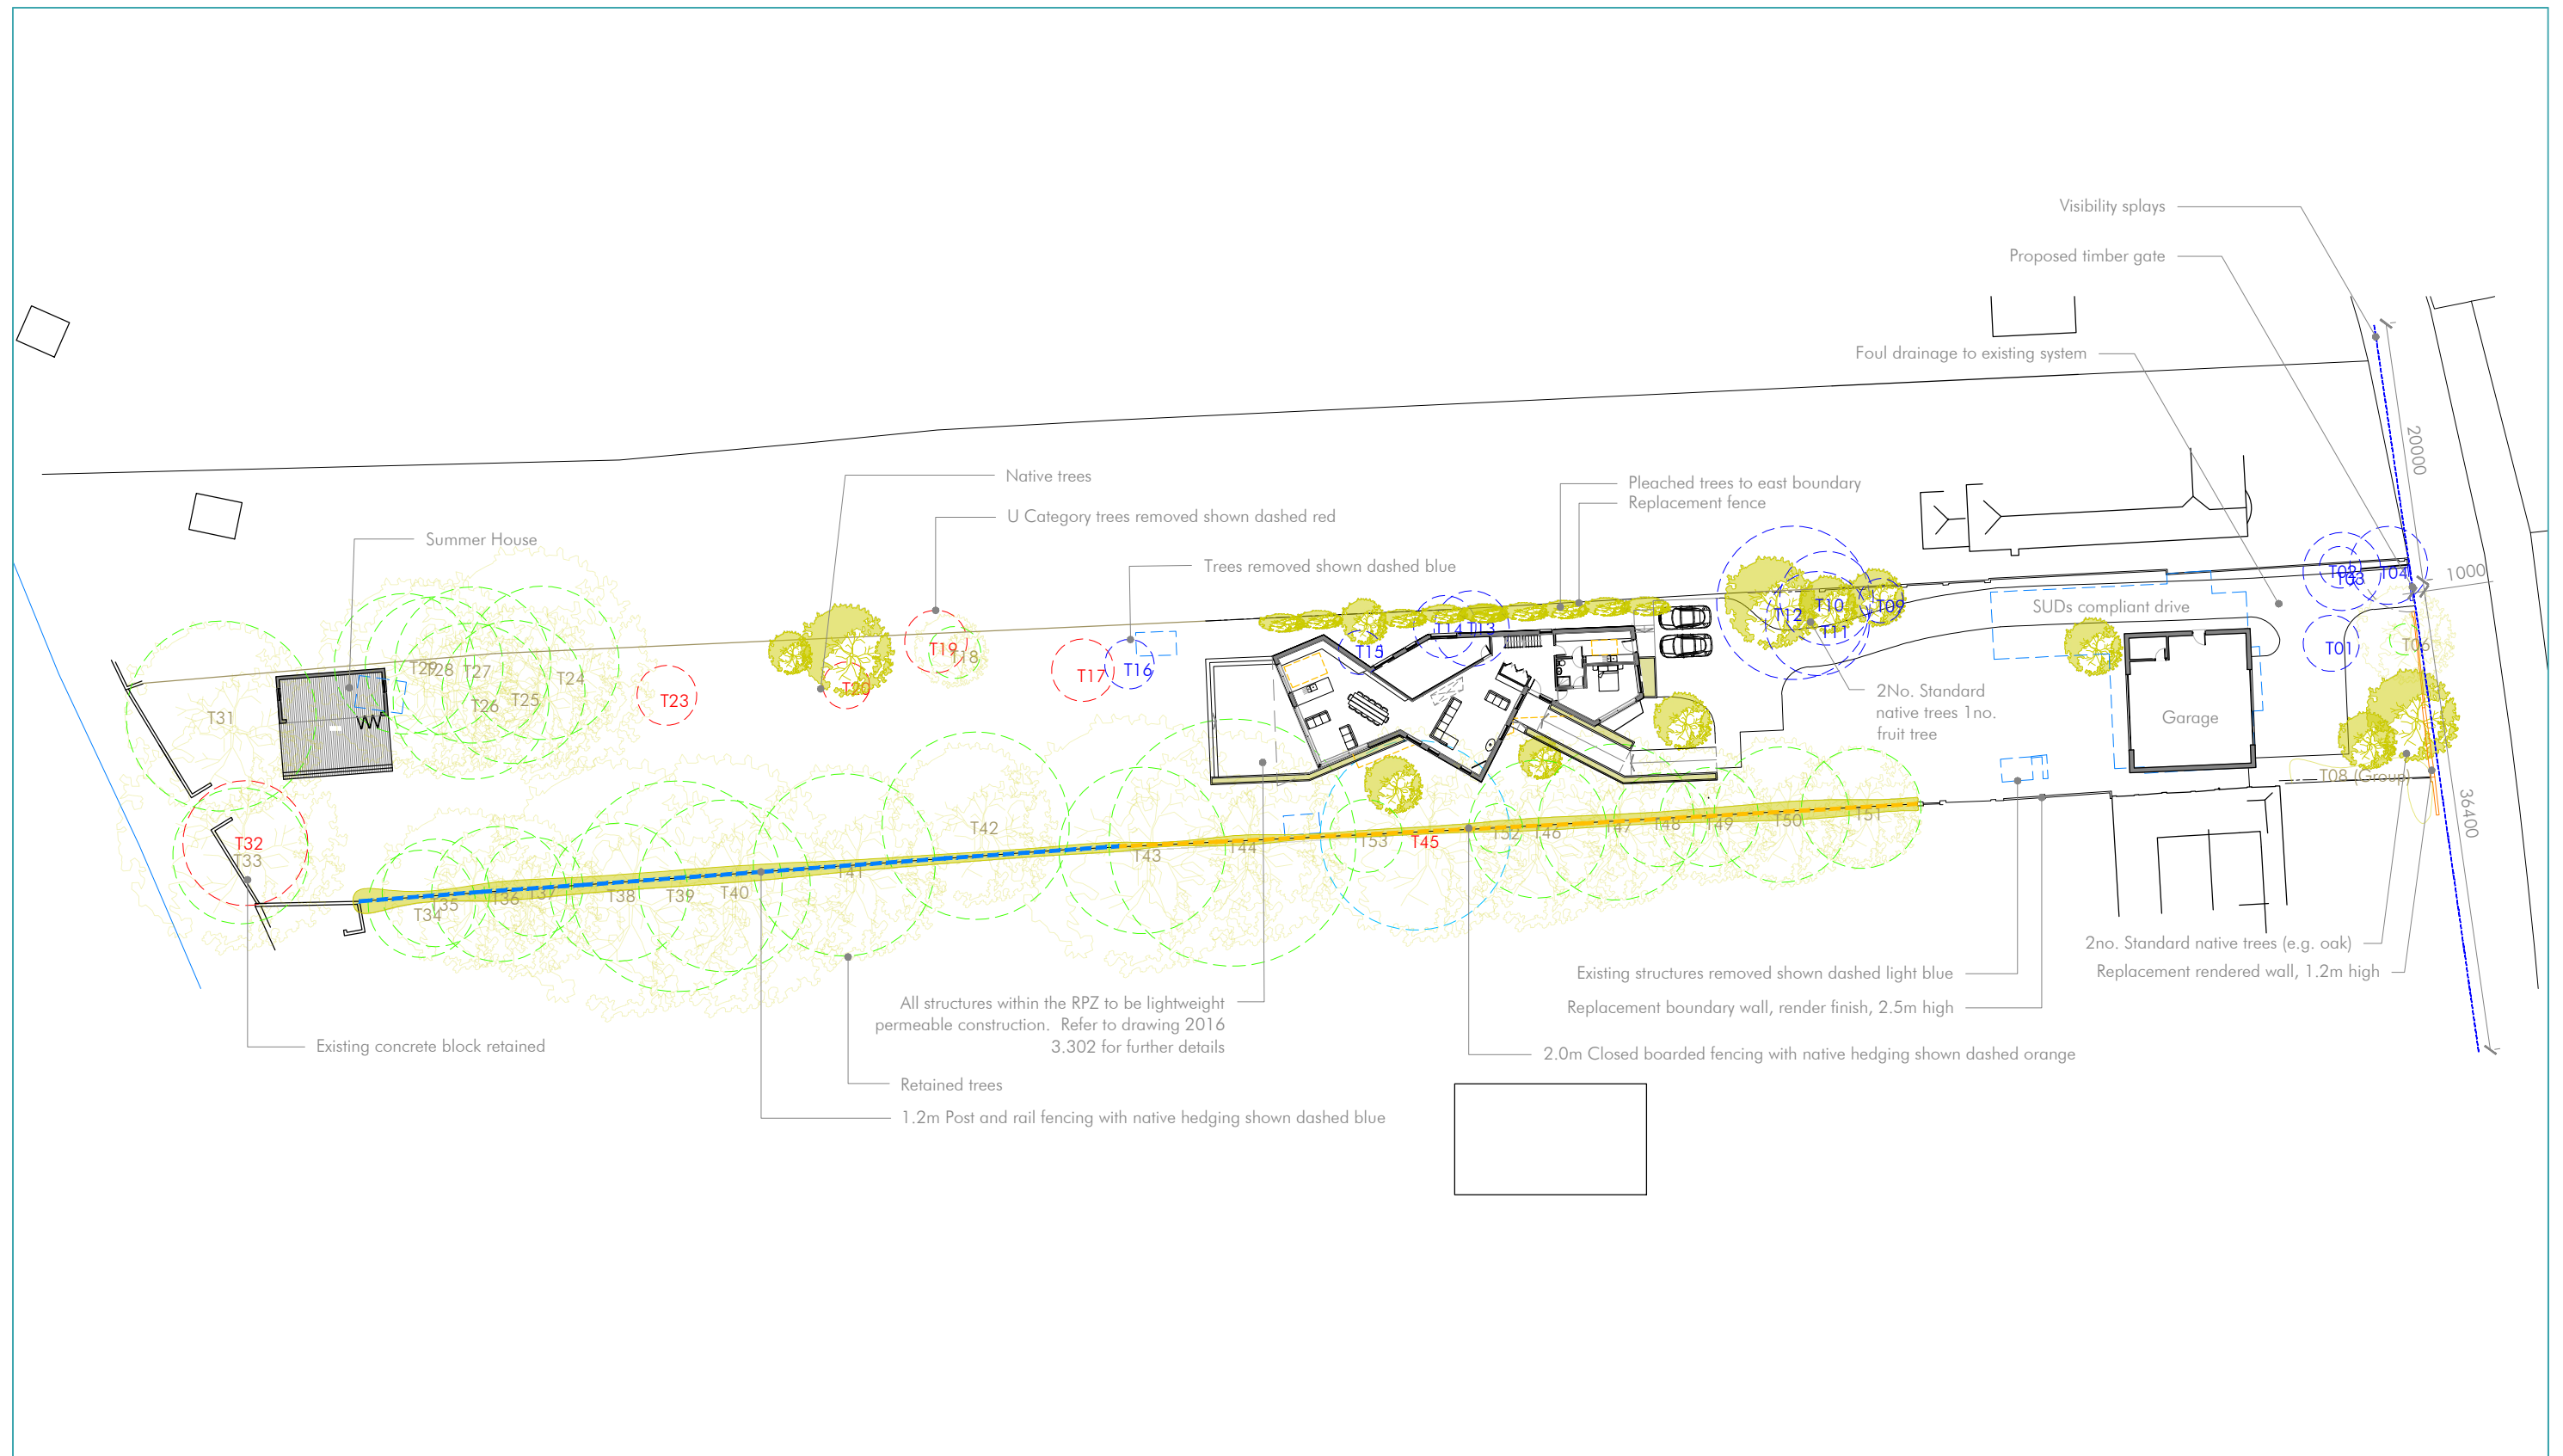

Tree retained RPZ

Category C tree removed RPZ

Category U tree removed RPZ

Category U tree retained indicative RPZ

Proposed tree

Retained tree canopy

1:12500mm10m20m50m

1:5000mm5m10m25m

1:2000mm2m4m10m

1:1000mm1m2m5m

1:10mm10mm20mm50mm

Project 48 Sinah Lane	Project No. 2016	Dwg No. 3.010	Scale 1:500 @ A3	Rev	Date	Notes	The Studio @ The Barns Church Lane, Northney PO11 0SB 07365 111998 info@hebdendesignstudio.com www.hebdendesignstudio.com Hebden design studio architecture / town planning / interior design / project management	Notes: Do not scale from this drawing unless for the purposes of Local Authority Planning Approval. Please verify that the information is correctly printed to scale by checking the control bar. This drawing must be read in conjunction with all other related drawings and documentation. This drawing is copyright of Hebden Design Studio Ltd ©. All rights reserved
				01	22.01.21	Boundary wall amended		
				02	11.02.21	Southern boundaries amended		
				03	21.02.21	Floor plan updated		
				04	10.03.21	Tree information updated		
Drawing Site & Block Plan				05	09.04.21	Gabion sea wall omitted		