



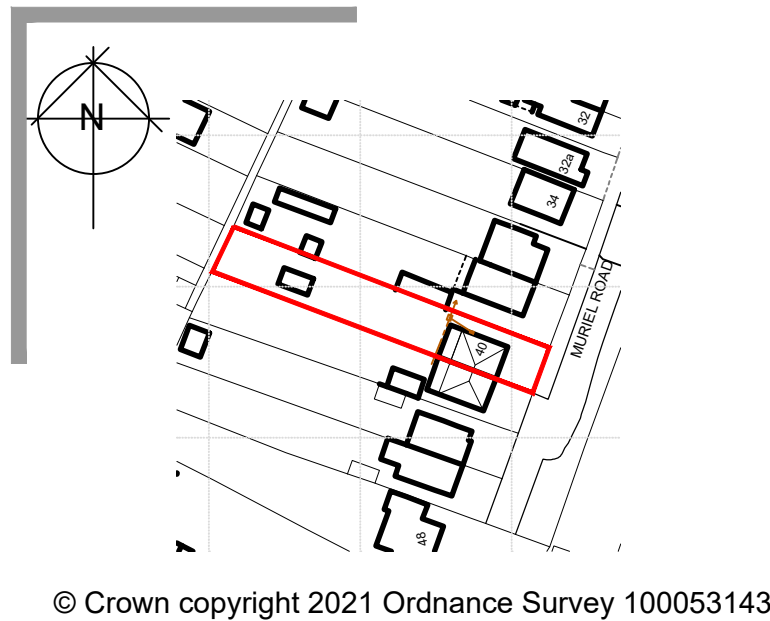

© Crown copyright 2021 Ordnance Survey 100053143

Location Plan
SCALE 1:1250

01

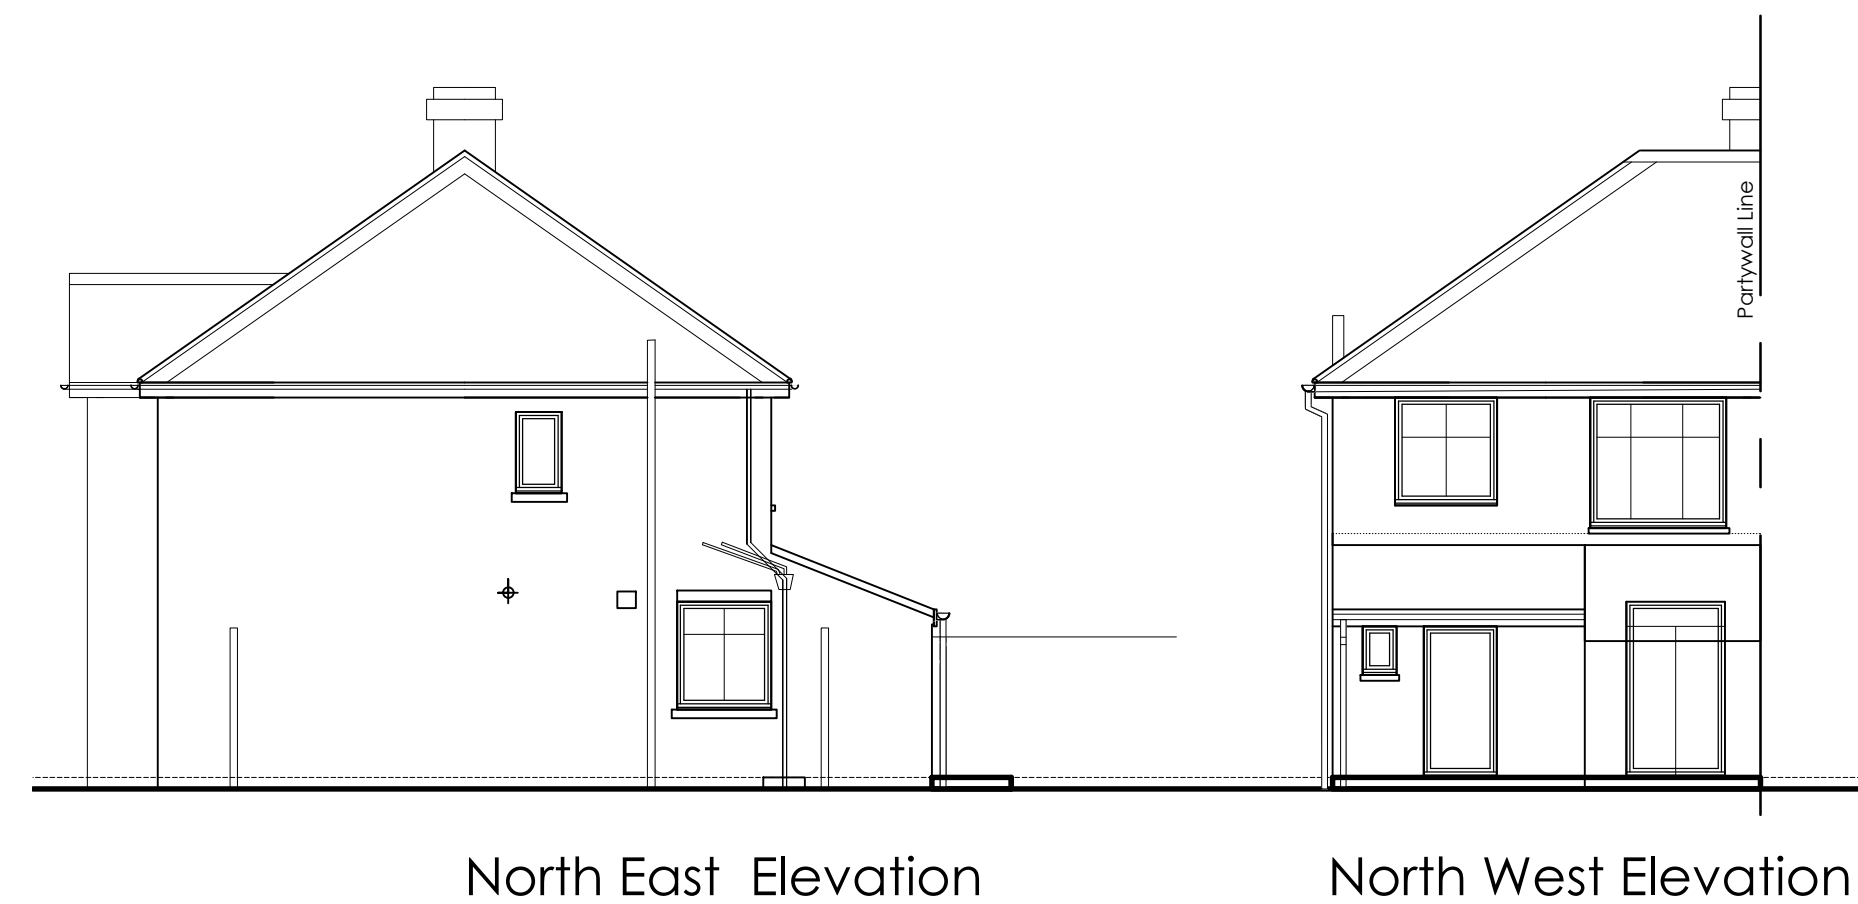


Existing Elevations

SCALE 1:100

Elevation Notes

1. Red facing brickwork to match existing
2. Roof tiles to match existing
3. White UPVC rainwater goods.
4. White UPVC Windows and doors.
5. Velux roof windows.
6. Wet verge
7. Concrete cill
8. 50mm Gap, low level filled with pea shingle

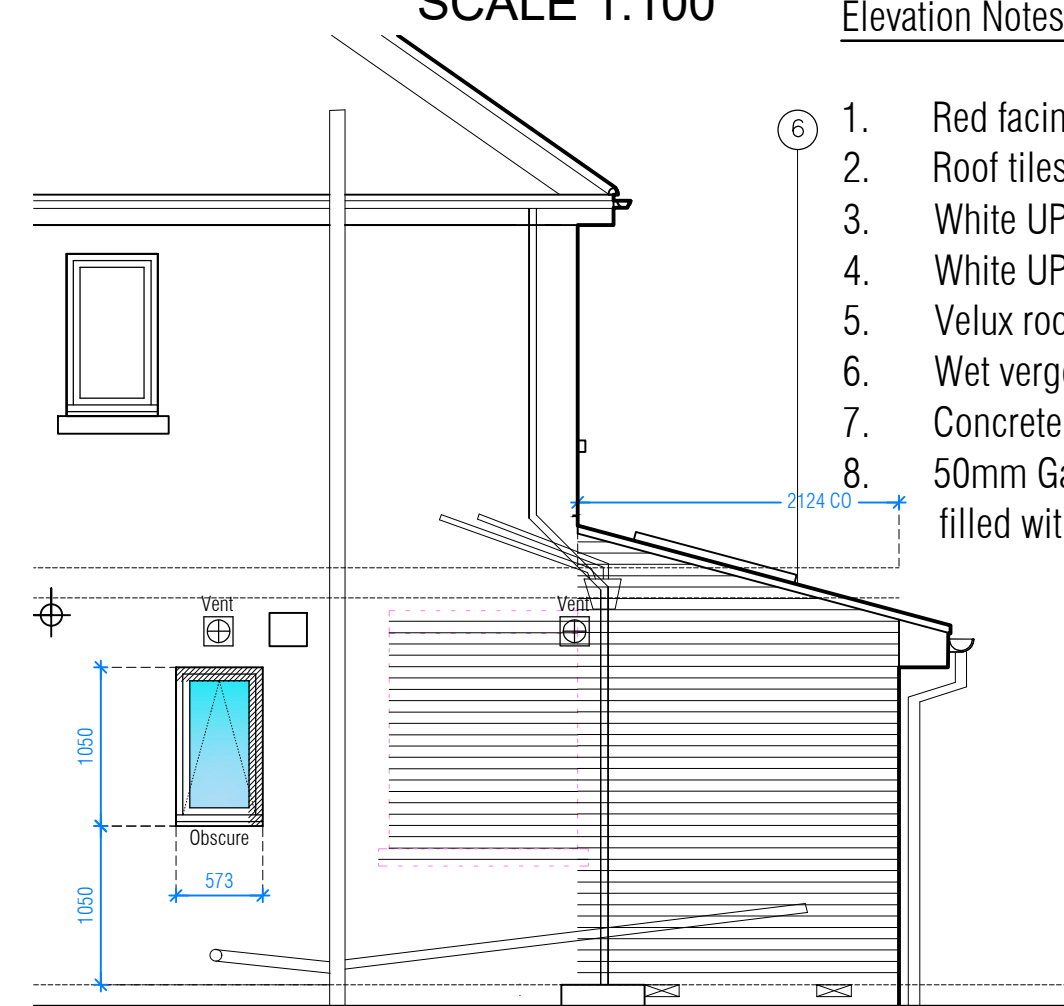

North East Elevation



North West Elevation

Proposed Elevations



SCALE 1:50

05

Proposed GF Plan

SCALE 1:50


06

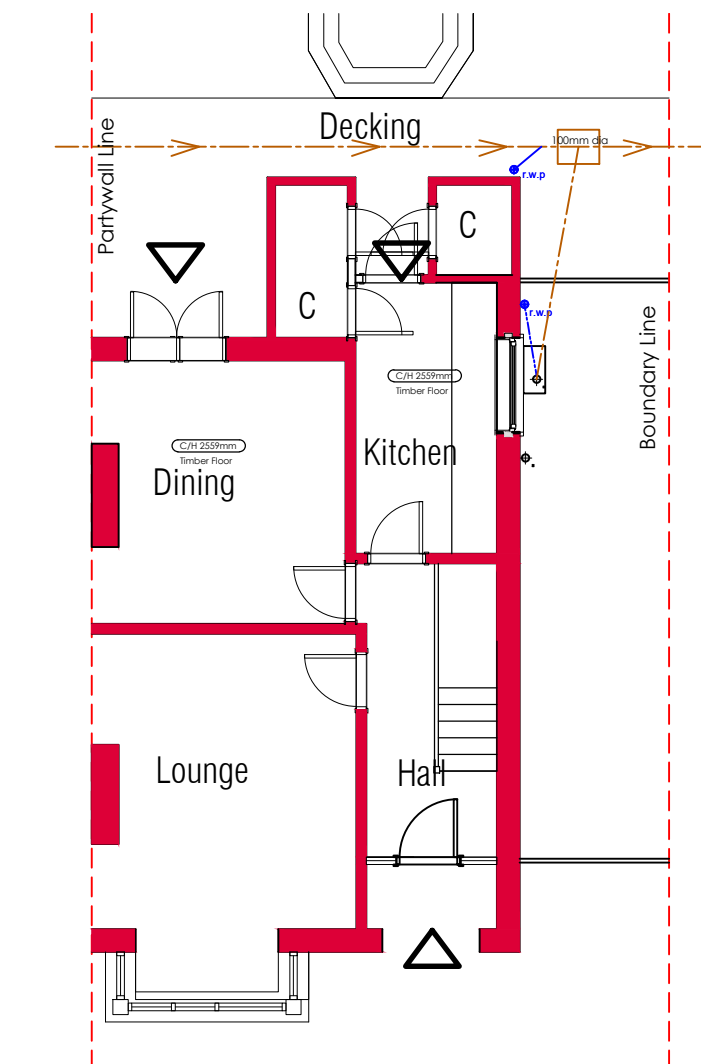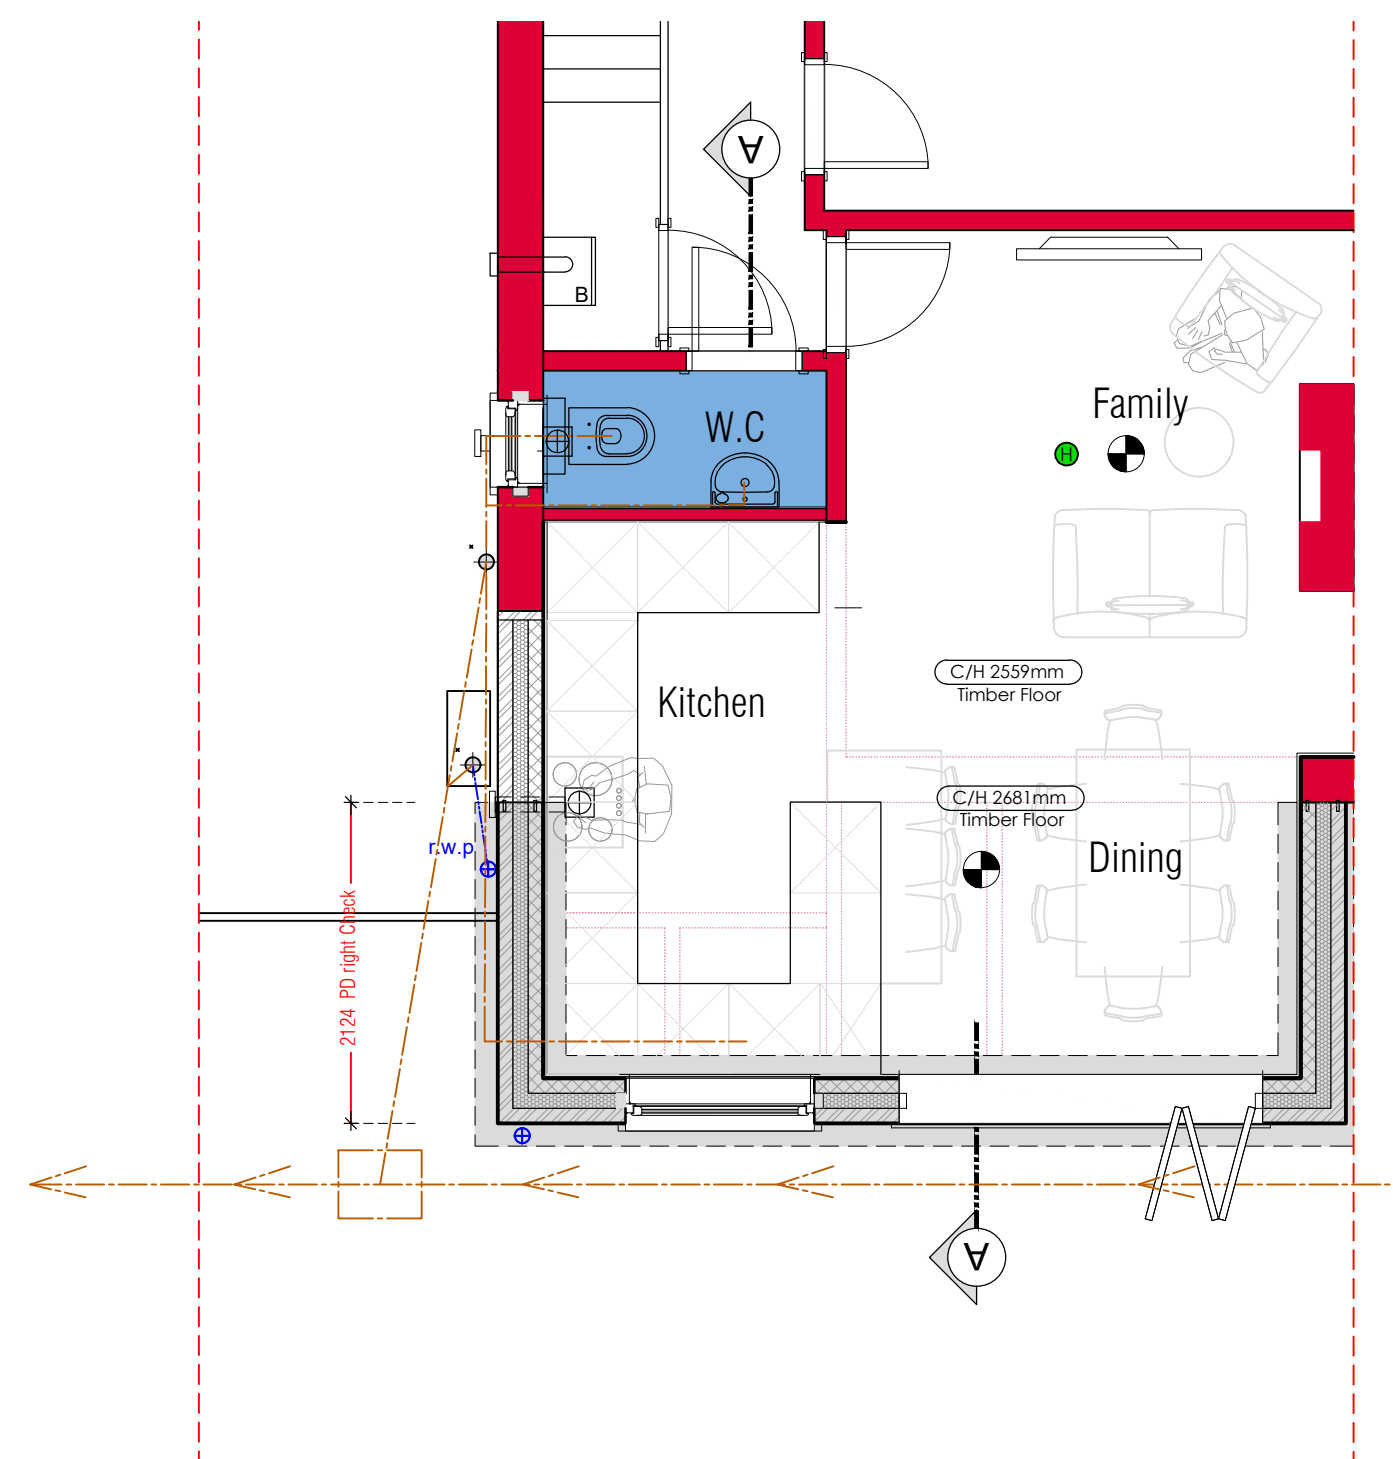

Existing GF Plan

SCALE 1:100


03

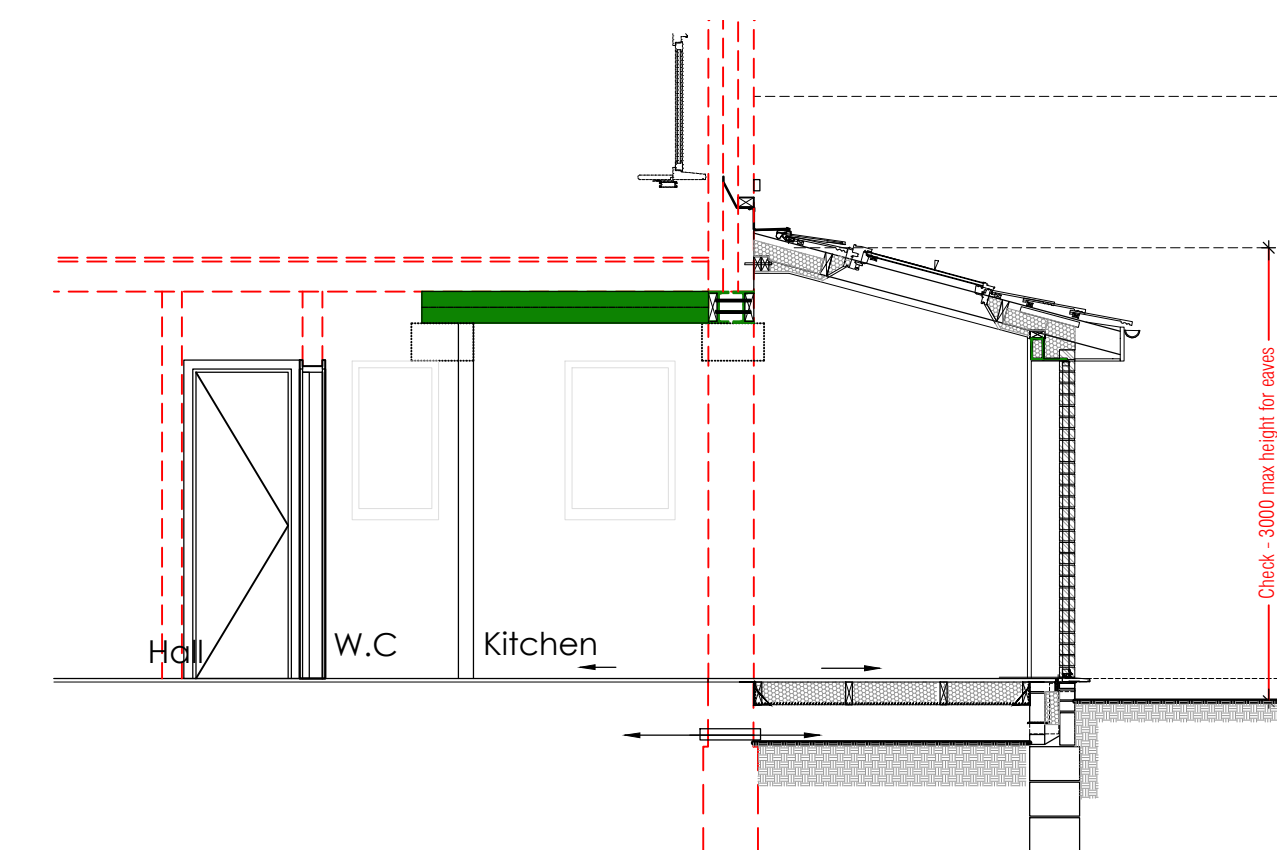

Section A-A

SCALE 1: 50


07

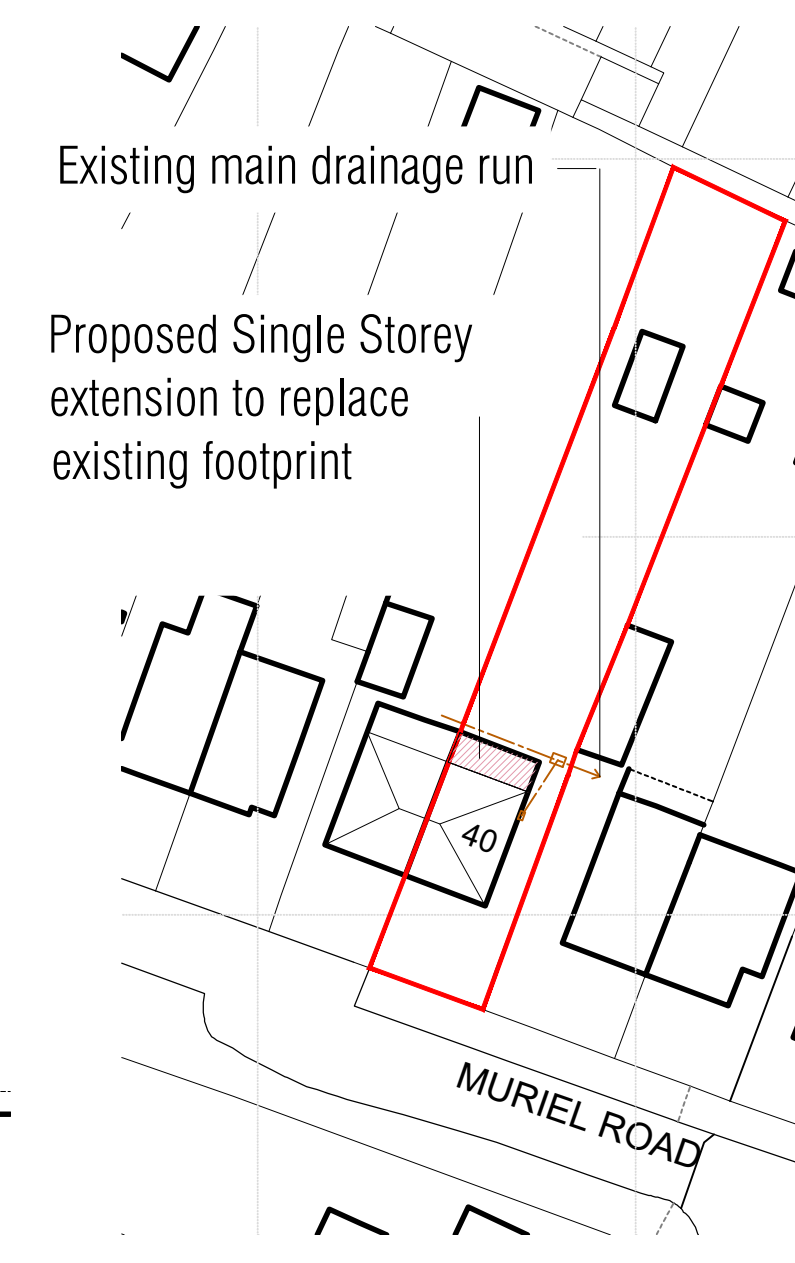

Block Plan

SCALE 1:500

04

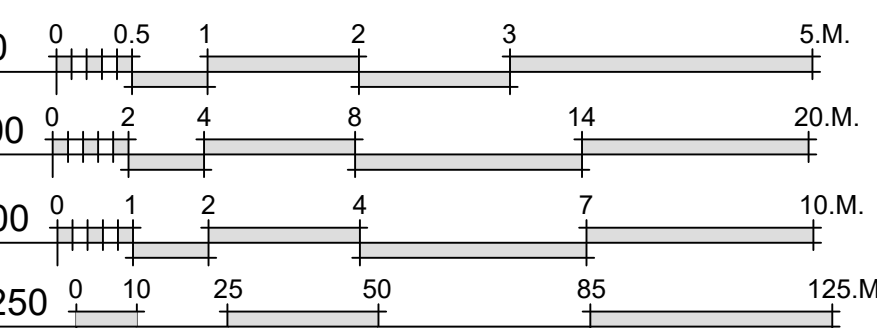

Proposed Certificate of Lawfulness

Planning

MICIA Design
Consulting - Design - Build

Portsmouth - Gosport - Fareham - Waterloo - Havant - Chichester

077 87 547 837
mo.mcadesign@gmail.com

www.mca-design.co.uk



Client:-
Mrs Jo Halsall

Scale:-
1:50/100/500/1250 @A1

Drawn By:- M@C Checked By:-

Date:- 22-03-20 Date:-

Job No:- W2003 Drg.No:- 03.01



Title:-
Proposed Rear Extension
Existing Plans & Elevations

40 Muriel Road
Waterlooville
PO7 7TE