




EXISTING WEST ELEVATION.

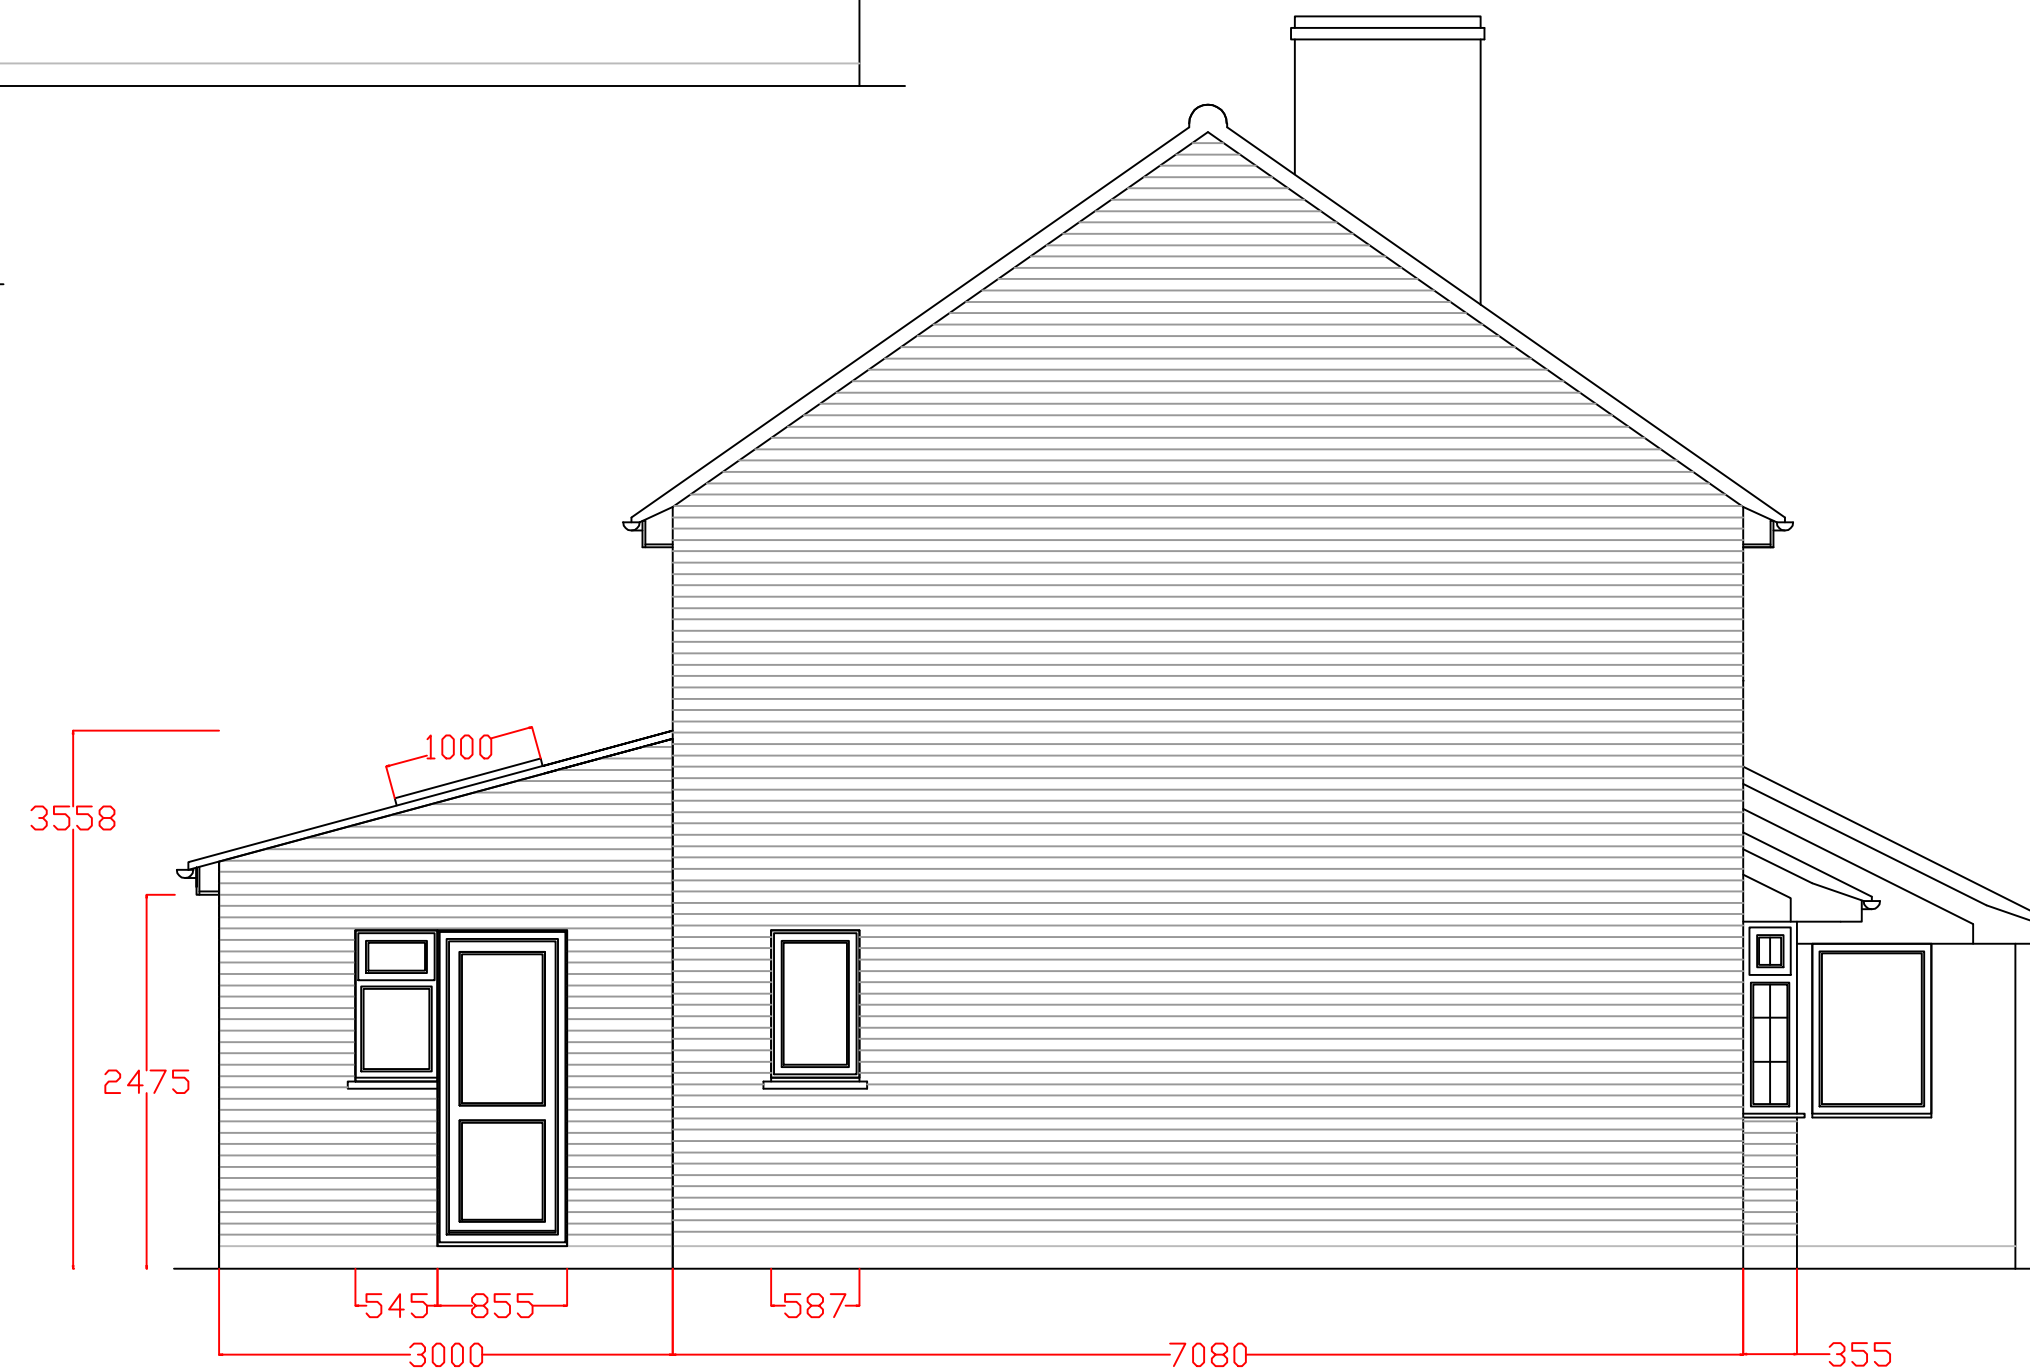

PROPOSED WEST ELEVATION.

Notes:-

THIS PLAN SHOWS DETAILS OF THE EXISTING AND PROPOSED WEST ELEVATION.

BASIC DIMENSIONS HAVE BEEN SHOWN AND ALSO THE DOOR & WINDOW SIZES.

VELUX ROOF WINDOWS 1000 x 800mm.

ALL DIMENSIONS SHOWN IN MILLIMETRES.

ALL DIMENSIONS TO BE CONFIRMED ONSITE BY THE CONTRACTORS.

DIMENSIONS FOR THE PROPERTY HAVE BEEN TAKEN ON THE INITIAL SURVEY. ANY UNKNOWN HAVE BEEN ASSUMED.

Woodhill Design & Build

07778 527169

Produced by Peter Evans

Site address:-

**17 ABBOTSTONE AVENUE,
HAVANT, PO92HN.**

Details:-

**TWO STOREY SIDE EXTENSION, AND
SINGLE STOREY REAR EXTENSION.**

Drawing title:-

W ELEV 01

Date:-

22/01/2021

Scale:-

1:50 @A2

