


notes:  
1. this drawing is the copyright of PH Design and is not to be reproduced without consent.  
2. The contractor is to check all dimensions and levels before site works commence and/or preparation of working drawings.  
revision      date      amendment

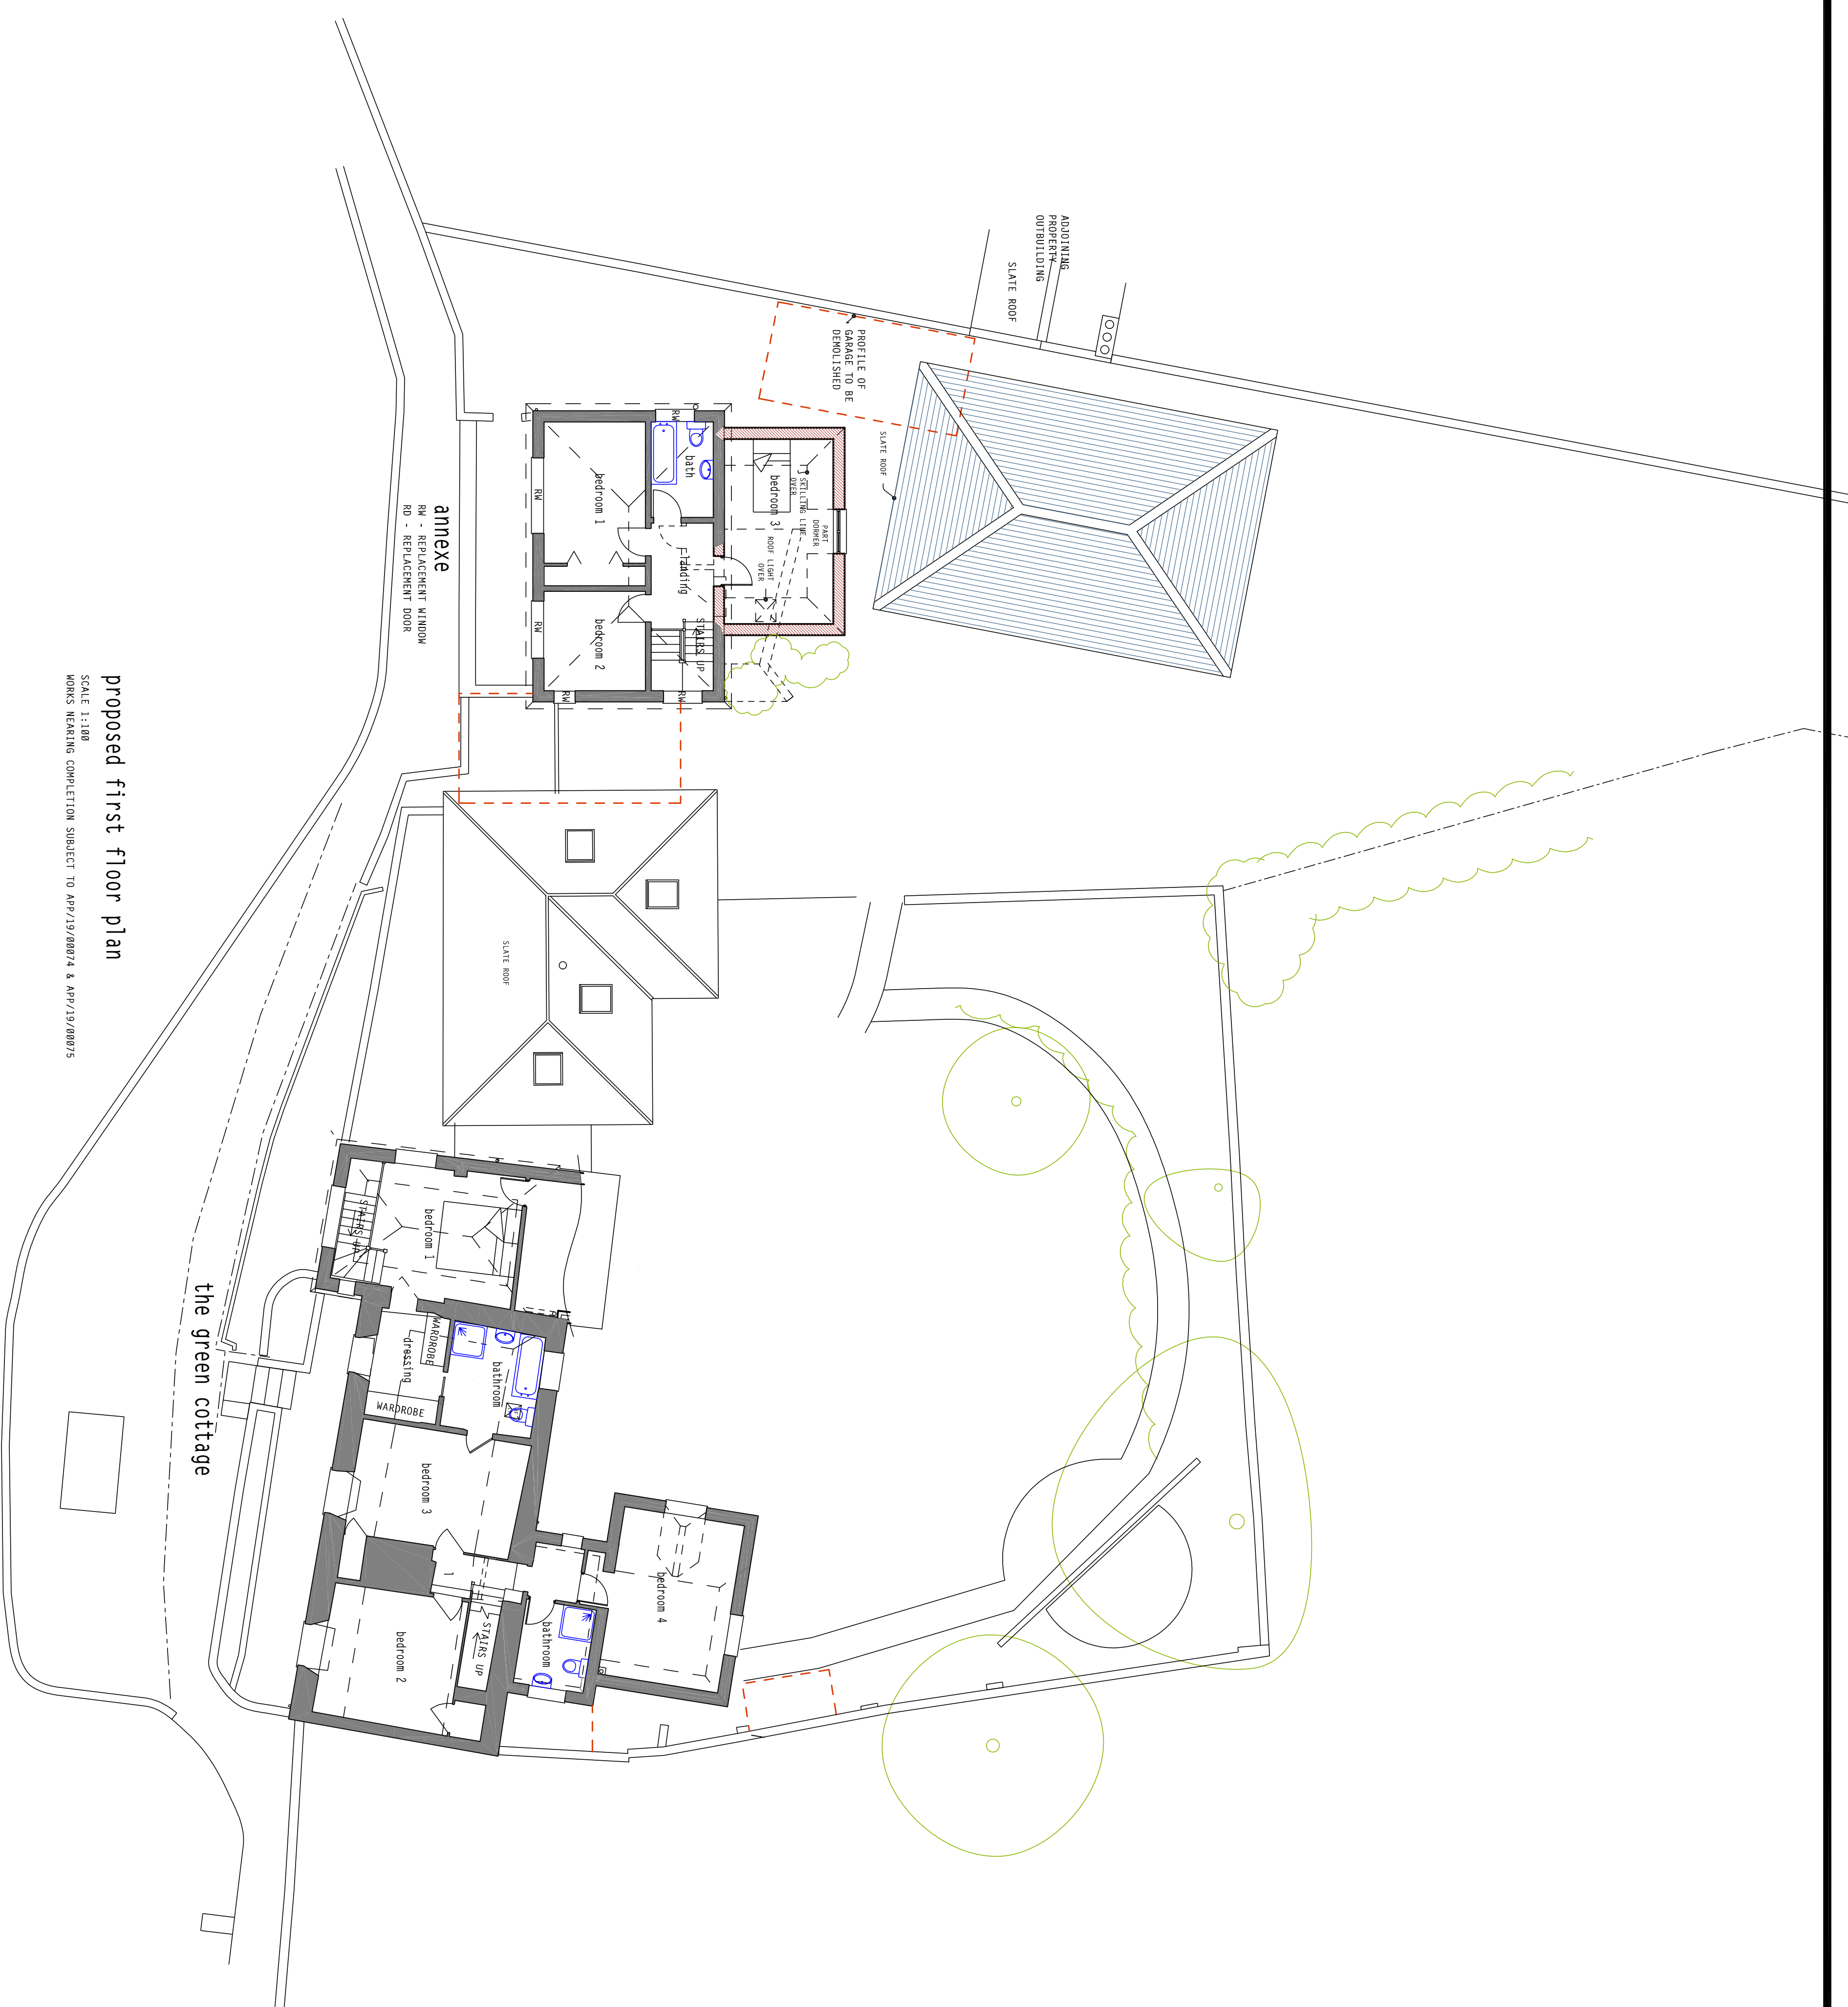

proposed first floor plan  
SCALE 1:100  
WORKS NEARING COMPLETION SUBJECT TO APP/19/00074 & APP/19/00075

project: proposed alterations & additions, The Green Cottage, 23 Langstone High Street PO9 1RY

**PH DESIGN**  
architectural consultants  
3 Chapel Street, Chichester  
W. Sussex PO19 1BU  
tel: (01243) 781760

project: 20/C11  
drawing no: 4  
date: Dec 2020

