




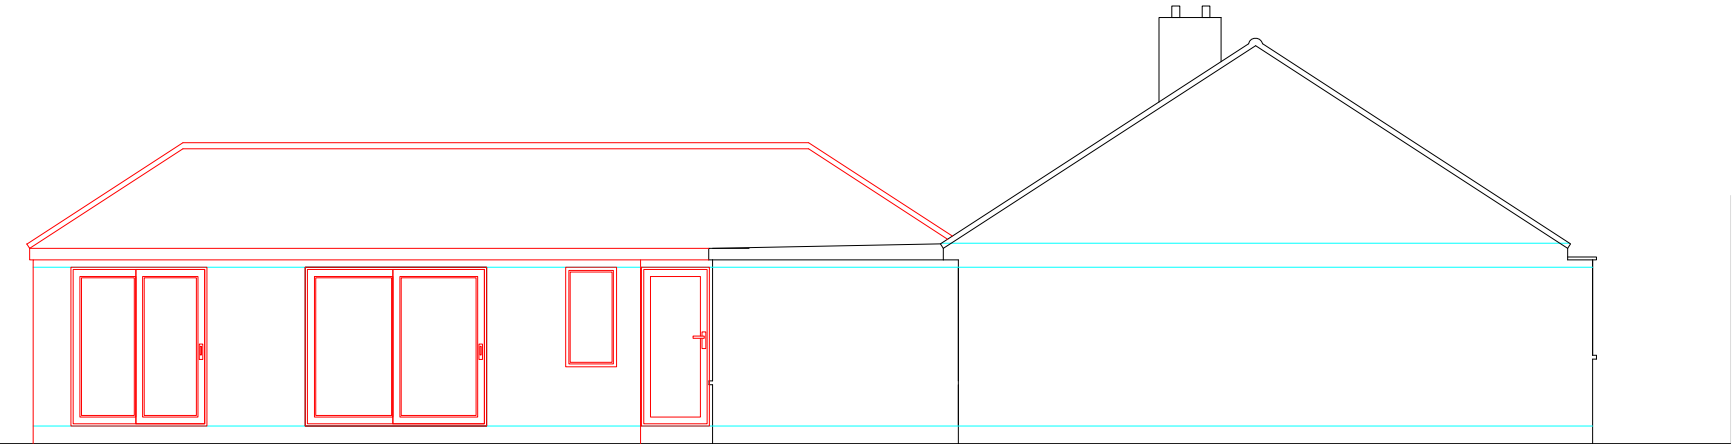

PROPOSED SOUTH ELEVATION

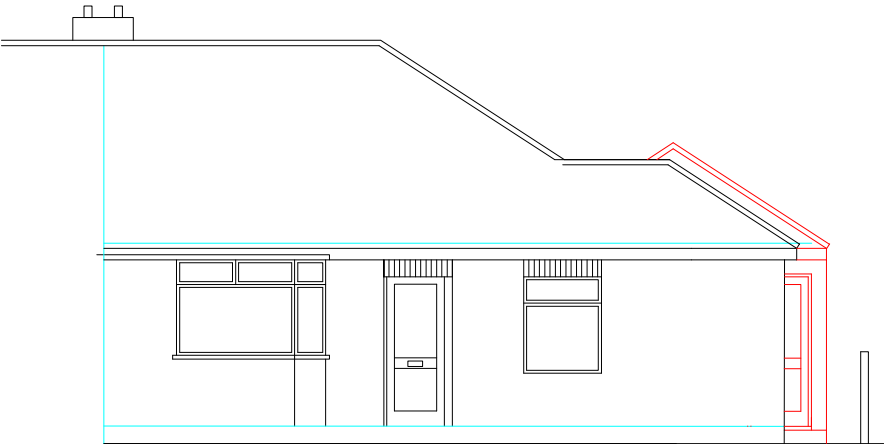


PROPOSED EAST ELEVATION

 


SCALE BAR 1:100

scale 1:100

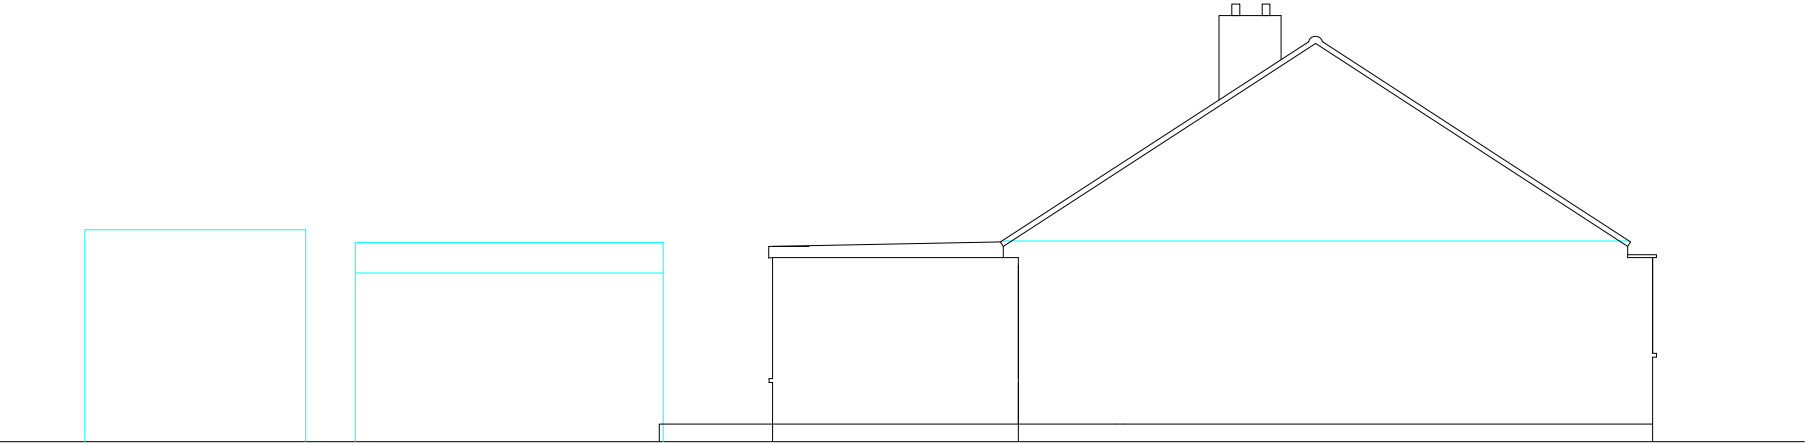

EXISTING SOUTH ELEVATION

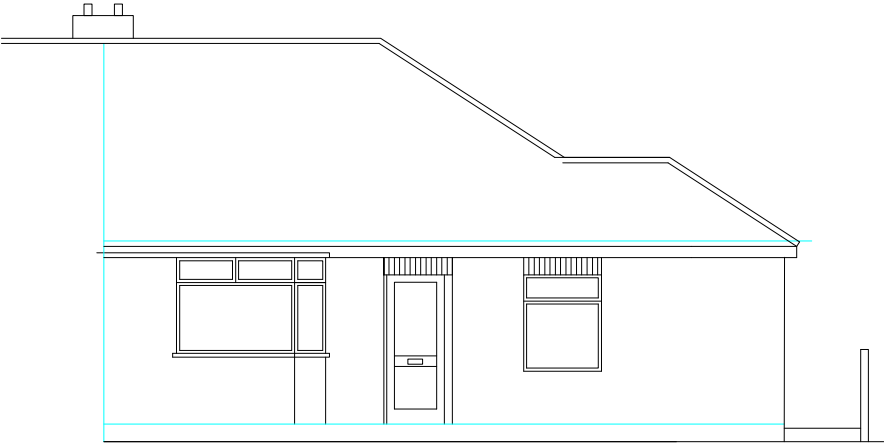

EXISTING EAST ELEVATION