


52 Bath Road
PROPOSED


Roof Plan
scale 1_100

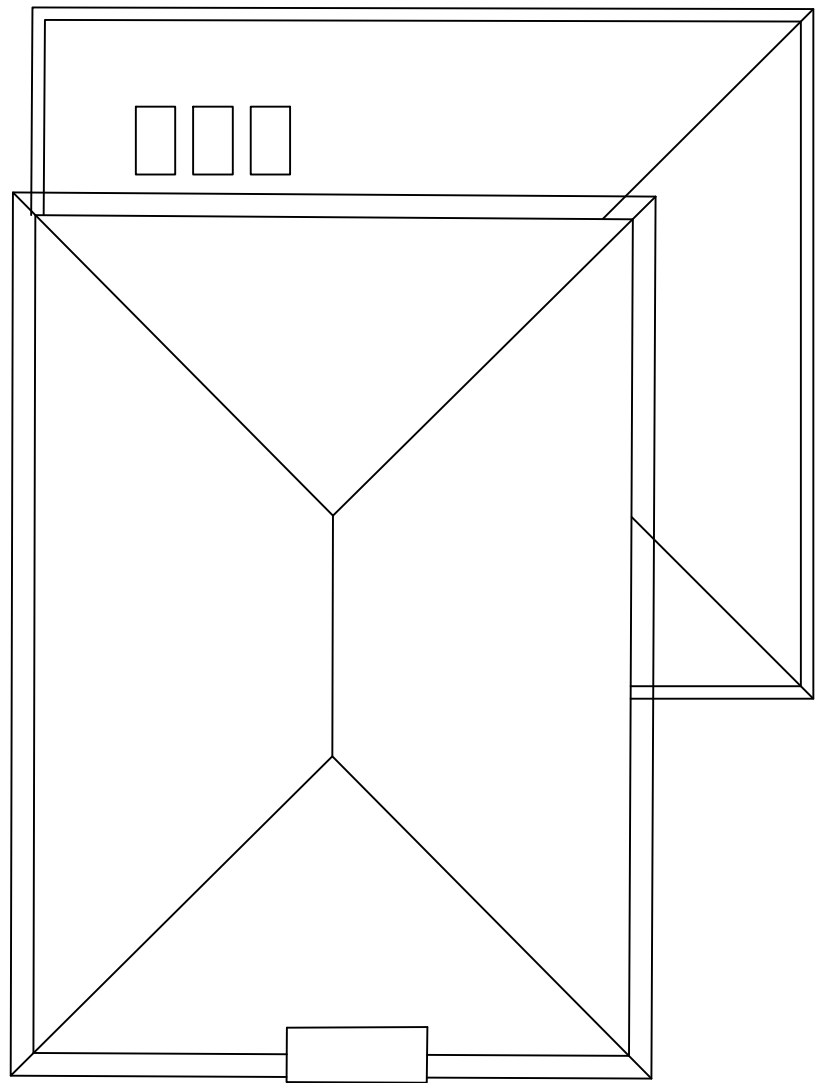

East Elevation
scale 1_100




North Elevation
[Existing]
scale 1_100

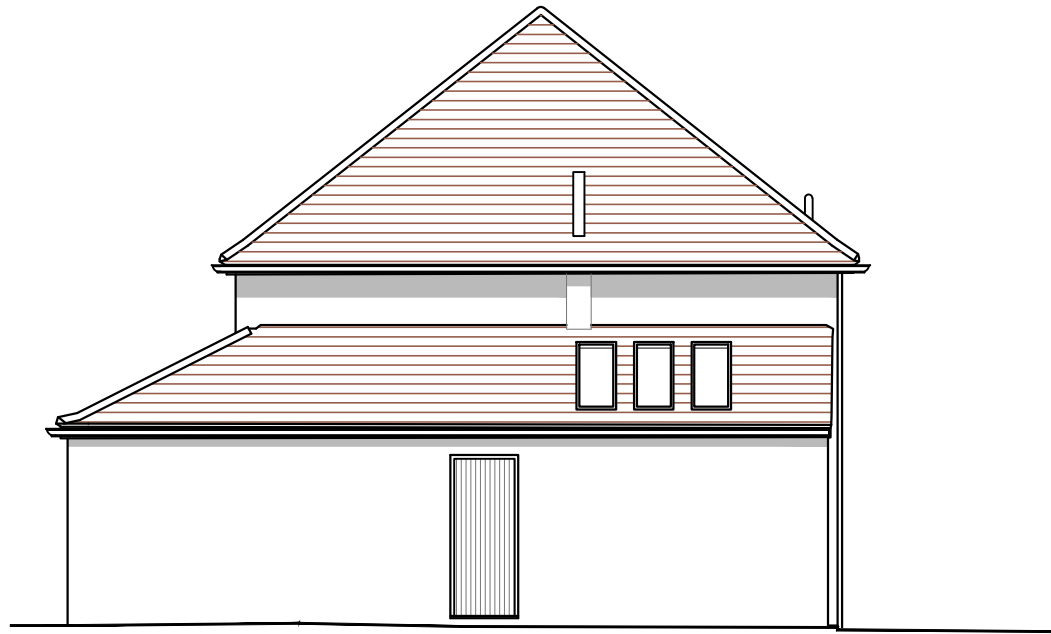


West Elevation
scale 1_100



South Elevation
scale 1_100

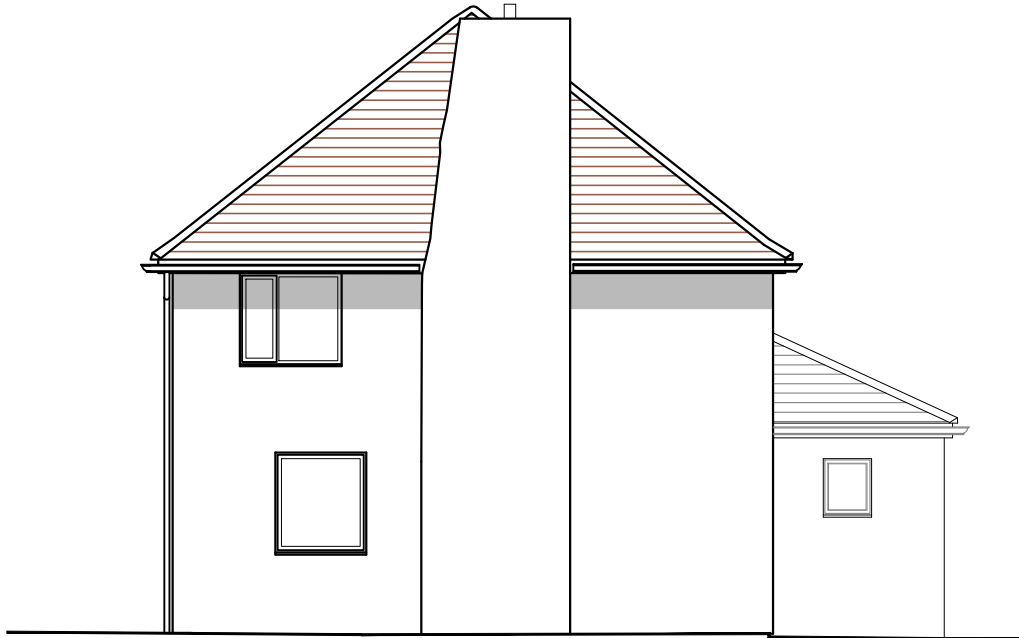


First Floor Plan
scale 1_100

 


Gazebo Plan
scale 1_100




Gazebo South Elevation
scale 1_100

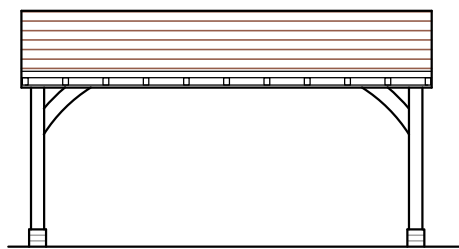


Gazebo East Elevation
scale 1_100

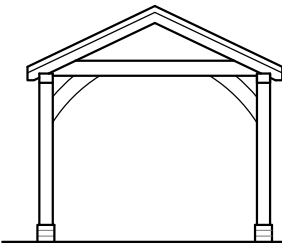



Gazebo North Elevation
scale 1_100

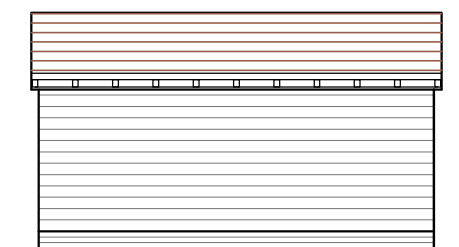

Gazebo West Elevation
scale 1_100

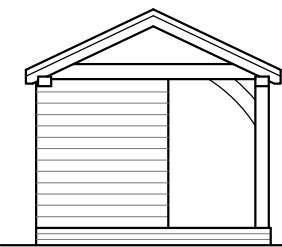


Ground Floor Plan
scale 1_100

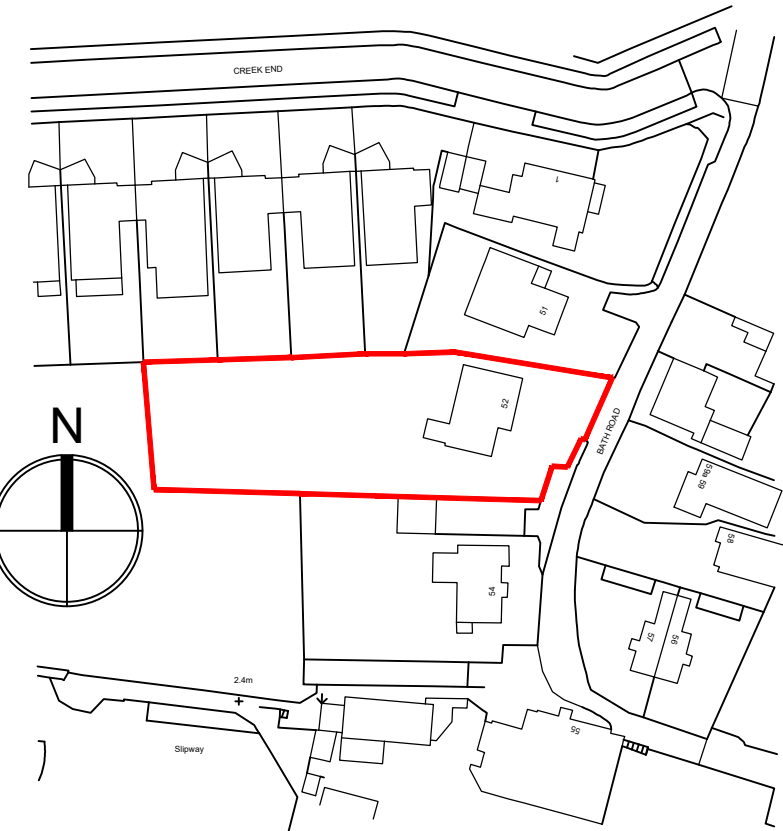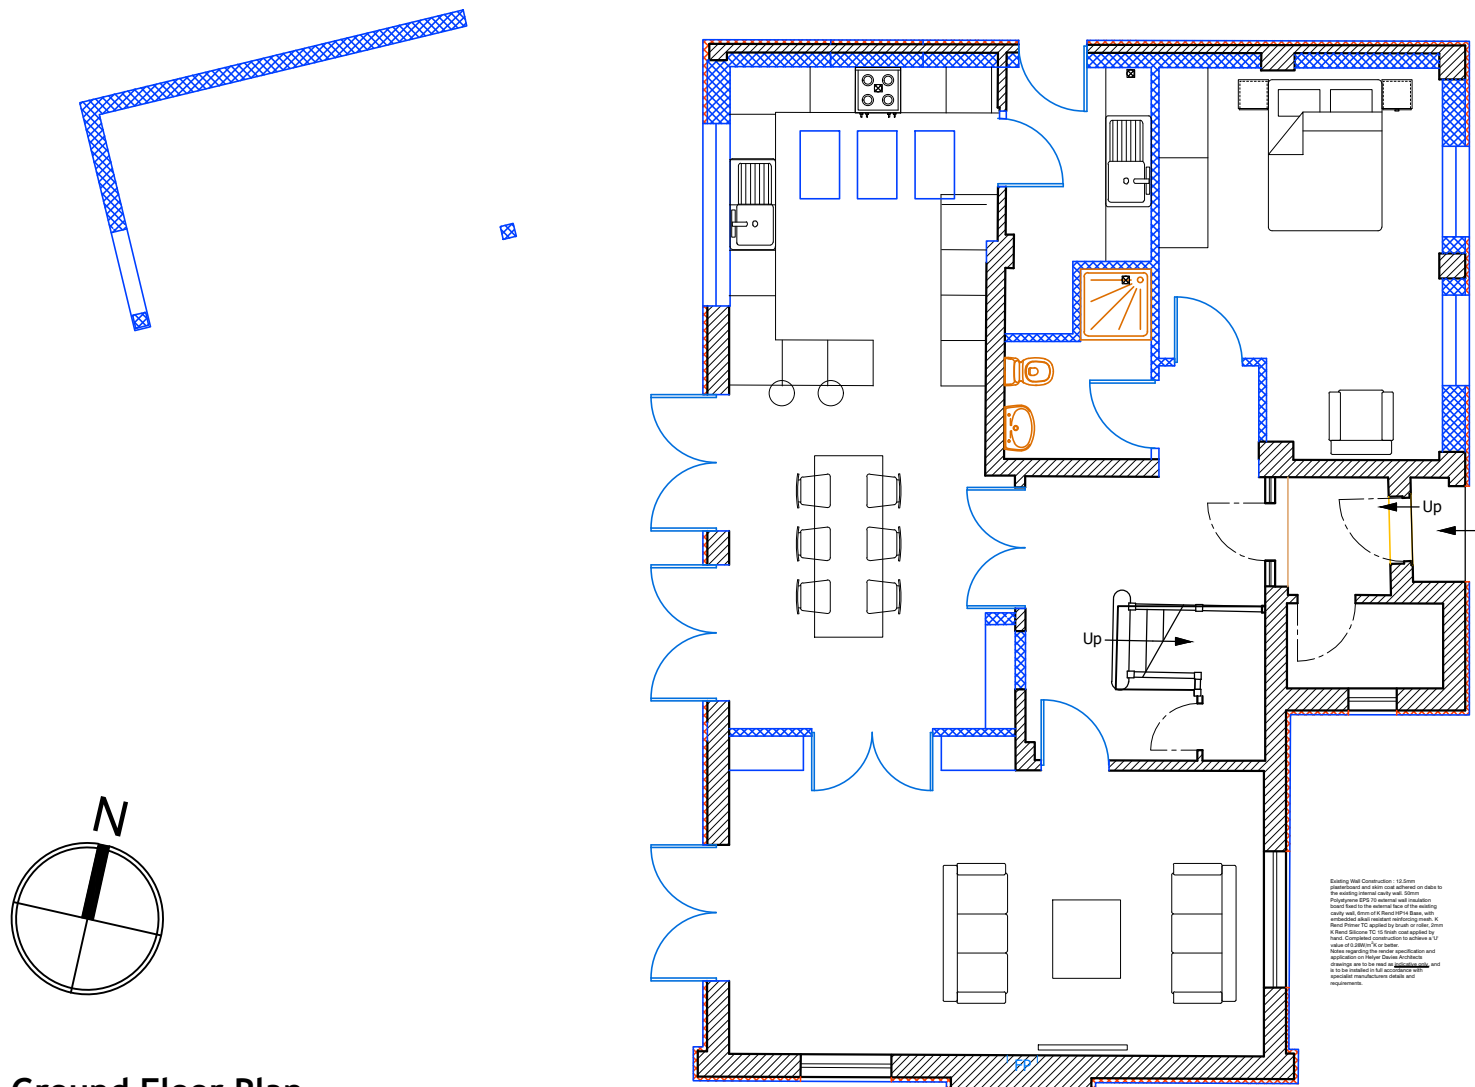


Location Plan
scale 1_1250

NOTES:
Dimensions to be checked on site before commencing work. Any discrepancies shall be reported to the architect immediately.
Do not scale from these drawings except for planning purposes.
Use figured dimensions only.
Where applicable this drawing is to be read in conjunction with other consultants' drawings.
All drawings to be read in conjunction with specification and all other drawings including structural engineer and mechanical and electrical drawings / specification

Ordinance Survey (c) Crown Copyright 2021.
All rights reserved.
Licence number 100022432

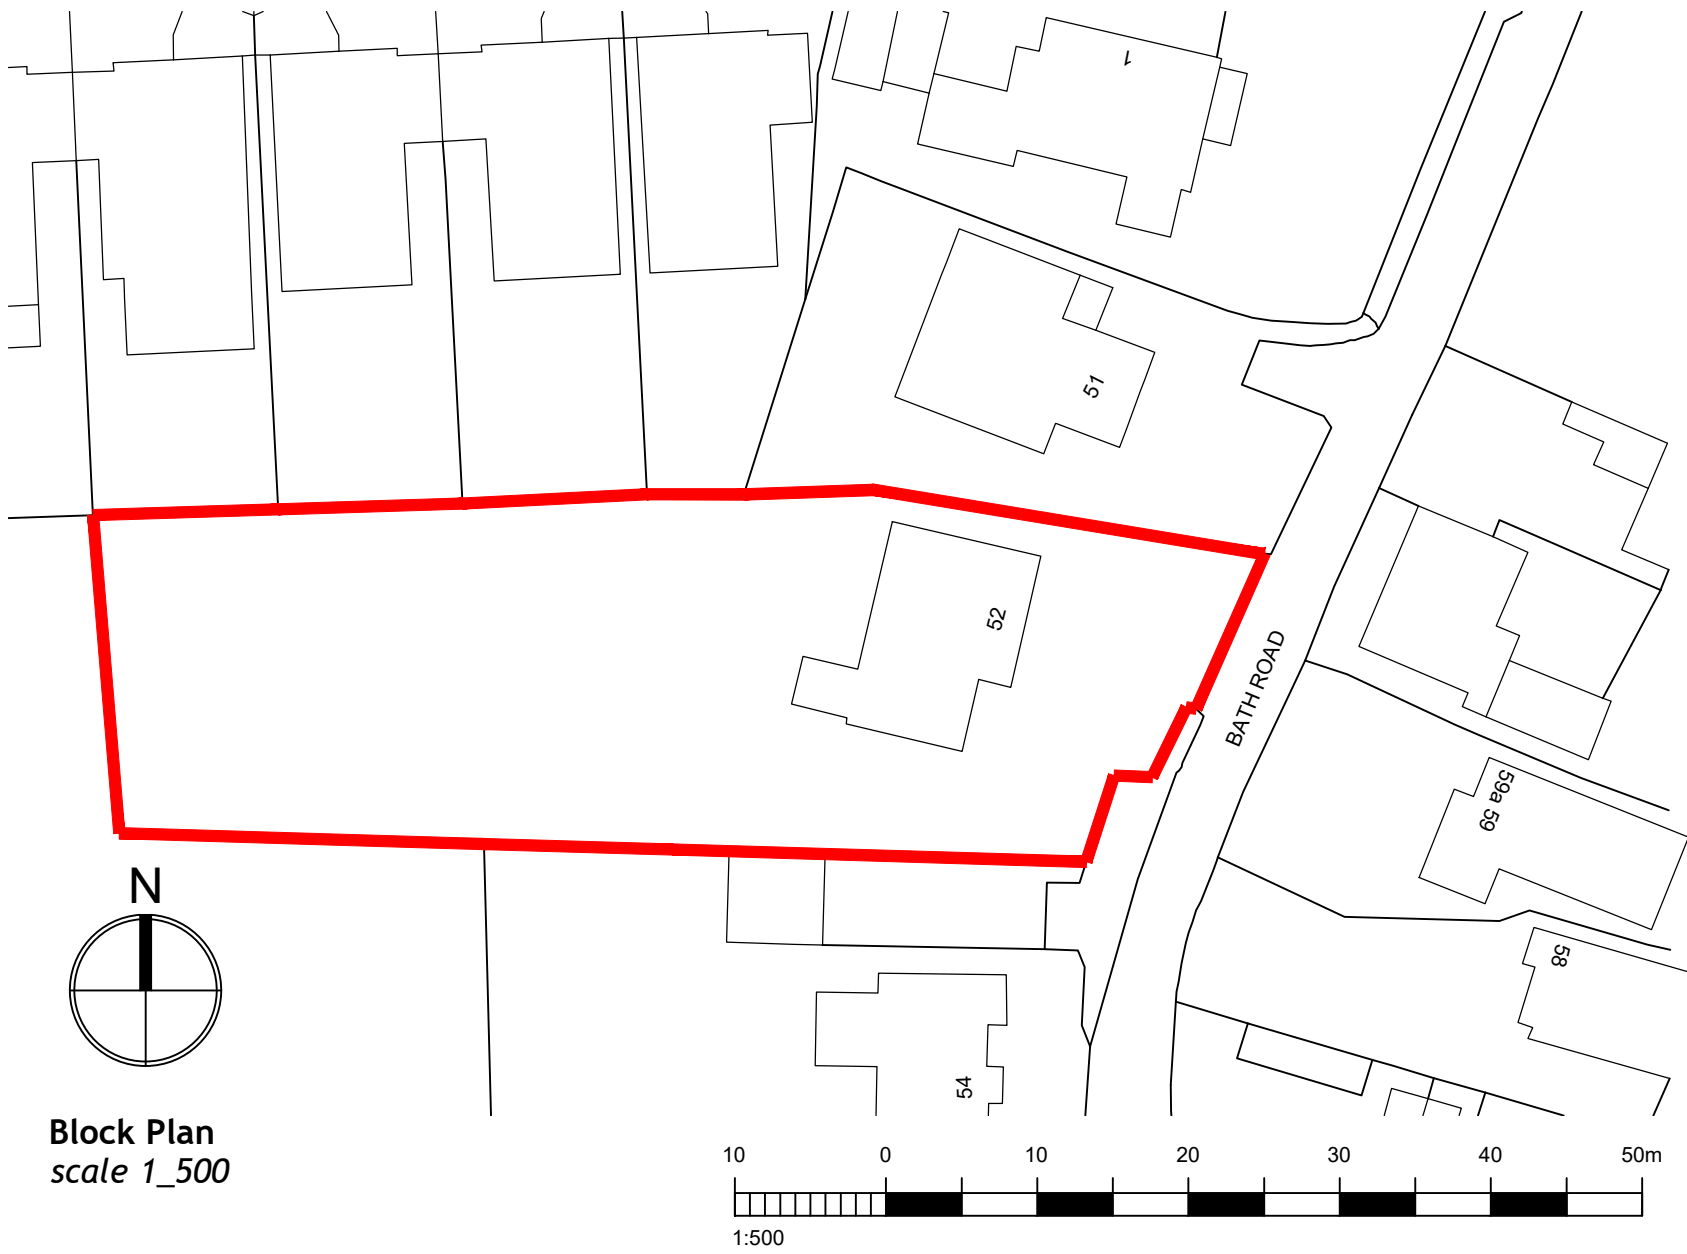

Block Plan
scale 1_500

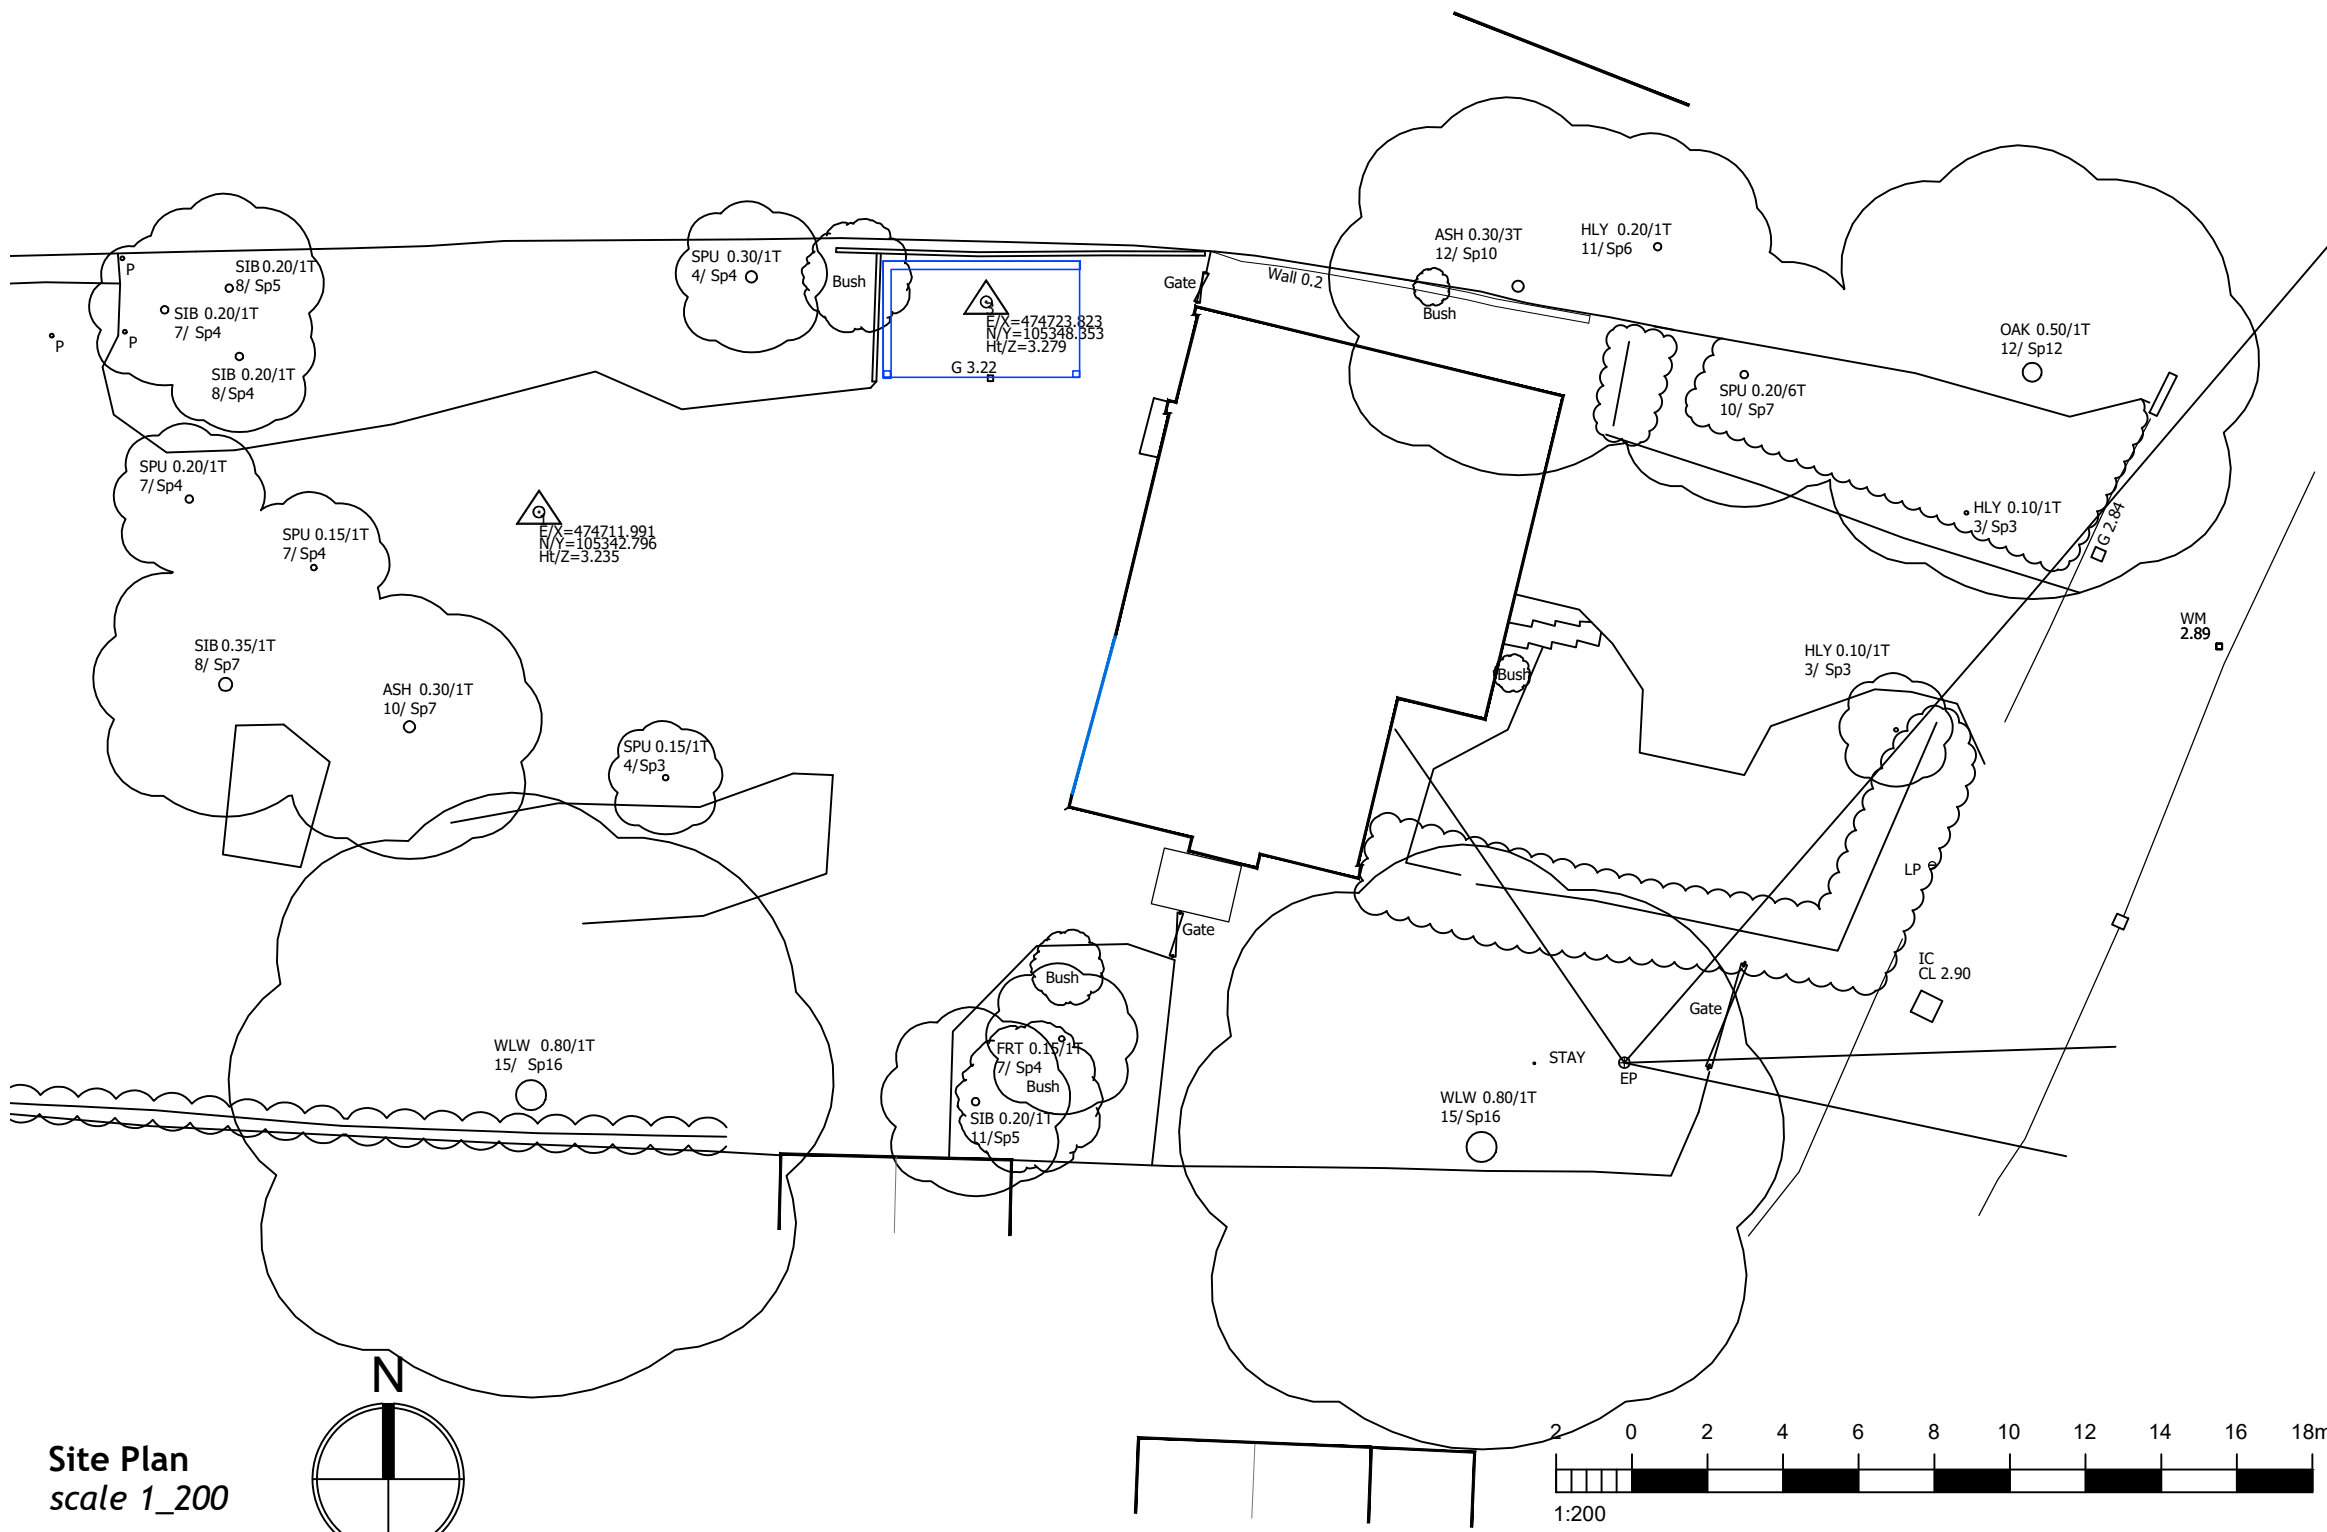

Site Plan
scale 1_200

REV	DATE	AMENDMENT	DRAWN

hd
architects
Helyer Davies Architects Ltd
1 The Old Flour Mill,
Emsworth, PO10 7BT
01243 370 715
www.hdarchitects.co.uk mail@hdarchitects.co.uk

PROJECT
Address
52 Bath Road
Emsworth

DRAWING
PROPOSED
Plans
Elevations
Site Information

SCALE
as noted @ A1

DATE JAN 2021
DRAWING NUMBER 20052 - 02
DRAWN NW / MH
REVISION *