


Scale in Metres
0 1 2 3 4 5
for 1:100


Proposed Floor Plans




Proposed Elevations

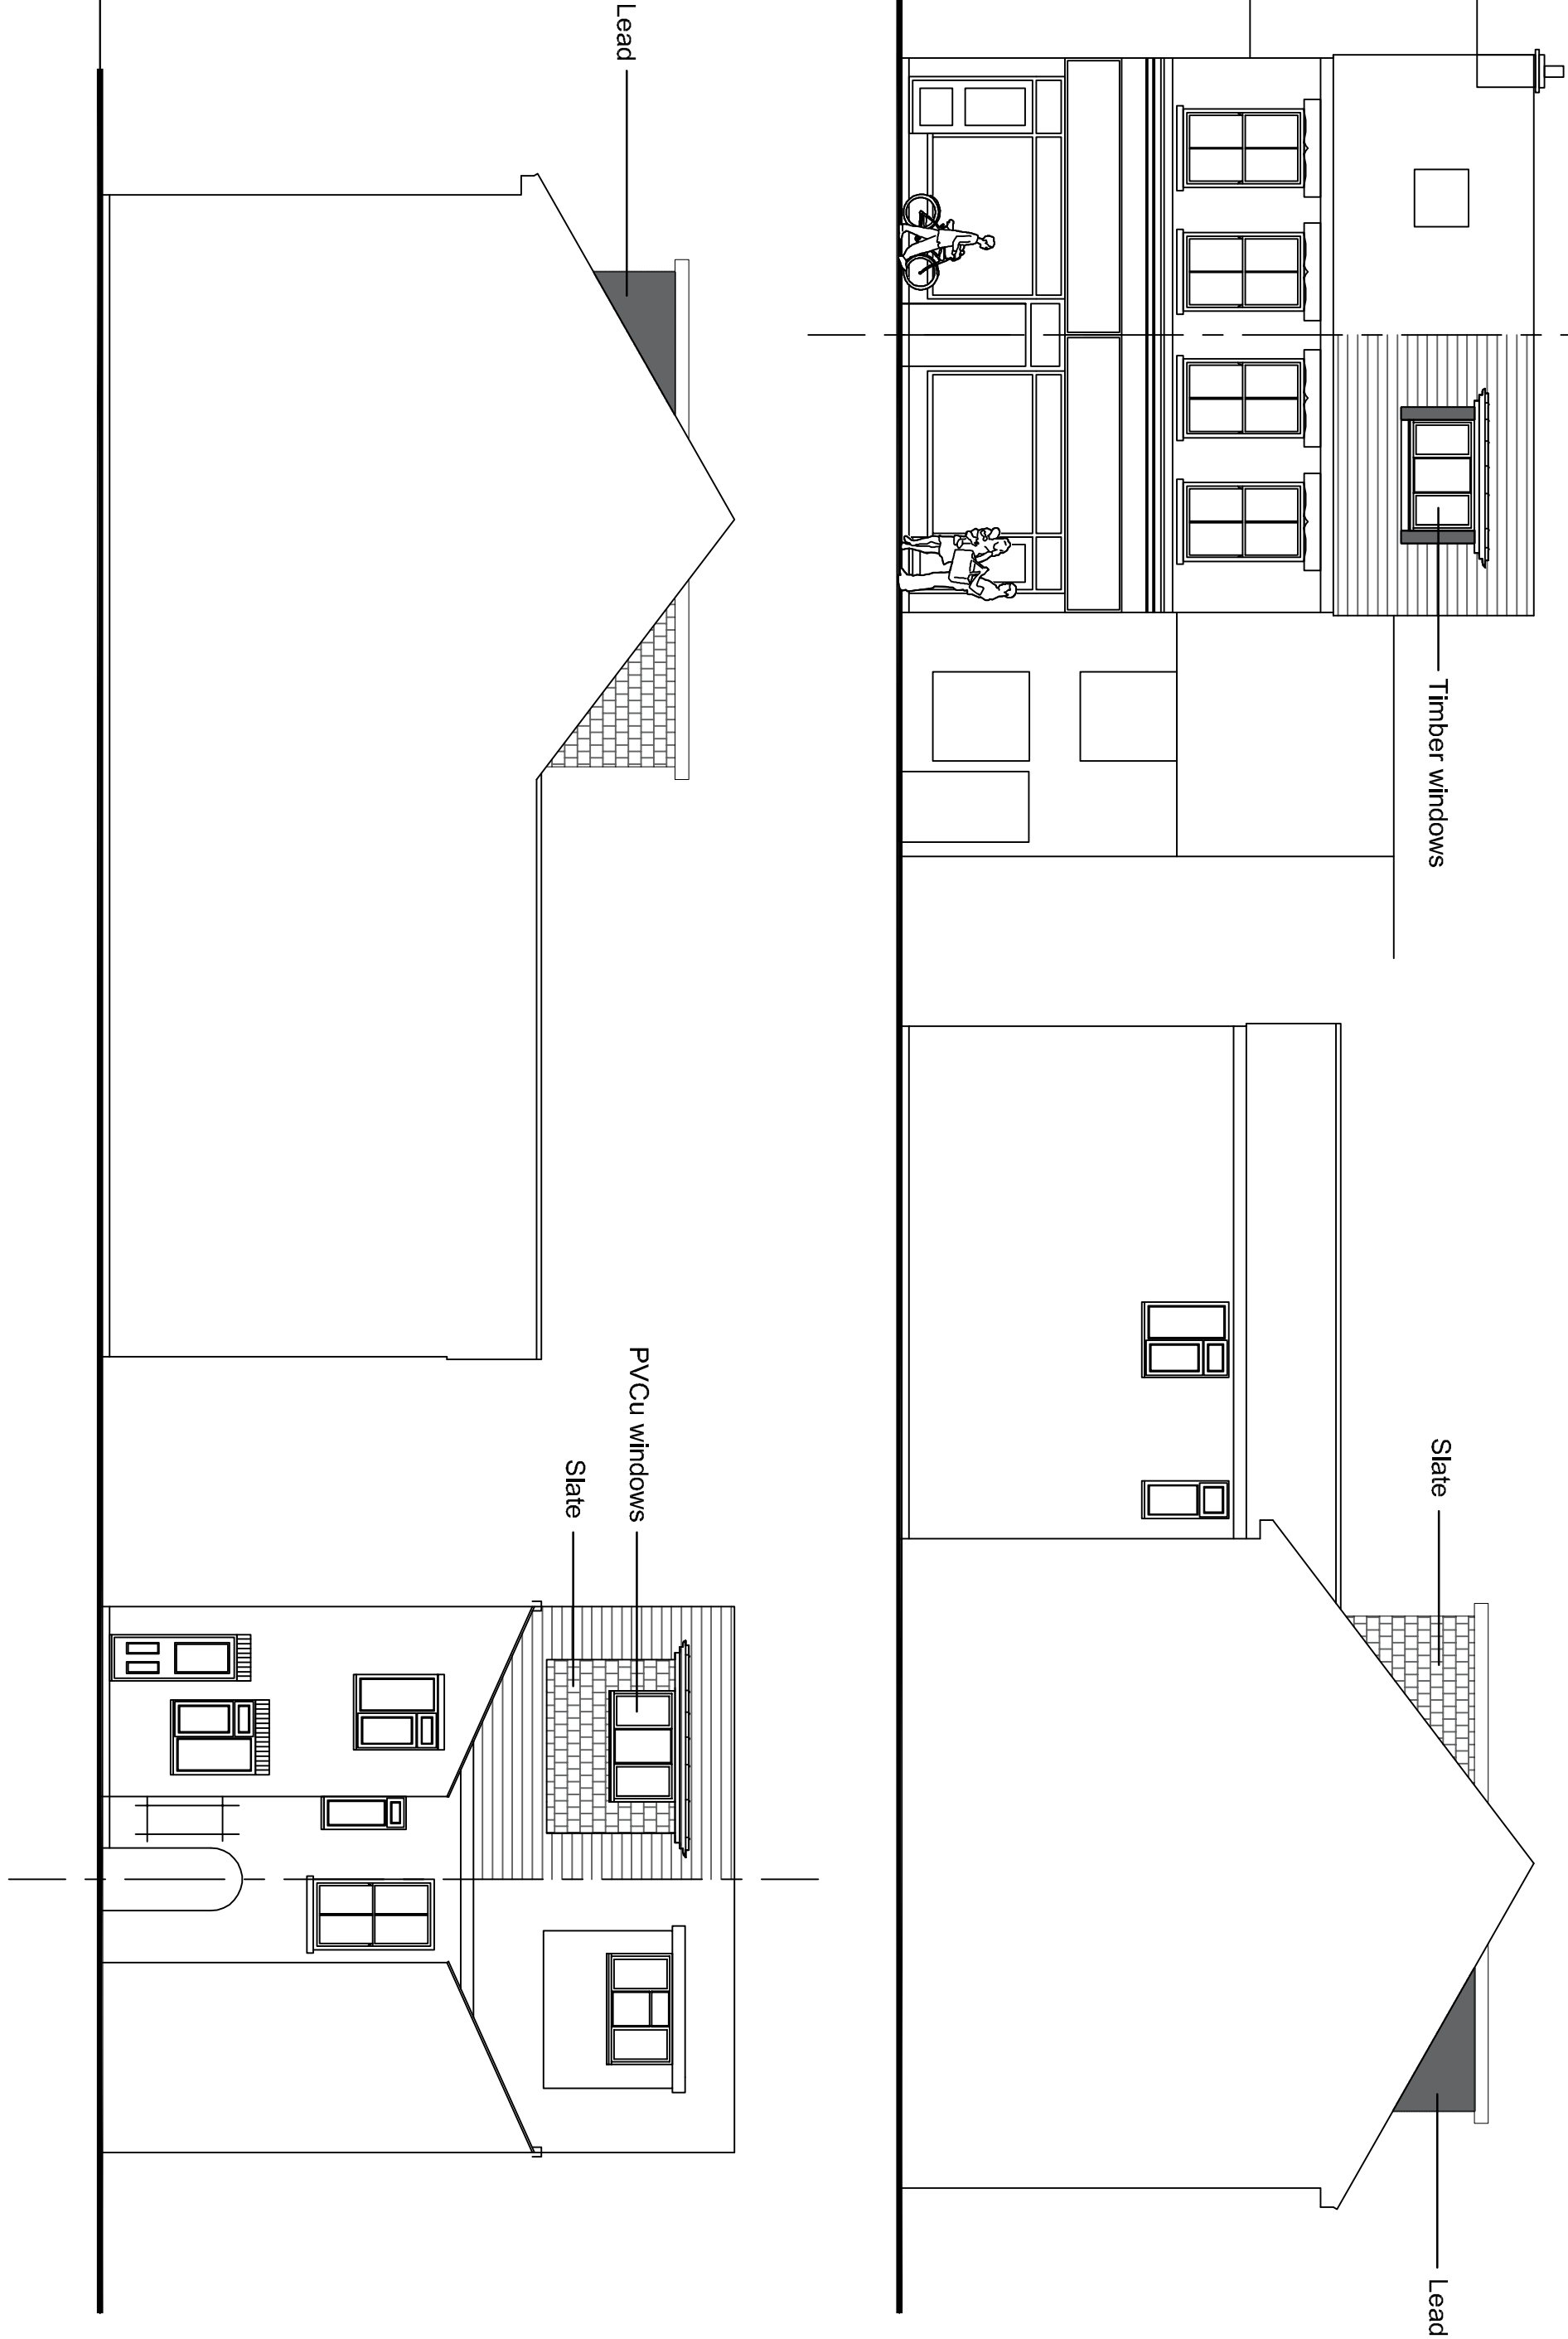

Existing Elevations


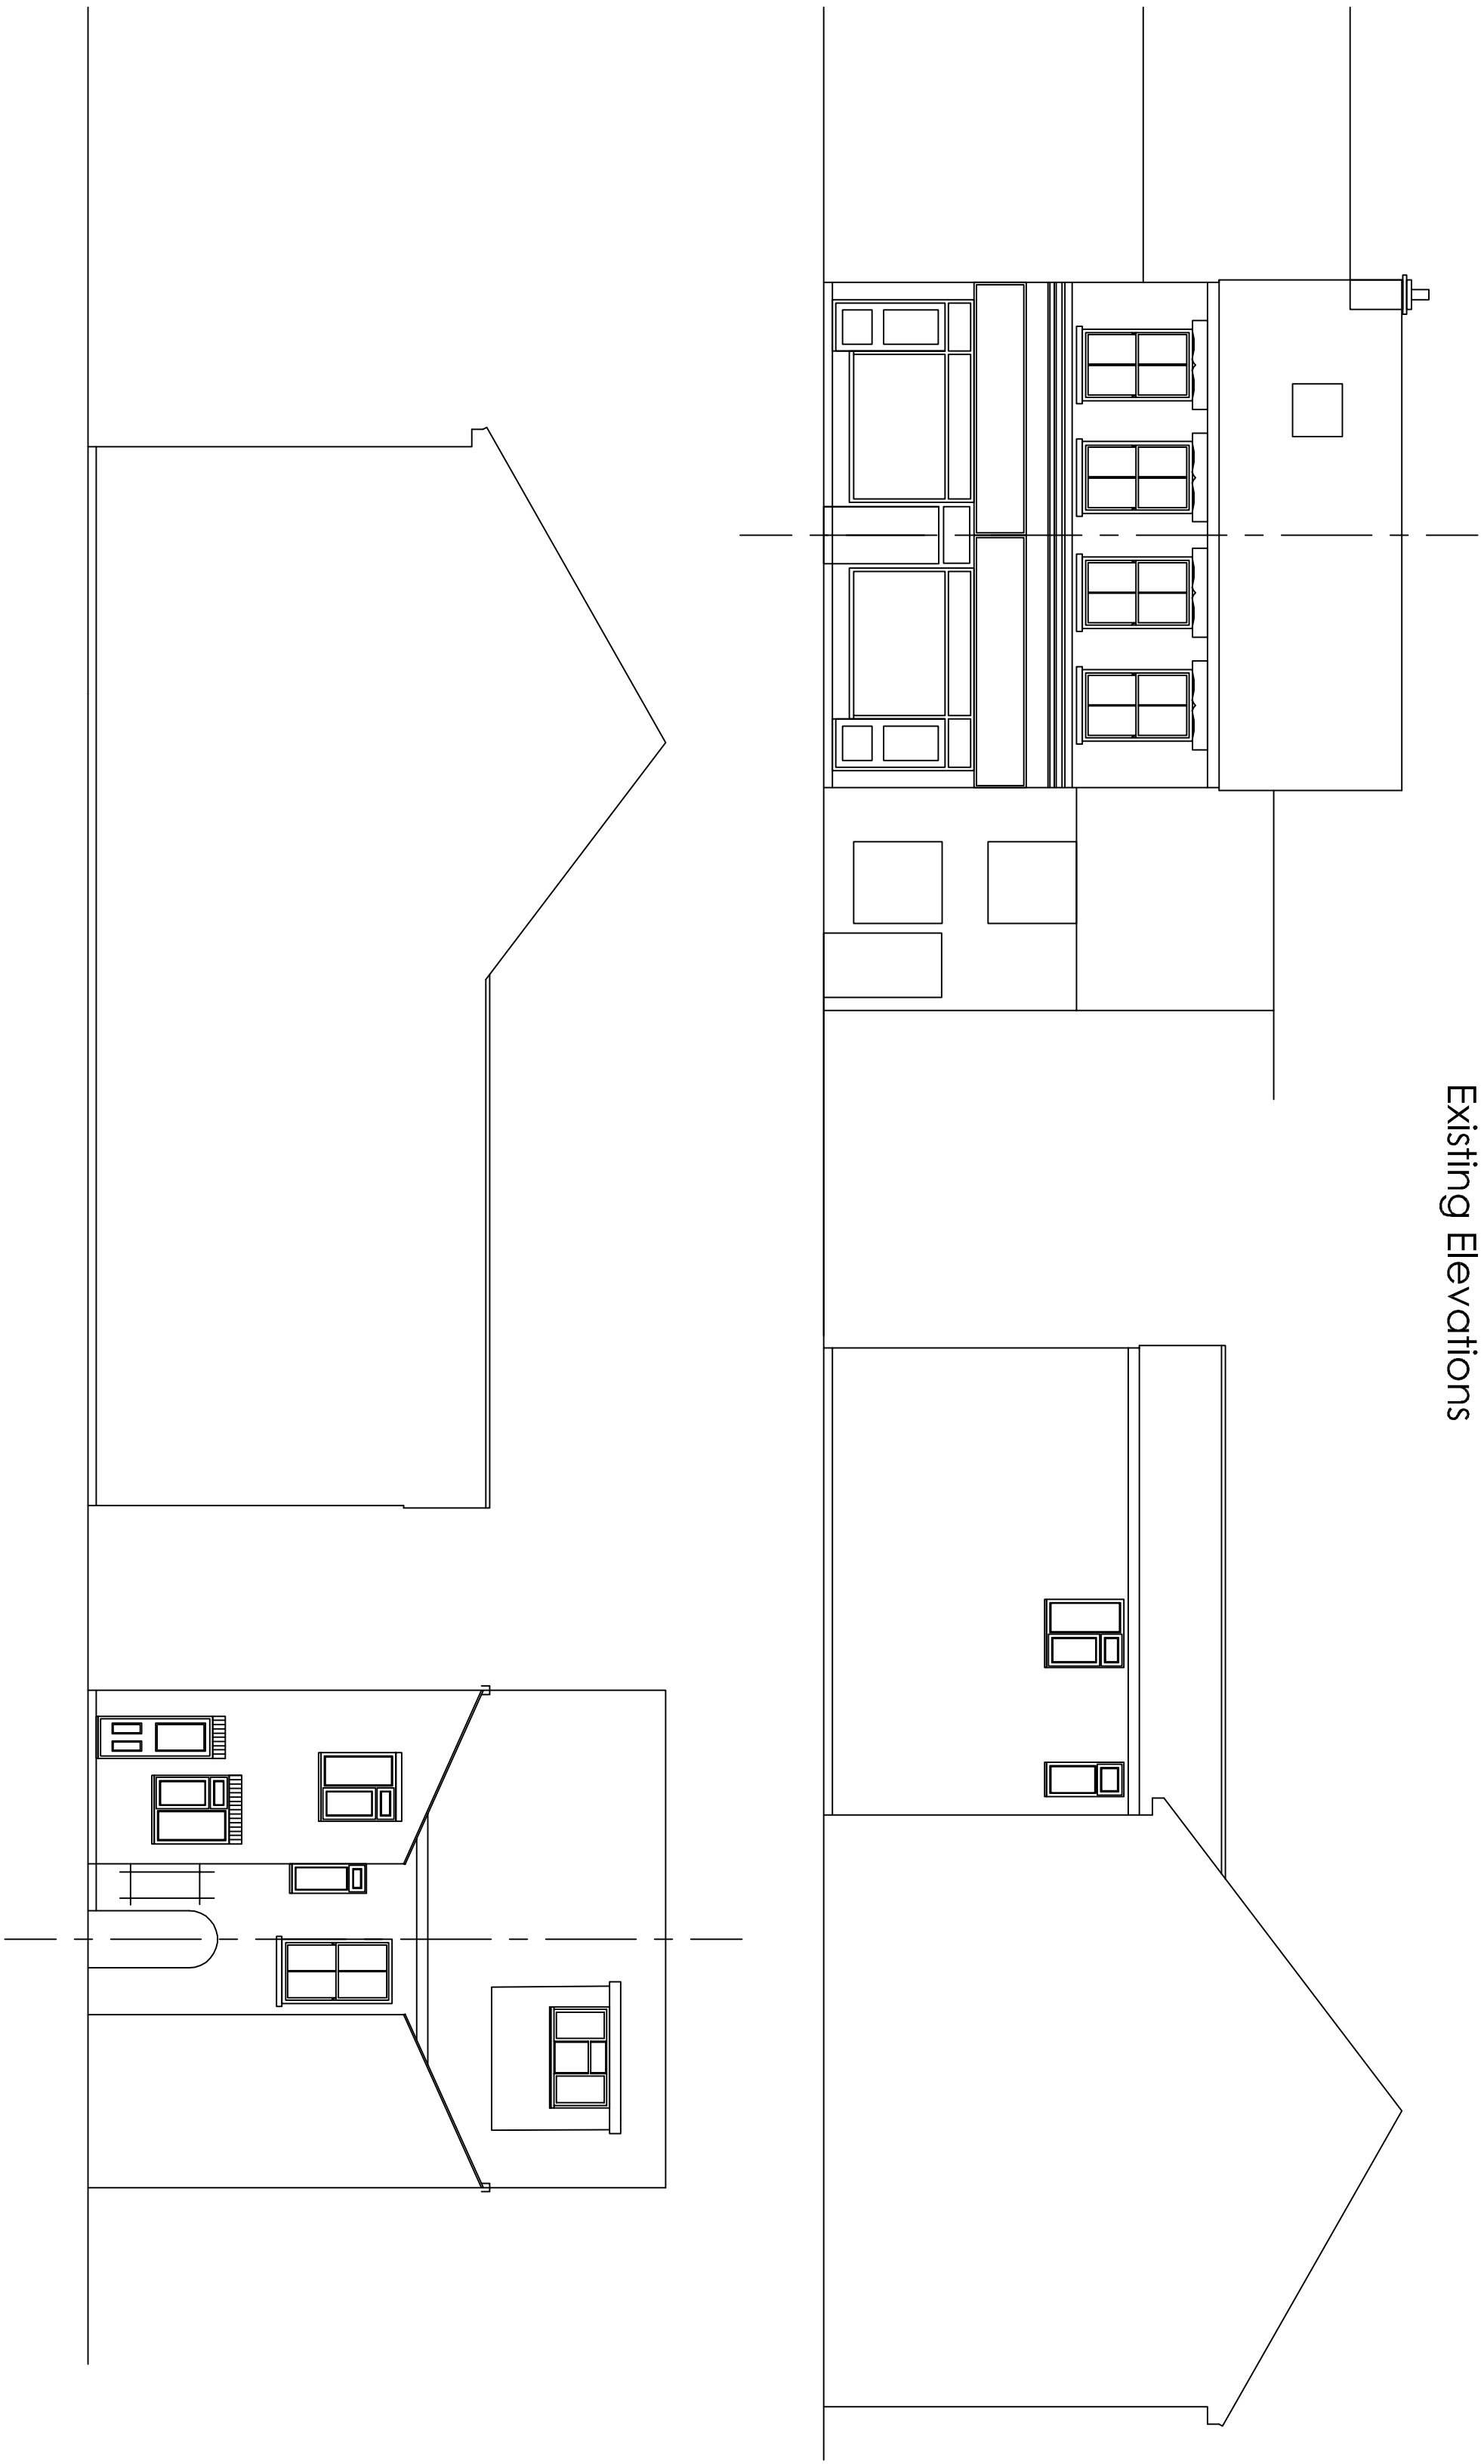


Existing Floor Plans

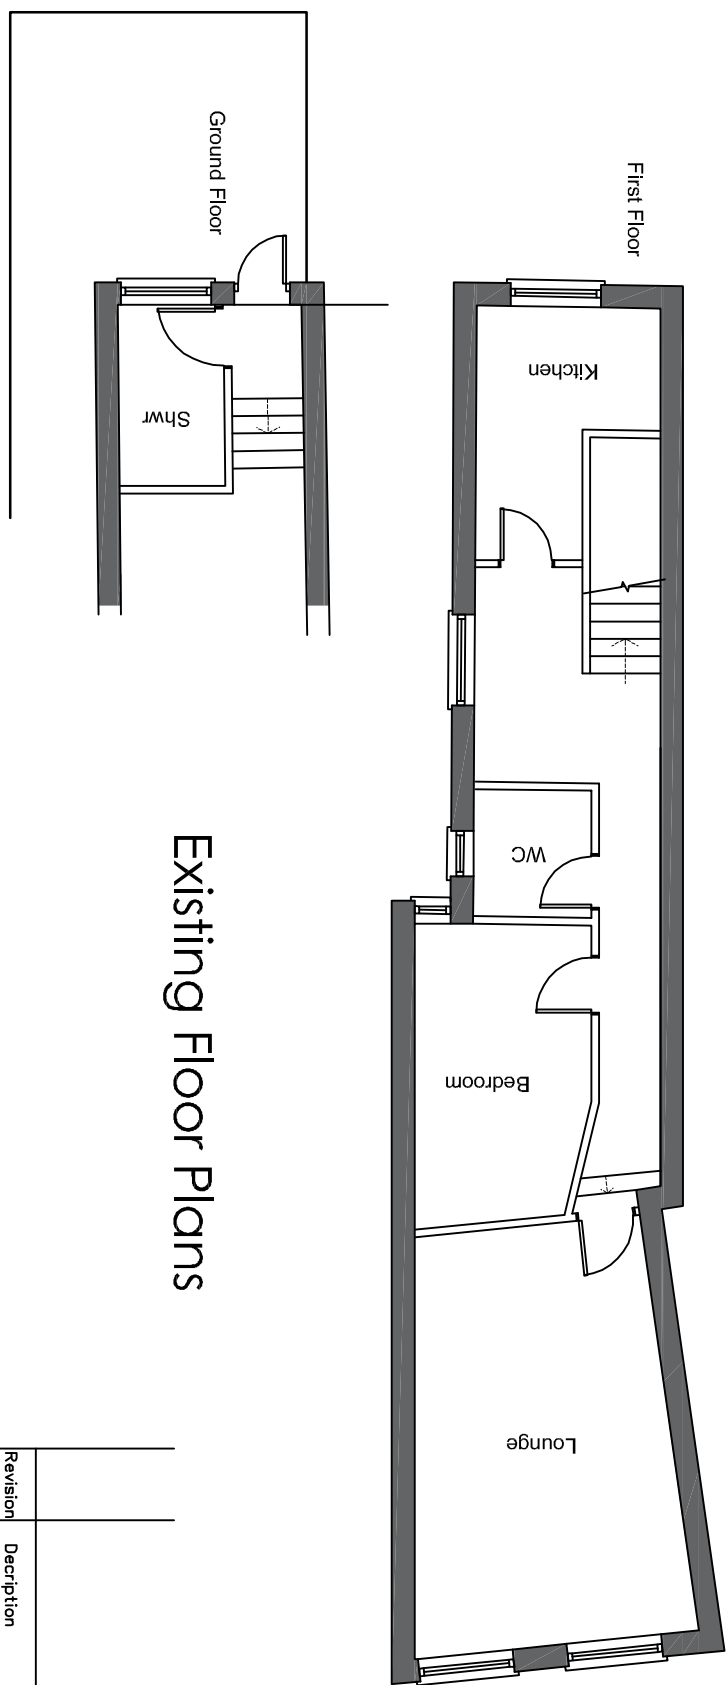

Scale in Metres
0 5 10 15 20 25
for 1:500

Scale in Metres
0 10 20 30 40 50 60
for 1:1250

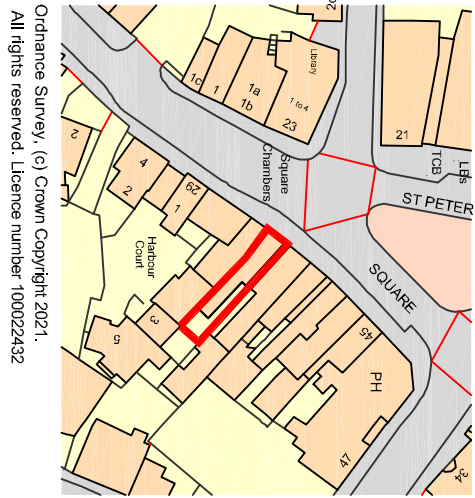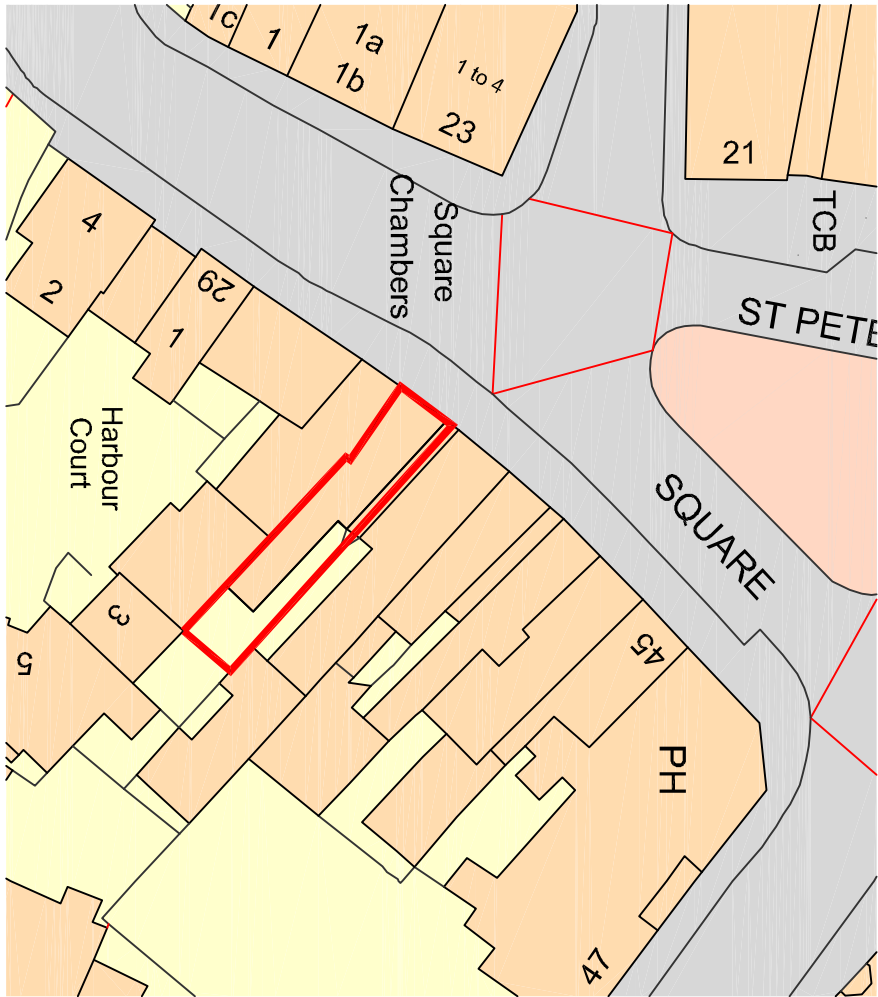

Ordnance Survey, (C) Crown Copyright 2021
All rights reserved. Licence number 100026262

Revision	Description	Date	Drawn

Project:	Mr T Strugnell 35 High St. Emsworth PO10 7AG
Drawing Title:	Proposed Loft Conversion
Drawn By:	CF
Date:	01/02/21
Sheet Size:	A1
Approved By:	
Date:	
Drawn By:	CFA
Date:	01
Sheet Size:	1-100

Chris Flint Associates Ltd CHARTERED SURVEYORS - PROJECT MANAGERS DEVELOPMENT CONSULTANTS
2 Emerald Close Waterlooville, Hants PO7 8NZ tel: 023 92 432484 fax: 023 92 358554 Email: info@flintassociates.co.uk

PLANNING