




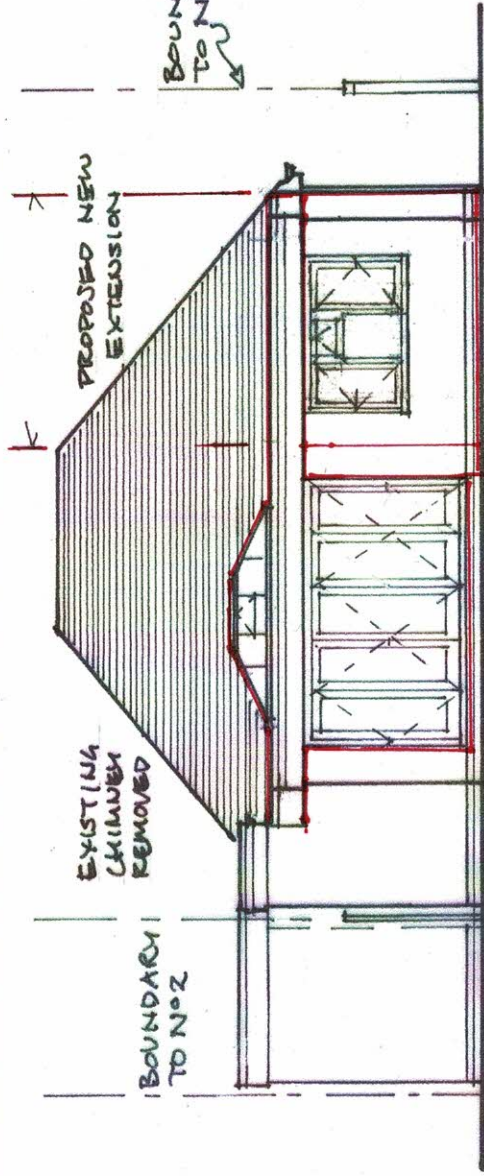


NORTH ELEVATION

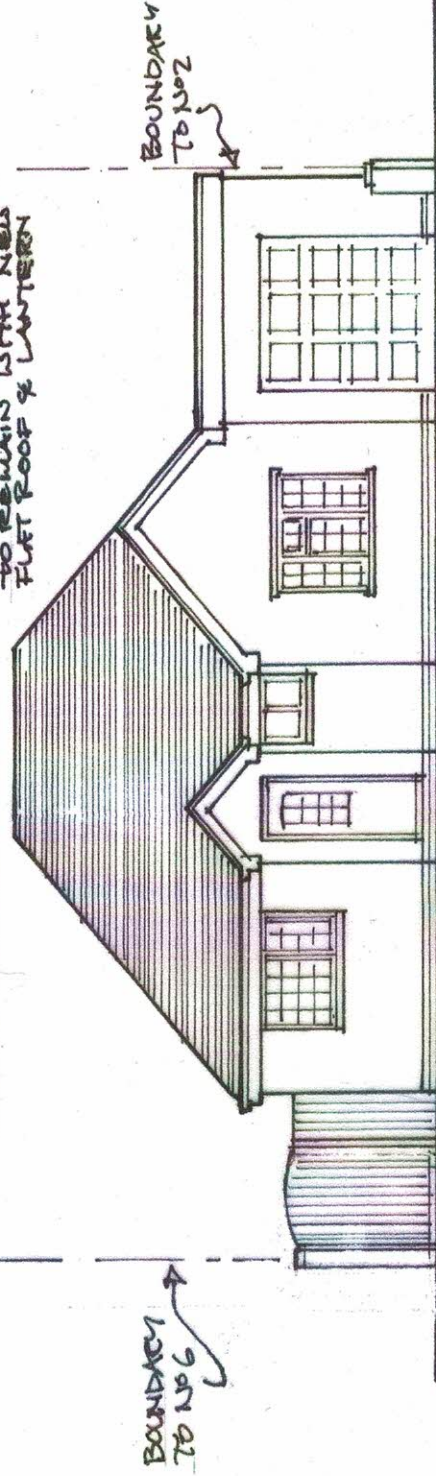


EAST ELEVATION

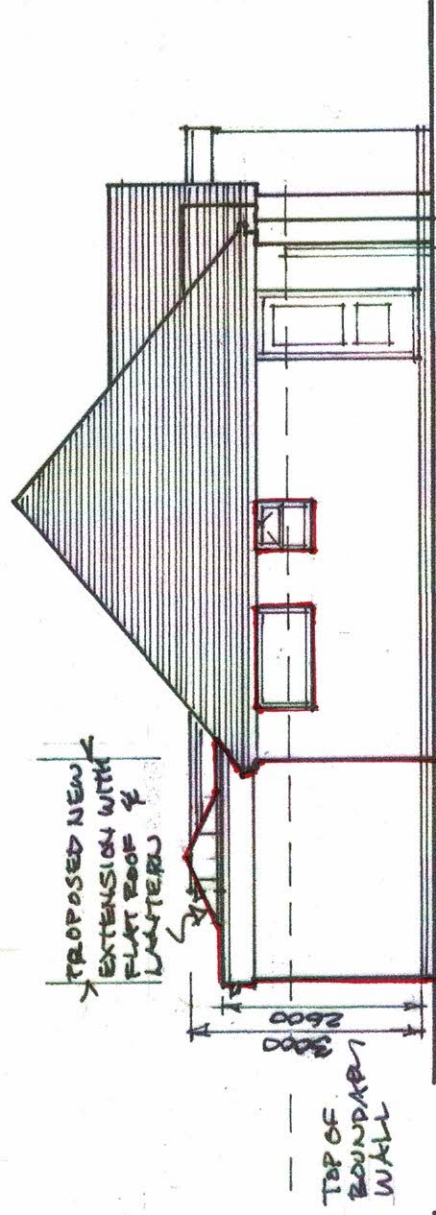

WEST ELEVATION

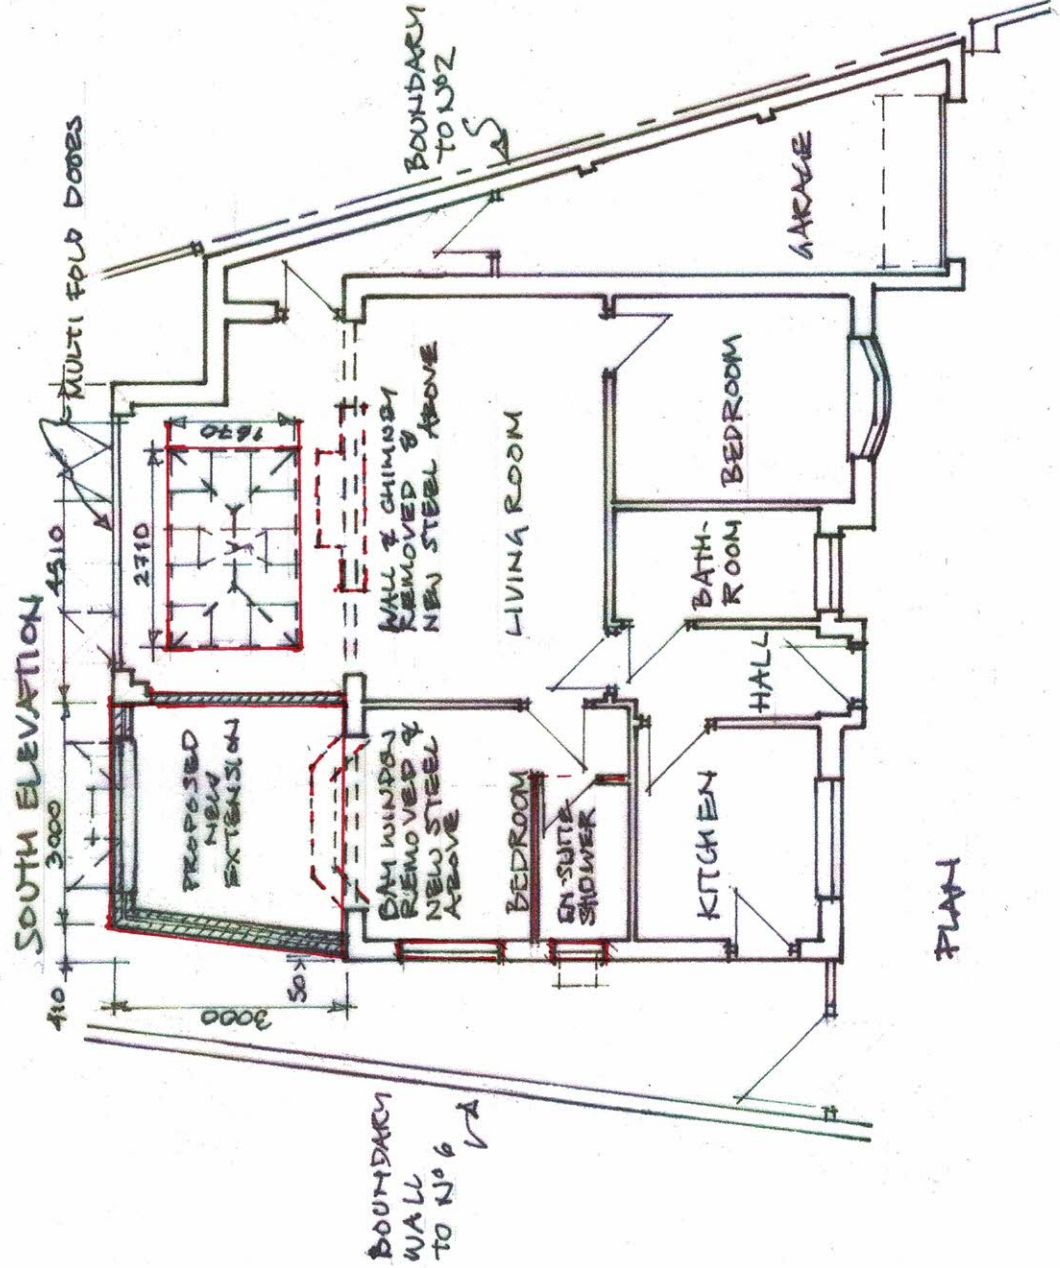

SOUTH ELEVATION

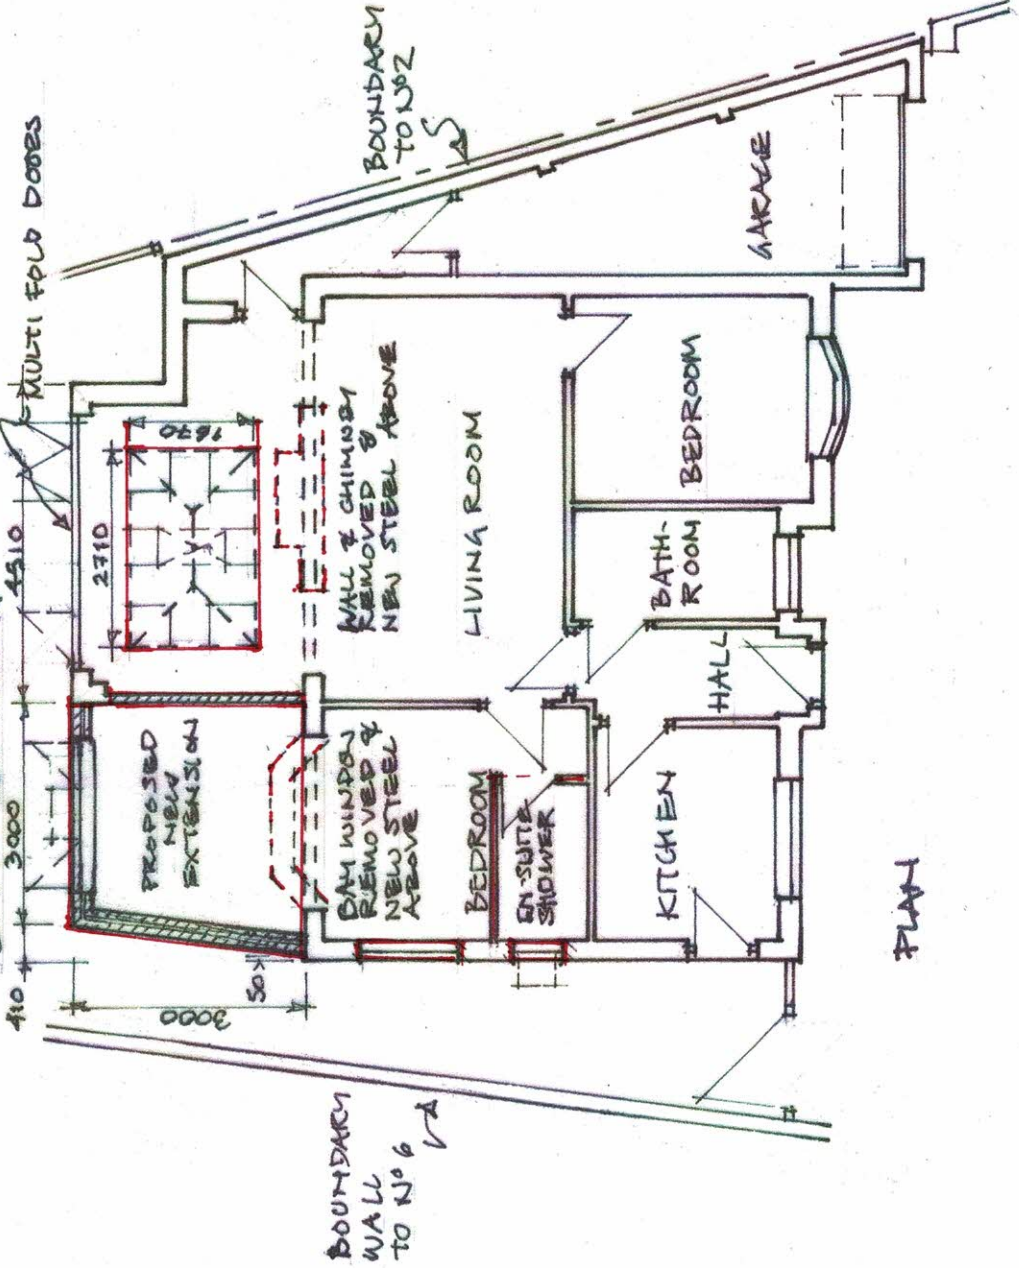

PLAN

0 1 2 3 4 5 M
SCALE 1:100 @ A3

PROPOSED PLAN & ELEVATIONS

TERRY RODGERS
4 DANCES WAY
HAYLING ISLAND
HANTS
PO11 0JP

31 MARCH 2021

TR 0321 PA 04

QUANTELL DESIGN

19 WEST HAYE ROAD
HAYLING ISLAND
HANTS
PO11 0RN

TEL 02392 447262

EMAIL janguantrill@gmail.com