


HAVANT BOROUGH COUNCIL

15 MAR 2021

RECEIVED

PROPOSED GROUND FLOOR PLAN.

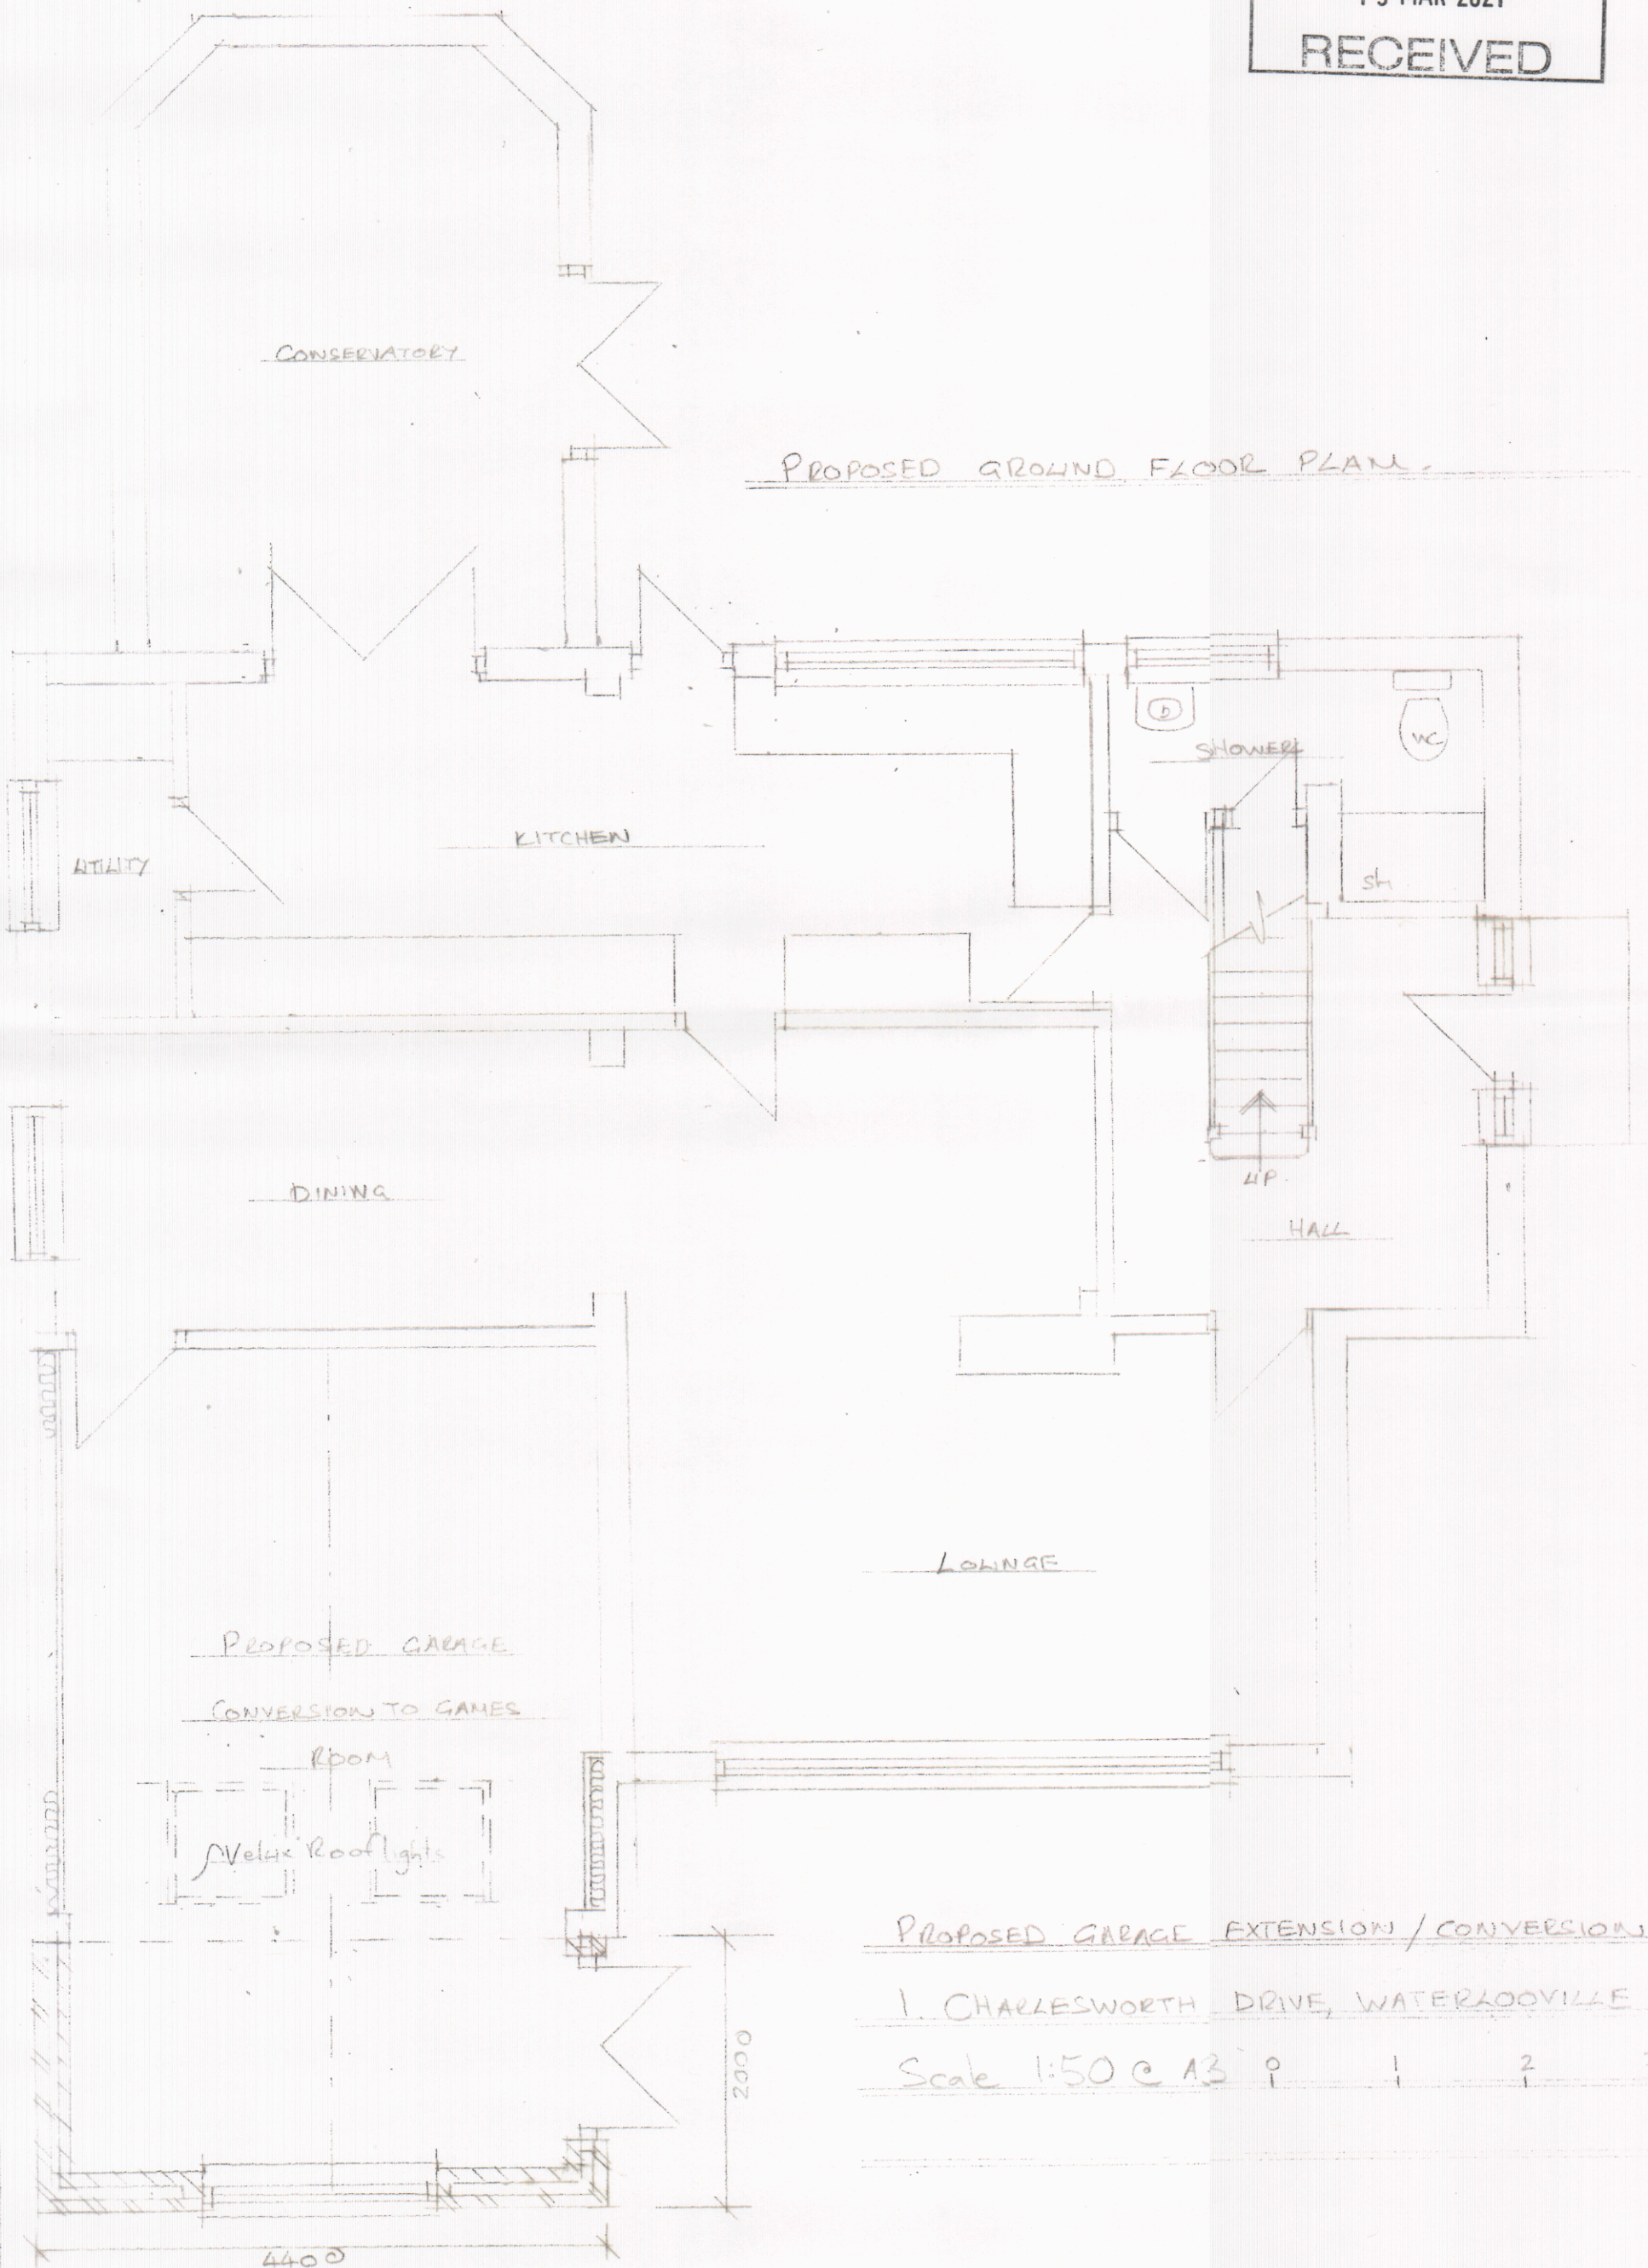

PROPOSED GARAGE EXTENSION / CONVERSION

1. CHARLESWORTH DRIVE, WATERLOOVILLE

Scale 1:50 @ A3 0 1 2 3