


10,000

4000

FLAT ROOF OVER

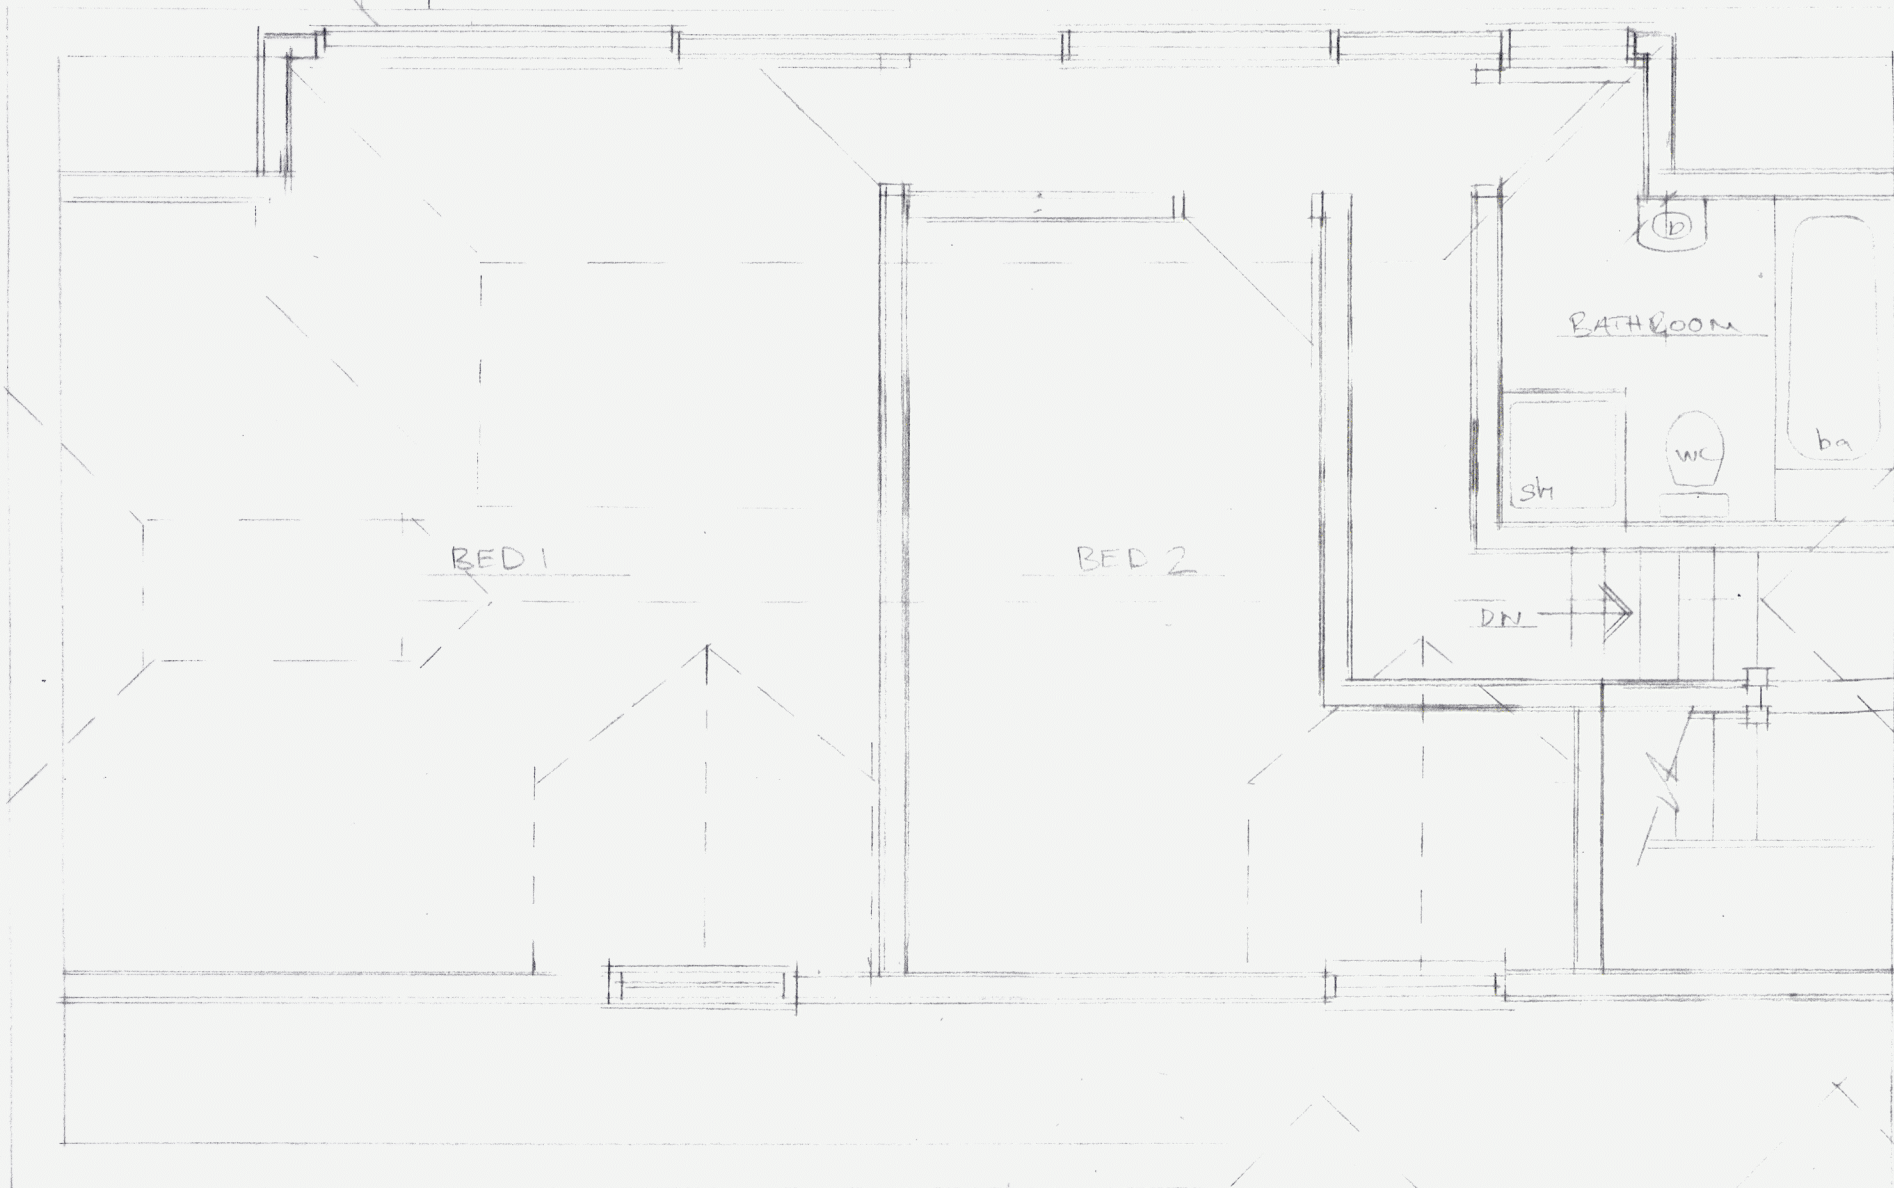

PROPOSED REAR EXTENSION REVA

2 ASHWOOD CLOSE, BEDHAMPTON. PO93QT.

FIRST FLOOR PLAN Scale 1:50 @ A3

