

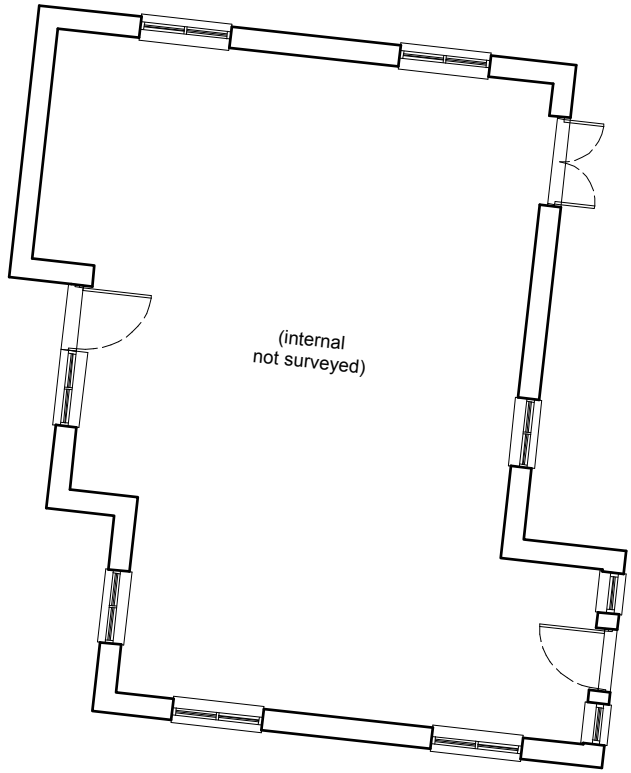


 


EXISTING INTERNAL LAYOUT

scale 1:100

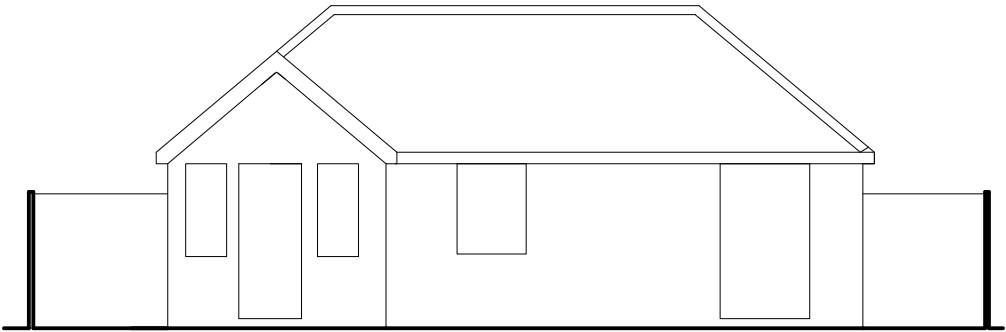


EXISTING FRONT ELEVATION
(EAST FACING)

scale 1:100

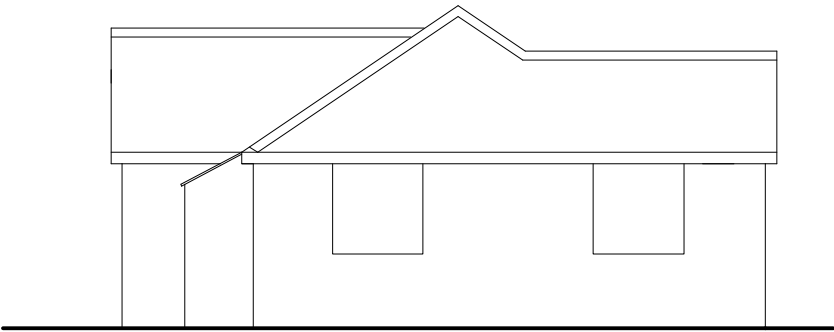


EXISTING SIDE ELEVATION
(SOUTH FACING)

scale 1:100

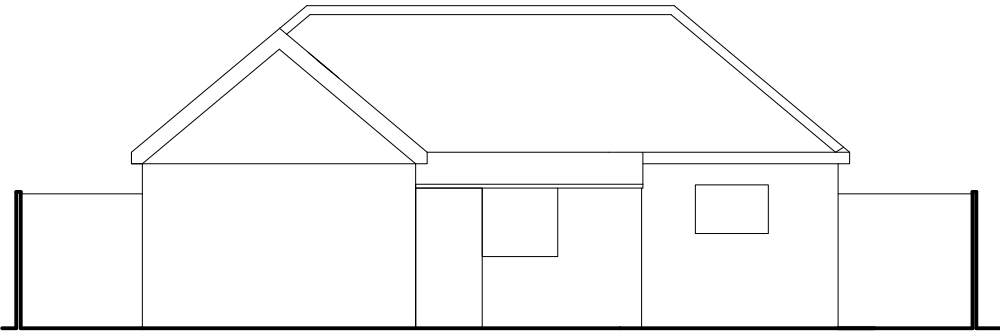

EXISTING REAR ELEVATION
(WEST FACING)

scale 1:100

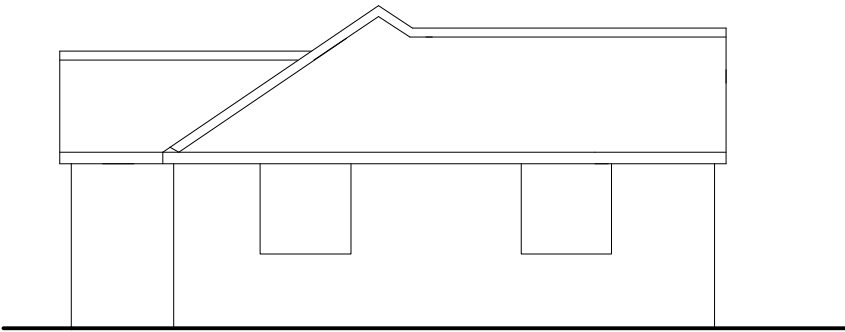

EXISTING SIDE ELEVATION
(NORTH FACING)

scale 1:100

PROJECT Proposed Development at 1 Nutbourne Road, Hayling Island, Hampshire, PO11 9RT		DRAWING TITLE Existing Layouts & Elevations	
		CLIENT Mr J. Pritchard	
SCALE 1:100 @ A1	DATE Oct 2020	DRAWING NO. 19/2411/PL/05	REVISION A
NATURE OF REVISIONS			
A Planning Application Amendments Jan' 2021			