


NOTES


GENERAL NOTES:
1. THIS DRAWING IS TO BE READ IN CONJUNCTION WITH THE OTHER RELEVANT CONSULTANTS DRAWINGS.
2. ALL FINISHES ARE TO CONFORM TO THE CURRENT BUILDING REGULATIONS.
3. REFER TO A SEPARATE DOCUMENT FOR THE DESIGNERS RISK ASSESSMENT.
4. ALL WORKS OR MATERIALS INDICATED ON THIS DRAWING ARE TO BE TO THE LATEST RELEVANT BRITISH STANDARDS AND CARRIED OUT IN ACCORDANCE WITH THE BRITISH STANDARDS CODES OF PRACTICE OR RECOGNIZED INSTITUTE OR TRADE ASSOCIATION RECOMMENDATIONS AND PUBLICATIONS.

External Materials


- ①. Fortex uPVC textured weatherboarding.
②. Grey coated aluminium bi-fold doors.
③. Roof tiles to match existing.
④. Painted timber fascia to match existing.
⑤. Black rainwater goods.

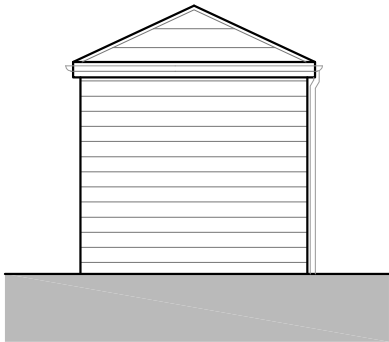


Proposed
South Elevation

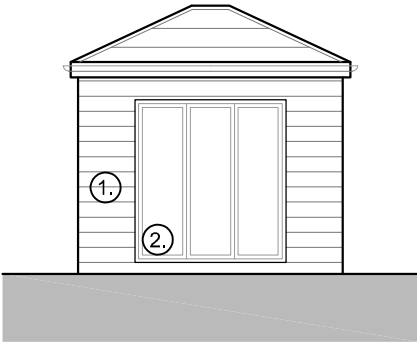


Proposed
West Elevation

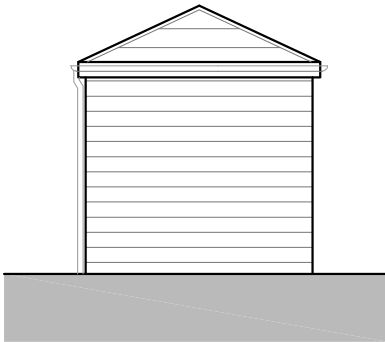


Proposed
North Elevation

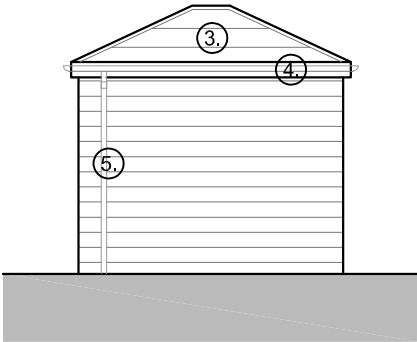



Proposed
East Elevation

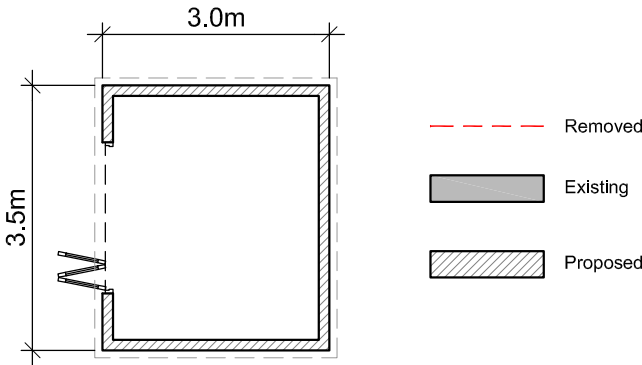

Proposed
Ground Floor (Summer House)

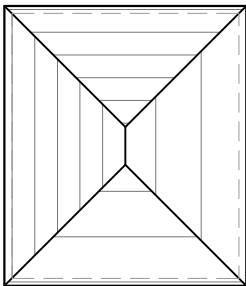


Proposed
Roof Plan (Summer House)

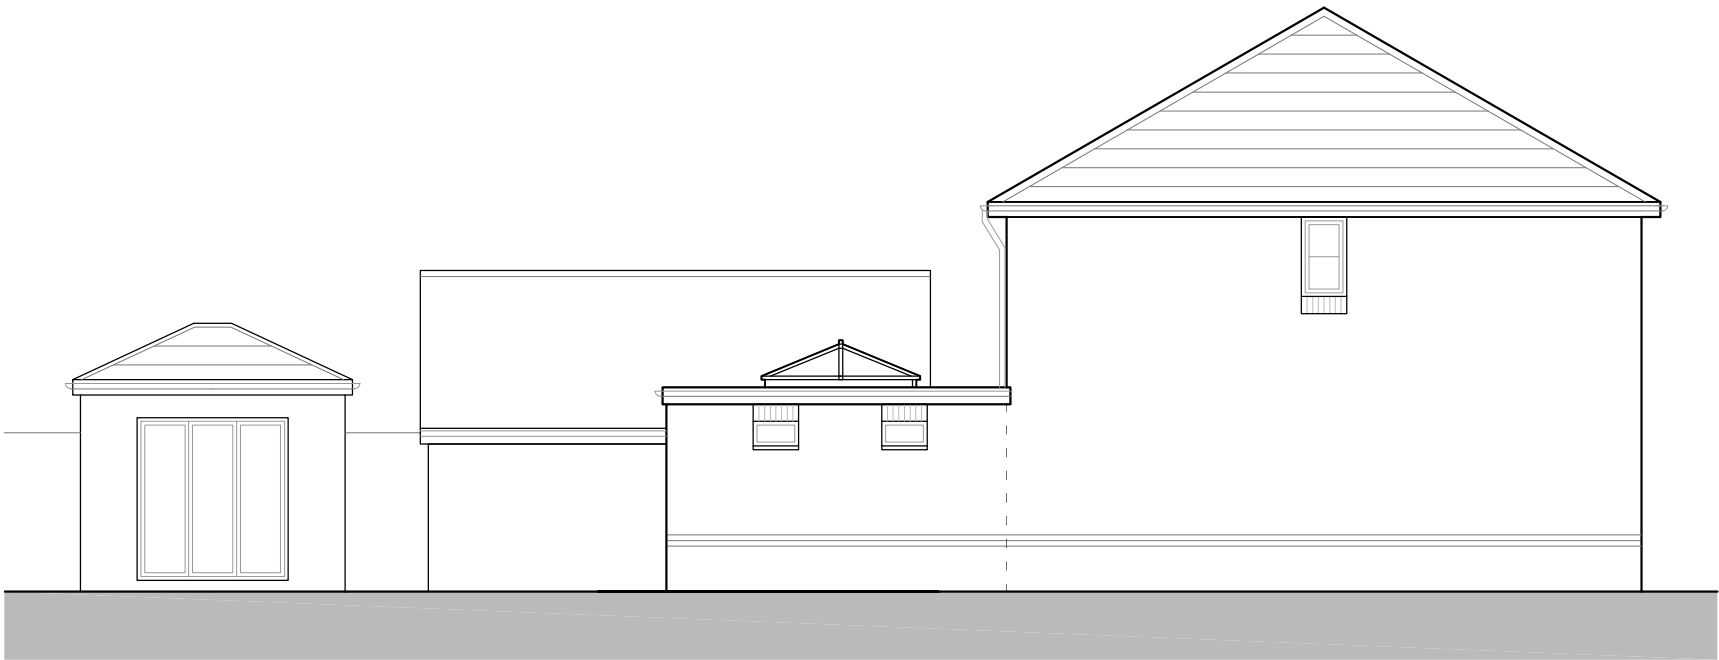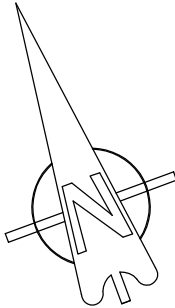

Proposed
West Elevation (Context)

1:100 scale

 

Revision	Date	Description	Drawn	Checked
----------	------	-------------	-------	---------

PLC
ARCHITECTS
Lansdowne House
25-26 Hampshire Terrace
Portsmouth PO1 2QF
Hampshire England
Tel: (023) 92 755 333
E-Mail: admh@plcarchitects.com
Web: www.plcarchitects.com

Client:

Project:
3 Lawrence Place
Waterlooville
Hampshire PO7 5FS

Drawing Title:
Proposed Summer House & Context Elevation

Drawn By CW	Date Mar '21	Checked By	Date	Approved By	Date
Drawing No. 21.3240.106	Revision P1	Scale: 1:100 @ A3			

PLC ARCHITECTS © COPYRIGHT RESERVED 2017
NOT TO BE SCALED. DIMENSIONS TO BE CHECKED ON SITE
SCALING ONLY FOR LOCAL AUTHORITY PURPOSES