




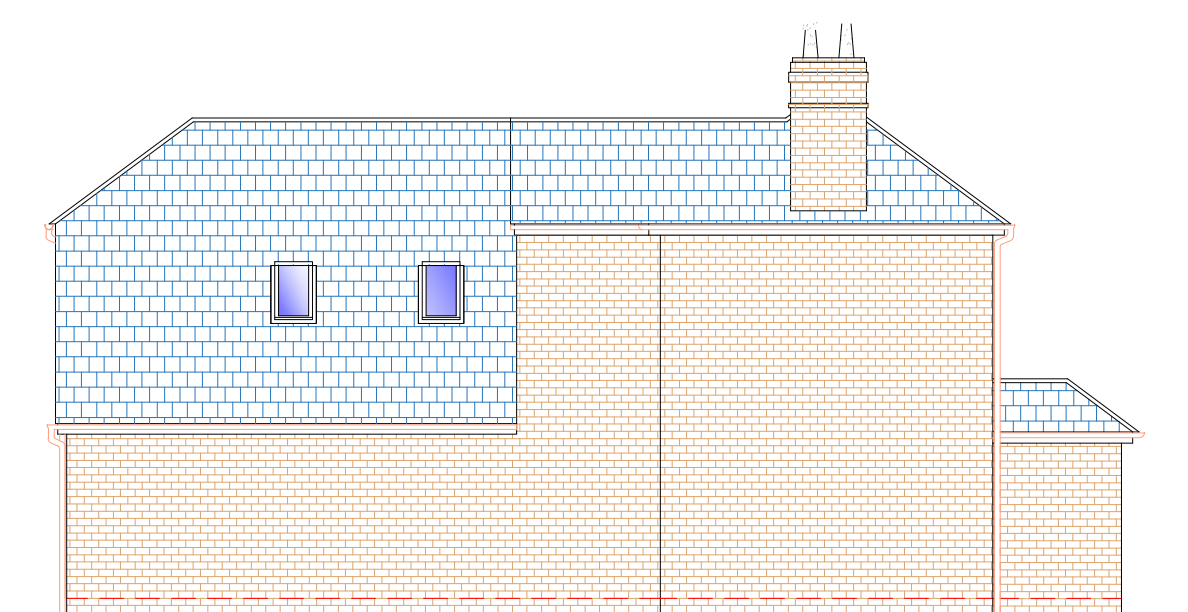


1 EXISTING SIDE ELEVATION (NO CHANGE)
1:100

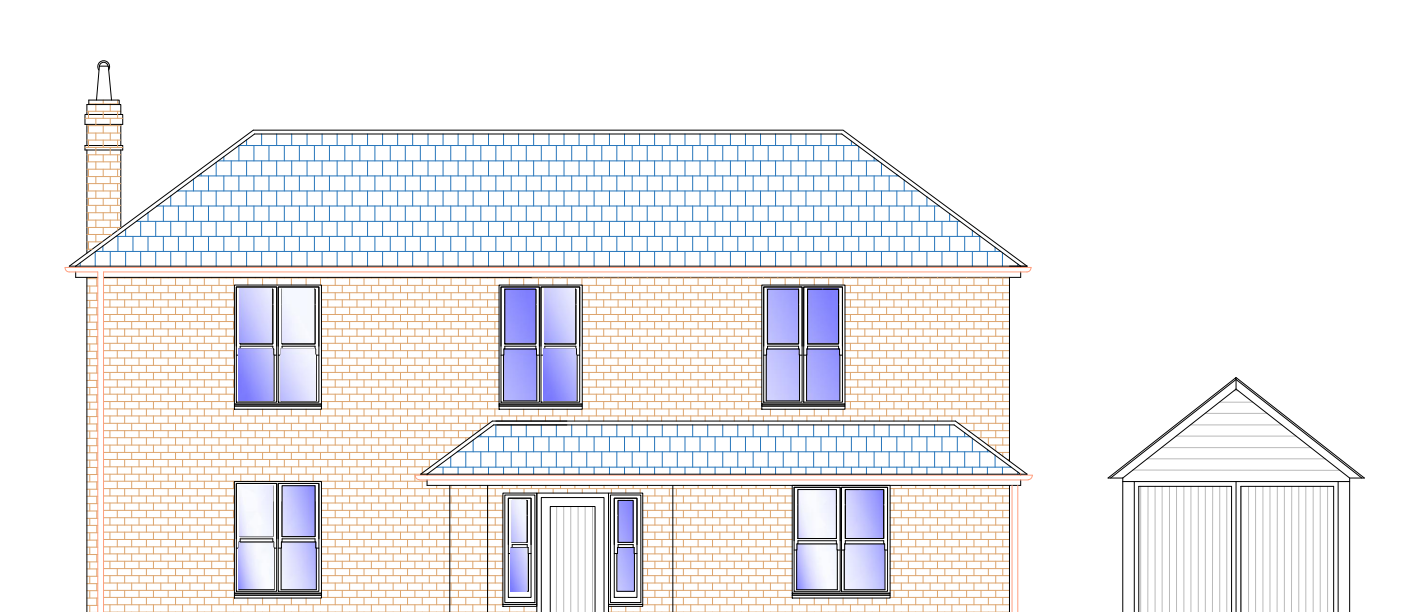


2 EXISTING FRONT ELEVATION
1:100

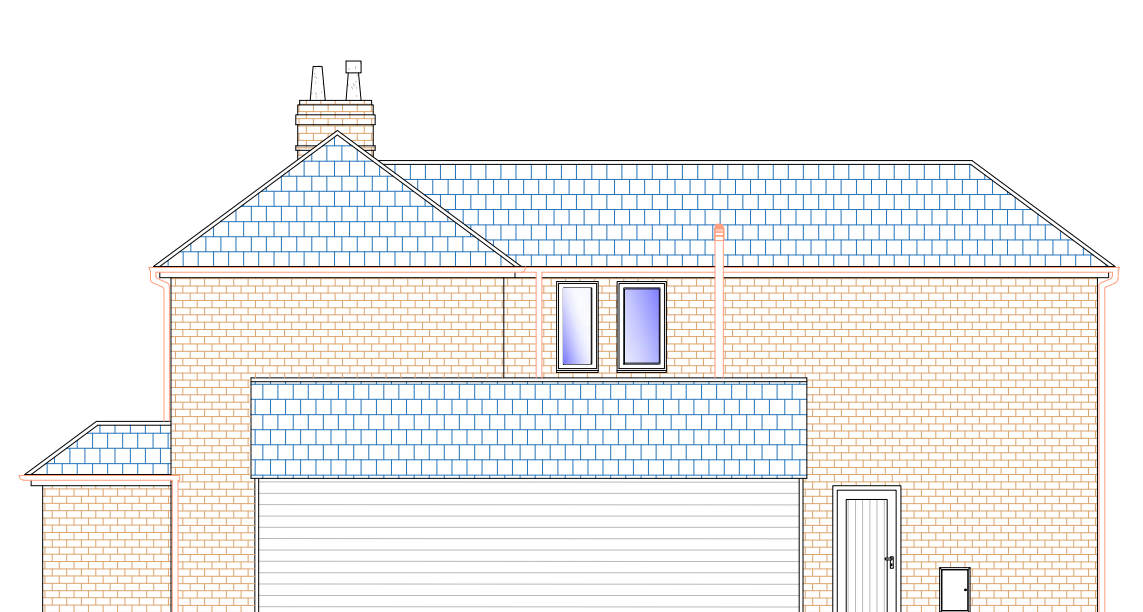


3 EXISTING SIDE ELEVATION
1:100

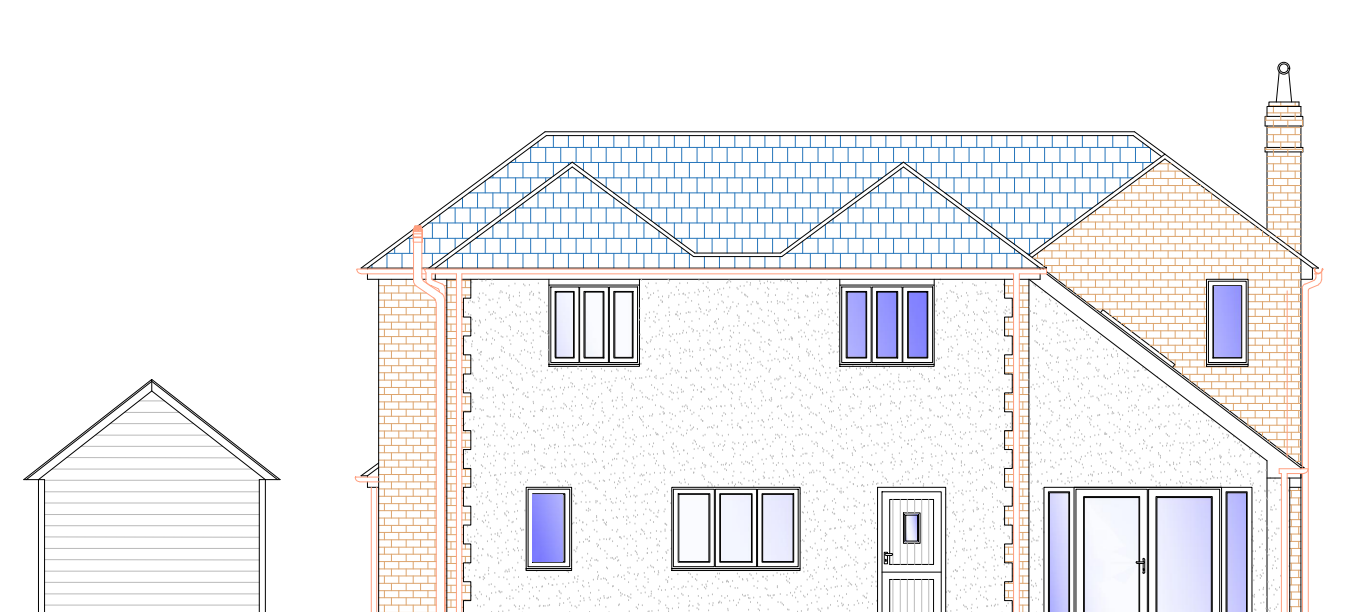


4 EXISTING REAR ELEVATION
1:100

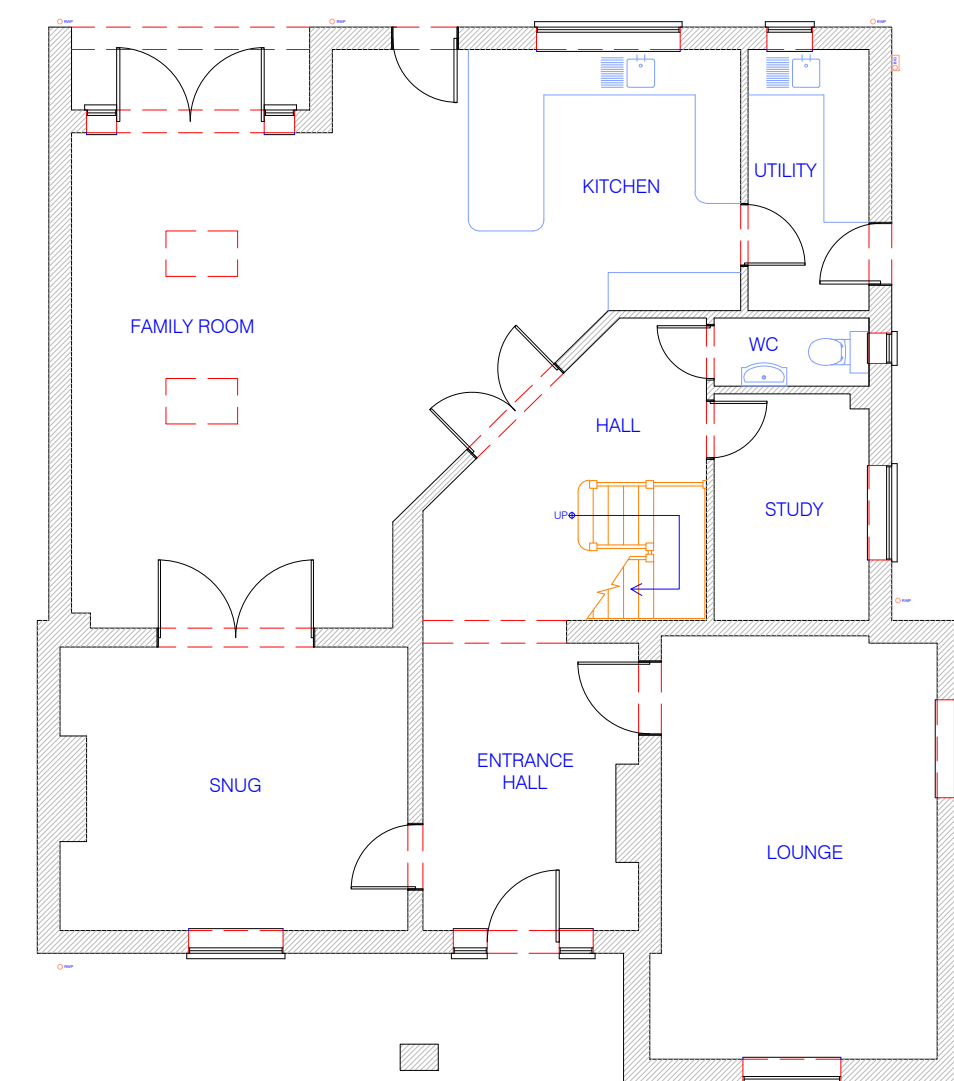

5 EXISTING GRD PLAN
1:100

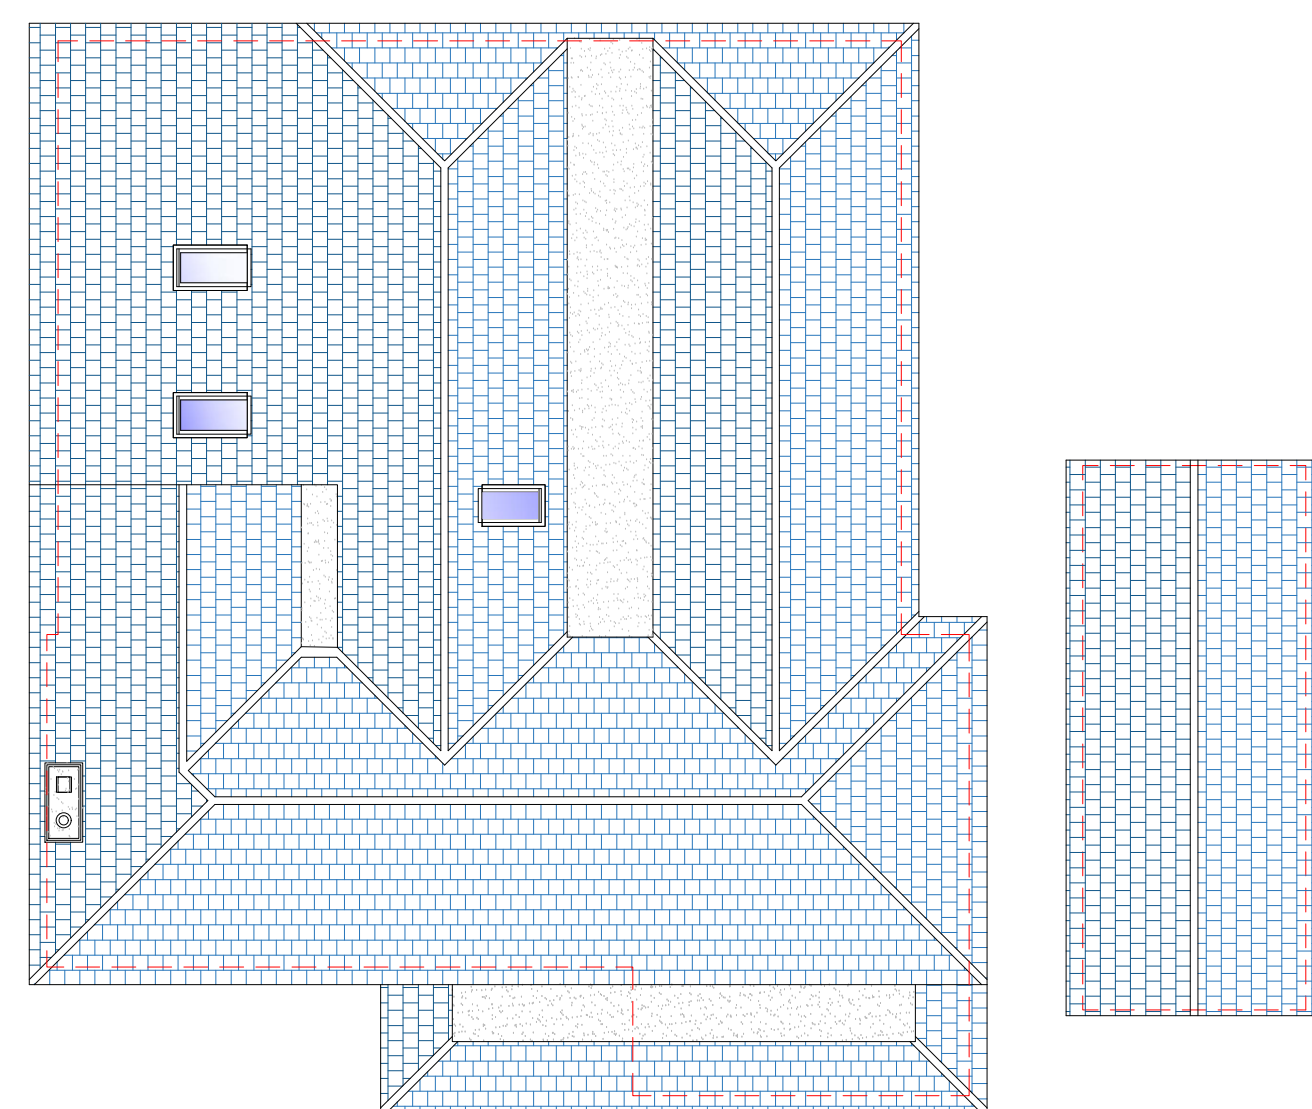


6 EXISTING ROOF PLAN
1:100

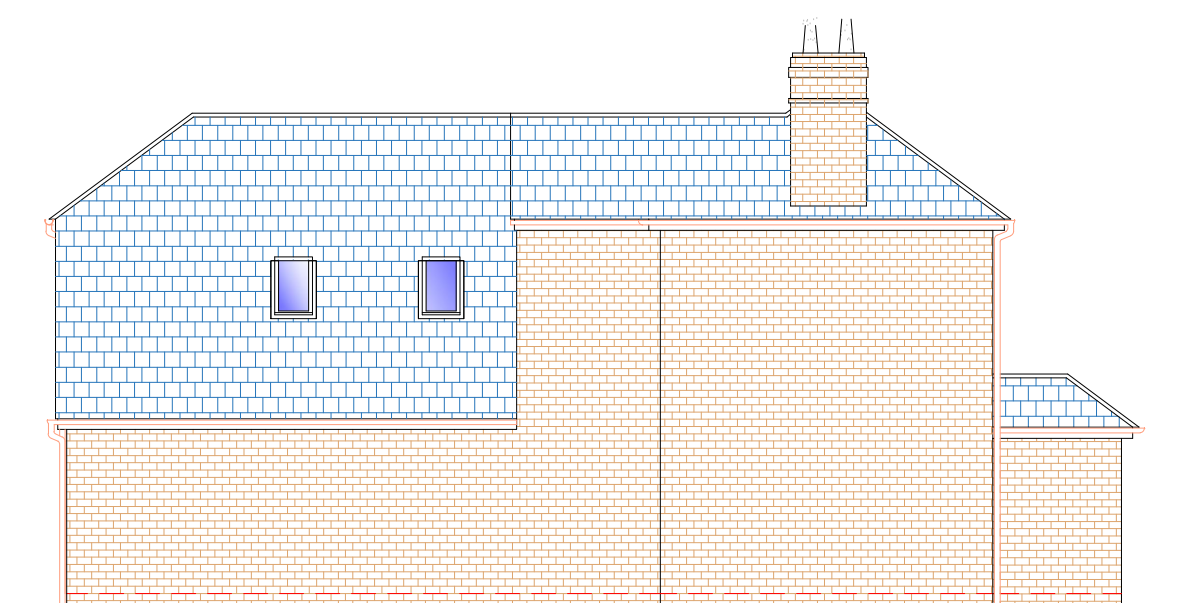

7 PROPOSED SIDE ELEVATION (NO CHANGE)
1:100




8 PROPOSED FRONT ELEVATION
1:100

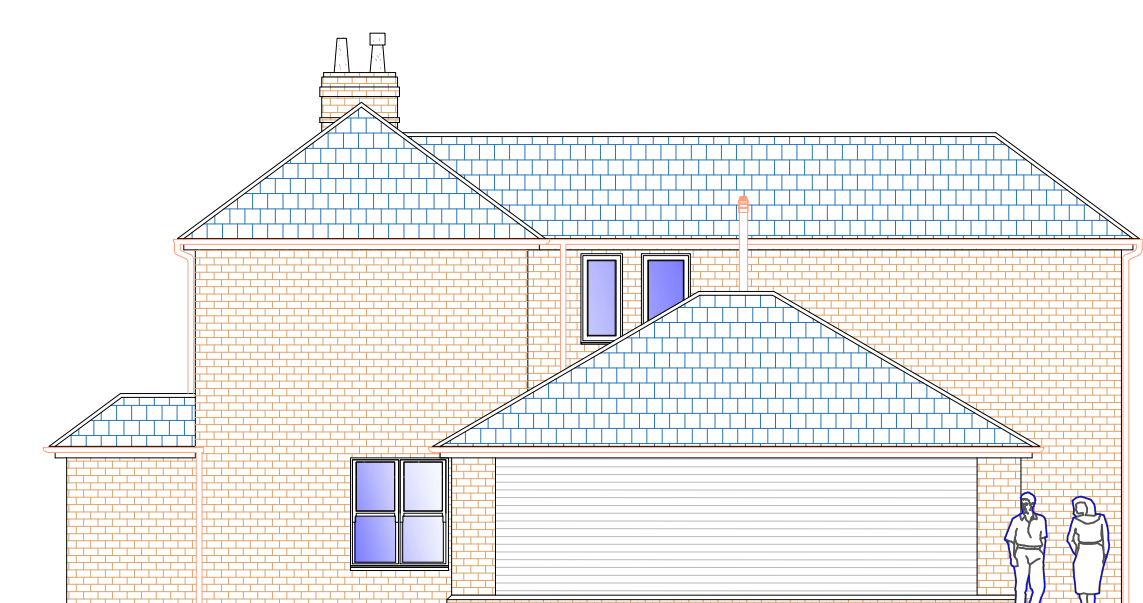


9 PROPOSED SIDE ELEVATION
1:100



10 PROPOSED REAR ELEVATION
1:100

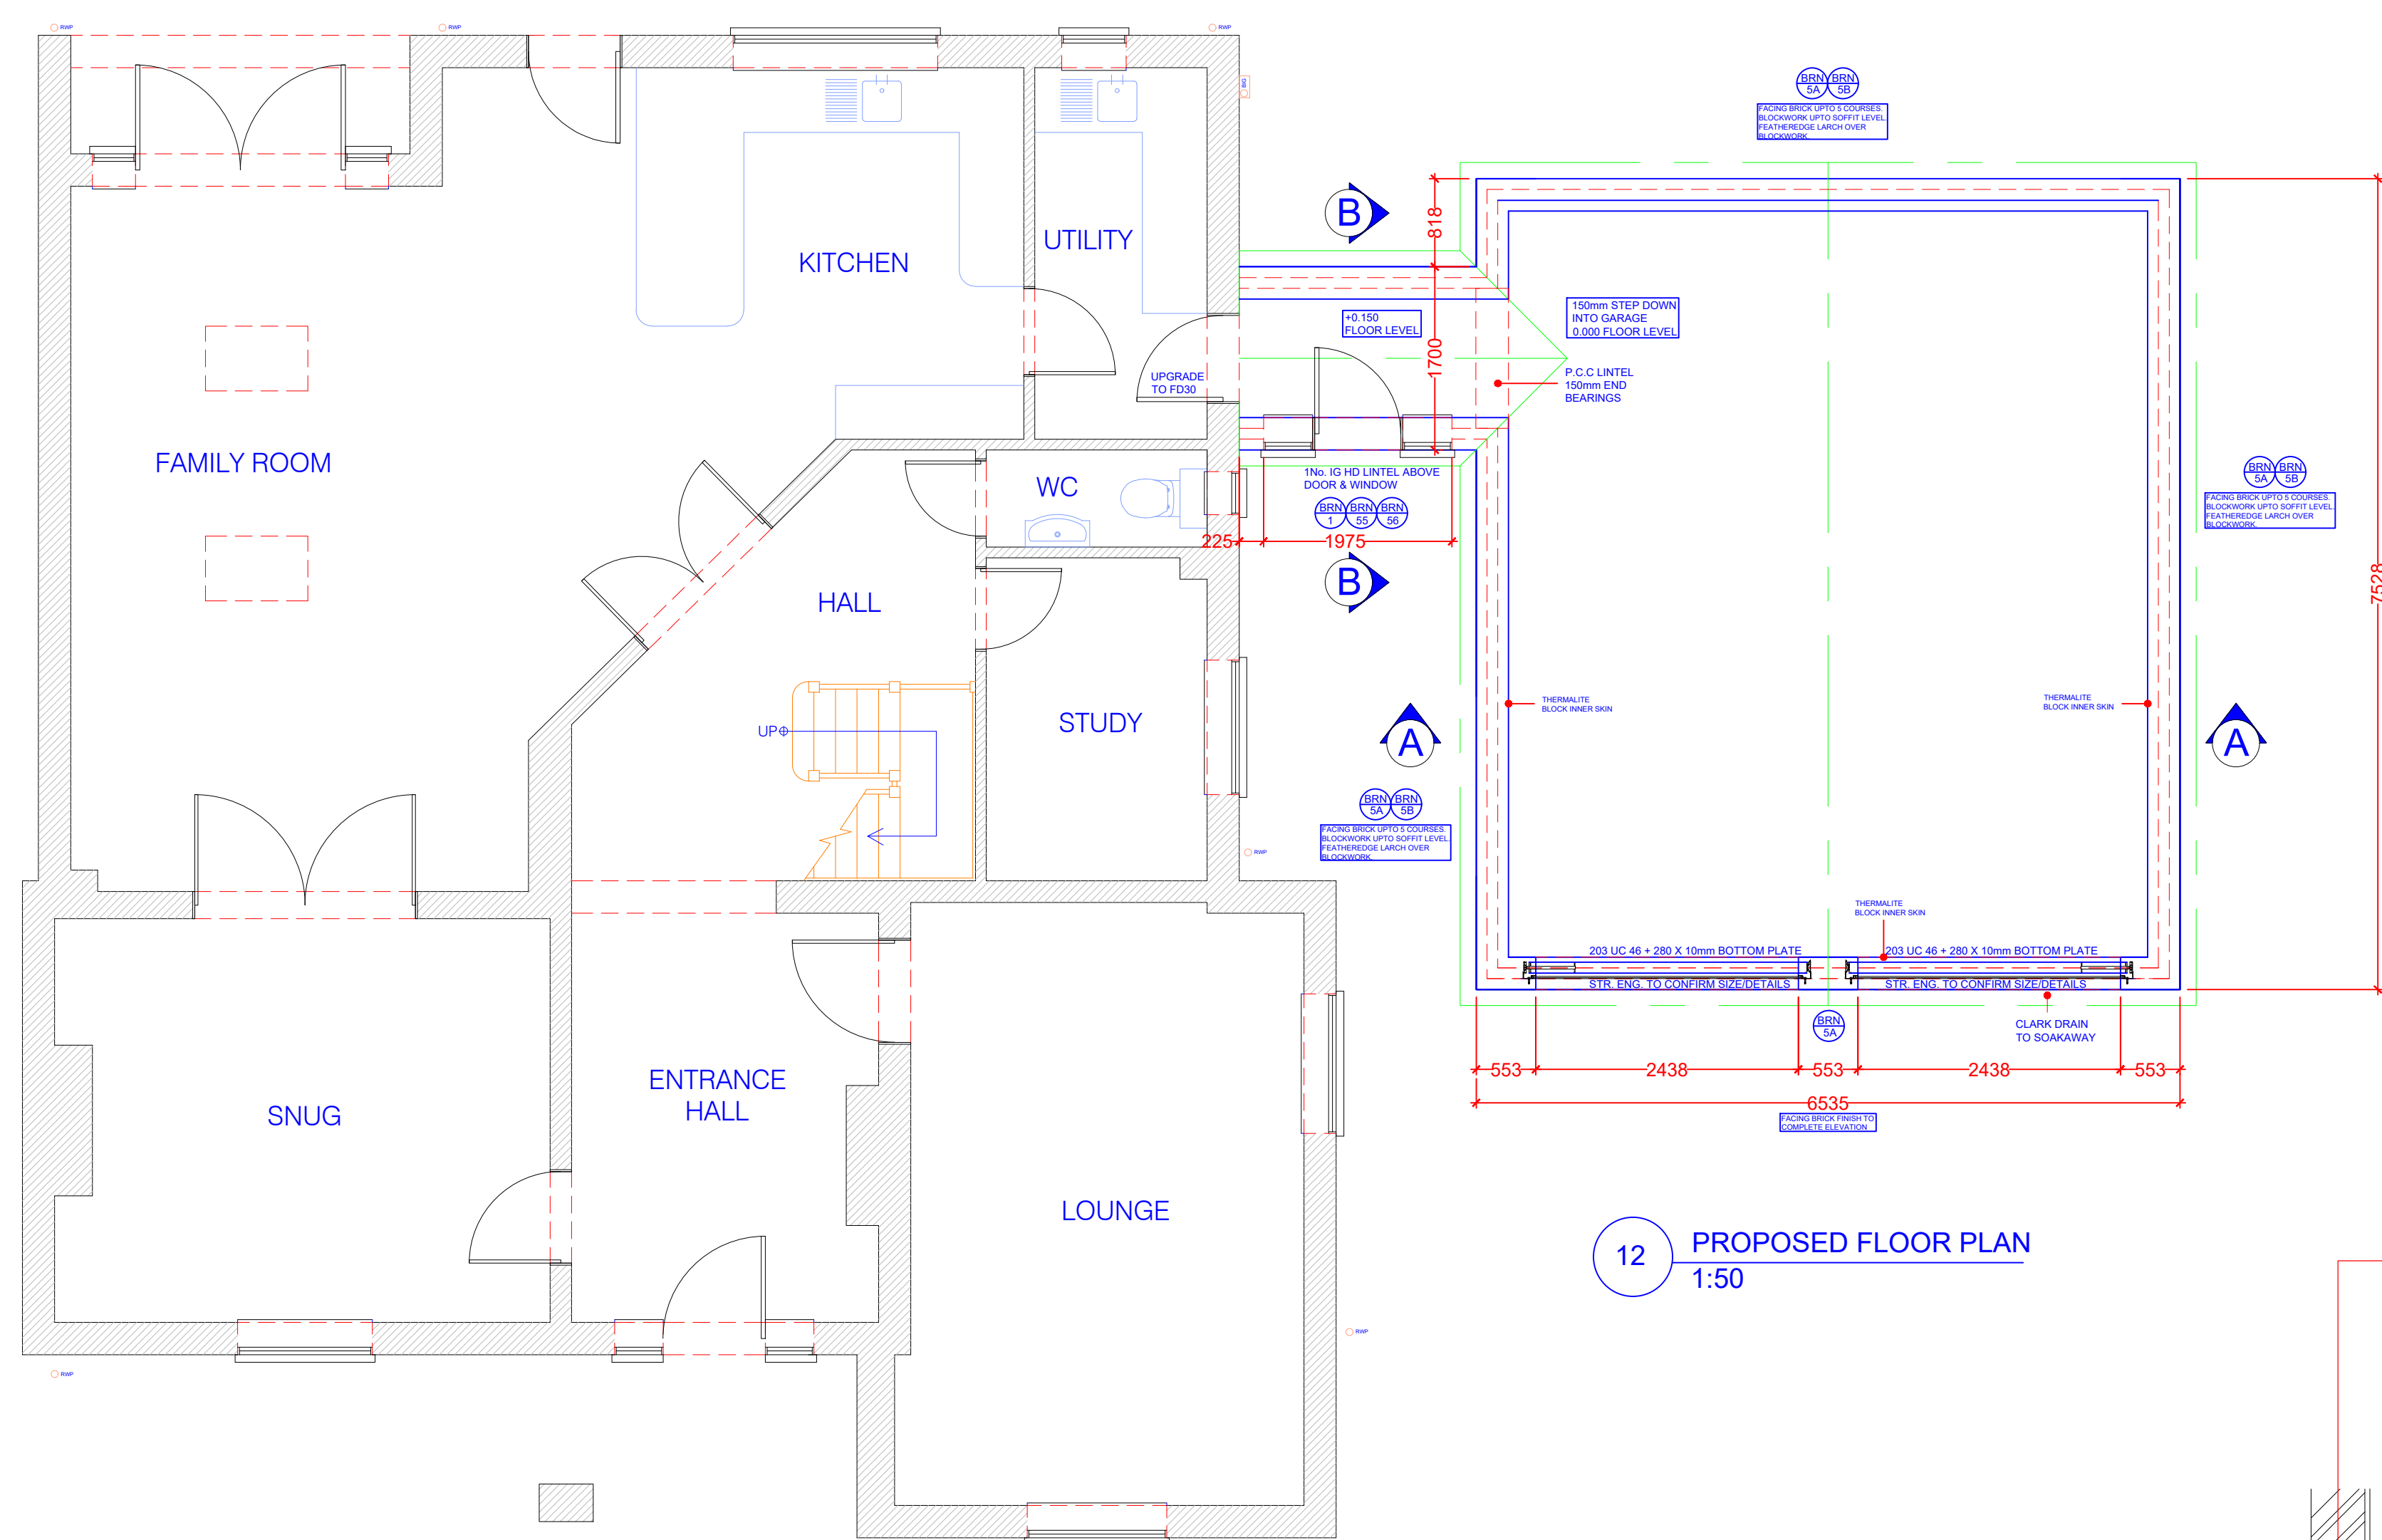


12 PROPOSED FLOOR PLAN
1:50

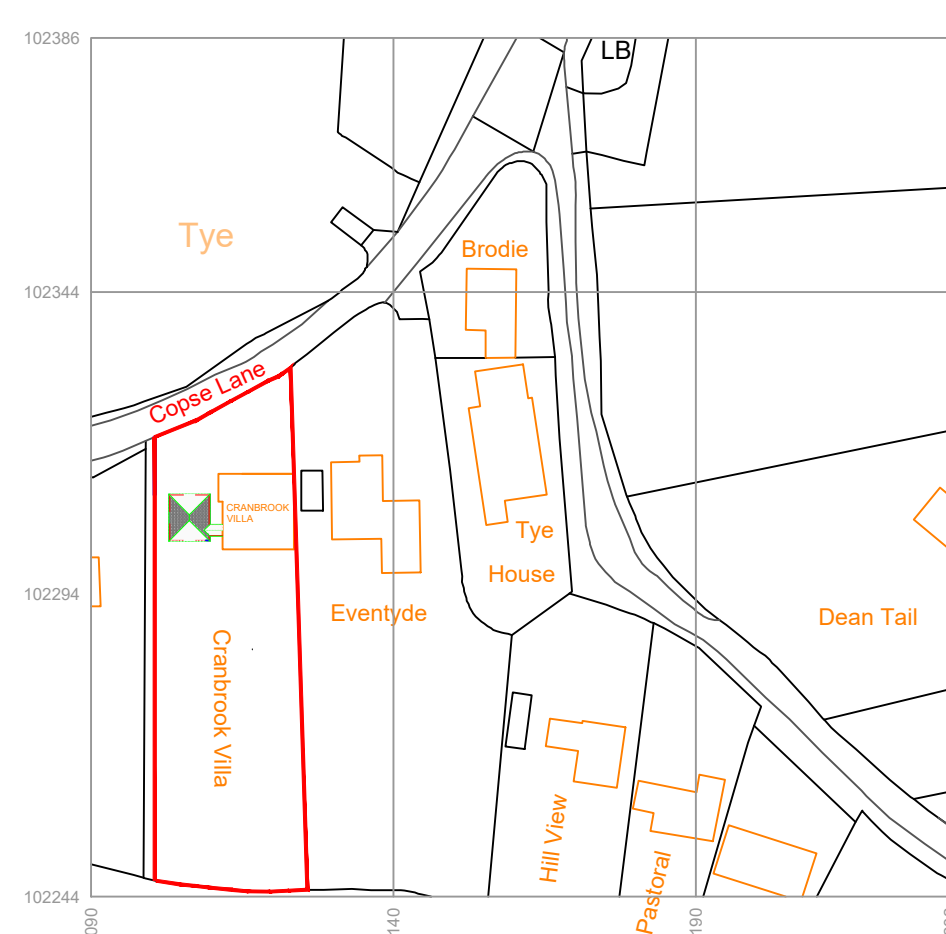

13 PROPOSED LOCATION PLAN
1:1250

SOLID GROUND FLOOR

- DPC 150mm above ground level lapped to DPM
- 65mm thick concrete sand cement screed
- A VCL should be laid over and under the insulation

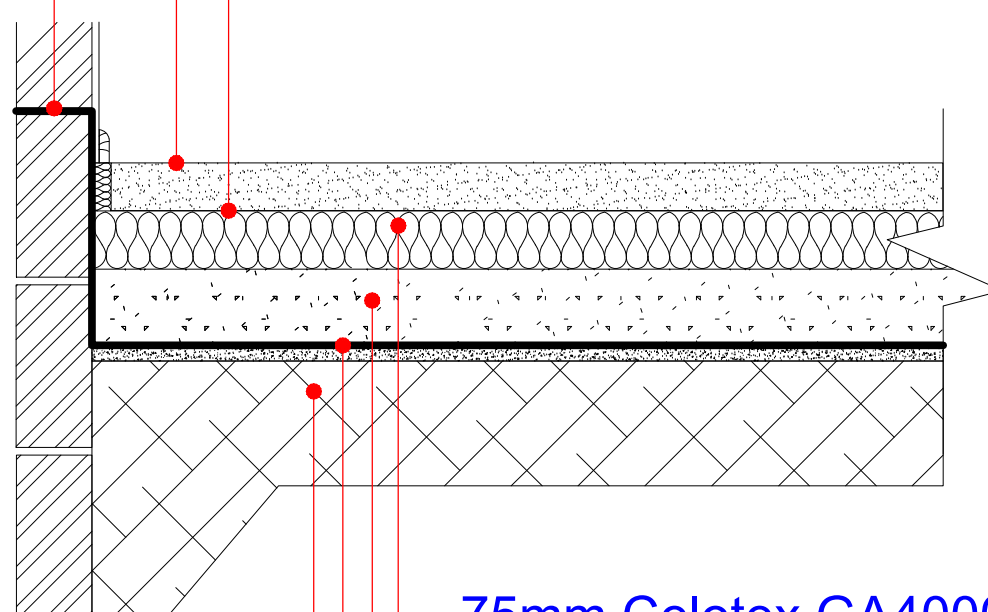


- 75mm Celotex GA4000 insulation
- 100mm thick concrete slab
- 1200g damp proof membrane
- 150mm sand blinded hardcore

17 PROPOSED GROUND FLOOR SECTION
1:10

Ensure a 1:80 fall is provided to floor from back of garage to front door


150mm concrete slab with 1 layer of 252 mesh positioned mid span

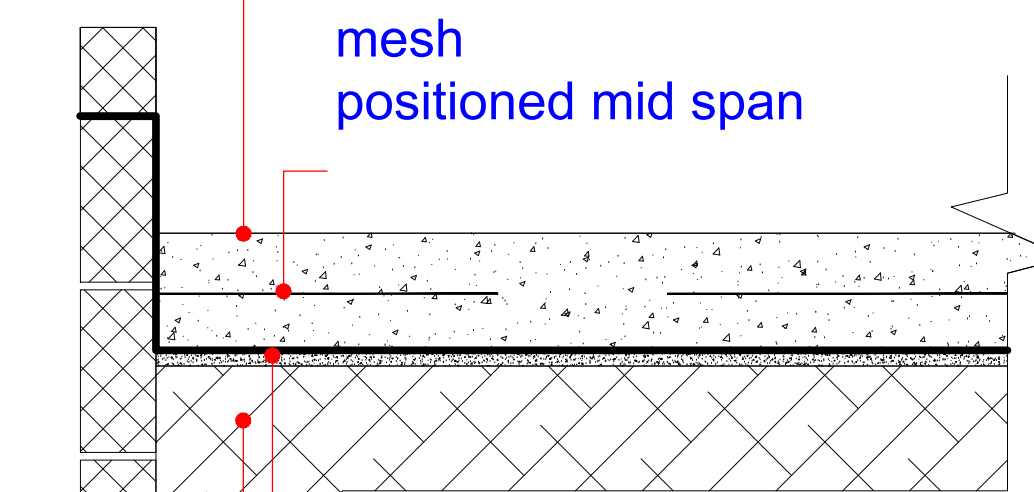

1200g damp proof membrane as required


150mm sand blinded hardcore

21 PROPOSED GARAGE FLOOR SECTION
1:10

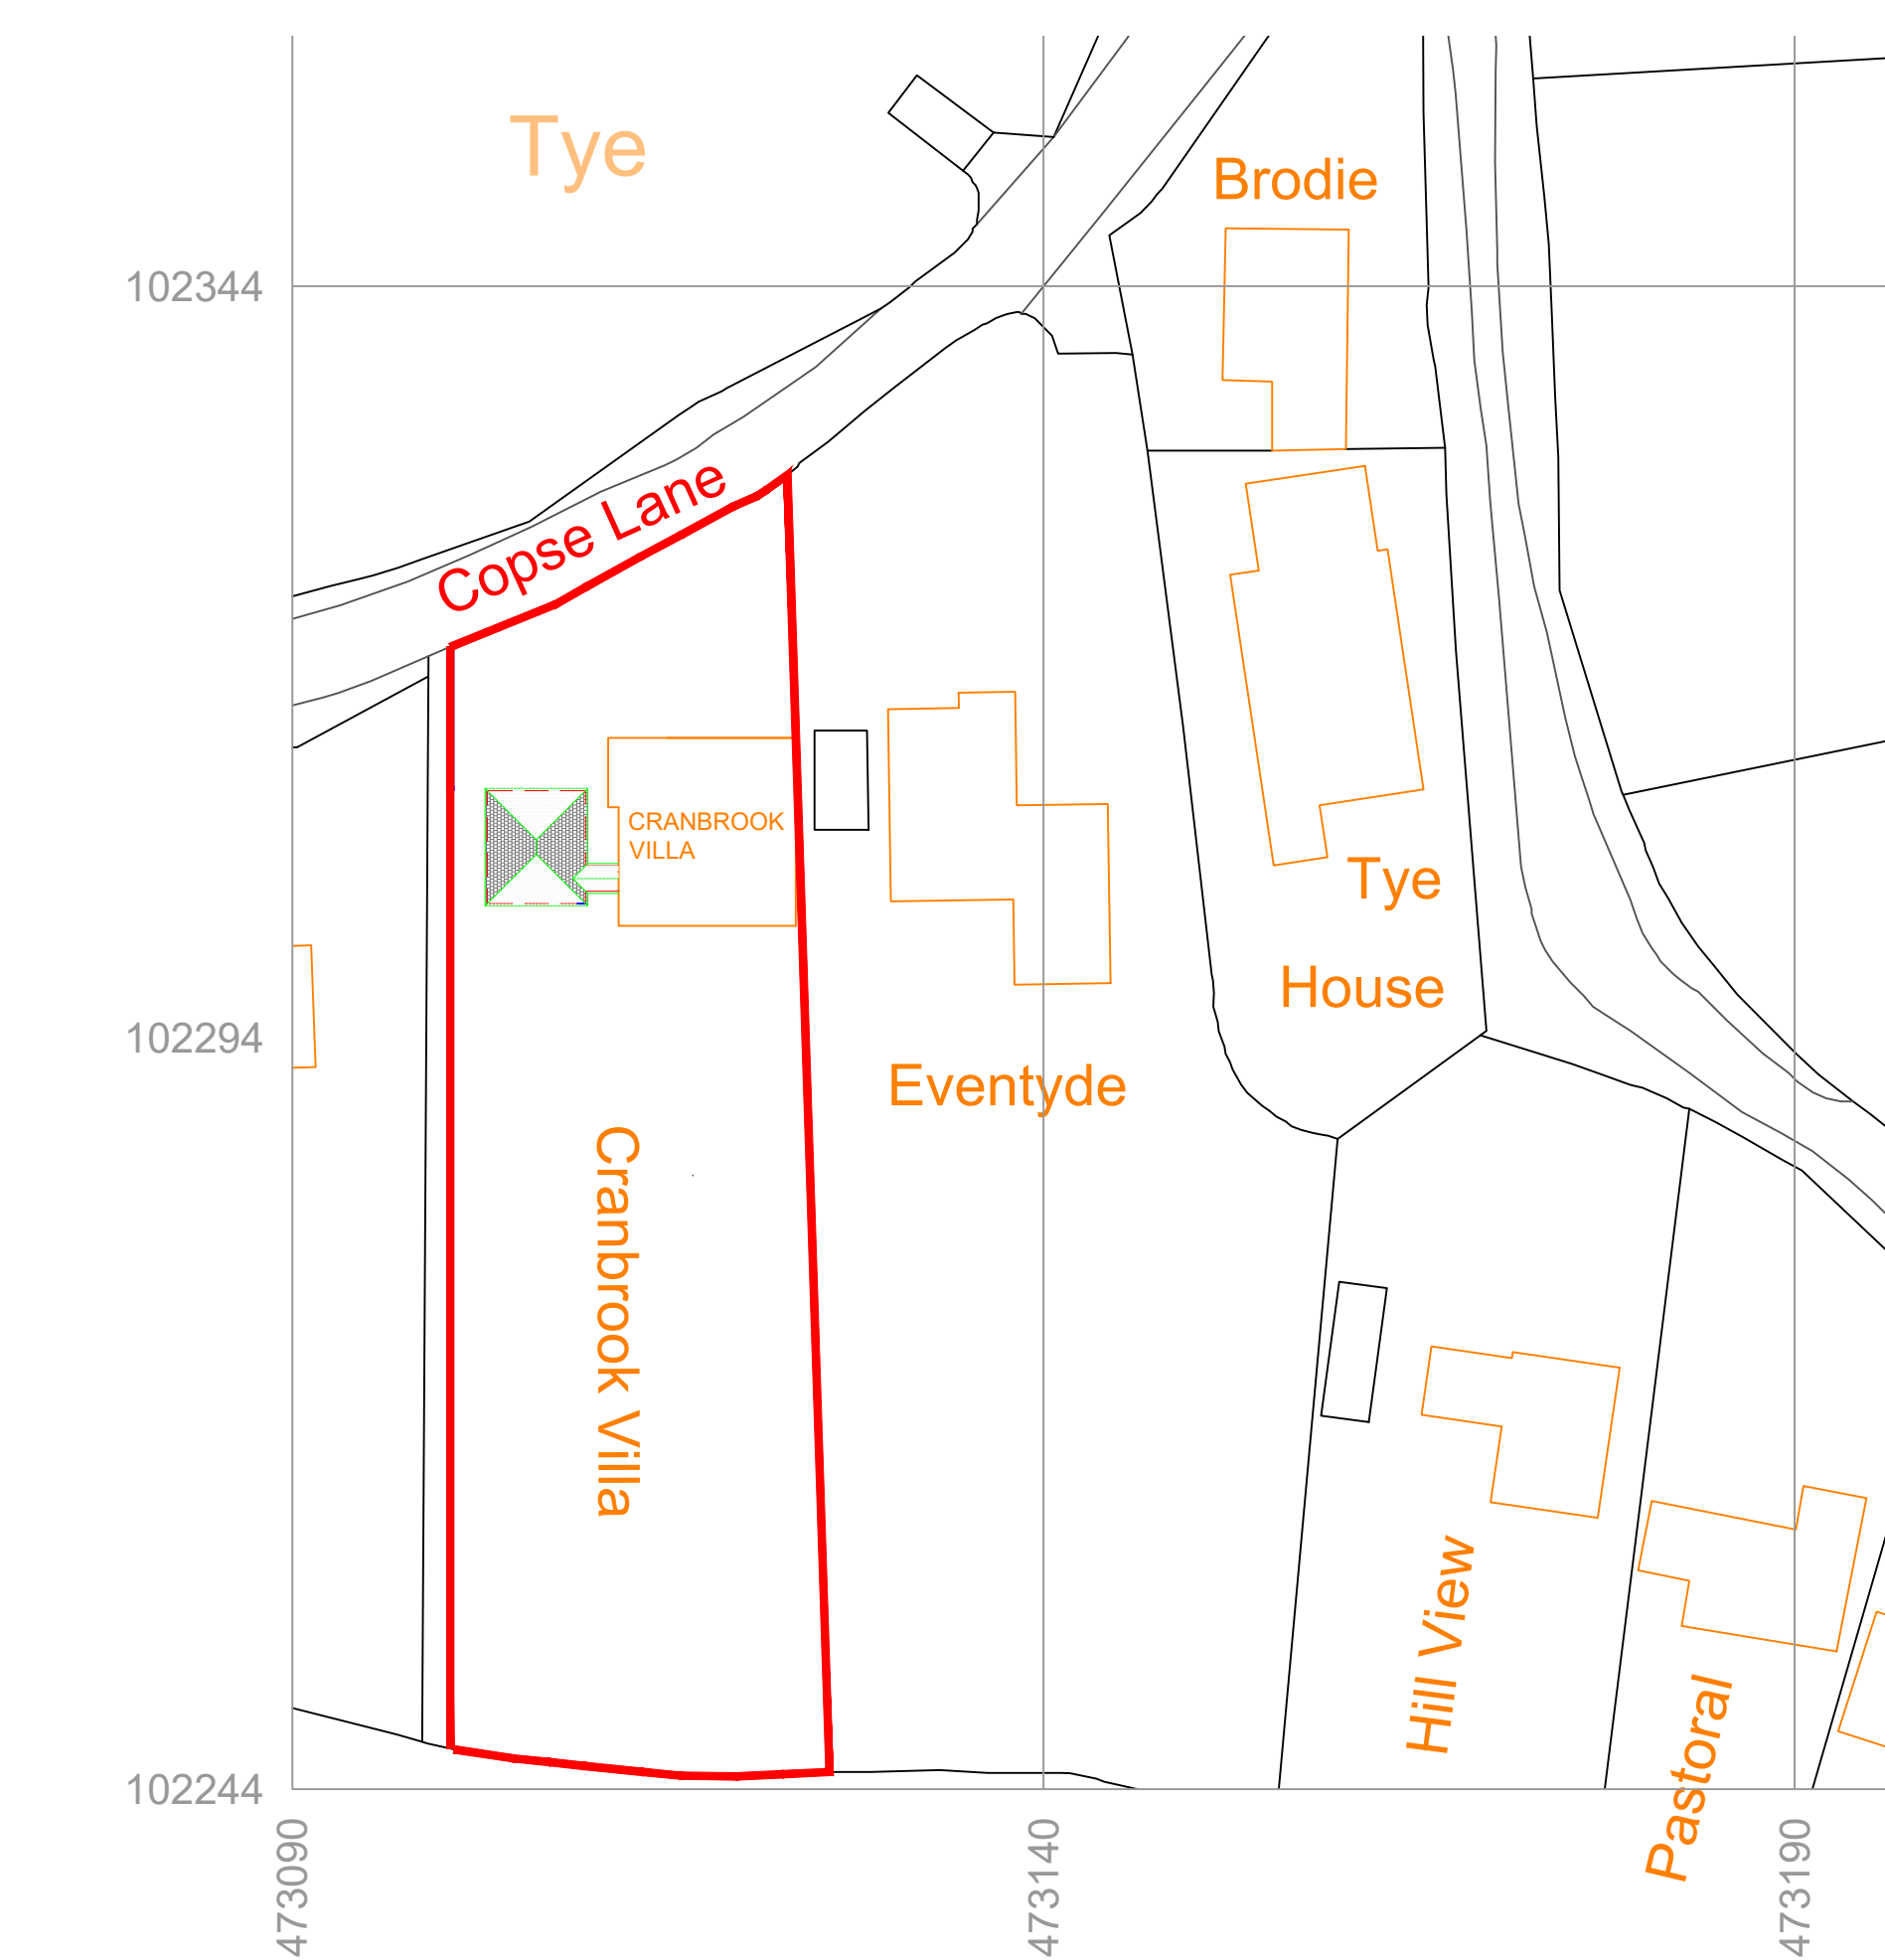


14 PROPOSED BLOCK PLAN
1:500


MAP AREA BOUNDED BY: 473072, 102239 473162, 102329. PRODUCED ON 09 APRIL 2021 FROM THE OS NATIONAL GEOGRAPHIC DATABASE. REPRODUCTION IN WHOLE OR PART IS PROHIBITED WITHOUT THE PRIOR PERMISSION OF ORDNANCE SURVEY. © CROWN COPYRIGHT 2021. SUPPLIED BY UKPLANNINGMAPS.COM A LICENSED OS PARTNER (100054135). UNIQUE PLAN REFERENCE: B90CUK/609417/826503

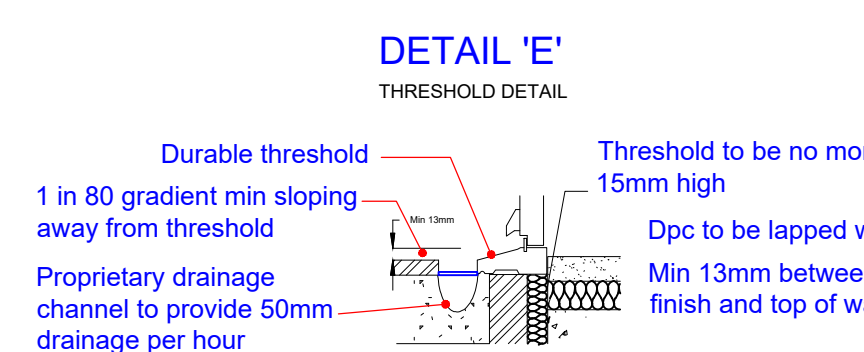

16 PROPOSED THRESHOLD DETAIL
1:20

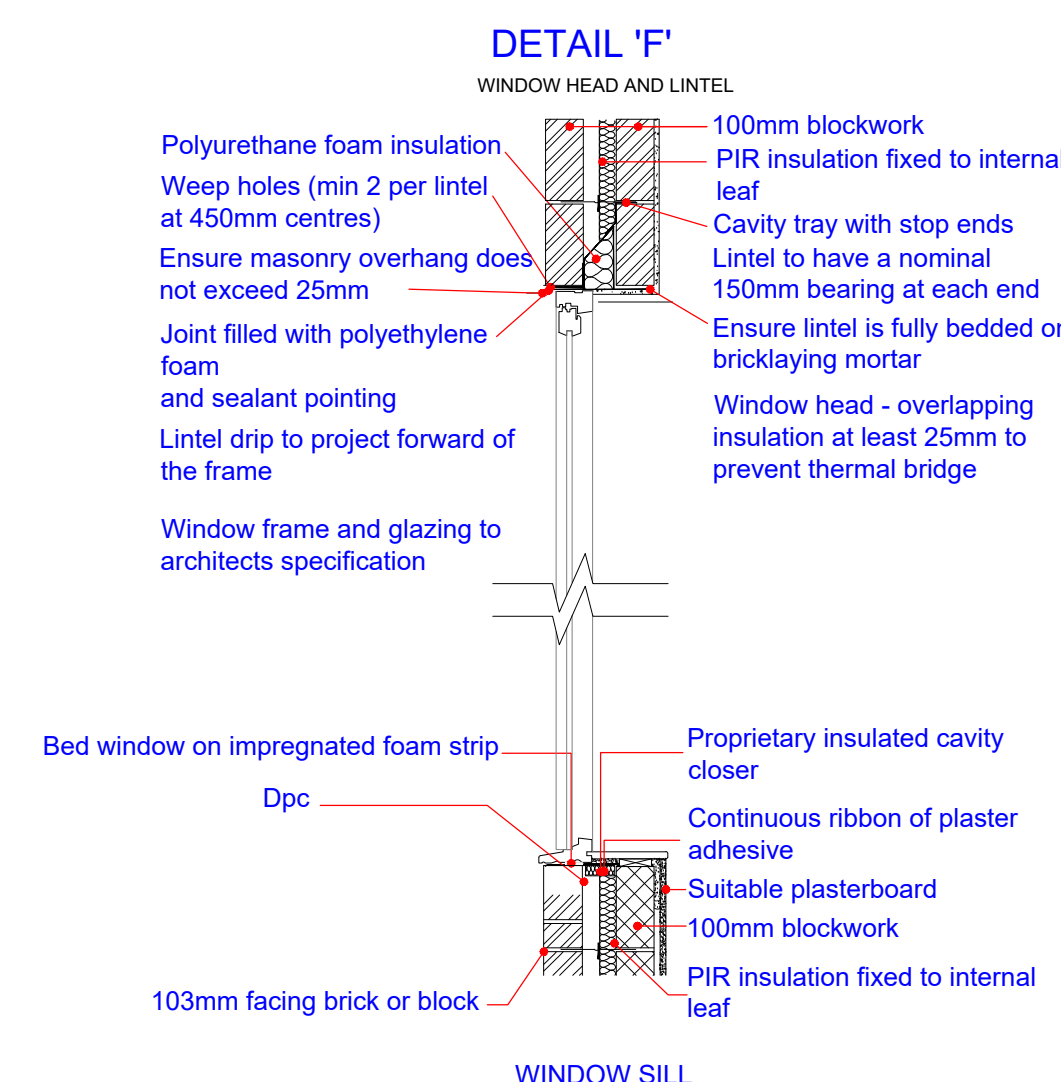

15 PROPOSED DETAIL 'F'
1:20

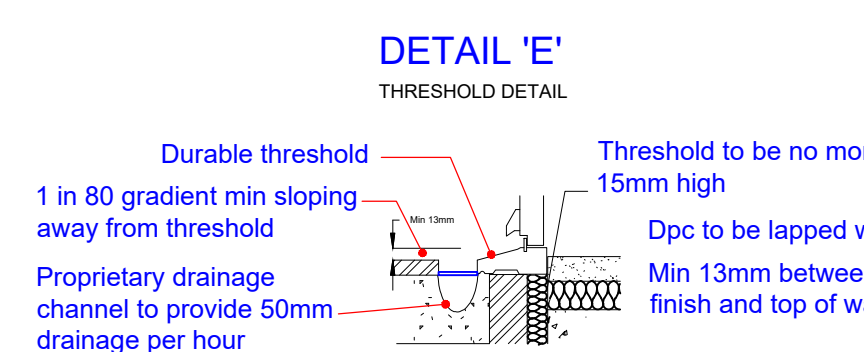

16 PROPOSED THRESHOLD DETAIL
1:20

DETAILS AND DIMENSIONS OF ALL LEVELS OF PROPOSED PLANS TO BE CHECKED ON SITE BY APPOINTED CONTRACTOR PRIOR TO ANY COMMENCEMENT/ORDERING OF MATERIALS OF WORK, ANY QUERIES, VARIATIONS OR DISCREPANCIES DIRECTED TO CLIENT - DM DESIGNS ACCEPTS NO RESPONSIBILITY IN ANY PART ON DRAWINGS UNLESS OTHERWISE AGREED PRIOR.


BRN 1 DENOTES ATTACHED BUILDING REGULATION NOTES
DENOTES ITEM No.

MODIFICATIONS
AMENDED T SUIT PLANNING
TITLE
DOUBLE GARAGE TO REPLACE EXISTING SINGLE GARAGE


CUSTOMER
CRANBROOK VILLA, COPSE LANE,
HAYLING ISLAND, HAVANT,
PO11 0RJ

DRAWN BY:
DM designs


DRAWING NO:
HALL 02A
SCALE:
DATE:
REVISION:
1 OF 1
VARIES:
08.08.2018
B A0

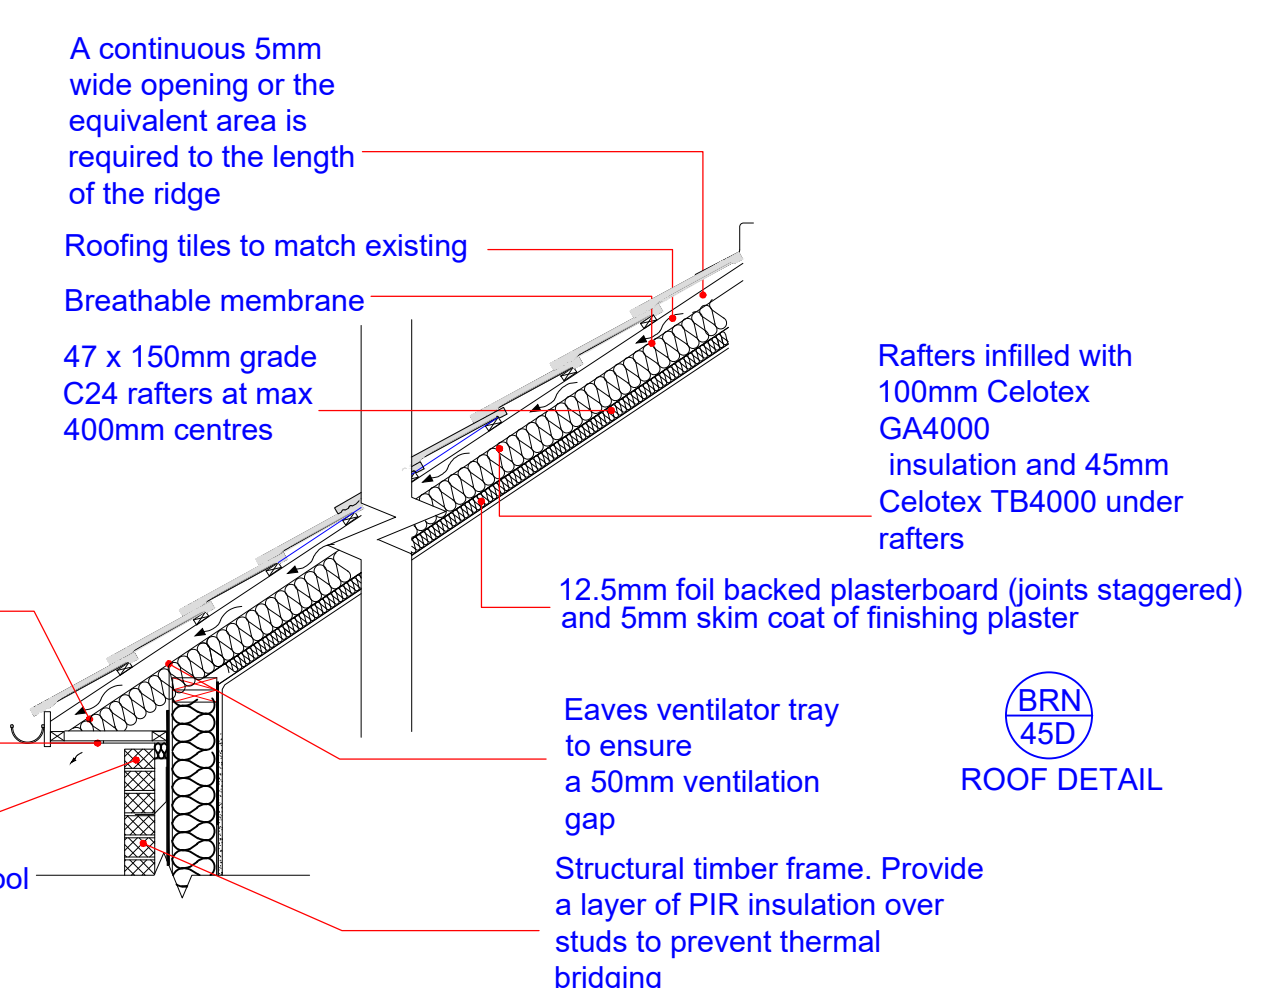


22 PROPOSED ROOF SECTION FRONT DORMER
1:25

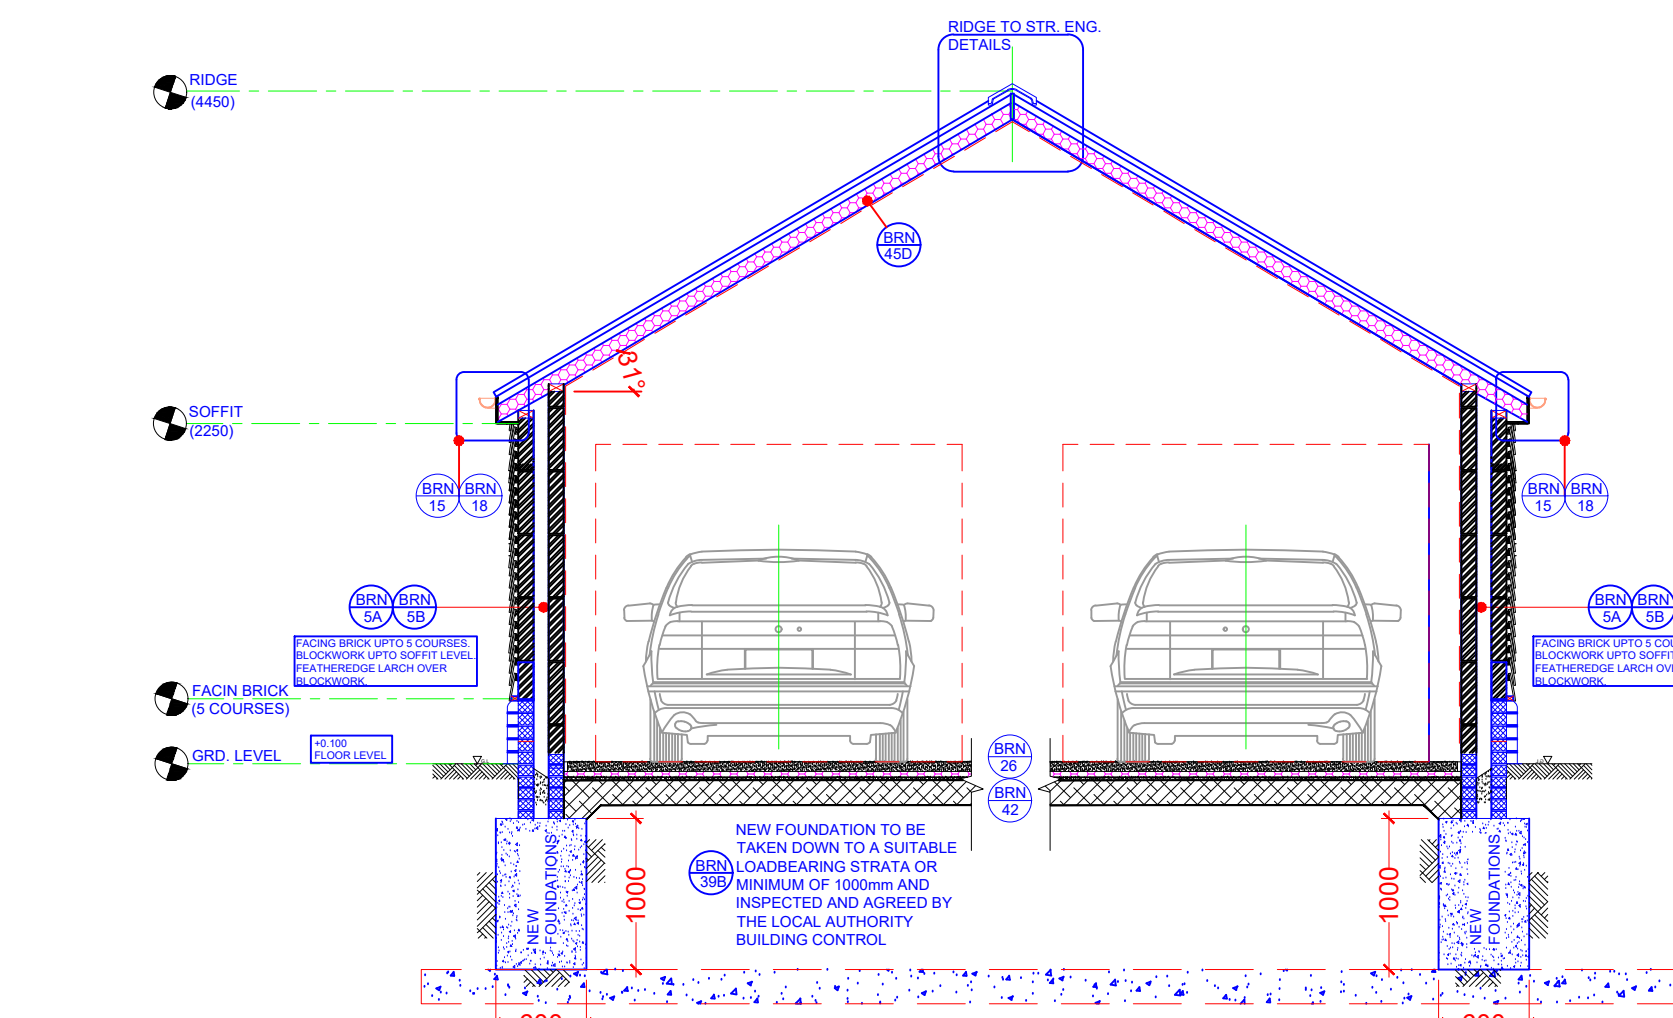


19 PROPOSED SECTION 'A' - 'A'
1:50

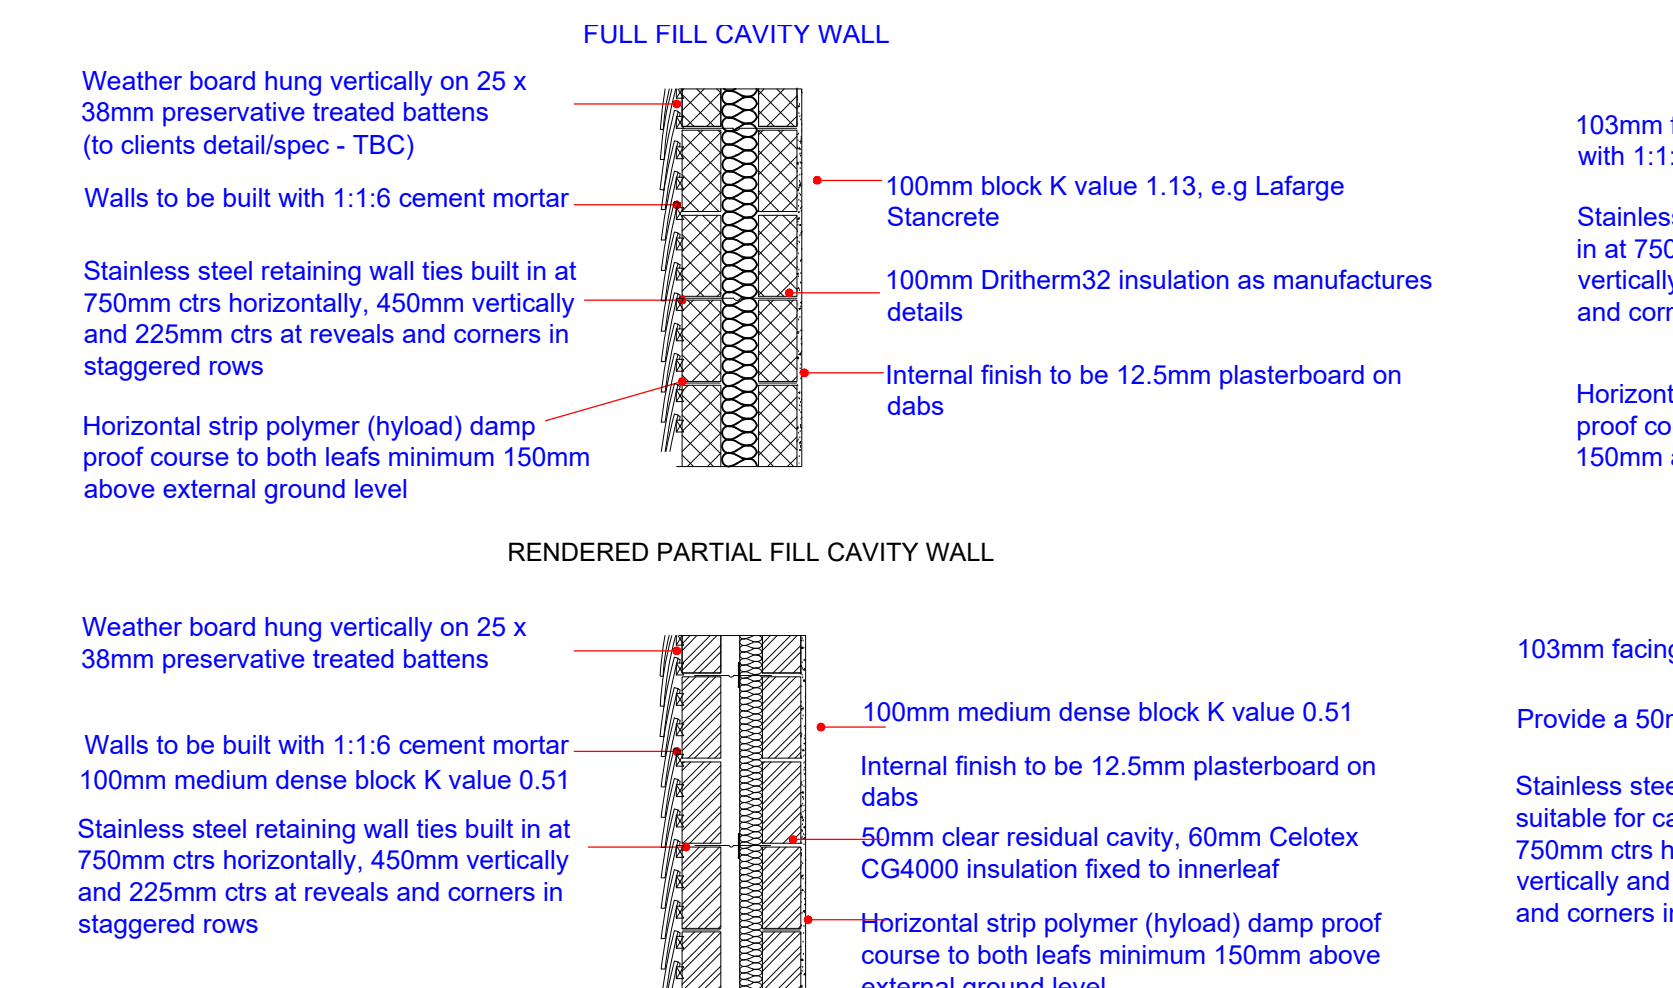

20 PROPOSED WALL SECTION
1:20

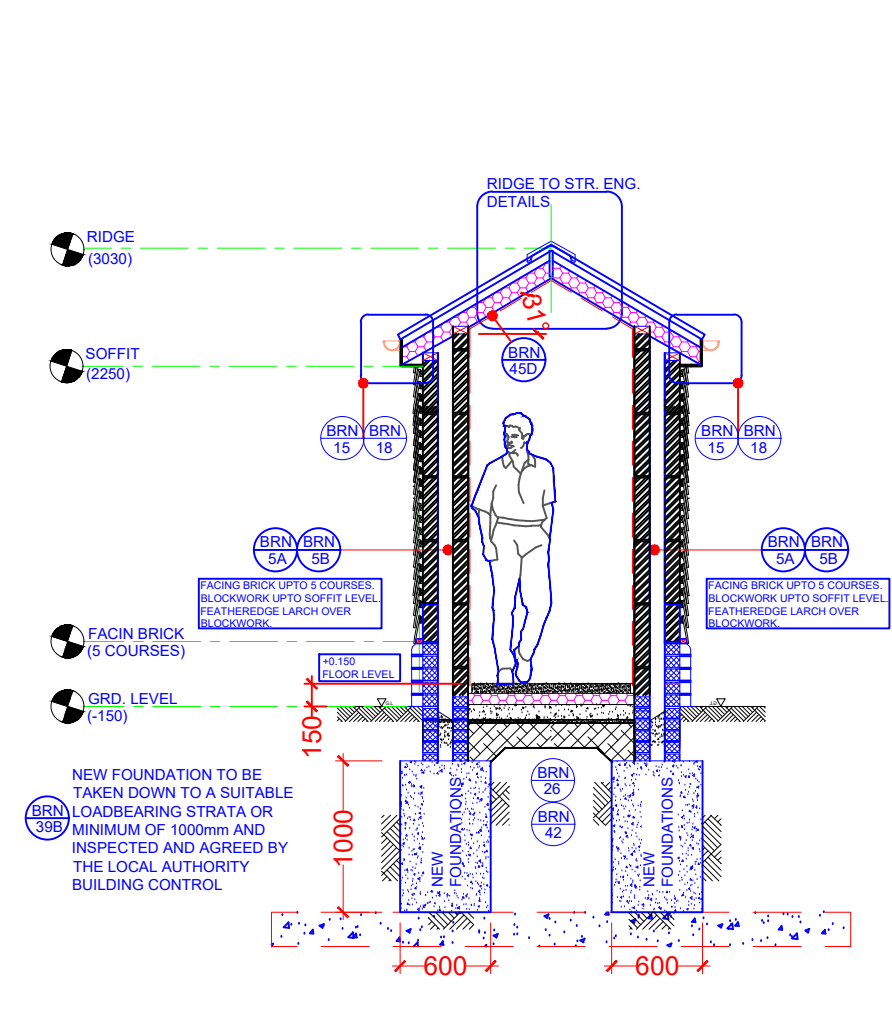

18 PROPOSED SECTION 'B' - 'B'
1:50

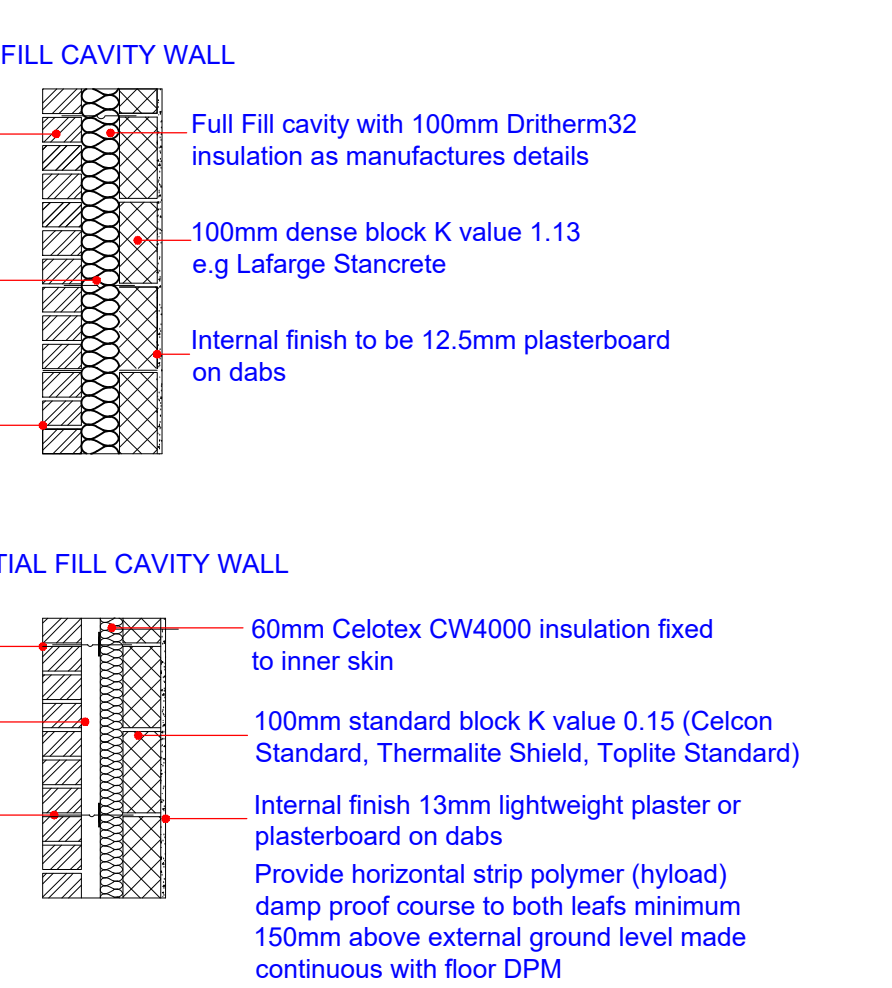

20 PROPOSED WALL SECTION
1:20