




Existing Elevation

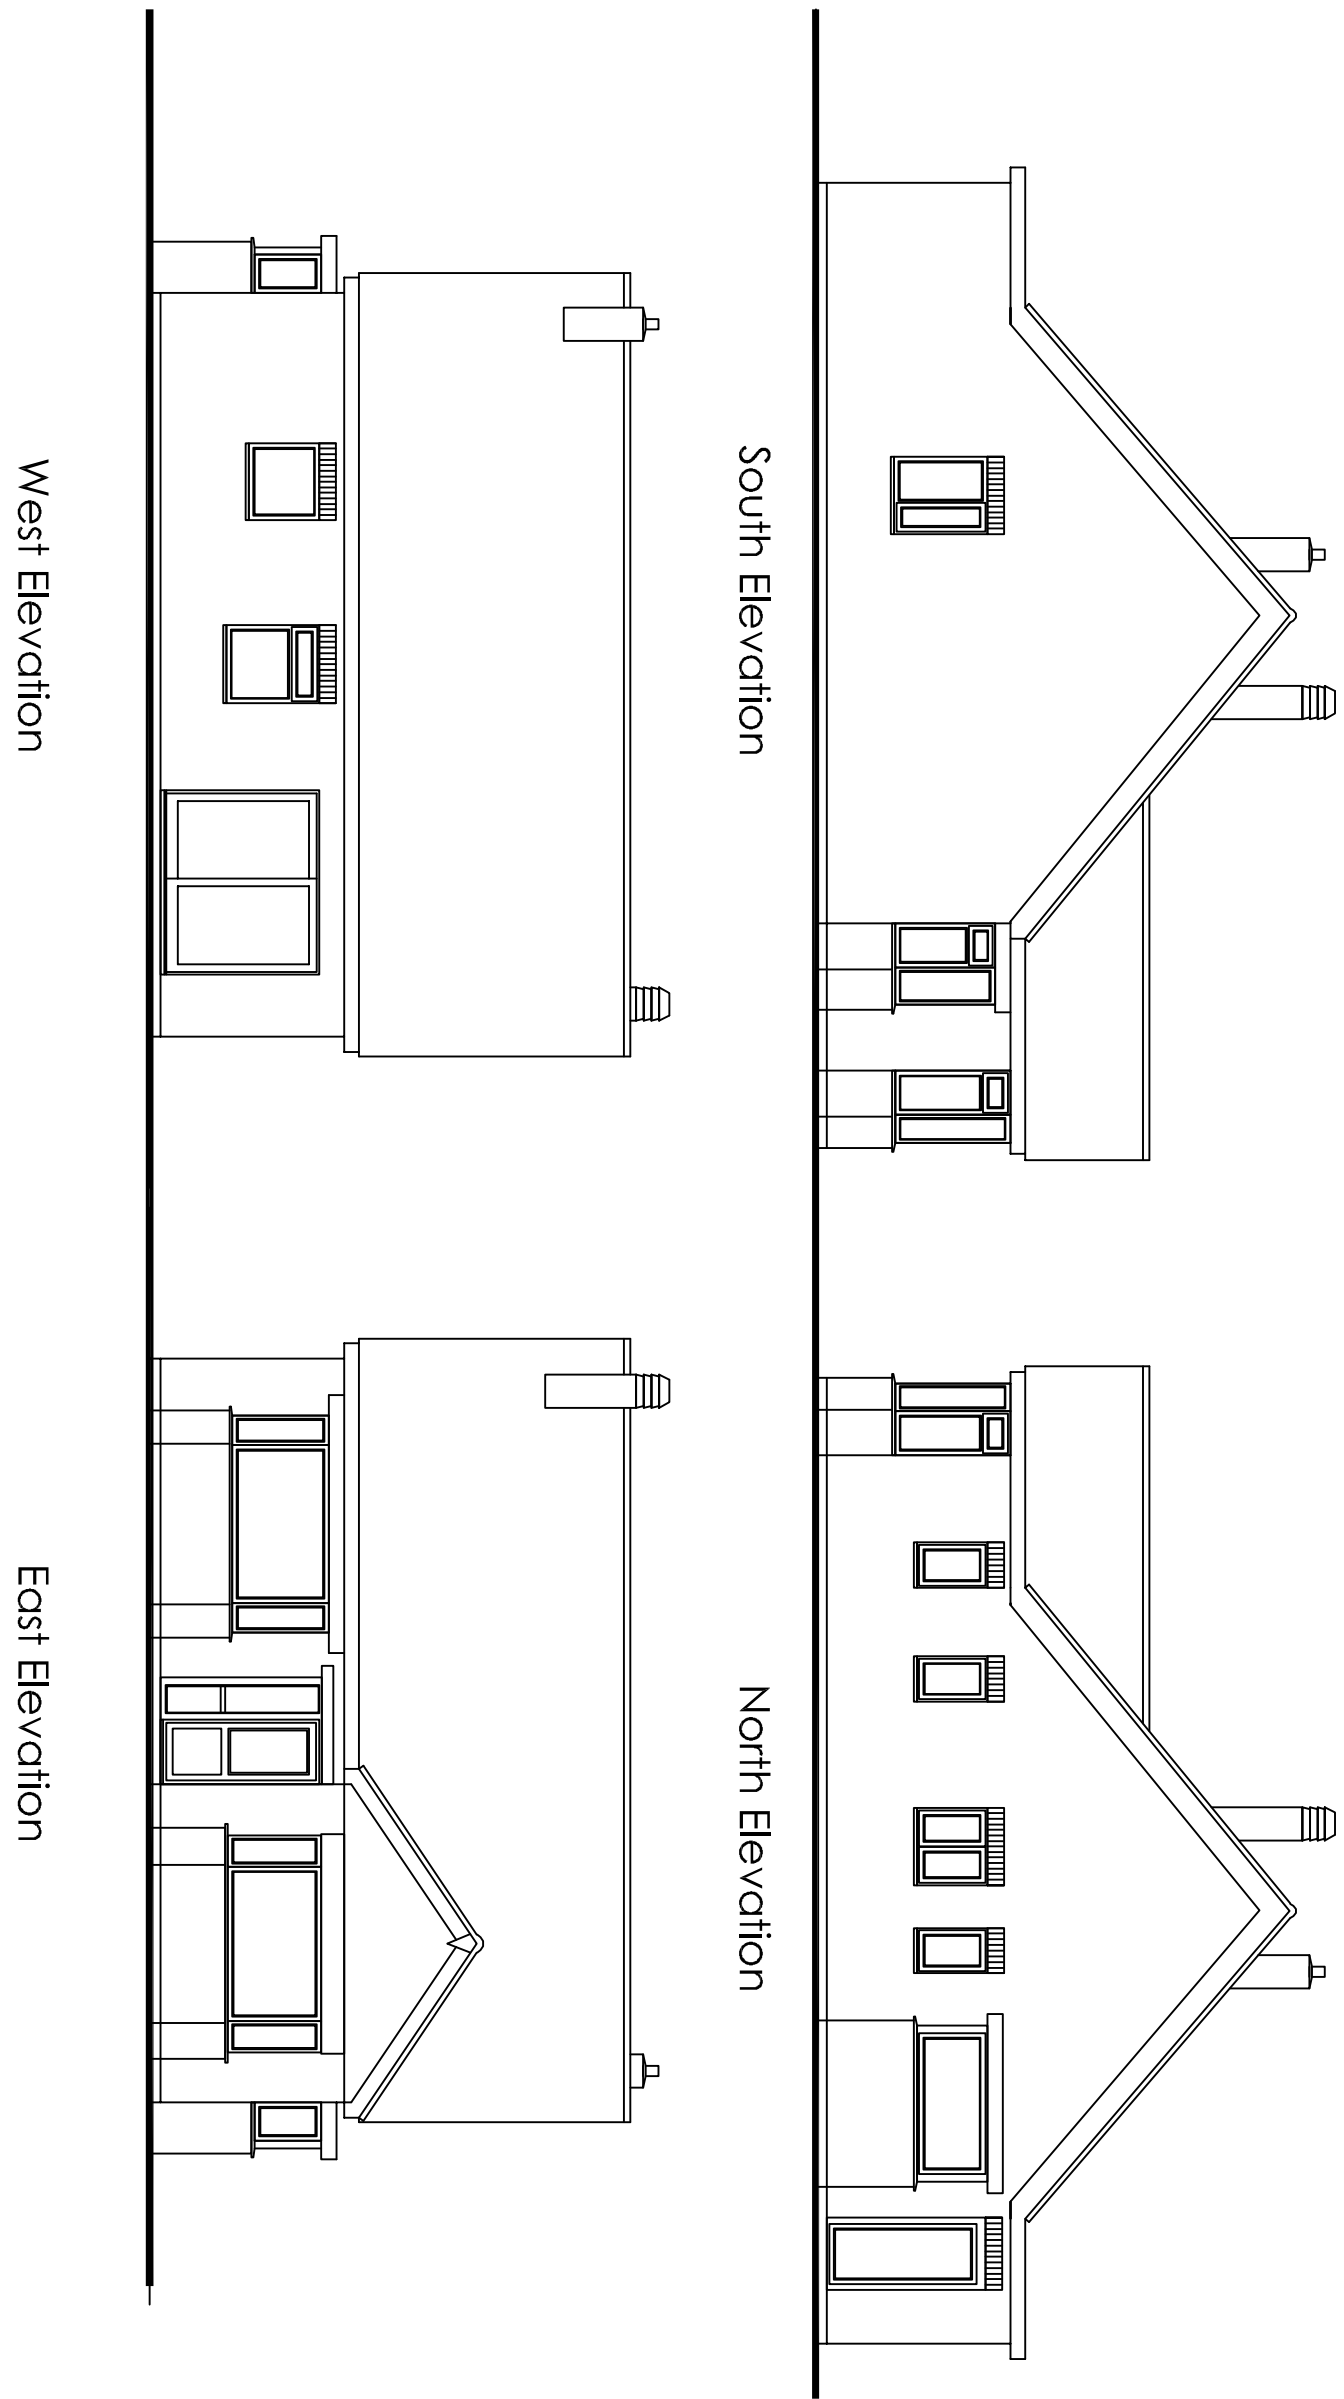


Existing Floor Plan

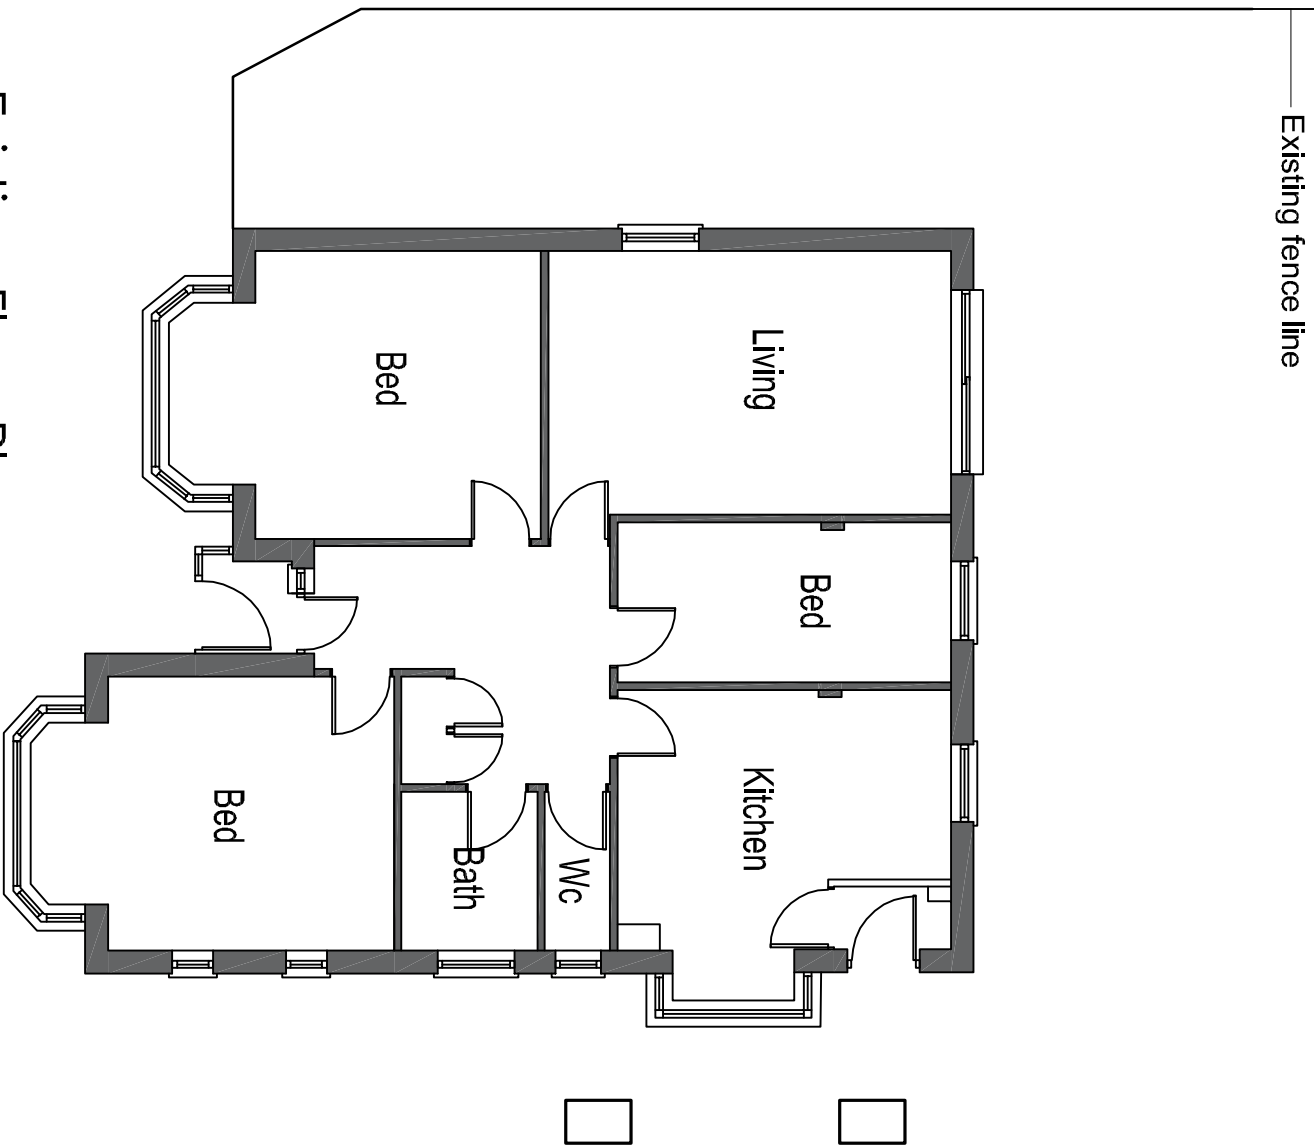


Scale in Metres
0 10 20 30 40 50 60
for 1:1250

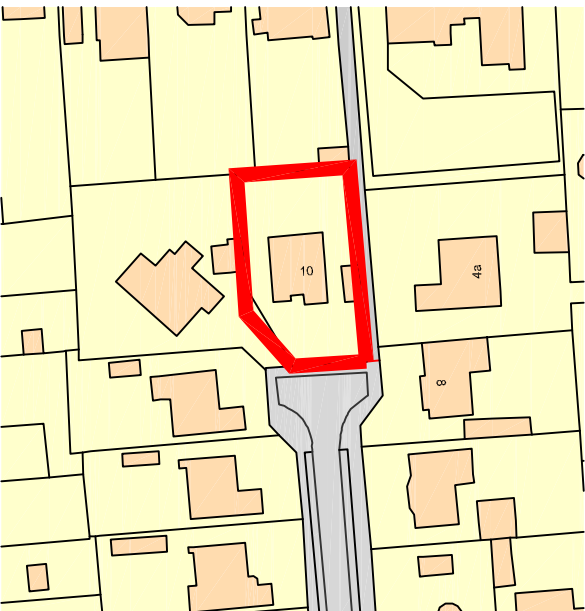


Ordnance Survey, (c) Crown Copyright 2021.
All rights reserved. Licence number: 100025362

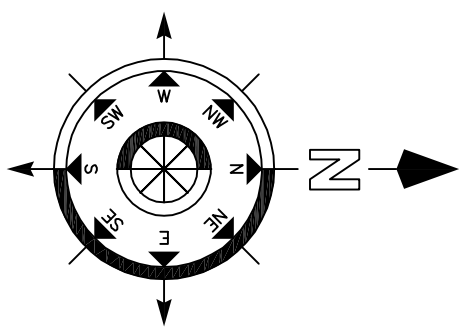


Scale in Metres
0 5 10 15 20 25
for 1:500

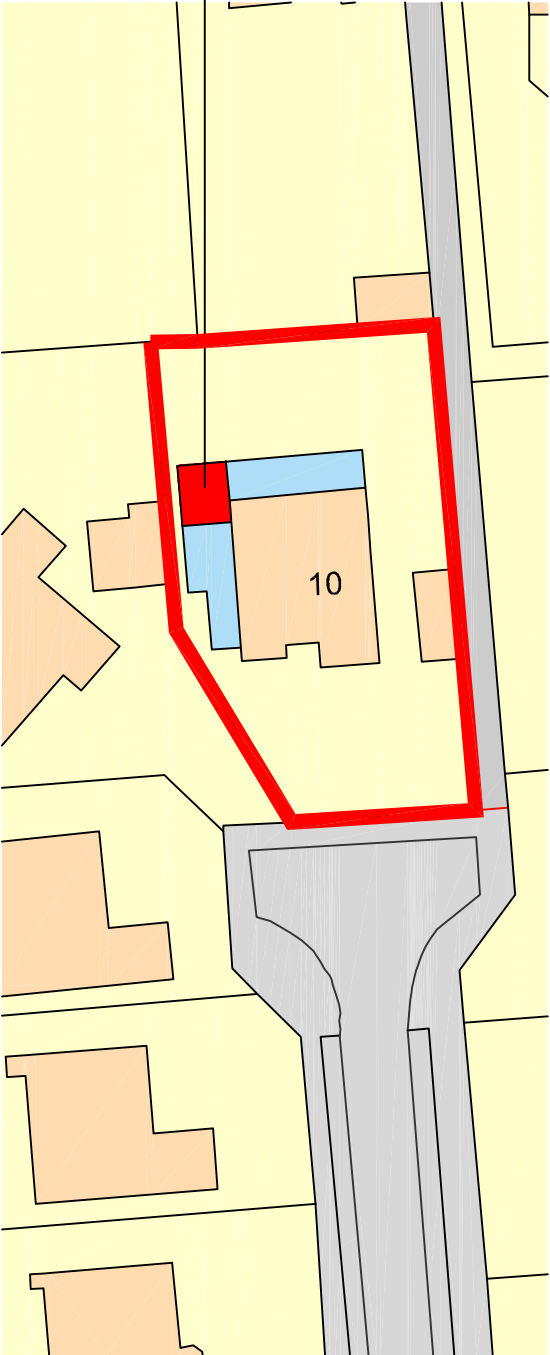

Proposed Elevation

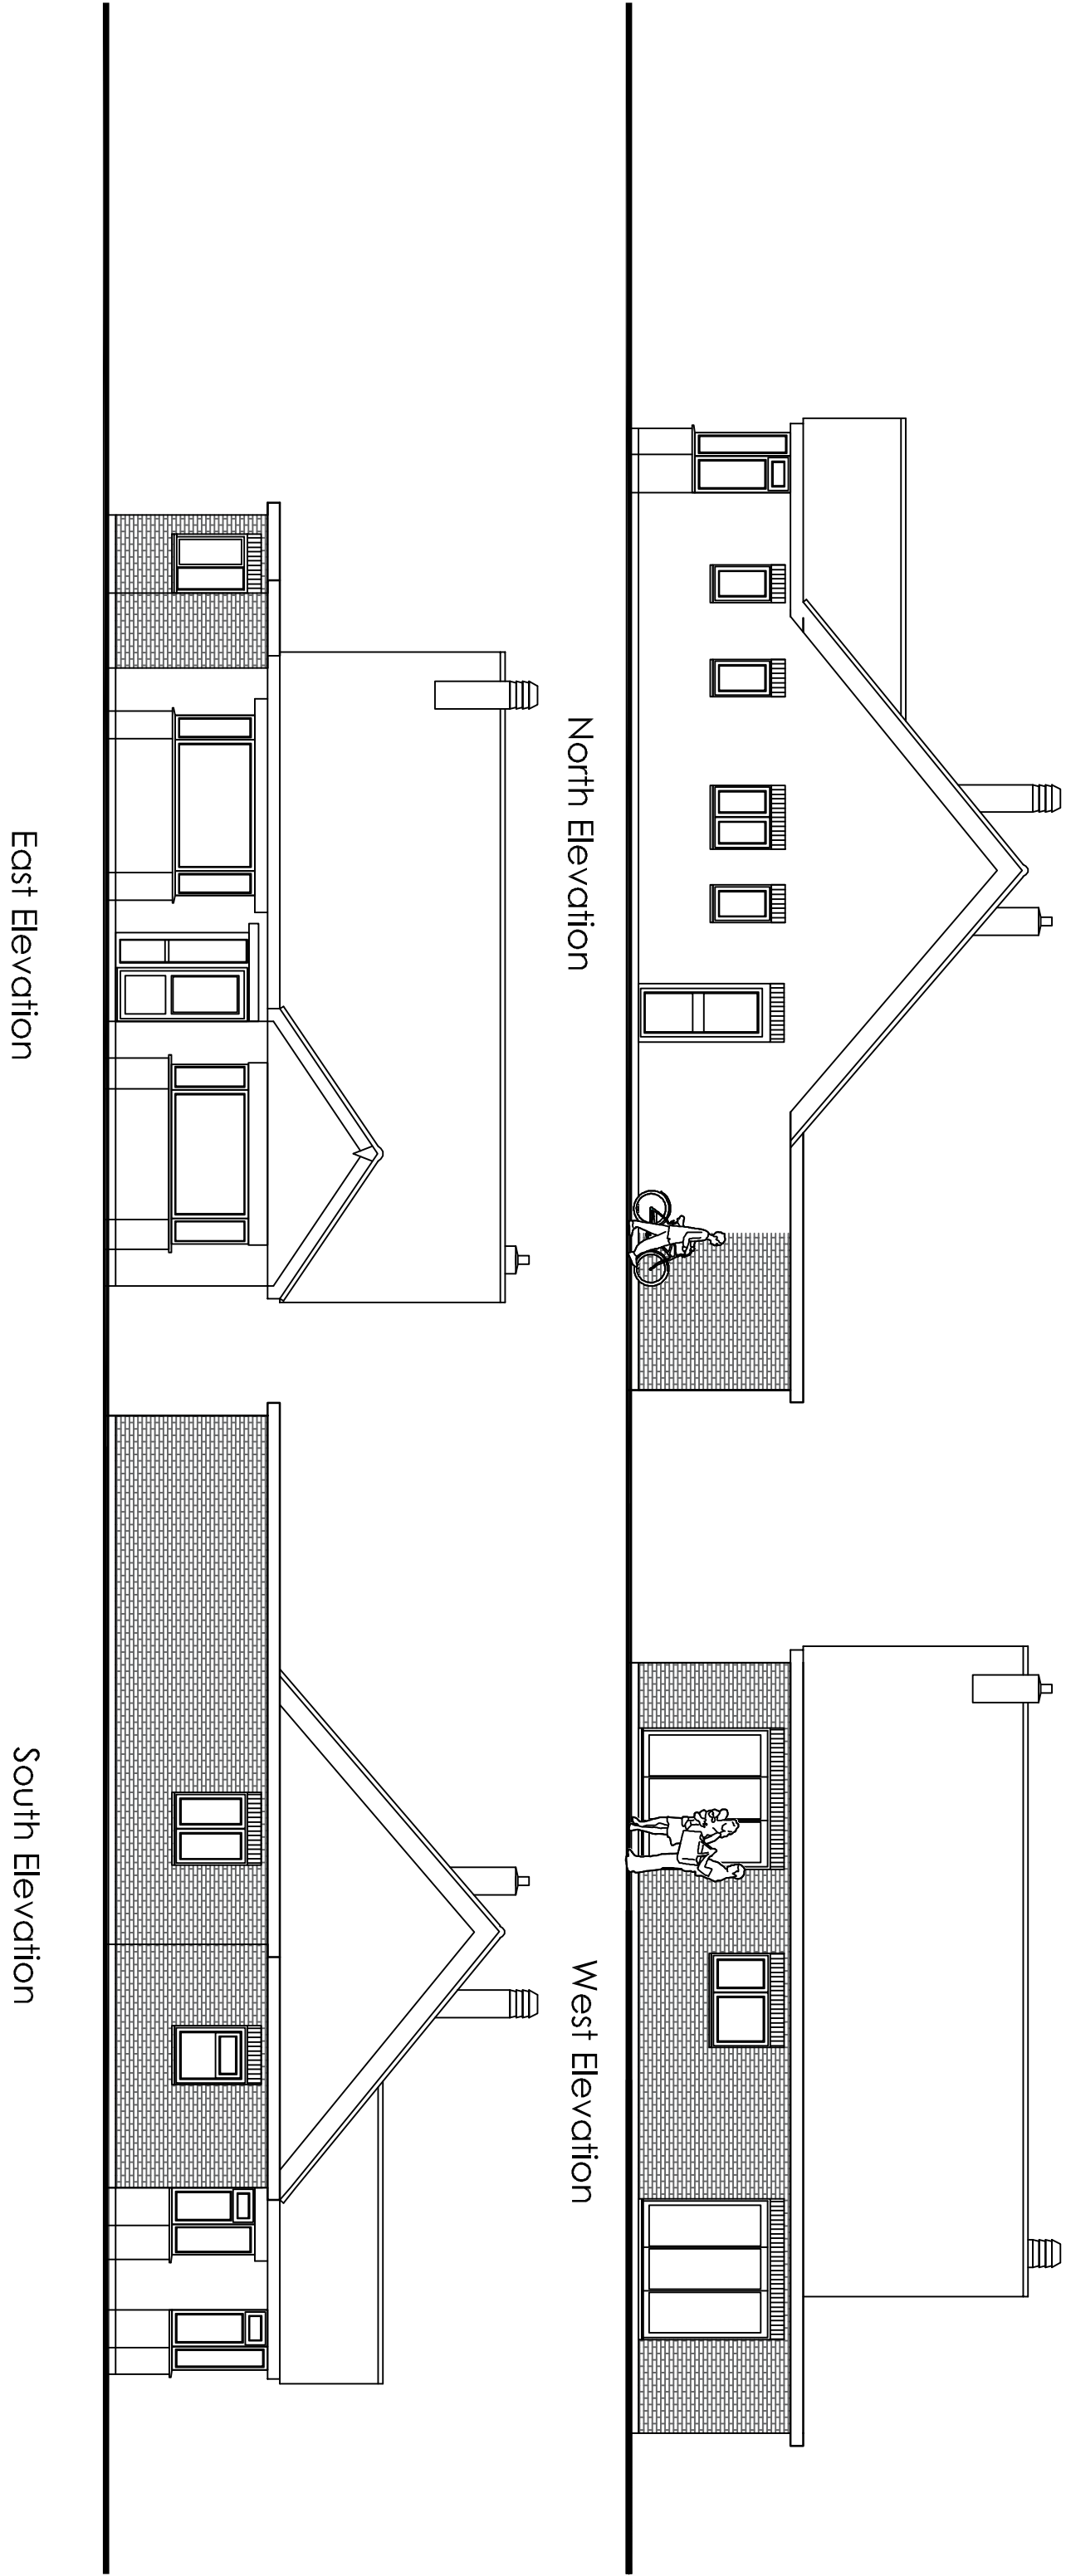

Proposed Floor Plan

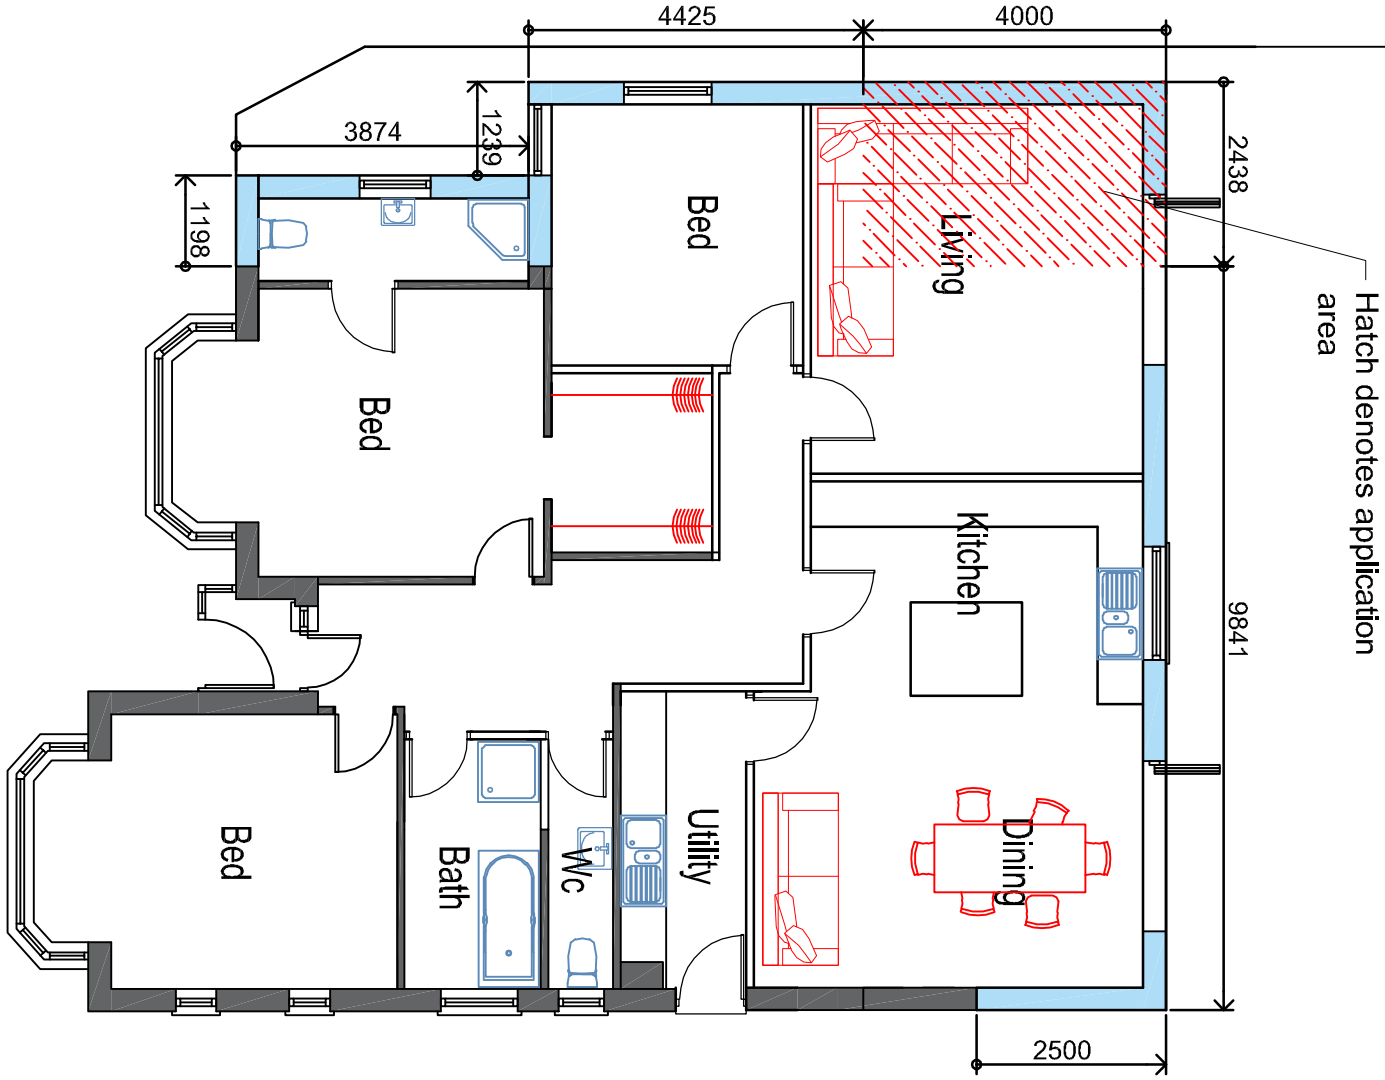

- Hatch denotes application area
- Proposed extension areas
Part Permitted development
Part Planning Application
- Existing walls

Revision	Description	Date	By	Drawn

Project:
10 Longmead Gardens
Havant
Hampshire

Drawing Title:
Proposed Single Storey
Side Extension

Chris Flint Associates Ltd
CHARTERED SURVEYORS - PROJECT MANAGERS
DEVELOPMENT CONSULTANTS

Drawn By	Date	SHEET SIZE	Approved By	Date
CF	25/04/21	A1		

Drawn By	Date	Revision	Scale
CFA	FULL	01	1-100

PLANNING

2 Emerald Close Waterlooville, Hants PO7 8NZ
tel: 023 92 432484 fax: 023 92 358554
Email: info@flintassociates.co.uk

Scale in Metres
0 1 2 3 4 5
for 1:100