


- GENERAL NOTES:
1. This drawing is the copyright of Rheal Architecture Ltd and may not be copied, altered or reproduced in any form or passed on to a third party without written consent. If in doubt ASK.
 2. The drawing reflects current standards and legislation agreed for this project at the time of original issue.




Front - South Elevation

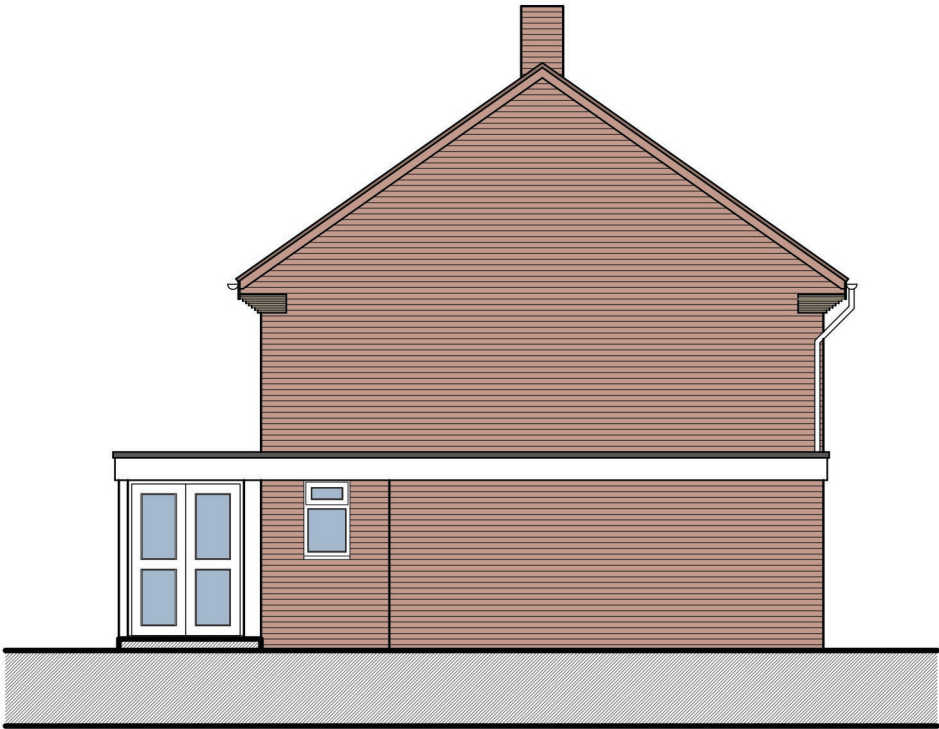

Side - East Elevation



Rear - North Elevation

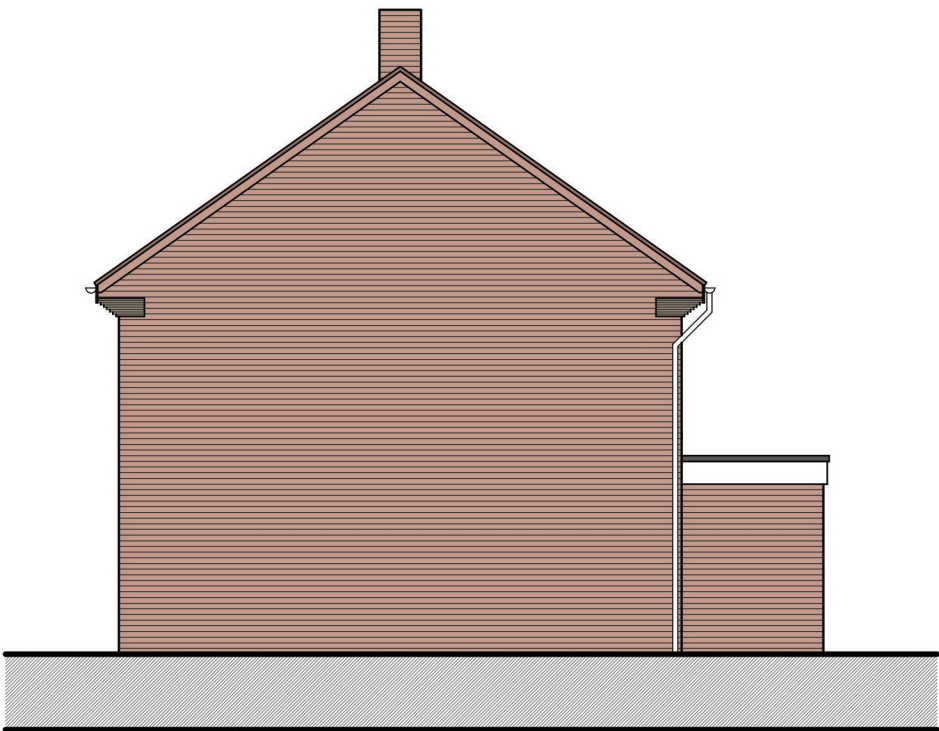

Side - West Elevation



PROJECT
11 Southbrook Road
Langstone
PO9 1RL

DRAWING TITLE
EXISTING ELEVATIONS

PROJECT NO. | DRAWING NO.
015 PD103A

0 1 2 5 10
SCALE 1:100 @ A3

REVISION
A - 18.02.2021 - First Issue