


NOTES:


This drawing has been prepared for the purposes of PLANNING APPLICATION and is not to be used for any other purpose.

This drawing is the property of Martin Ralph and must not be reproduced, in part or whole, or deviated from, without their permission.

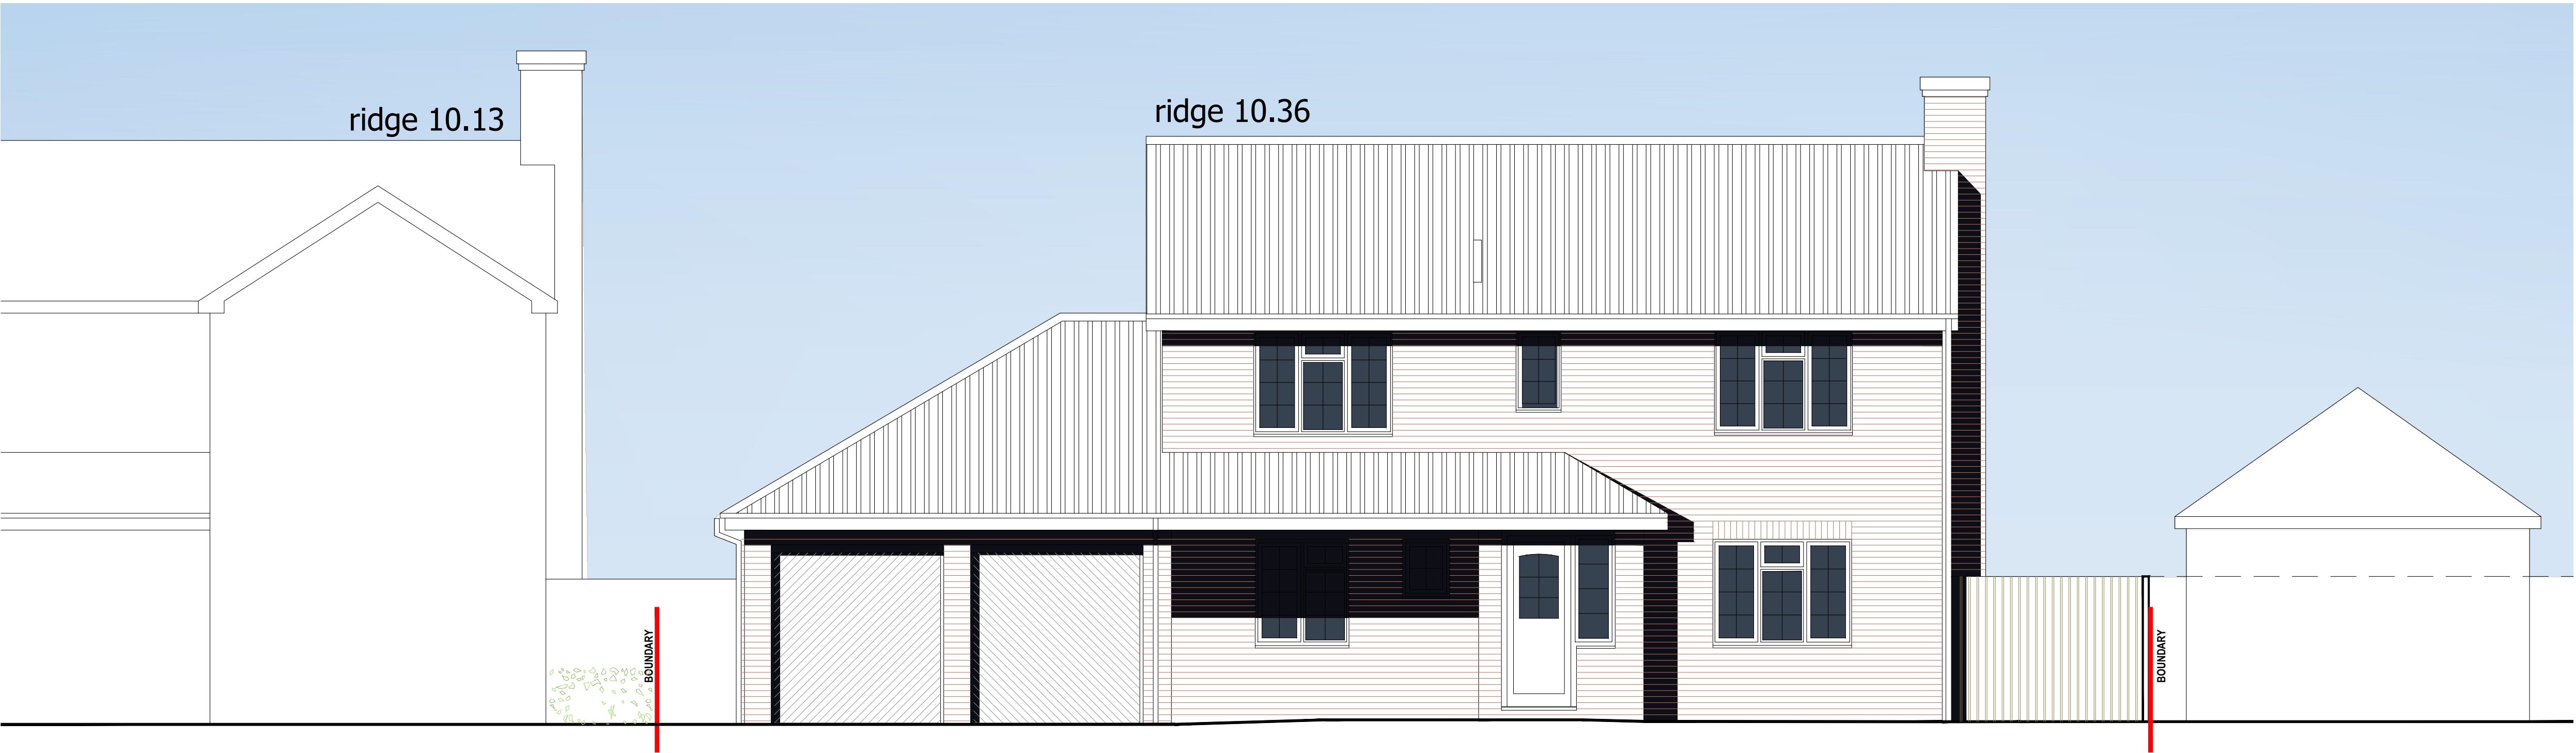

2.0m DATUM
WEST ELEVATION

WEST PROPOSED

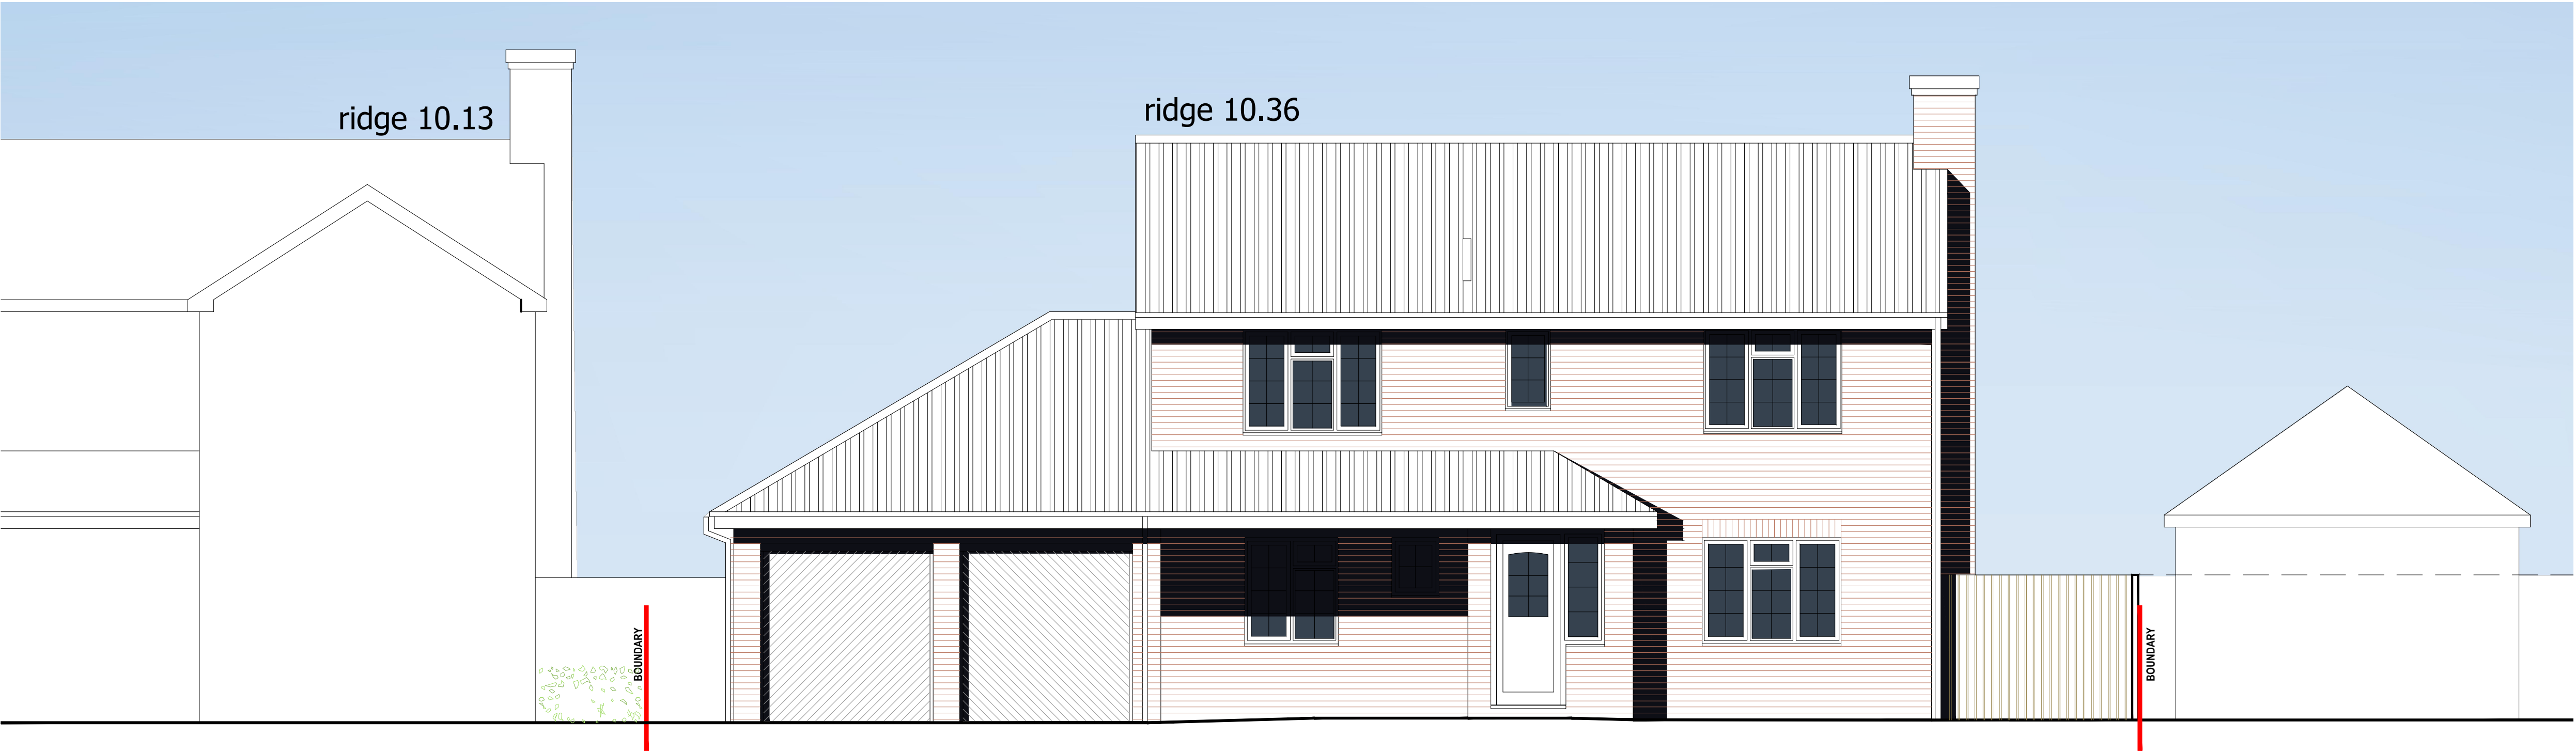

2.0m DATUM
WEST ELEVATION

WEST EXISTING

67 ROGERS MEAD

AMENDMENTS		DATE
B	General update	11.05.21
A	Elevations updated	01.02.21

CLIENT

Mark and Karen Durkin

PROJECT

**Alterations to
67 Rogers Mead, Hayling Island
Hampshire PO11 0PL**

DRAWING TITLE

**WEST ELEVATIONS
EXISTING AND PROPOSED**

DATE

JANUARY 2021

SCALE

1:100 @ A3

DRAWING No.	REVISION
20A_015 009	B

MARTINRALPH

ARCHITECTS

RIBA

CHARTERED ARCHITECTS
SURVEYORS & ENGINEERS

Chartered Practice

Part of THE MARTIN RALPH GROUP

11 Dragon House Hussar Court Brambles Business Park Portsmouth Hampshire PO7 7SF	www.martinralph.co.uk info@martinralph.co.uk T. 023 9225 7711 F. 023 9225 7712
---	--