


Proposed schedule of materials:

- 1 Felt flat roof to match existing
- 2 Tile hung cladding to match existing
- 3 UpVC window to match existing

Key to floor plan:

- Existing walls
- Proposed walls

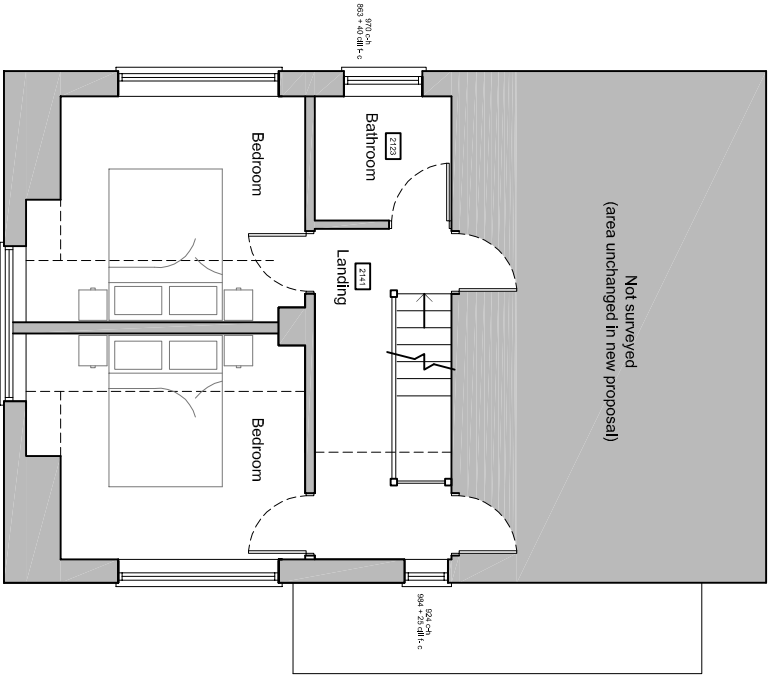


First floor plan


(Ground floor plan unchanged in new proposal)

Proposed plan & elevations


scale 1:100

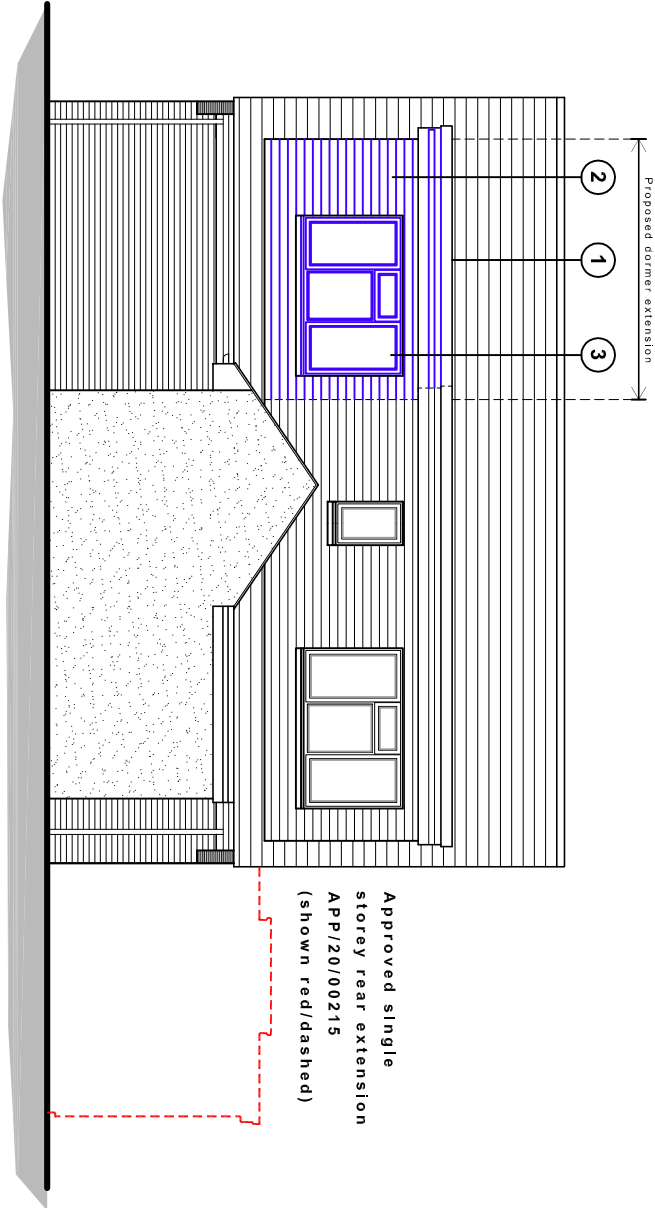

North (side) elevation

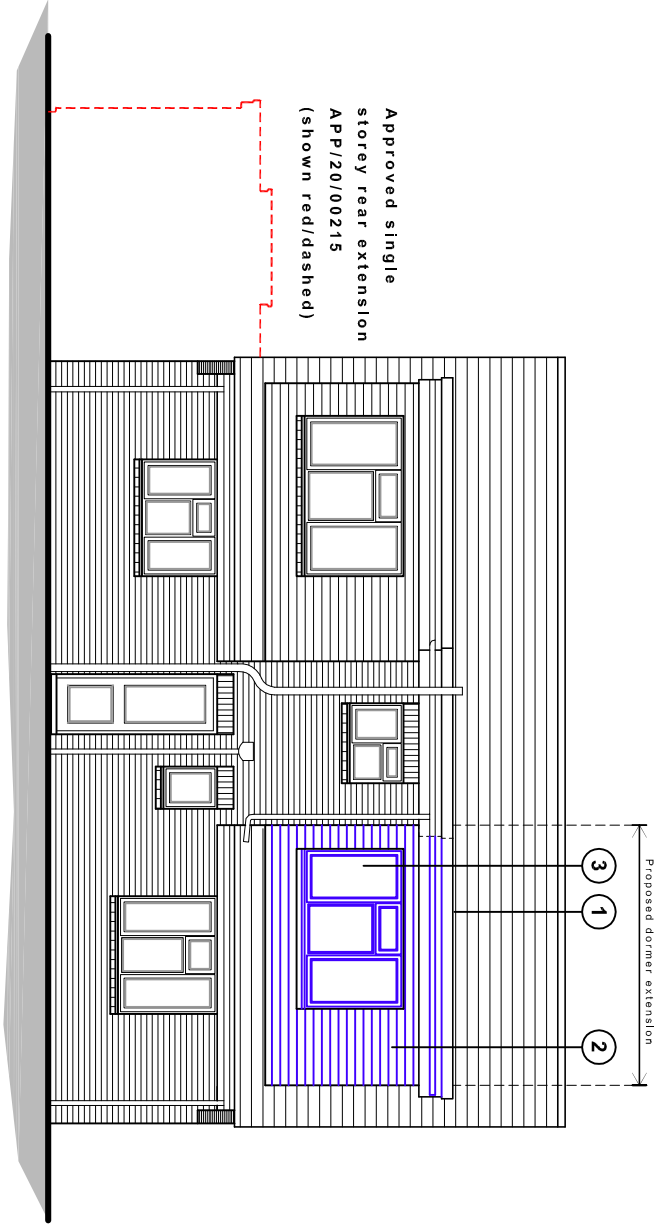

South (side) elevation

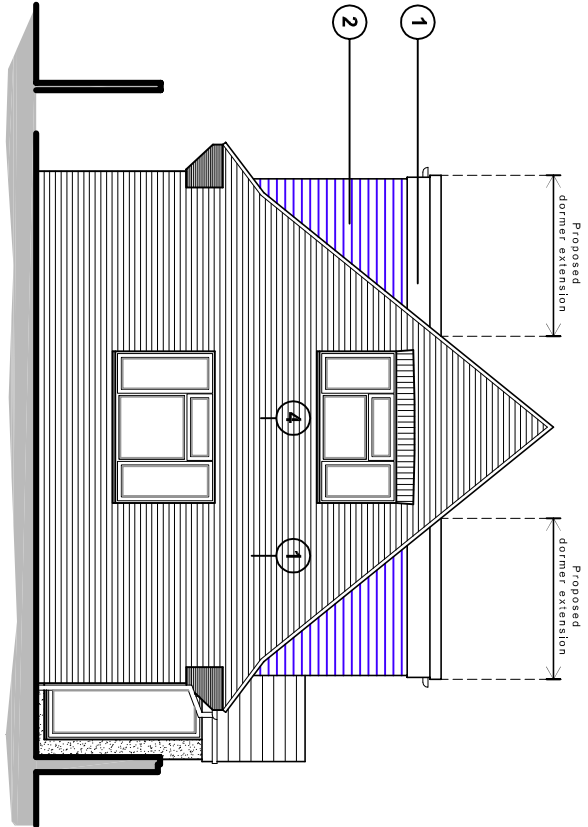


East (front) elevation



Proposed site plan

scale 1:500

 For	MR FLOYD	Title	PROPOSED FLOOR PLAN & ELEVATIONS & SITE PLAN			Office Tel:	01243 933792						
Project	PROPOSED DORMER EXTENSION AT 30 FOURTH AVENUE, DENVILLES, PO9 2QX	Date	JUN 2021	Drawn	JB	Scale	1:100 @ A3	Checked	-	Revision	PL 207 21	Email:	admin@jb-architecturedesign.com
												Web:	www.jb-architecturedesign.com
													
												JB ARCHITECTURE	