



SITE PLAN
1 : 100

SITE SIZE: 1011 M2

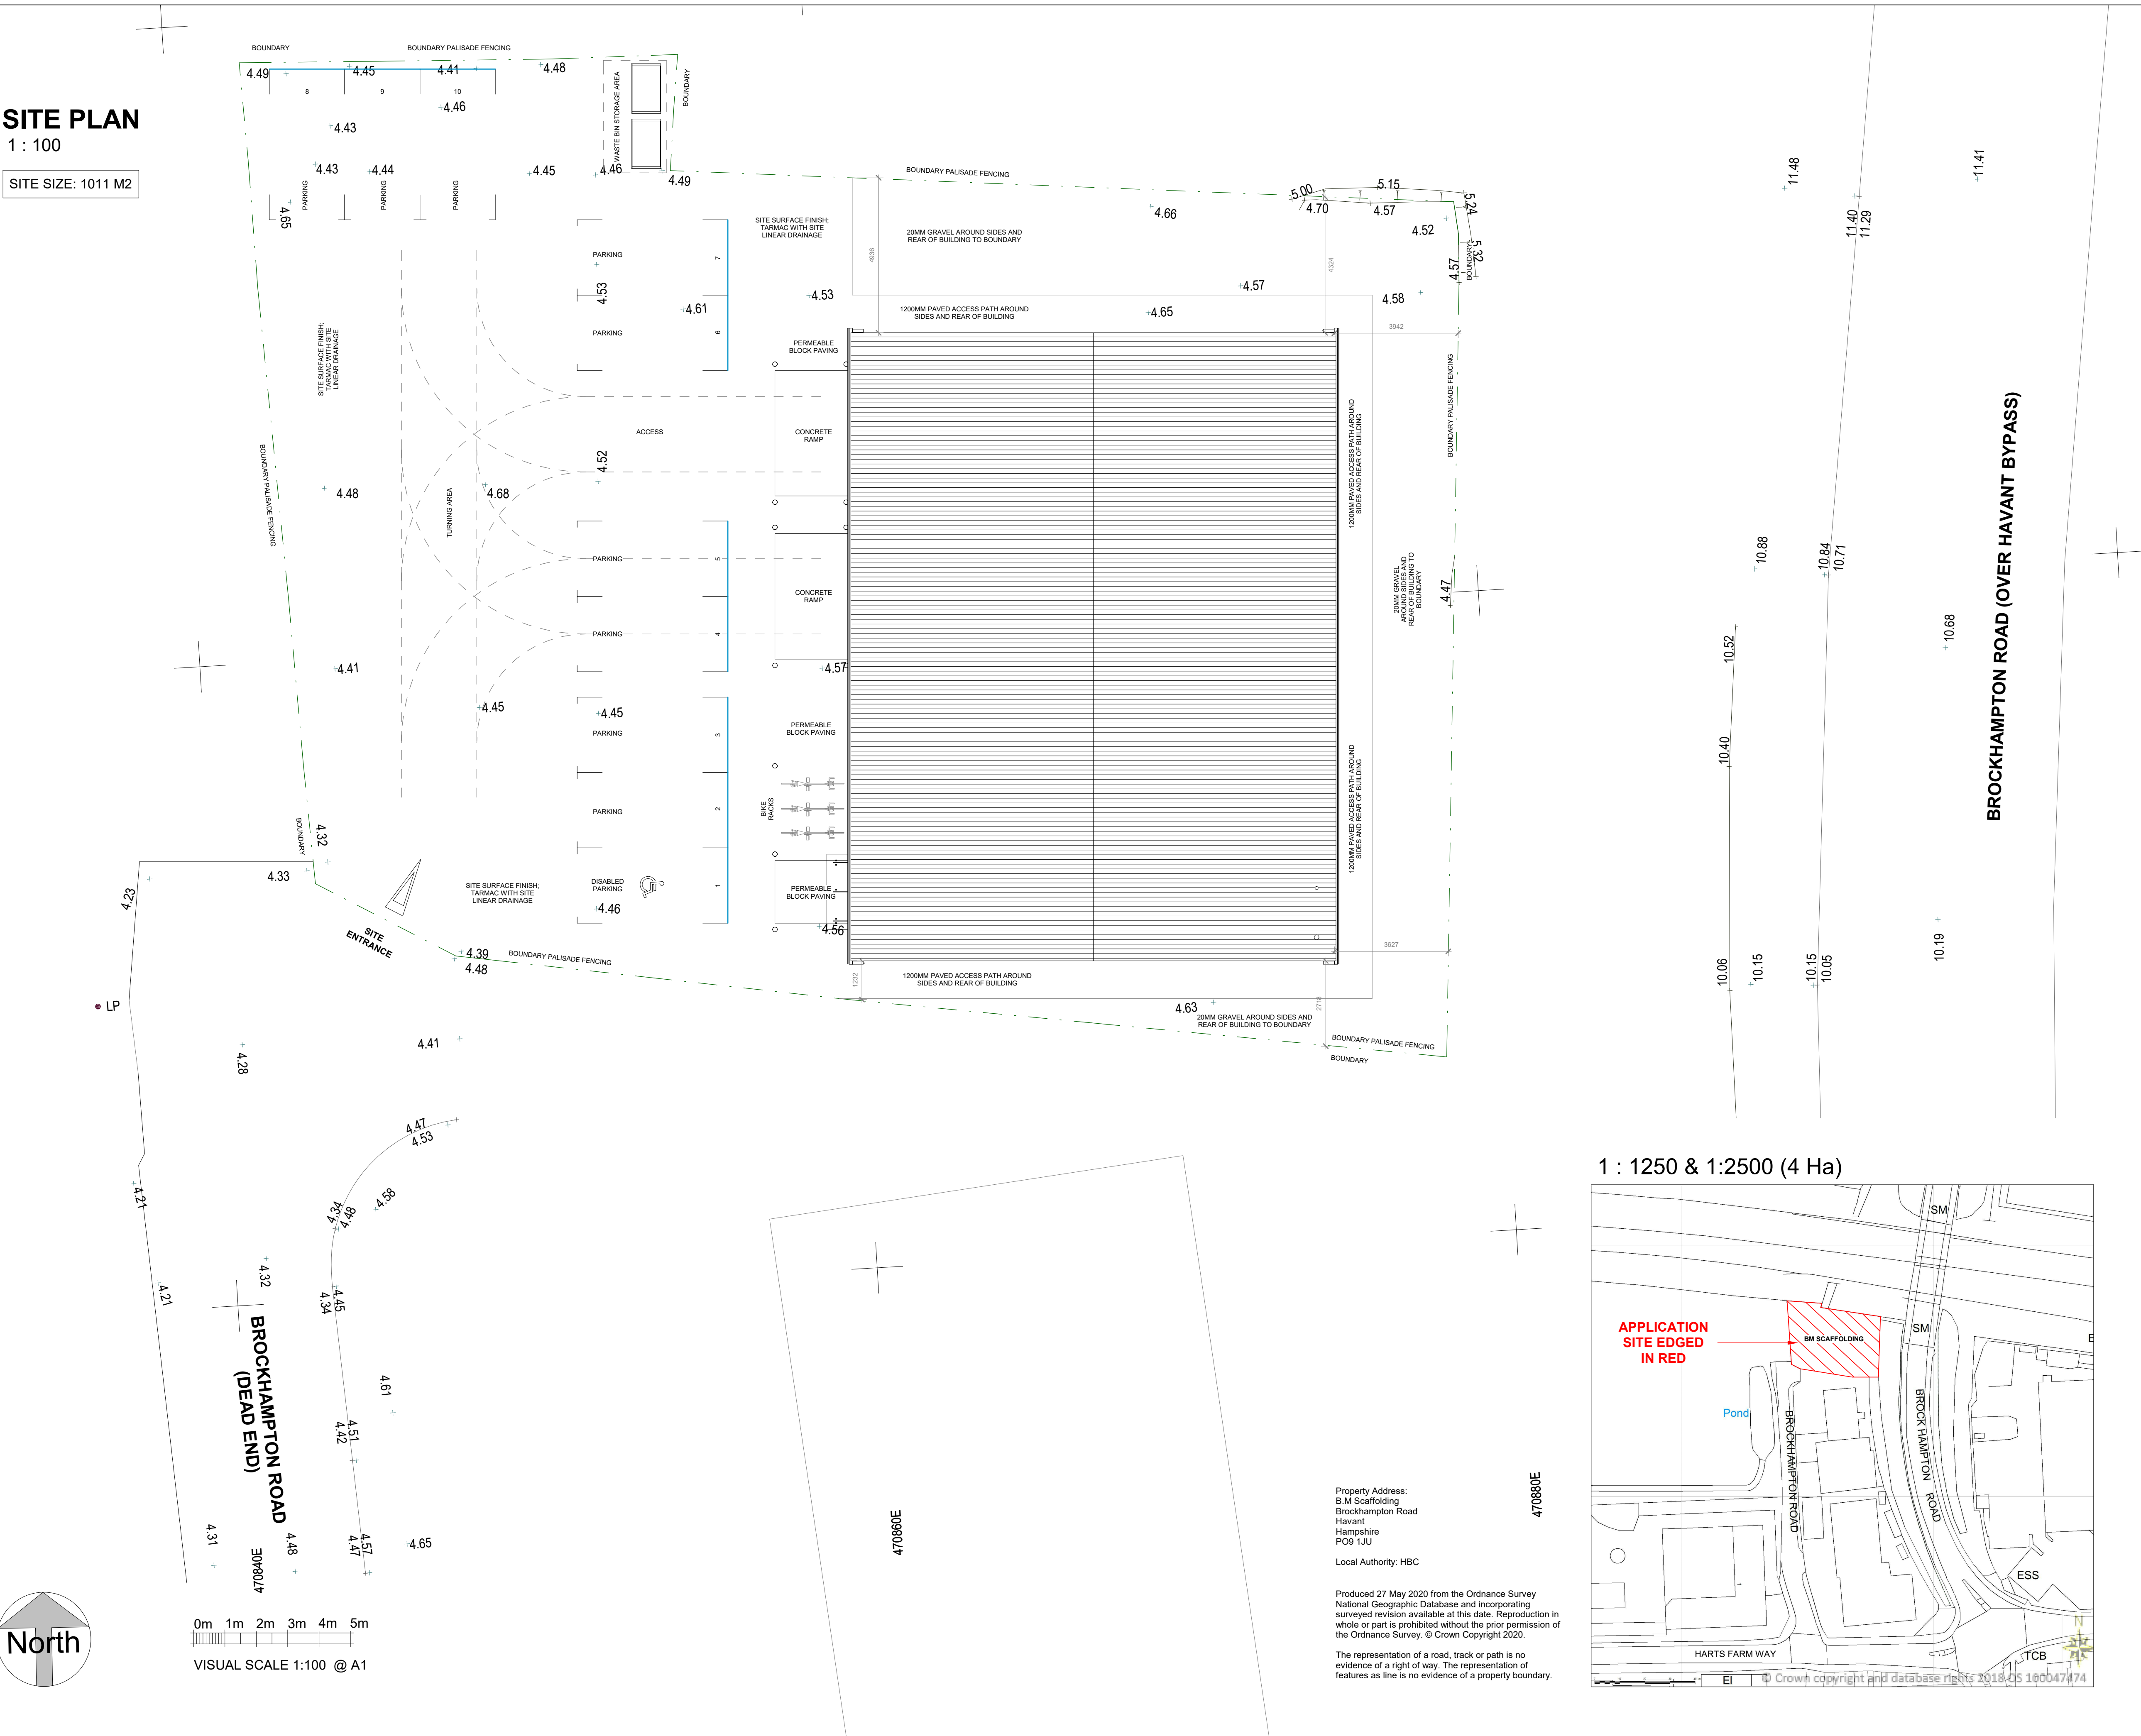

1 : 1250 & 1:2500 (4 Ha)

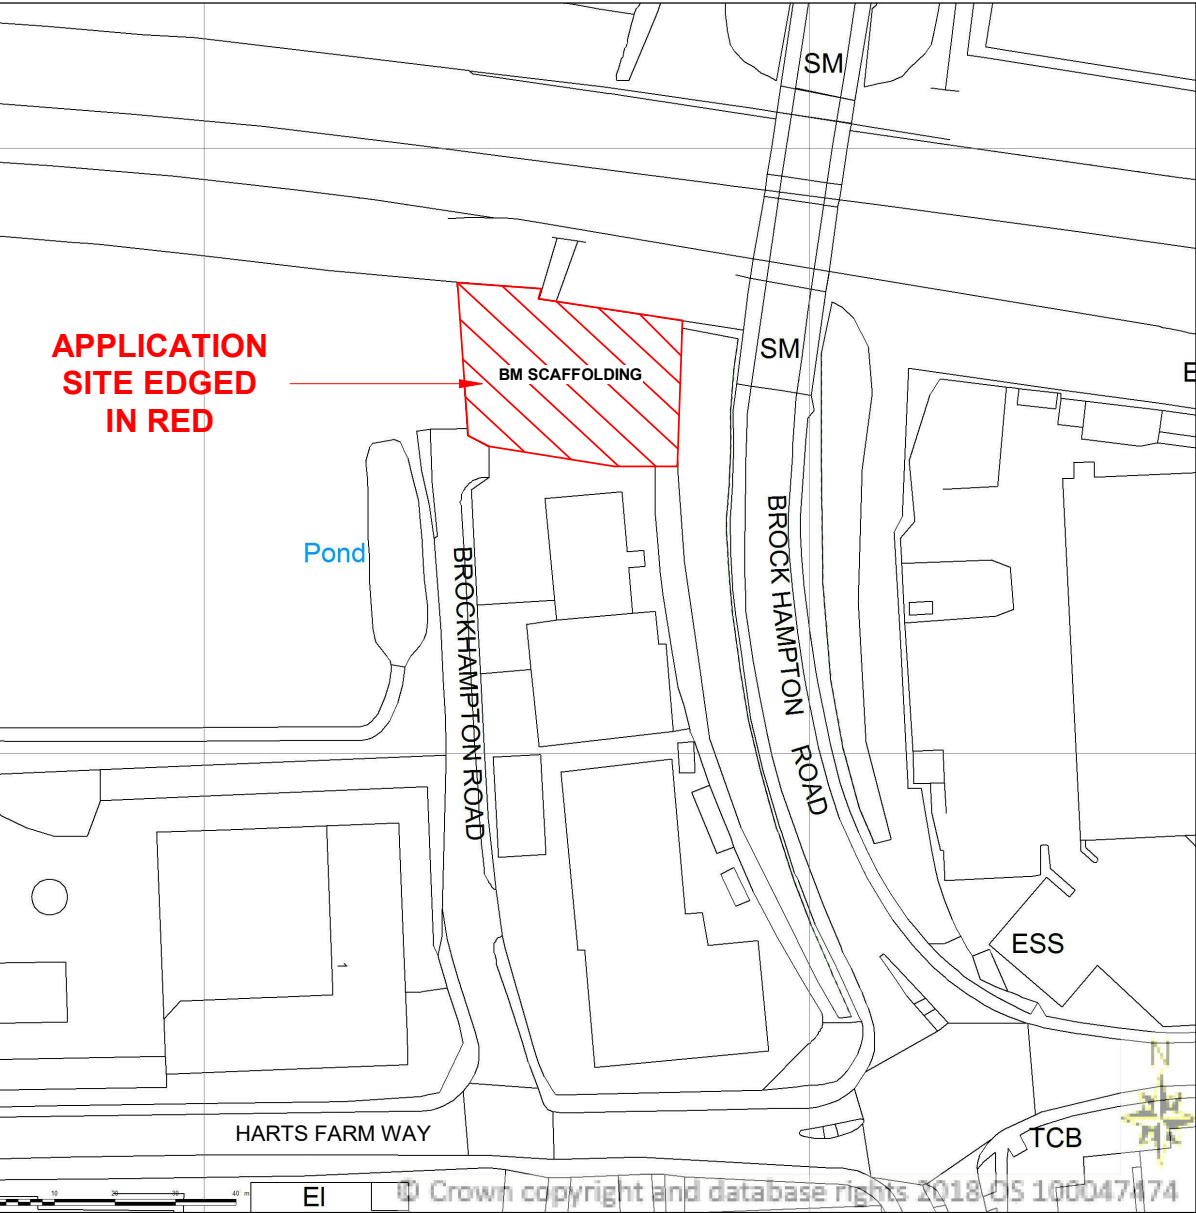

Property Address:
B.M Scaffolding
Brockhampton Road
Havant
Hampshire
PO9 1JU
Local Authority: HBC

Produced 27 May 2020 from the Ordnance Survey
National Geographic Database and incorporating
surveyed revision available at this date. Reproduction in
whole or part is prohibited without the prior permission of
the Ordnance Survey. © Crown Copyright 2020.
The representation of a road, track or path is no
evidence of a right of way. The representation of
features as line is no evidence of a property boundary.



The
Planning Service

Architectural Design & Technical Drawing
Building Survey & Planning Services

www.theplanningservice.co.uk

The Planning Service
Office, 135 North Lane
Clanfield, nr Waterlooville
Hampshire PO8 0RL

T: 023 92 597364
F: 0845 519 1103
E: info@theplanningservice.co.uk

Scale is correct when printed to the stated ISO
size. Figured dimensions are to be used in
preference to scaled sizes and all dimensions must
be checked on site by the contractor before
ordering materials and or commencing work. All
dimensions in mm (millimetres) unless otherwise
stated. The contractor is to ensure the works are
inspected and completed to the satisfaction of the
local authority. Compliance with building regulations
or a party wall award / agreement is not to be
assumed.

No deviation from this drawing will be permitted
without the prior written consent of the designer.
Under the provisions of the copyright act 1988, the
copyright of this drawing and the work contained
therein remains the property of the designer (the
planning service), and may not be reproduced in
any form whatsoever without prior written consent.

Under the construction (design and management)
regulations 2015 (CDM2015) all design work for
both domestic and commercial development(s) are
to conform to those regulations. E&EO.

Client(s):

BM Scaffolding

Project:

B.M Scaffolding
Brockhampton Road,
Havant Hampshire
PO9 1JU

Drawing Title:

PROPOSED LOCATION &
SITE PLAN

Project number: 220.4 [v6.1]

Date: 22/01/2021

Revision: JJ

Drawn by: JJ

Project Status: Stage 1

P001

Scale 100% @ A1 1 : 100