


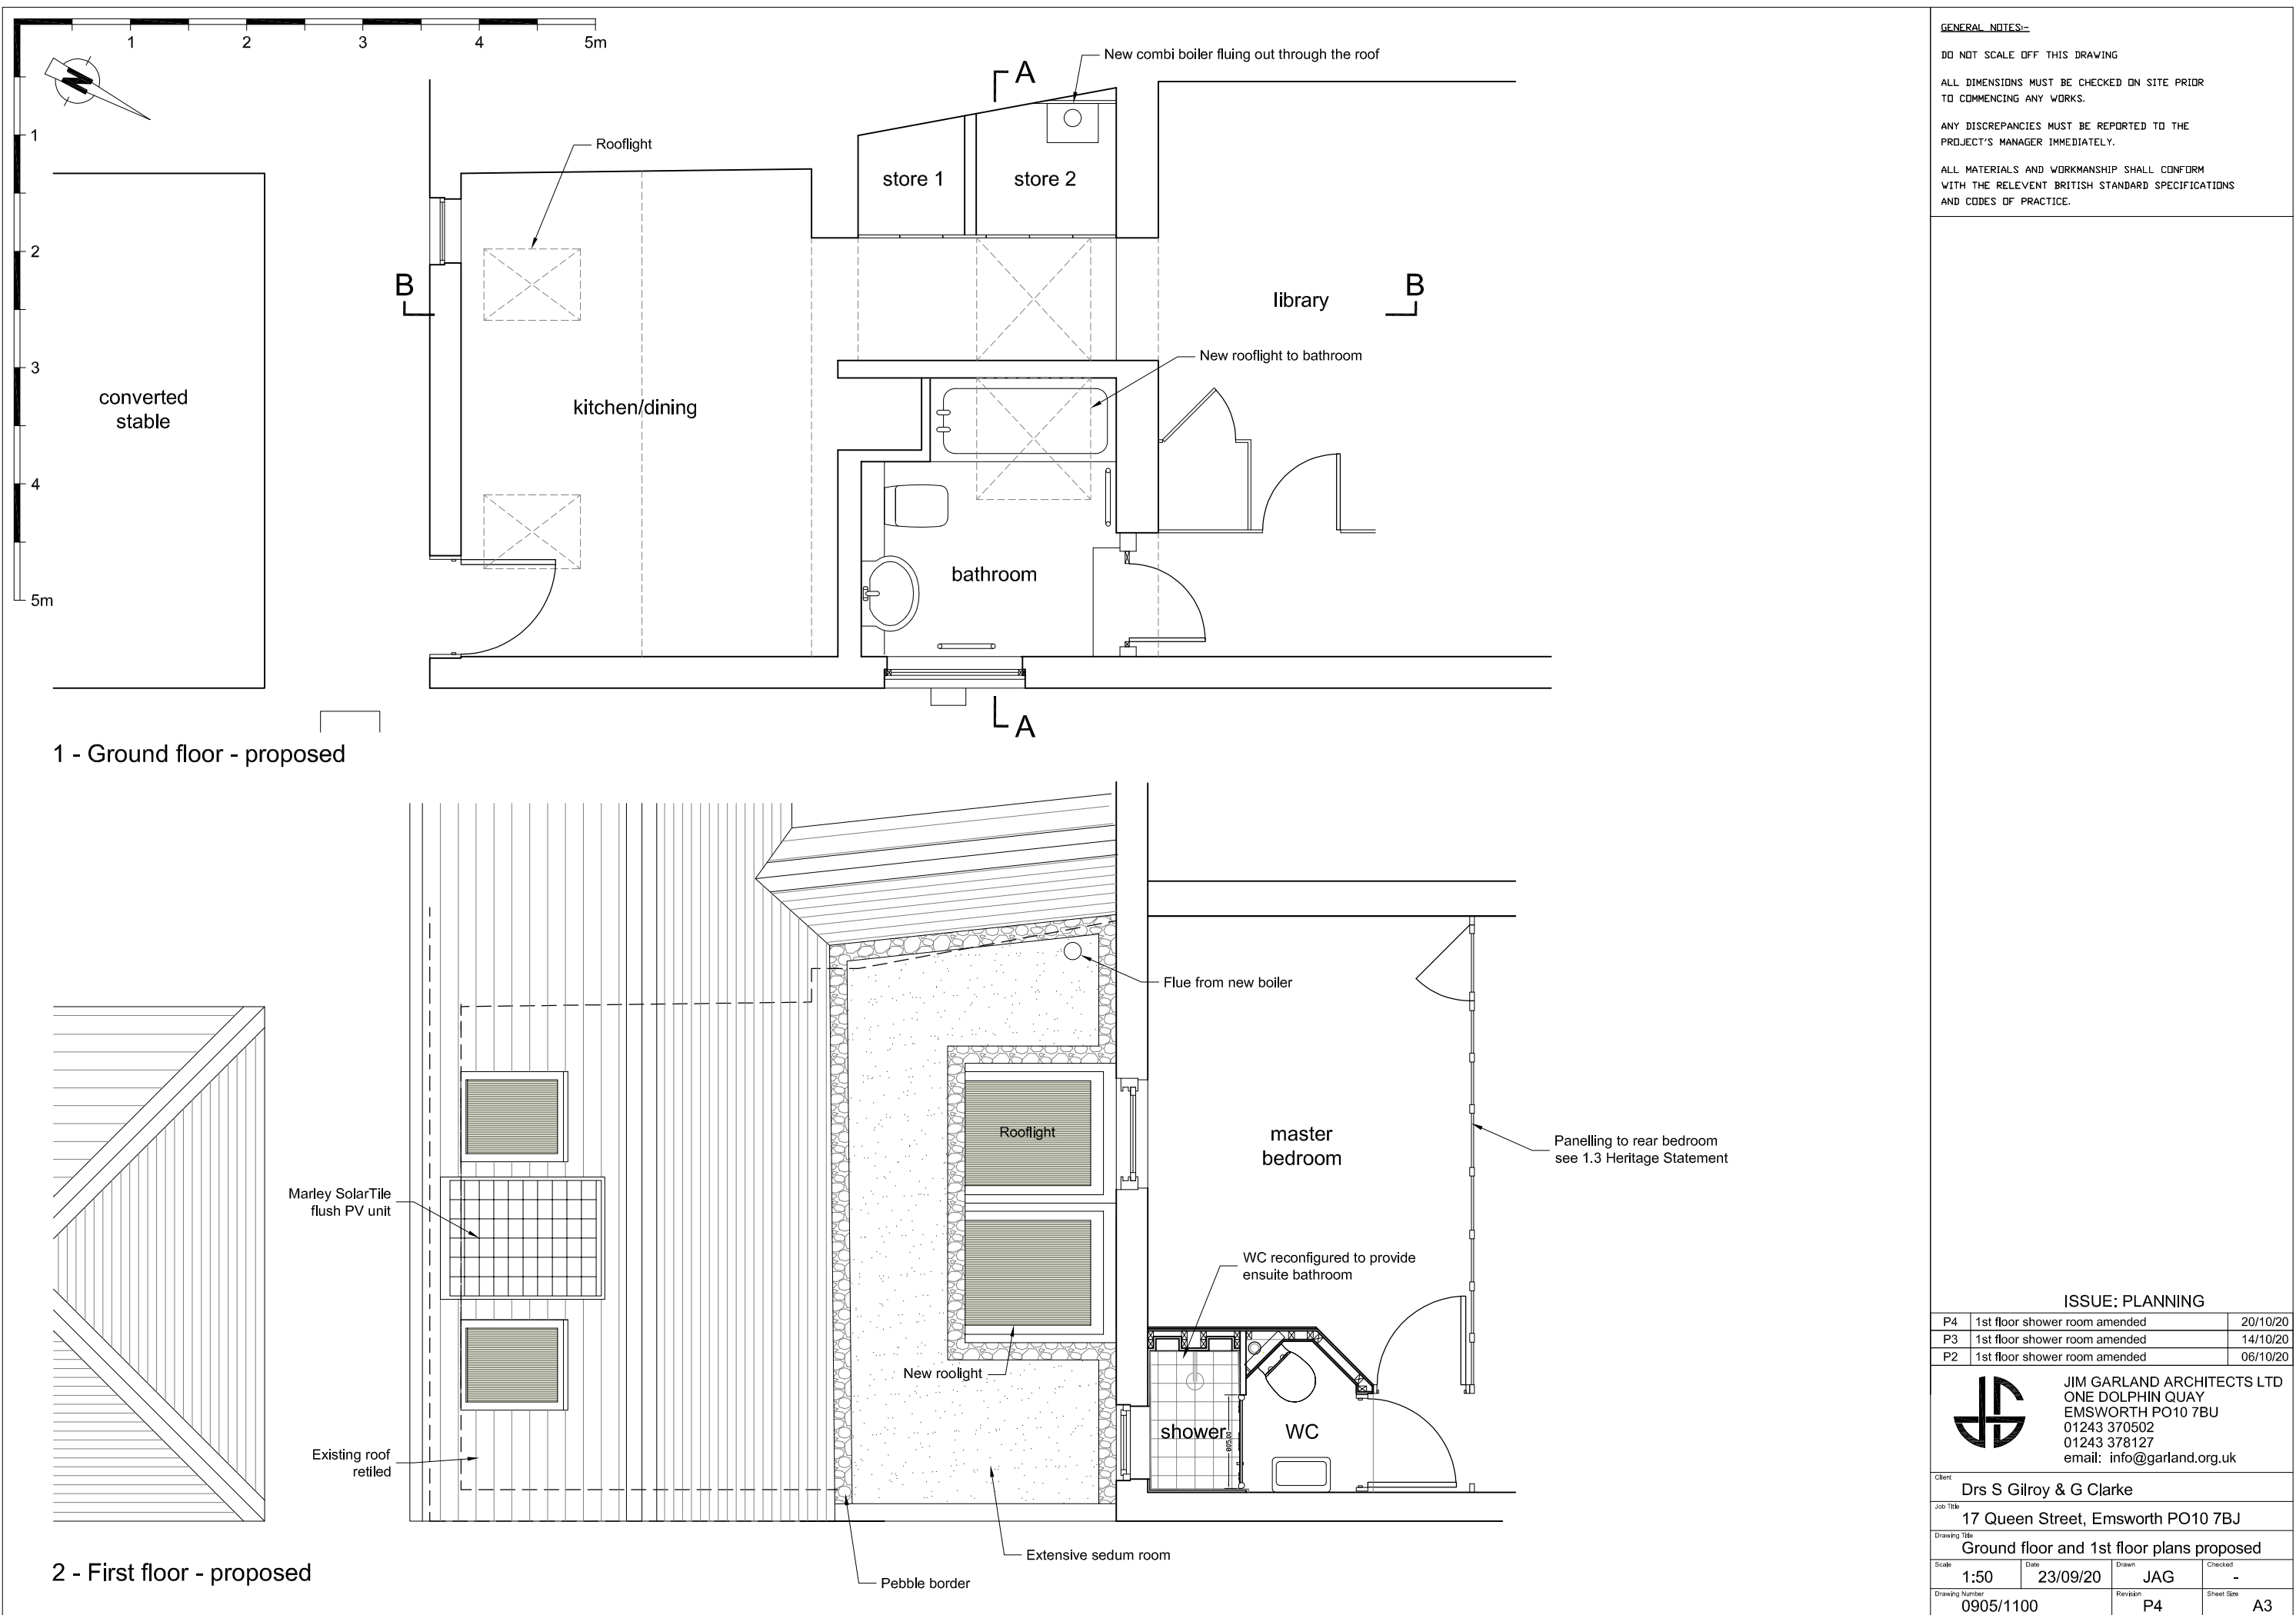

GENERAL NOTES:-

DO NOT SCALE OFF THIS DRAWING

ALL DIMENSIONS MUST BE CHECKED ON SITE PRIOR TO COMMENCING ANY WORKS.

ANY DISCREPANCIES MUST BE REPORTED TO THE PROJECT'S MANAGER IMMEDIATELY.

ALL MATERIALS AND WORKMANSHIP SHALL CONFORM WITH THE RELEVANT BRITISH STANDARD SPECIFICATIONS AND CODES OF PRACTICE.

ISSUE: PLANNING		
P4	1st floor shower room amended	20/10/20
P3	1st floor shower room amended	14/10/20
P2	1st floor shower room amended	06/10/20



JIM GARLAND ARCHITECTS LTD
ONE DOLPHIN QUAY
EMSWORTH PO10 7BU
01243 370502
01243 378127
email: info@garland.org.uk

Client
Drs S Gilroy & G Clarke

Job Title
17 Queen Street, Emsworth PO10 7BJ

Drawing Title
Ground floor and 1st floor plans proposed

Scale 1:50	Date 23/09/20	Drawn JAG	Checked -
Drawing Number 0905/1100	Revision P4	Sheet Size A3	