




REAR ELEVATION (NORTH)
Scale 1:50

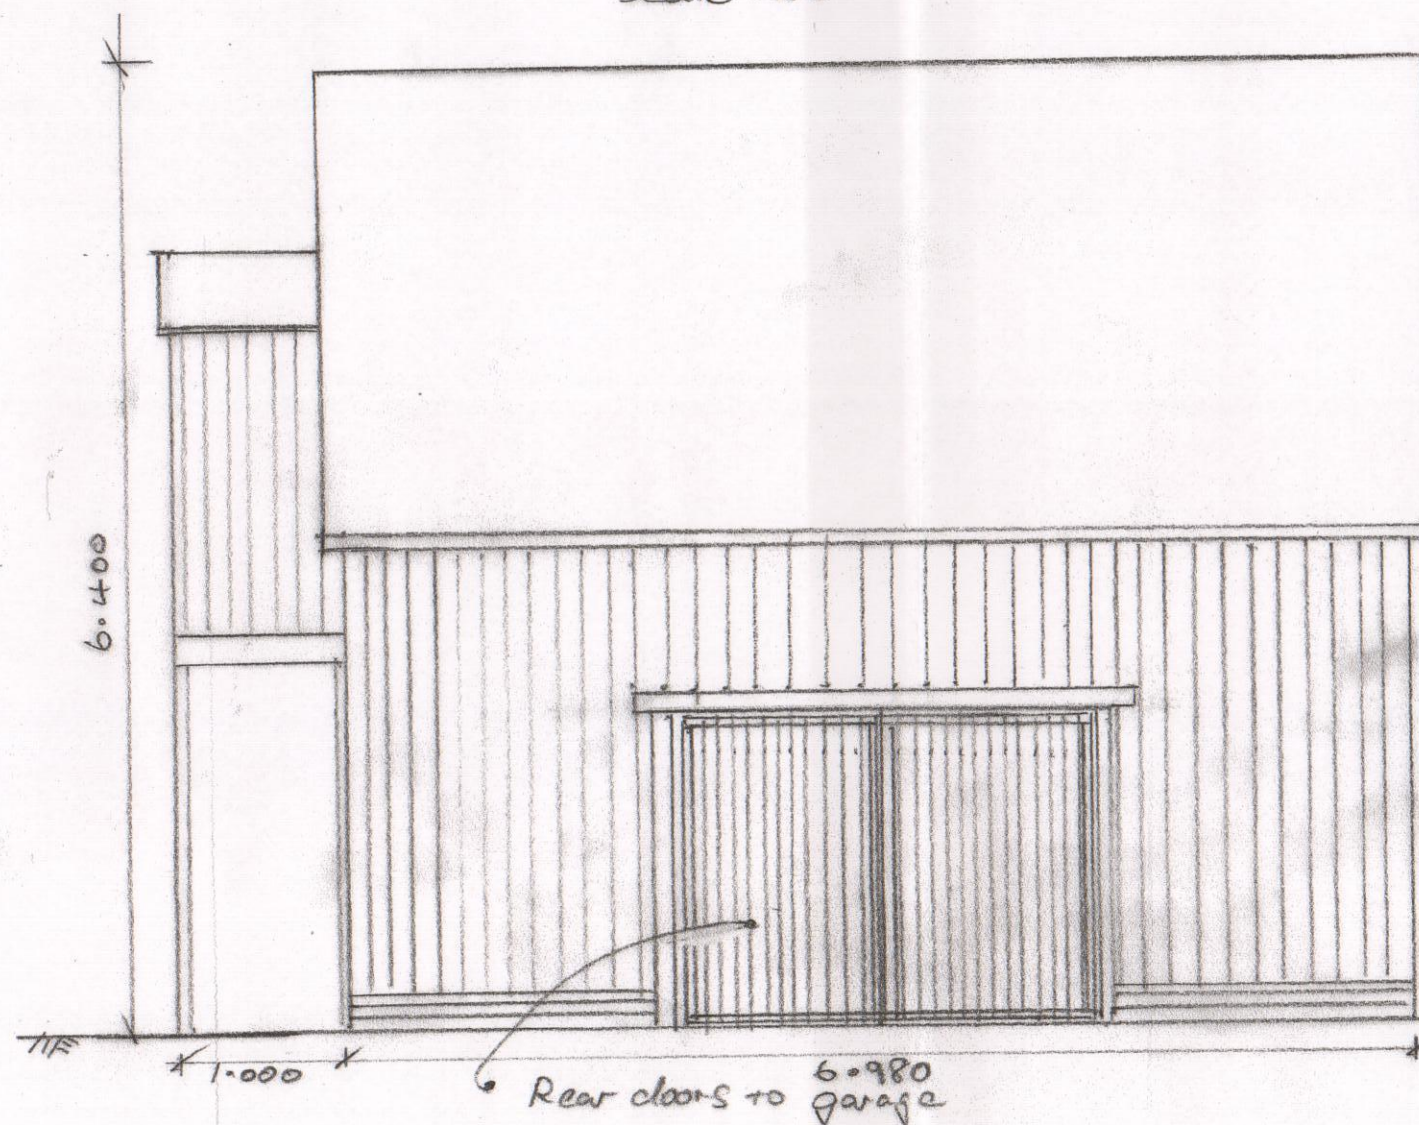


SIDE ELEVATION (WEST)
Scale 1:50

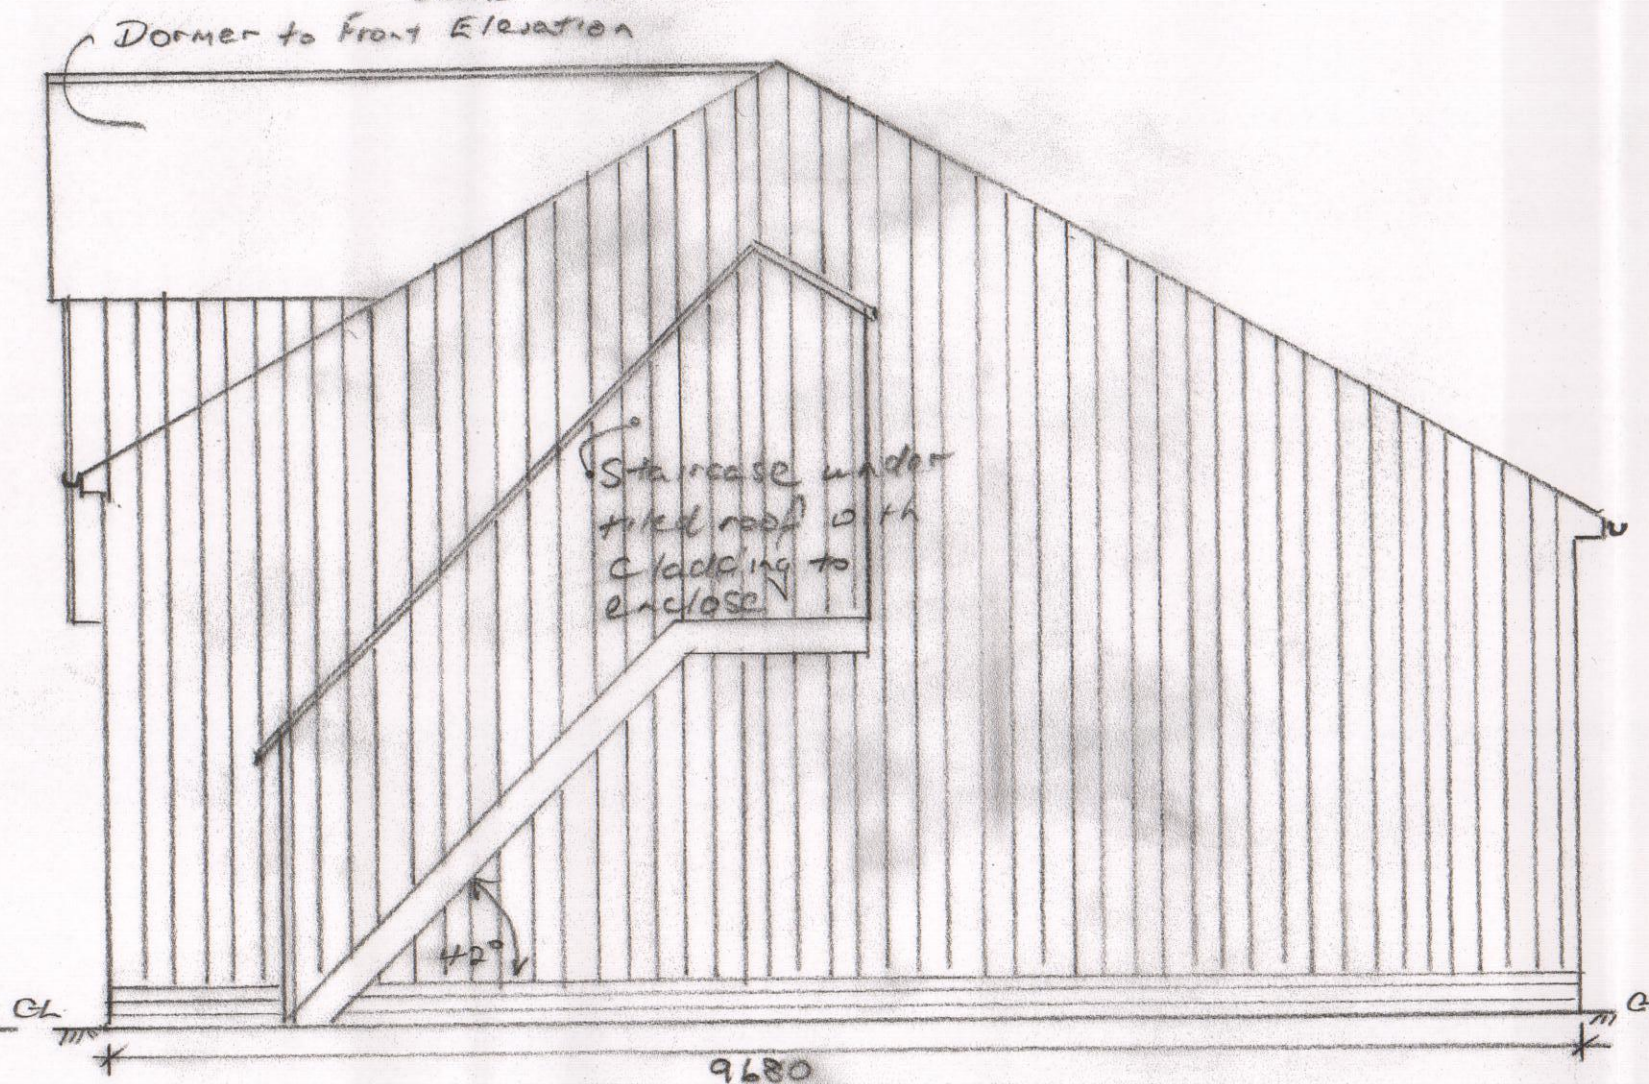

SIDE ELEVATION (EAST)
Scale 1:50

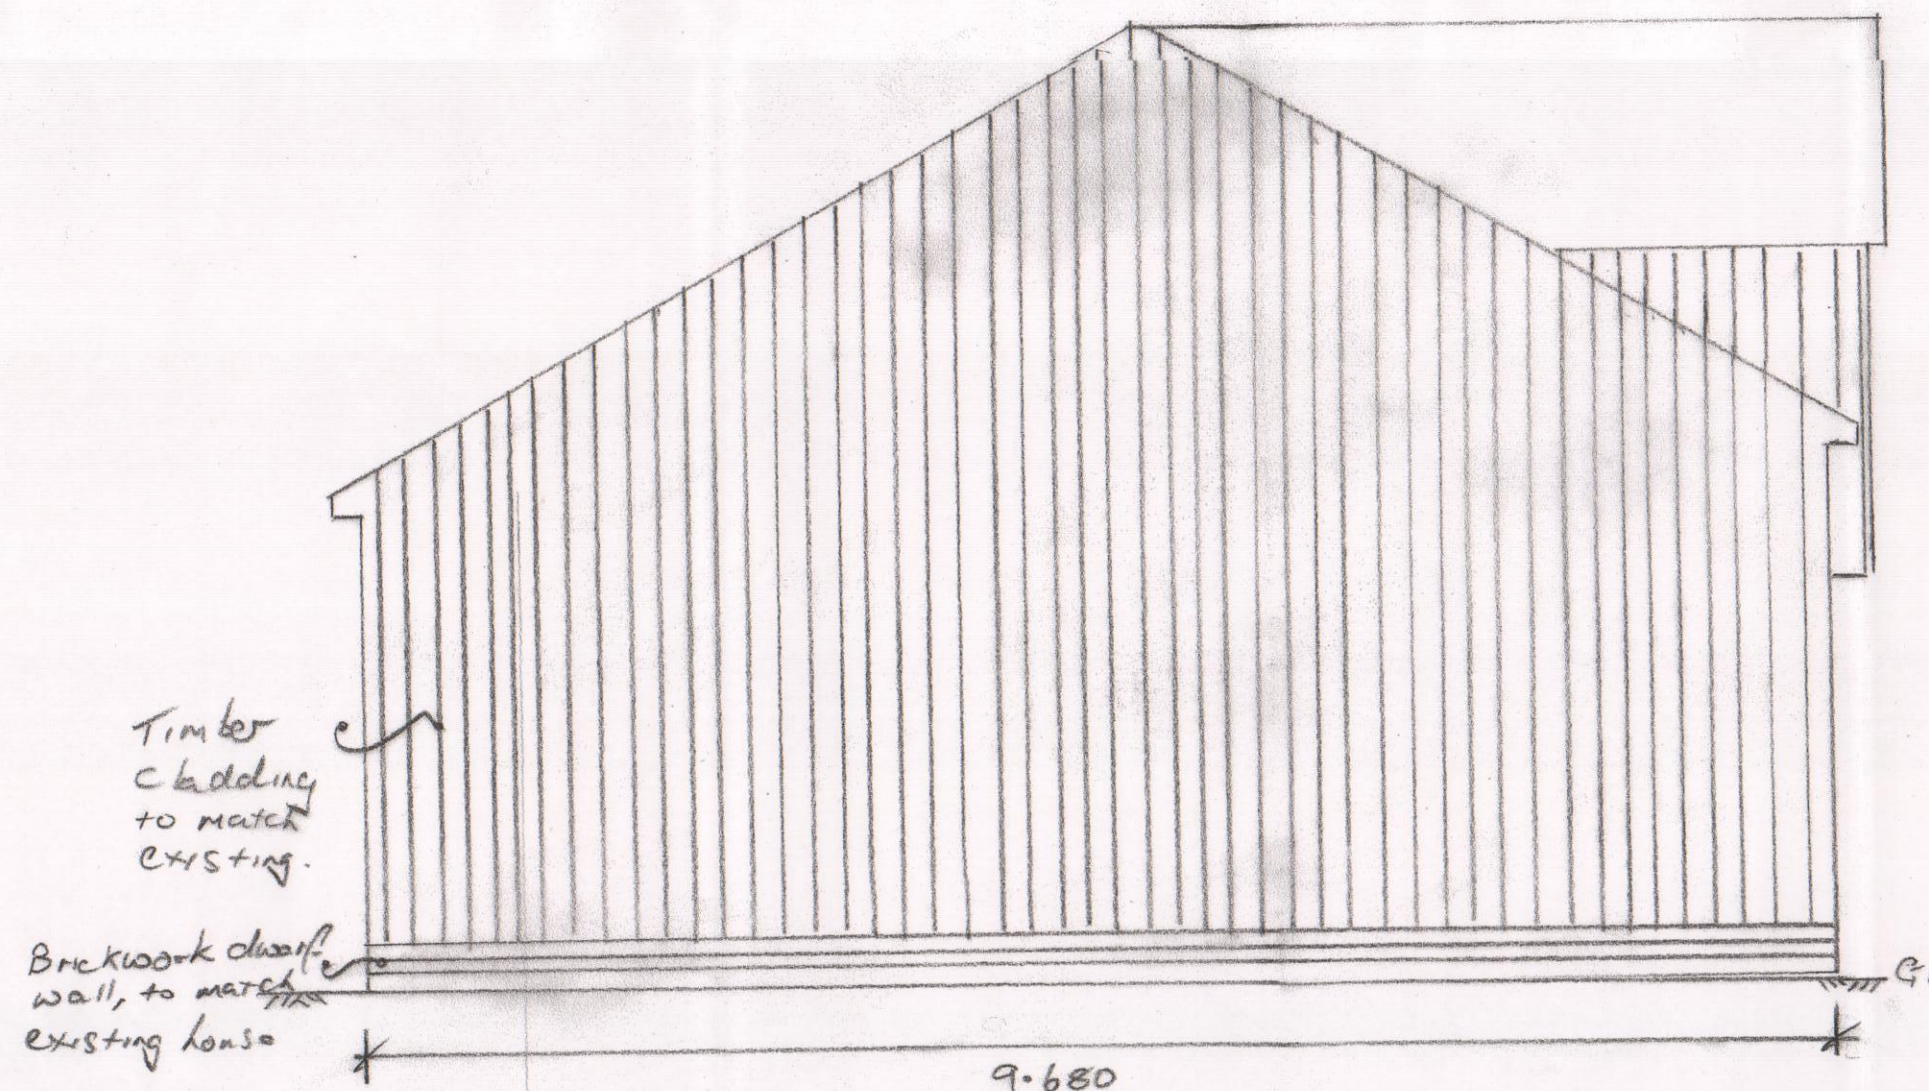

Note: Rainwater disposal -
All roof areas to be serviced
via half round gutters with
down pipes to soakaway / ground
drainage (French Drains) to maintain
full rainfall flow to site area
and trees.

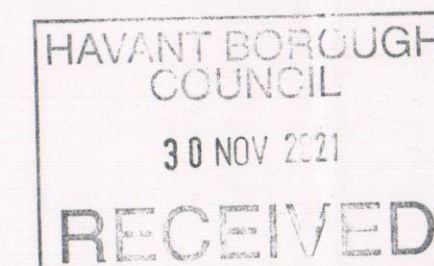

NOTES:
All dimensions must be checked on site and not
scaled from this drawing.


Materials Schedule

Roof Slate tiles to
match existing

Cladding: Softwood stained
to match existing

Door & Window Frames:
Natural Oak

Brickwork: to match existing

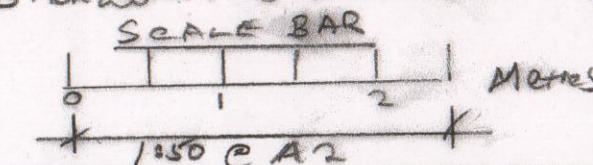

Date	Revisions

©copyright

Notes:
Copyright: owned by Martin John Norris
This drawing has been prepared for the purpose
of Planning and / Building Regulations approval,
and should not be used for any other purpose.
All dimensions to be checked on site and any
discrepancies referred to Martin Norris.
Written dimensions are to be used in
preference to scaled dimensions.
This drawing is the property of Martin Norris
and must not be reproduced, in part, or whole,
or deviated from without permission from
Martin Norris.
It is essential that prior to commencement and
during construction works the contractor reviews
the drawings, specifications and engineering
support information and any other relevant and
referred information as a whole and complete
project, to be constructed in compliance with the
Building Regulations and approved Planning
drawings and information, any discrepancies
found or concerns are to be raised.

Client

Mr & Mrs Norris

Job Title

Double Garage with
Room Over @
27A QUEENS ROAD
WATERLOOVILLE
PO7 7SB

Drawing Title

REAR & SIDE
ELEVATIONS (PROPOSED)

Scale 1:50 @ A2

Date 29/11/2021

Drawn by MJA

Drg No.

MJA / MJA / 2021 / 5

Rev.