




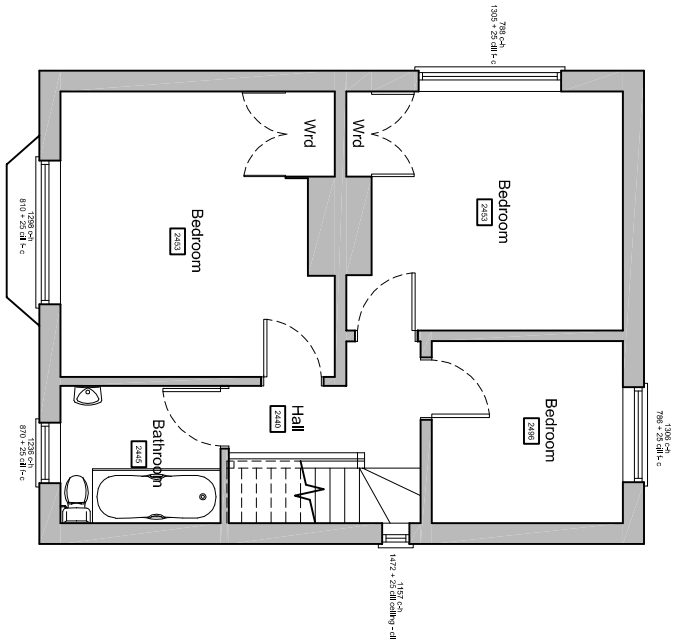


First floor plan

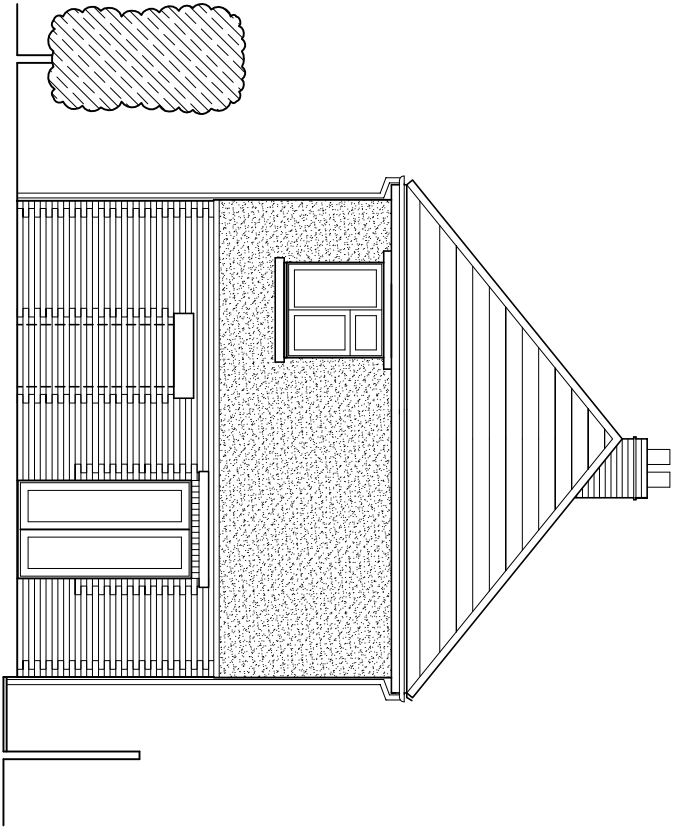


North (front) elevation

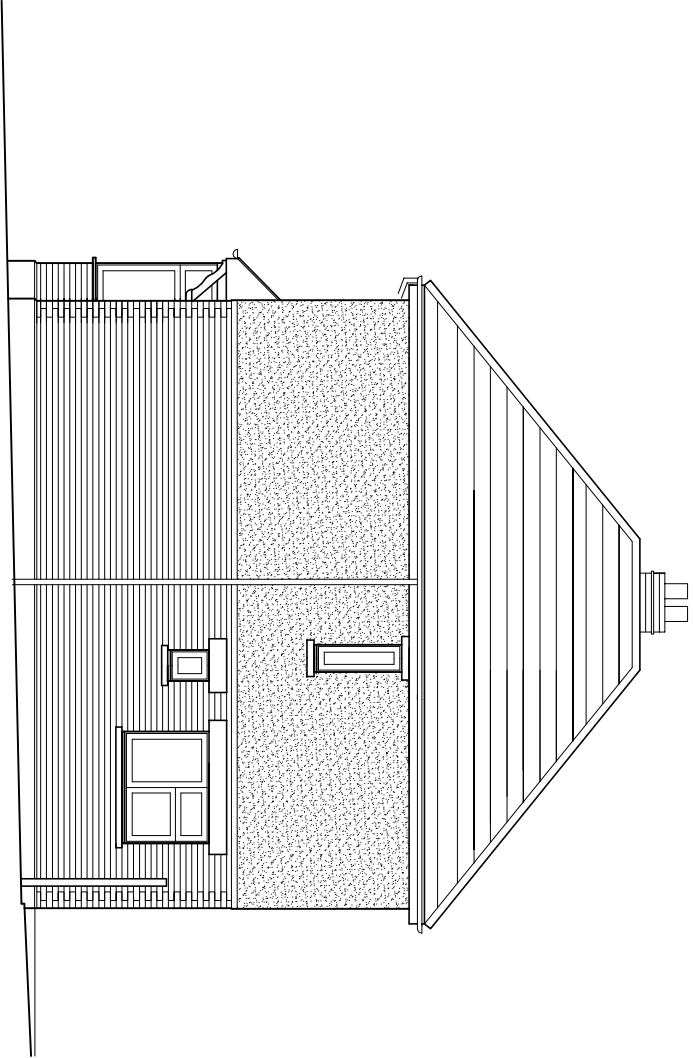


East (side) elevation

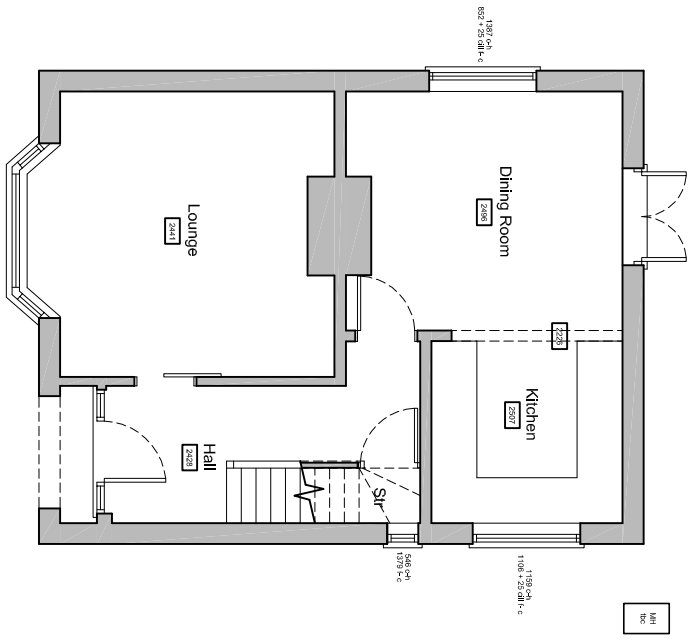

Ground floor plan

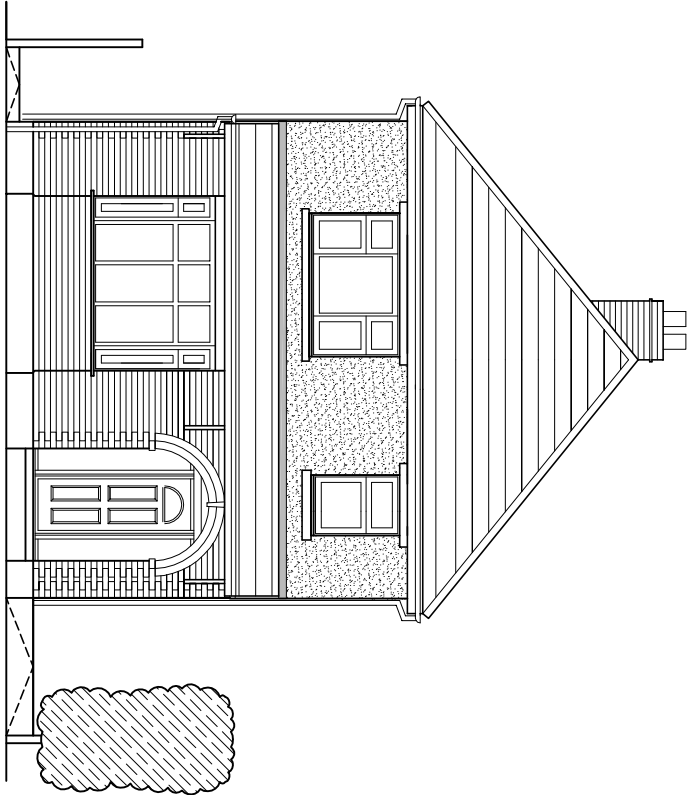

South (rear) elevation
(unchanged in new proposal)

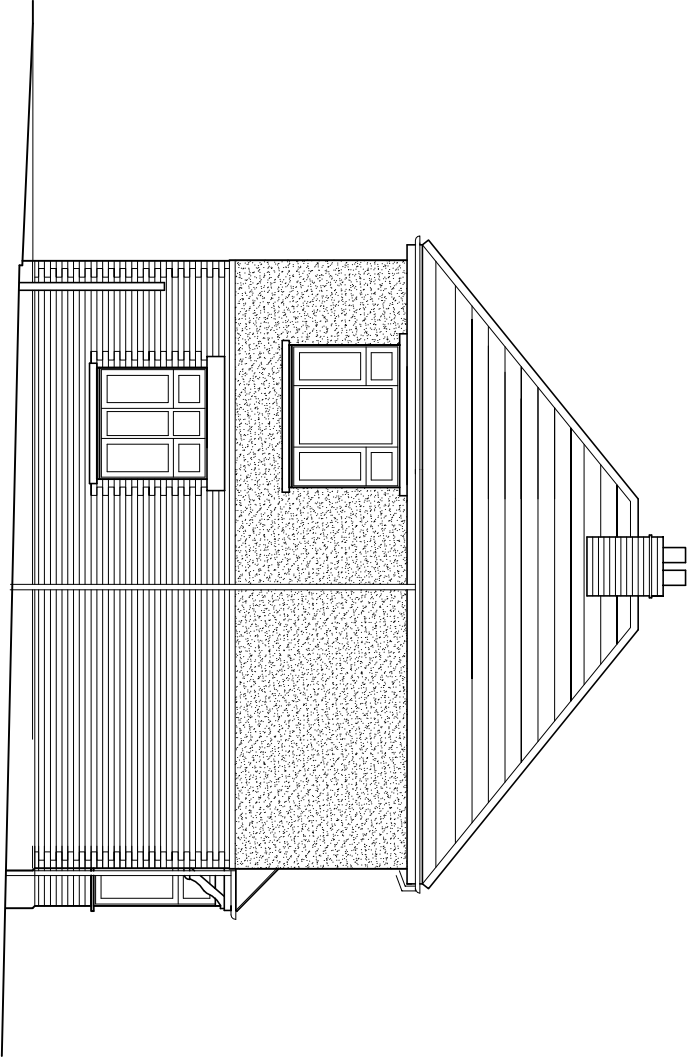

West (side) elevation

Existing floor plans & elevations scale 1:100



For MR & MRS CARR		Title EXISTING FLOOR PLANS & ELEVATIONS		Office Tel: 01243 933792	
Project PROPOSED TWO STOREY REAR EXTENSION AT 52 ROWLANDS AVENUE, WATERLOOVILLE, PO7 7RU		Date JUN 2020	Drawn JB	Scale As shown @ A3	Checked
		Job Number PLK1.20		Drawing Number -02	Revision
		Email: admin@jb-architecturedesign.com			
		Web: www.jb-architecturedesign.com			
		