


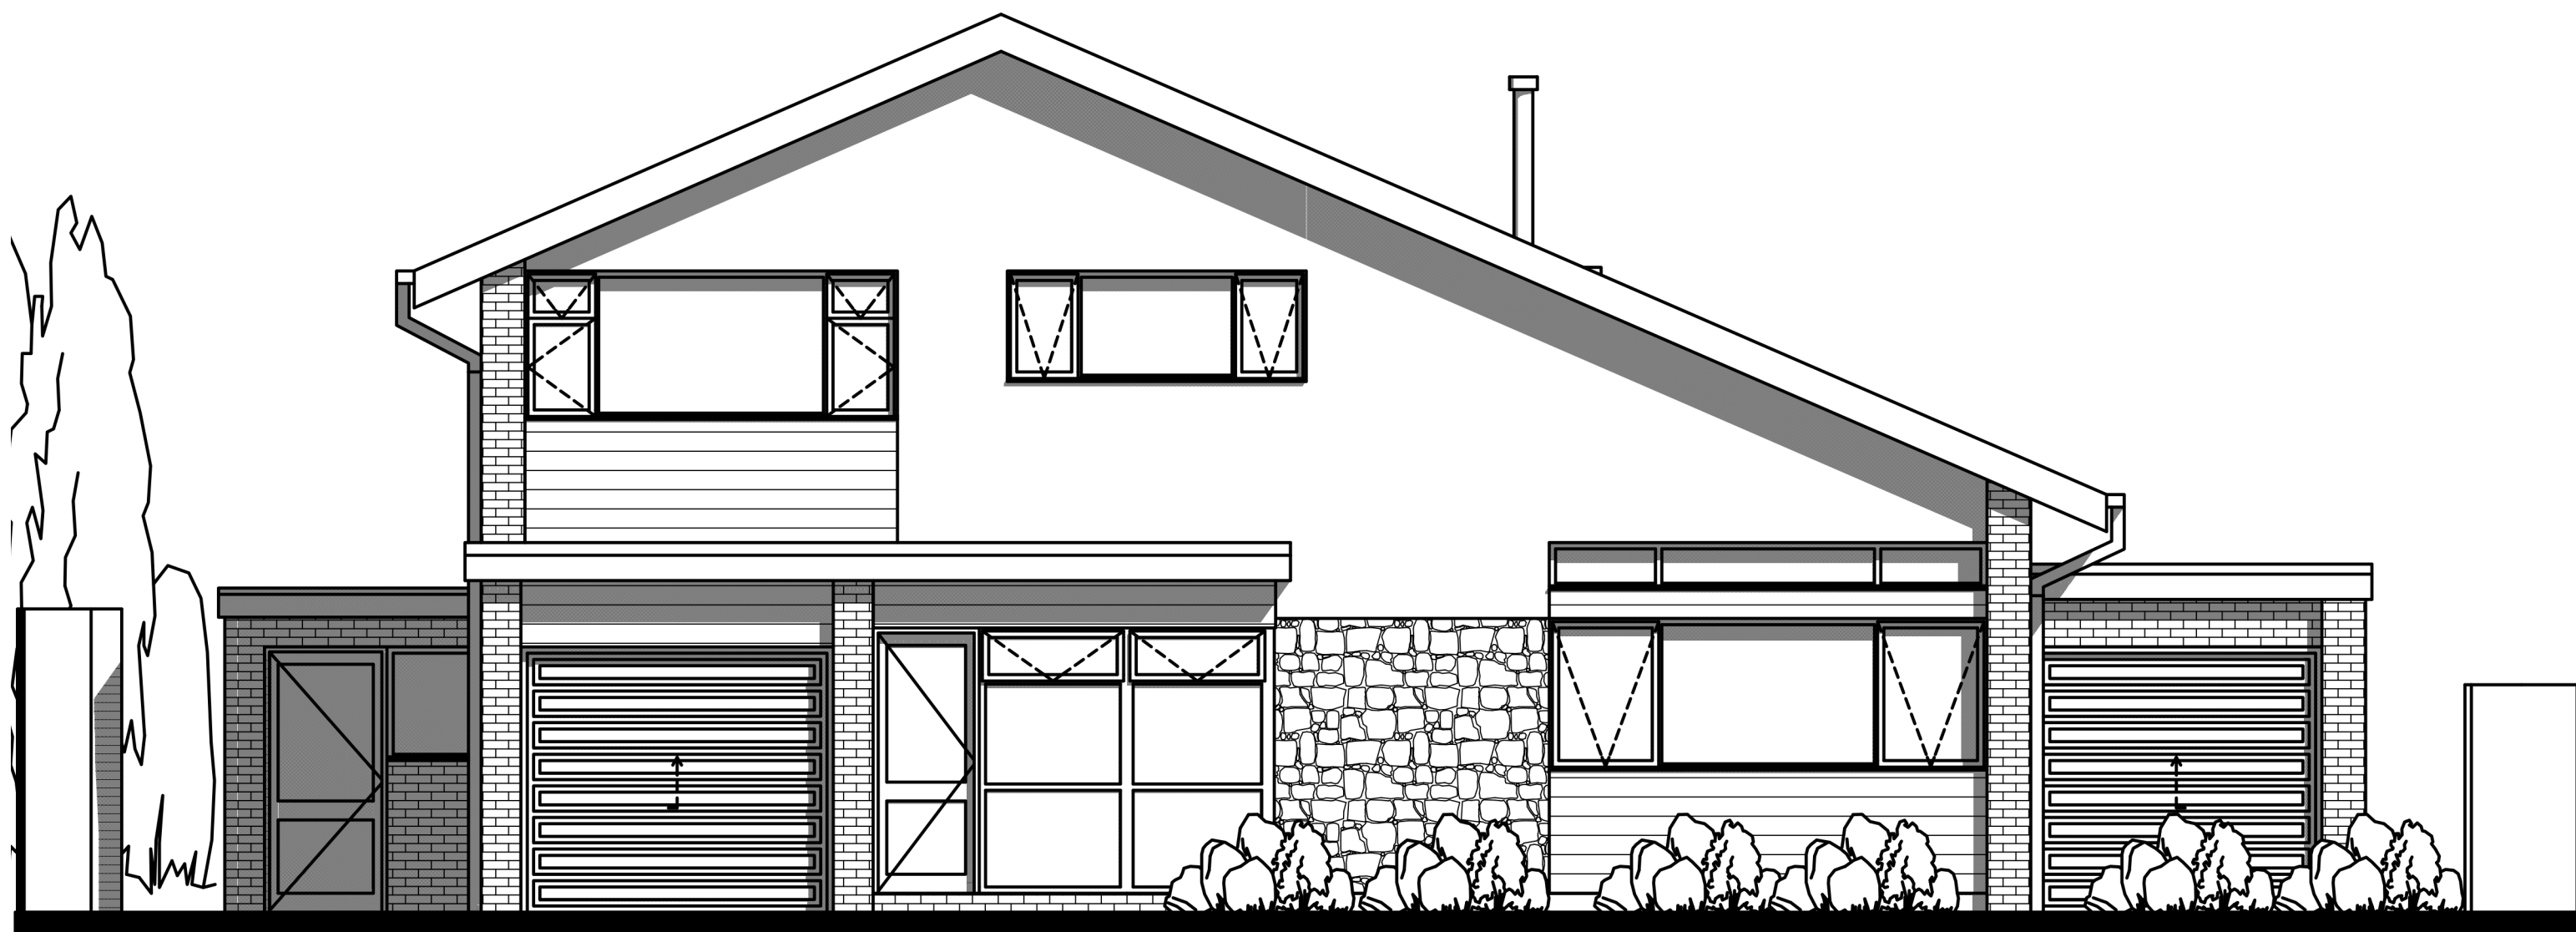

Existing North Elevation



1:50 @ A2

P03	Planning Issue	04.03.2021
P02	Pre App Issue	27.01.2021
P01	Frozen Layout	09.12.2020

Revision

Project No.
200207

Project Title
52 Maisemore Gardens
Rear Extension & Refurbishment
Works


Drawing Title
Existing North Elevation

Drawing No.	Rev
200207-CHK-XX-XX-DR-A-2003	P03

Drawing Date	Scale of A2
Dec 2020	

Drawn By	Checked By
TB	AW

Status
RIBA Stage 01/02

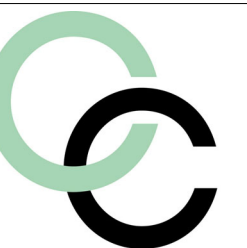

CHALK CREATIVES

T: 01243 956225
E: enquiries@chalkcreatives.co.uk
Chalk Creatives Ltd
55 High Street, Emsworth,
Hampshire, PO107AN