



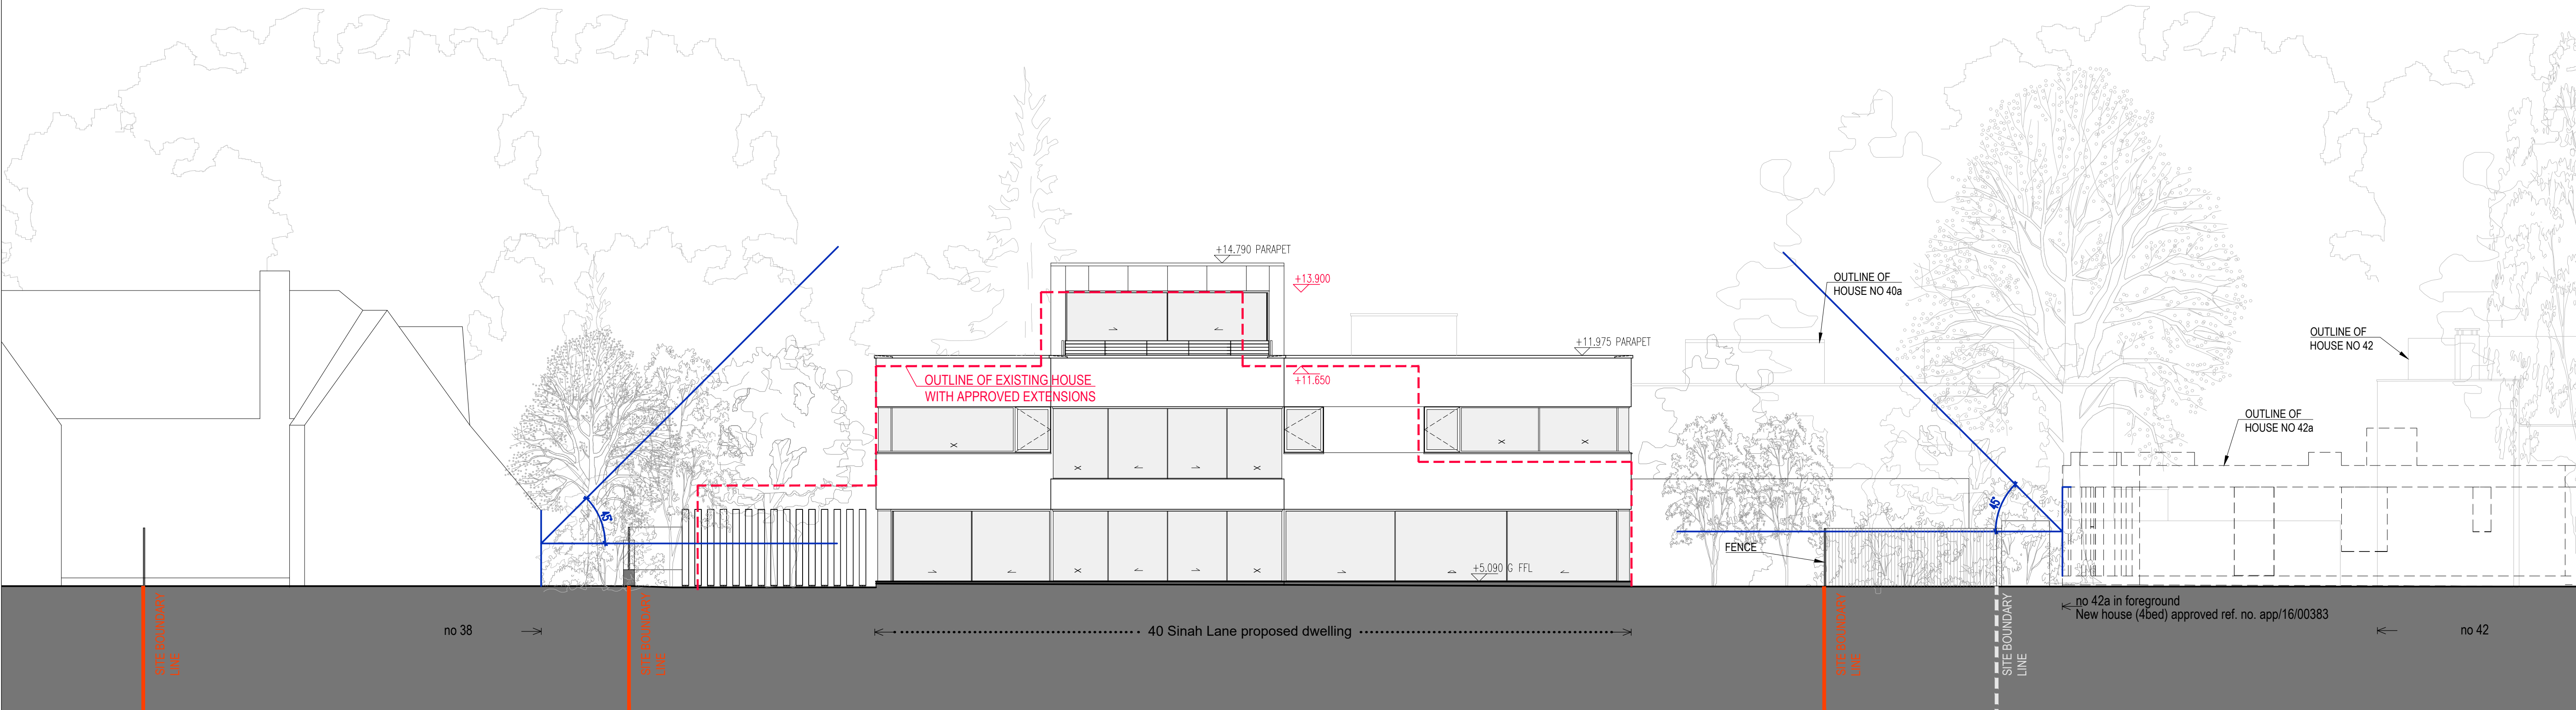


MAIN HOUSE NORTH ELEVATION, scale 1:100

0.5 1 2 3 4 5m
Scale 1:100

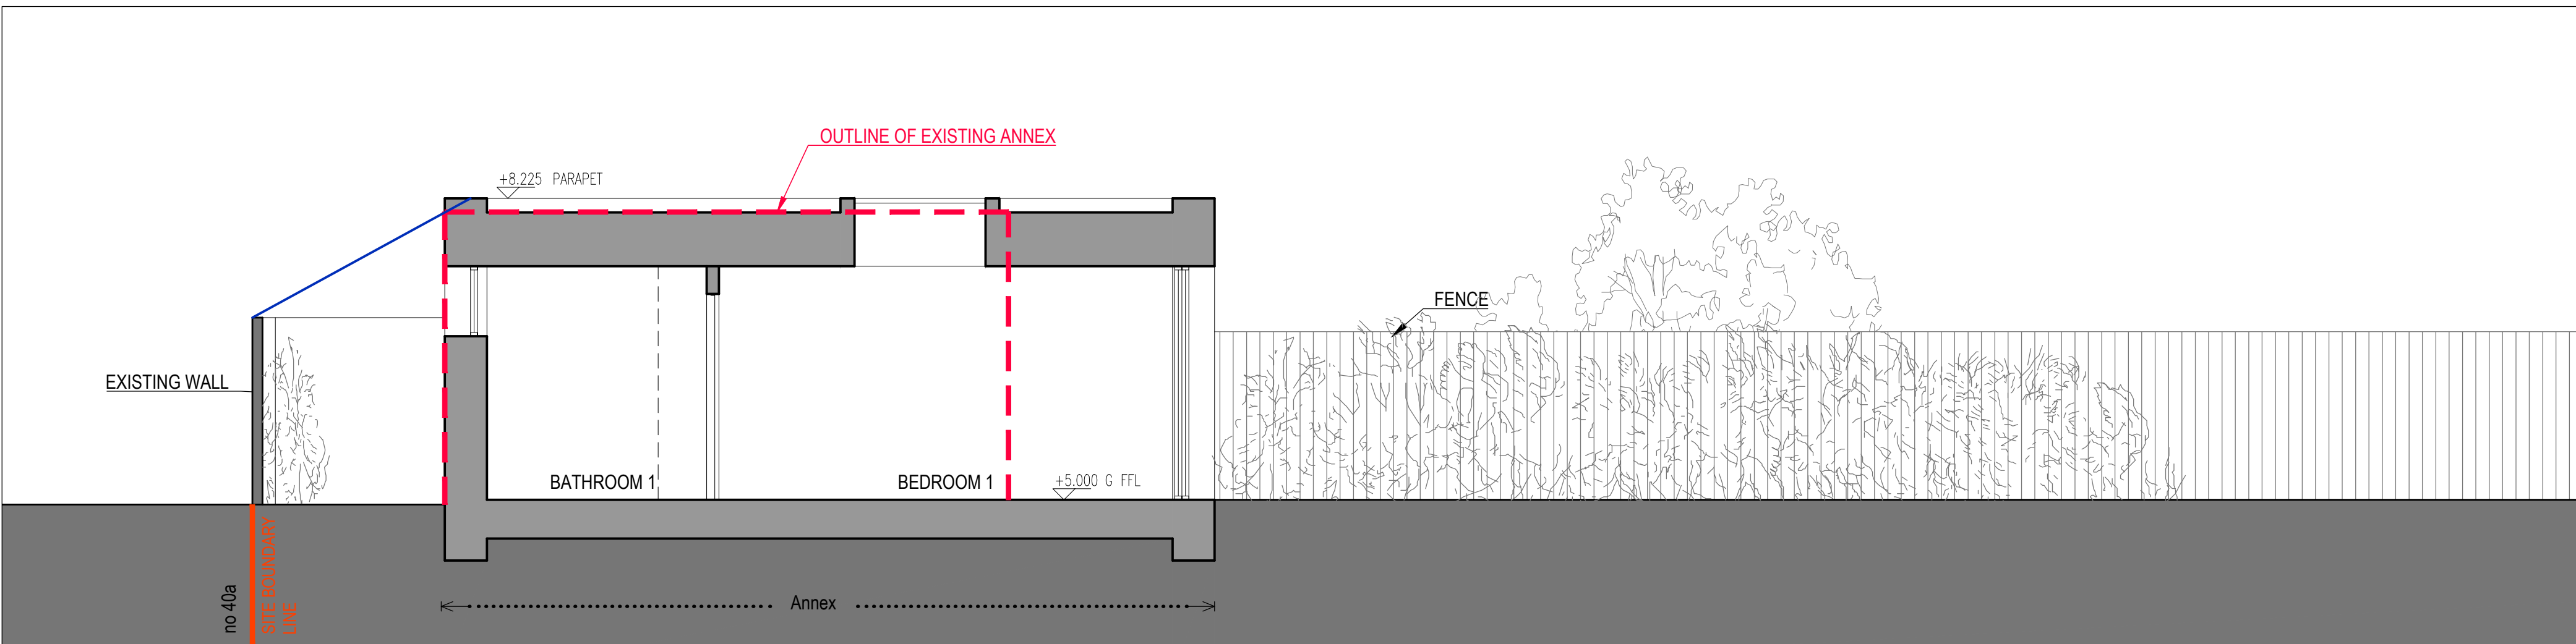

ANNEX SECTION B-B, scale 1:50

0.5 1 2 3 4m
Scale 1:50

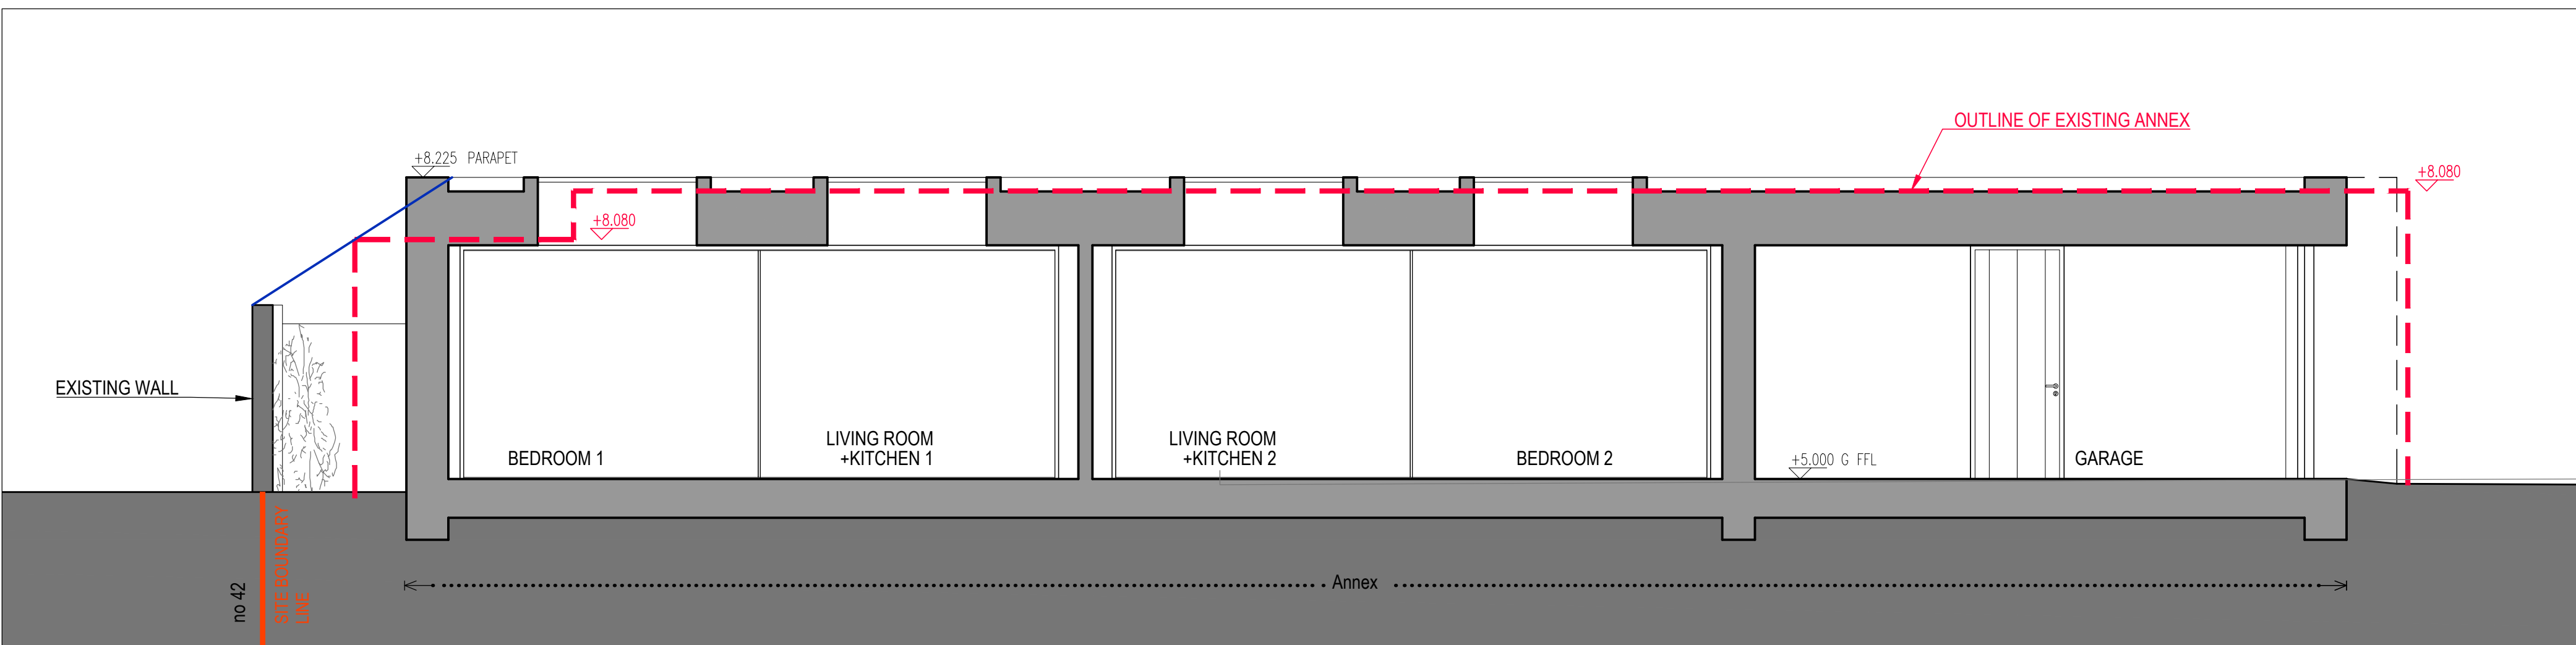

ANNEX SECTION A-A, scale 1:50

0.5 1 2 3 4m
Scale 1:50