


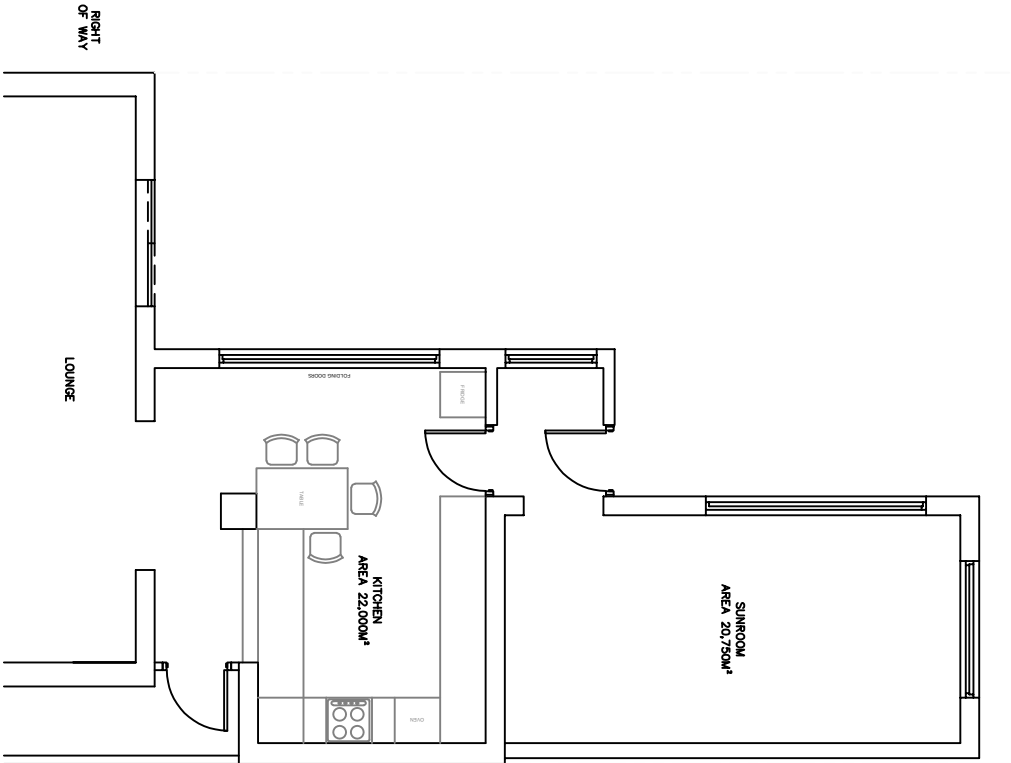


 

EXISTING PLAN

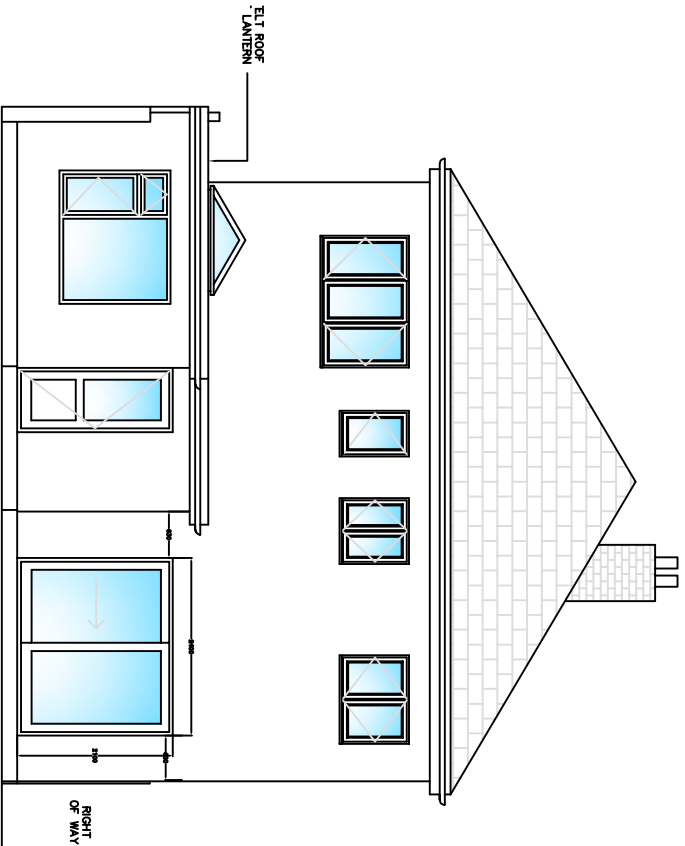

EXISTING WEST ELEVATION

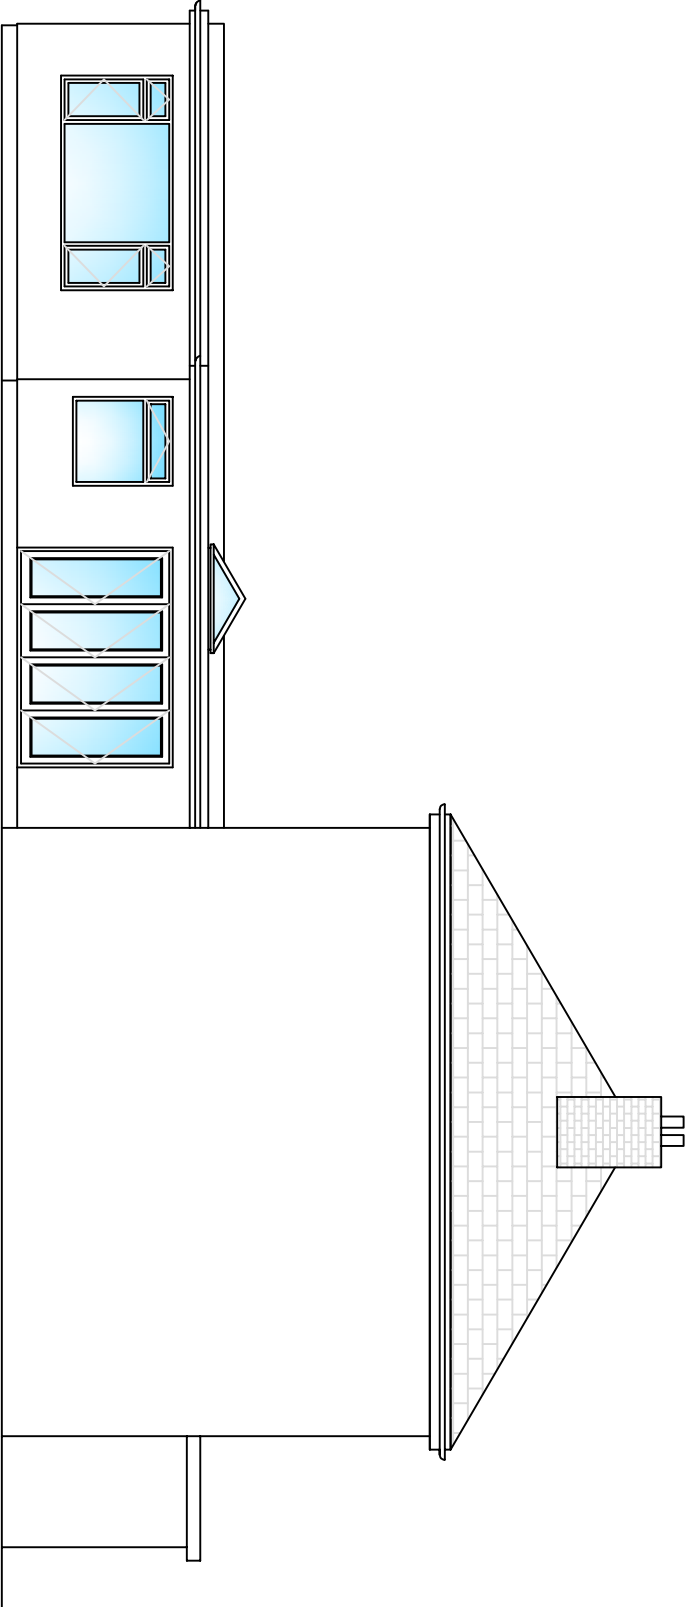

EXISTING SOUTH ELEVATION

Notes

- 1 Figured dimensions are to be taken in preference to scaled dimensions.
- 2 Site dimensions are to be checked before work is put in hand.
- 3

Revision	Date
----------	------

Client	
--------	--

James Light

Job Description	97 St. Marys Road Hayling Island Hants.
-----------------	---

Existing and plan and elevations
Site plan.

Drawing Title

Scale (A1)	150	Date	December 2020
Job No.	1001	Dwg No.	01

Drawn By	James Light
----------	-------------

MEDINA JOINERY
Unit 5, 2 St Marys Road
Hayling Island, Hants. PO11 9DY
023 9263 7380